


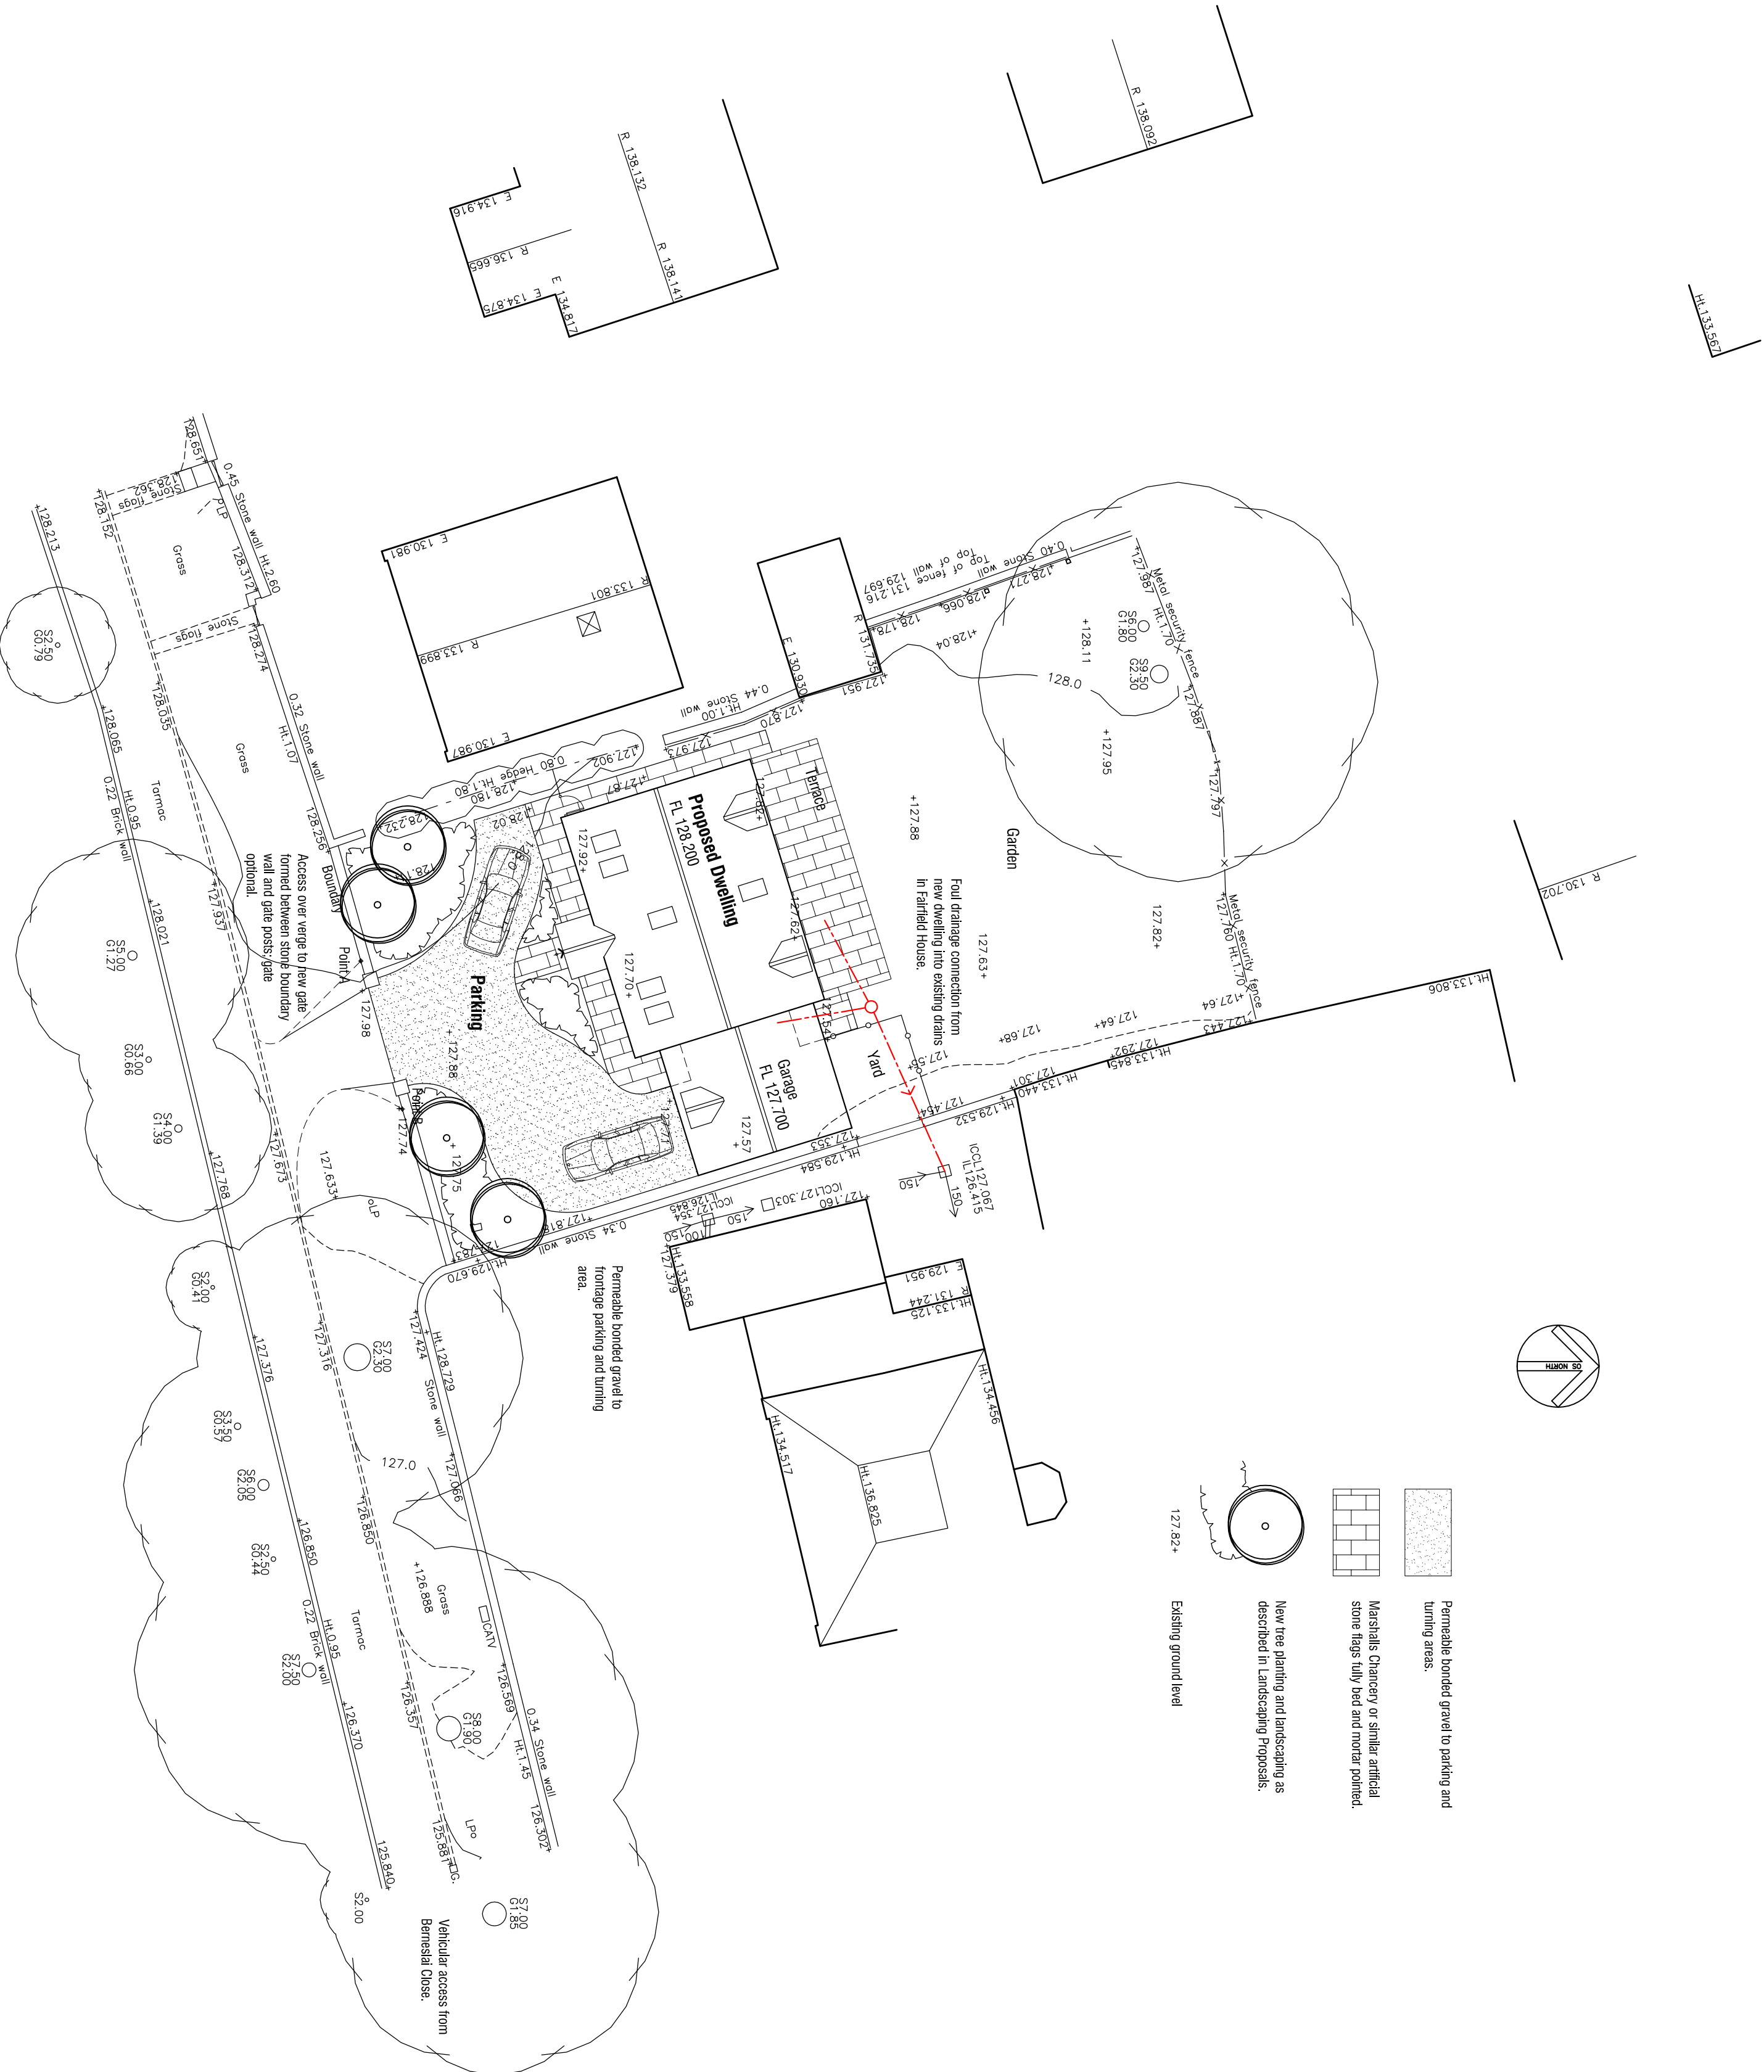

PROPOSALS

SITE PLAN

☐ ☐ mboothdesign
architectural design and building consultants
Fairfield House Berneslai Close
Barnsley S75 2LU
T: 01226 286286
M: 07881898300
E: mboothdesign@btconnect.com

Scale 1:200 @ A2 Drawn MJB

Date Oct 2017 Ref. 17.11

Dwg No. P02 Rev. B

Rev B 13.11.2017 - Show drainage connection into Fairfield House.
Rev A 25.10.2017 - Amendments to roof over garage.

Copyright mboothdesign. All dimensions in millimetres unless otherwise stated.
Dimensions for setting out in existing buildings are to be checked and verified on site.