


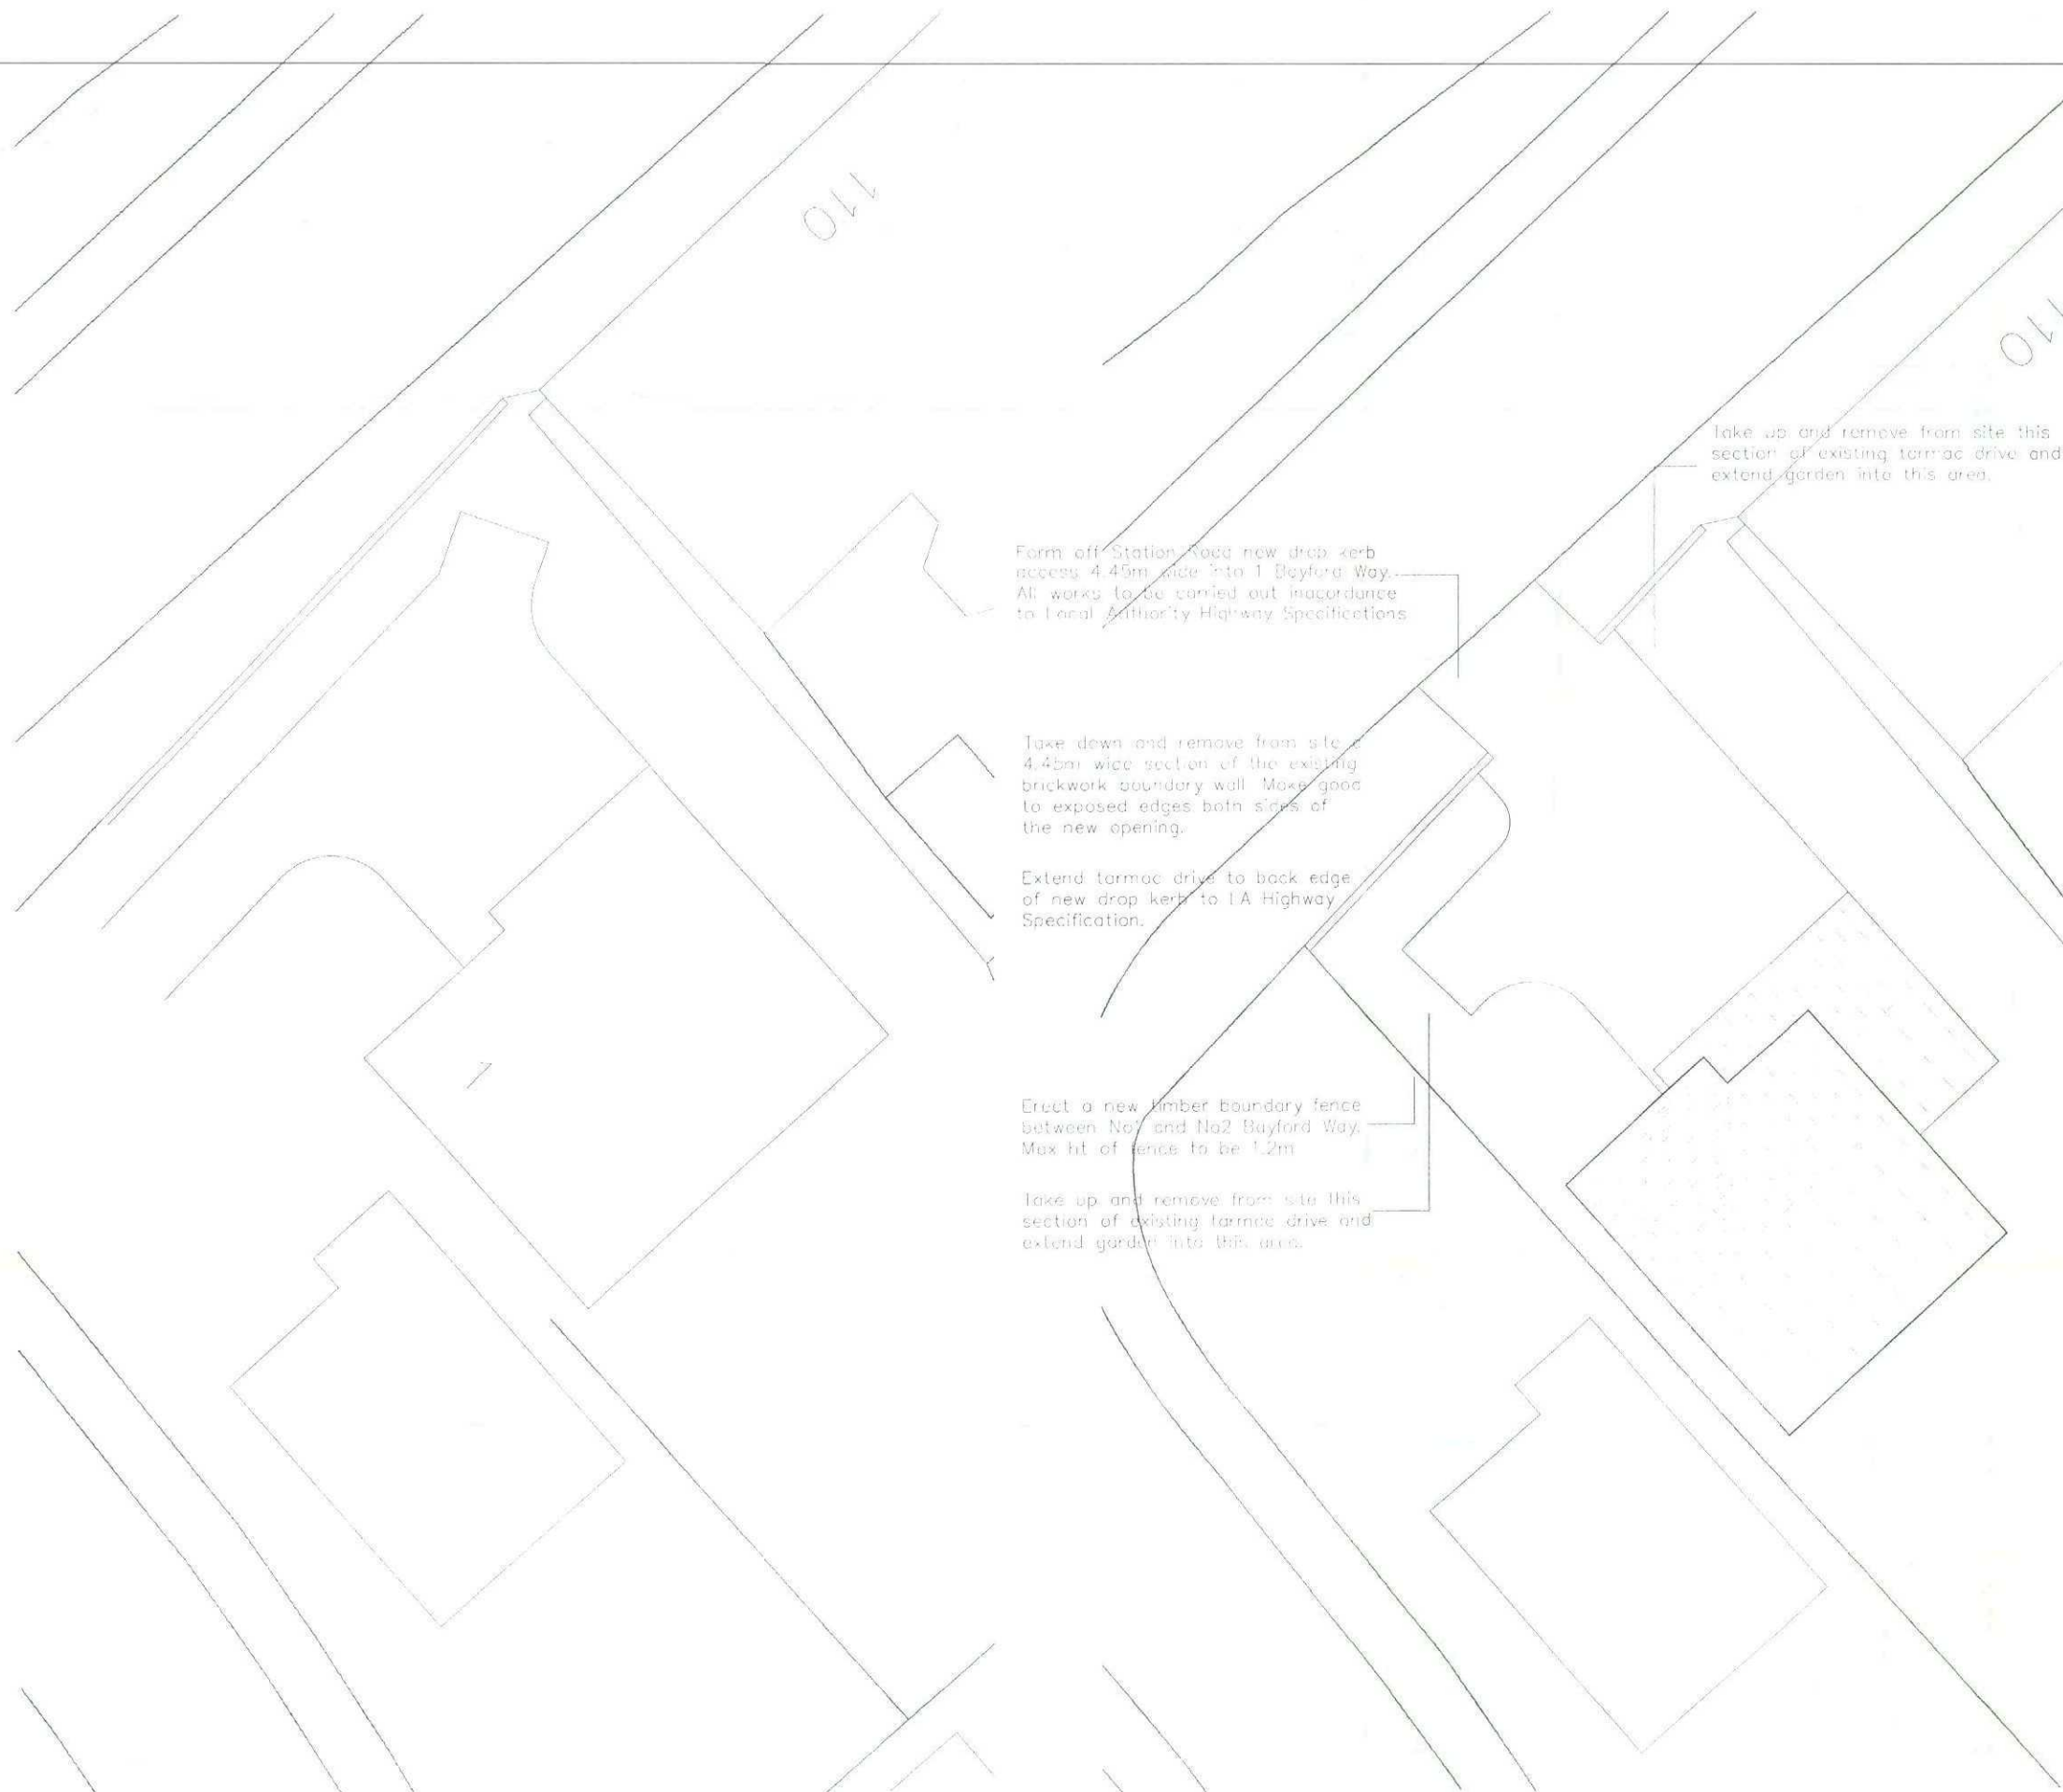

Existing Plan

Proposed Plan



Location Plan 1/1250

KENNEDY
DESIGN LTD.

CAVINGROVE HOUSE
153 DONCASTER ROAD
GOLDTHORPE
ROTHURIAN
SOUTH YORKSHIRE
S63 9JA
TEL - 01709 896303
FAX - 01709 891334
E-MAIL - info@kdl.co.uk
www.kennedydesign.co.uk

CLIENT: Mr & Mrs C Doughty

PROJECT: Proposed New Access off Station Road
1 Bayford Way
Wombwell
Barnsley
S73 0BU

TITLE: Existing and Proposed Site Plan

SCALE: 1/200@A3 STATUS:

JOB NUMBER: Donna REV:

DATE: Jan 2011 DRAWN BY: kk

Kennedy Design Ltd, Registered in England 4479082 V.A.T. Reg. No: 565 6912 02