



SECURITY ROLLER SHUTTER CONCEALED BEHIND  
FASCIA OVER DOOR AND SIDE SCREEN

SECURITY ROLLER SHUTTER CONCEALED BEHIND  
FASCIA OVER DOOR AND SIDE SCREEN


GLAZING TO BE IN ACCORDANCE WITH PART N OF THE  
BUILDING REGULATIONS. GLAZING CRITICAL  
LOCATIONS ARE BETWEEN FLOOR LEVEL AND 800MM  
ABOVE THAT LEVEL IN INTERNAL AND EXTERNAL  
WALLS. GLAZING CRITICAL LOCATIONS ARE BETWEEN  
FLOOR LEVEL AND 800MM ABOVE THAT LEVEL IN DOORS. SEE SCREENS ON  
PANEL CLOSE TO THE EDGE OF THE DOOR.

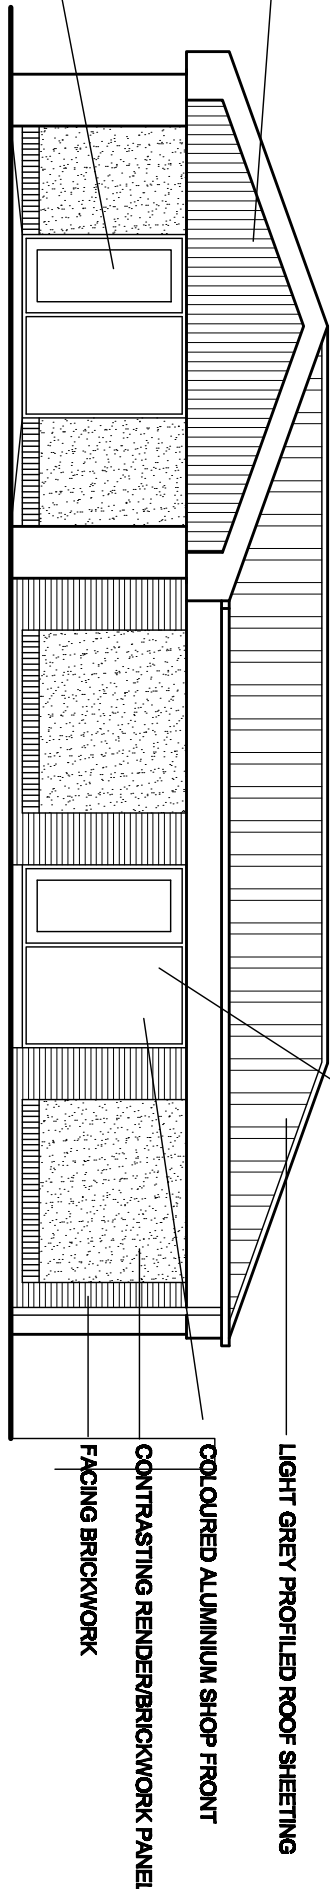

## FRONT ELEVATION

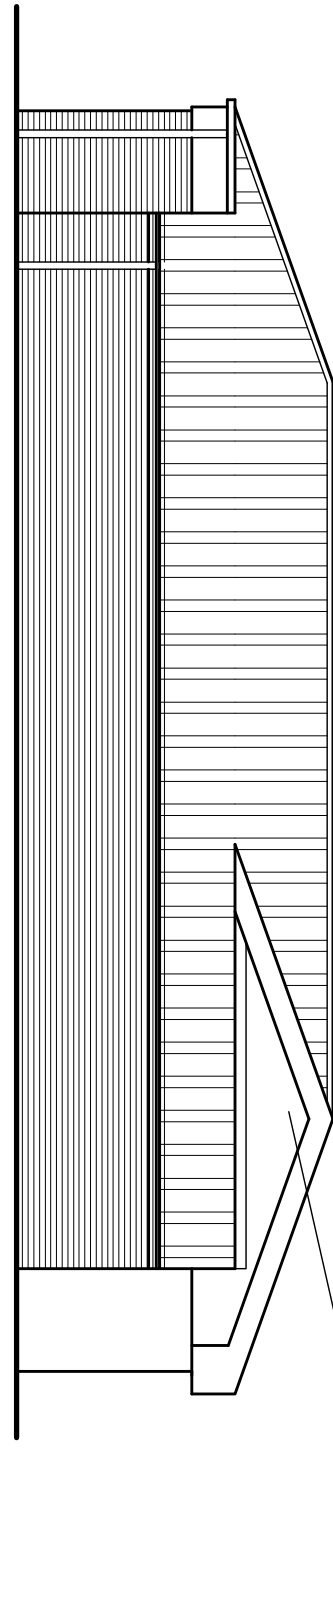

## REAR ELEVATION

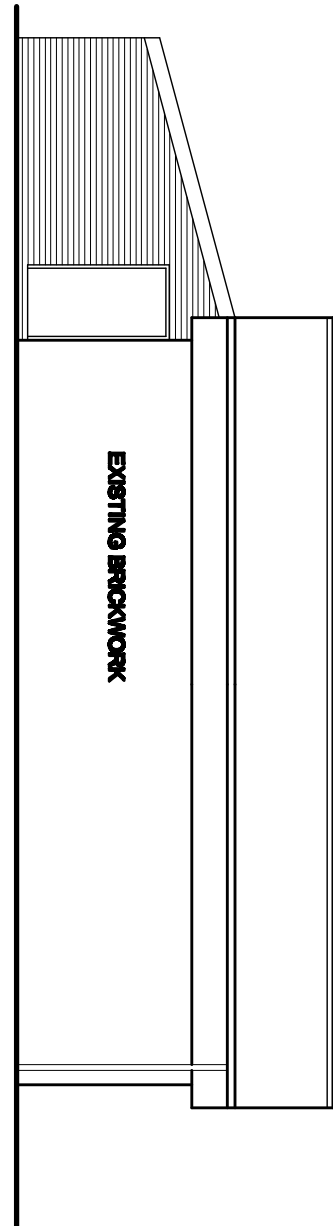


## SIDE ELEVATION


## SIDE ELEVATION

## TYPICALDISABLED PERSON TOILET LAYOUT

THE SANITARYWARE, FIXTURES AND FITTINGS TO THE WC  
SHALL BE INSTALLED IN ACCORDANCE WITH DIAGRAM 19  
TO PART M OF THE BUILDING REGULATIONS

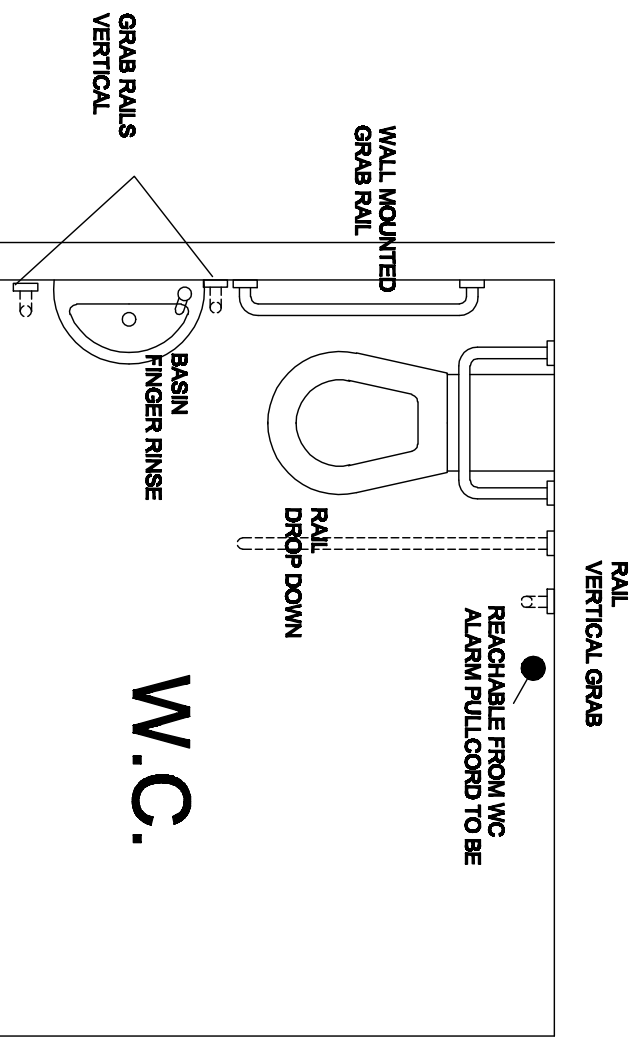

## W.C.

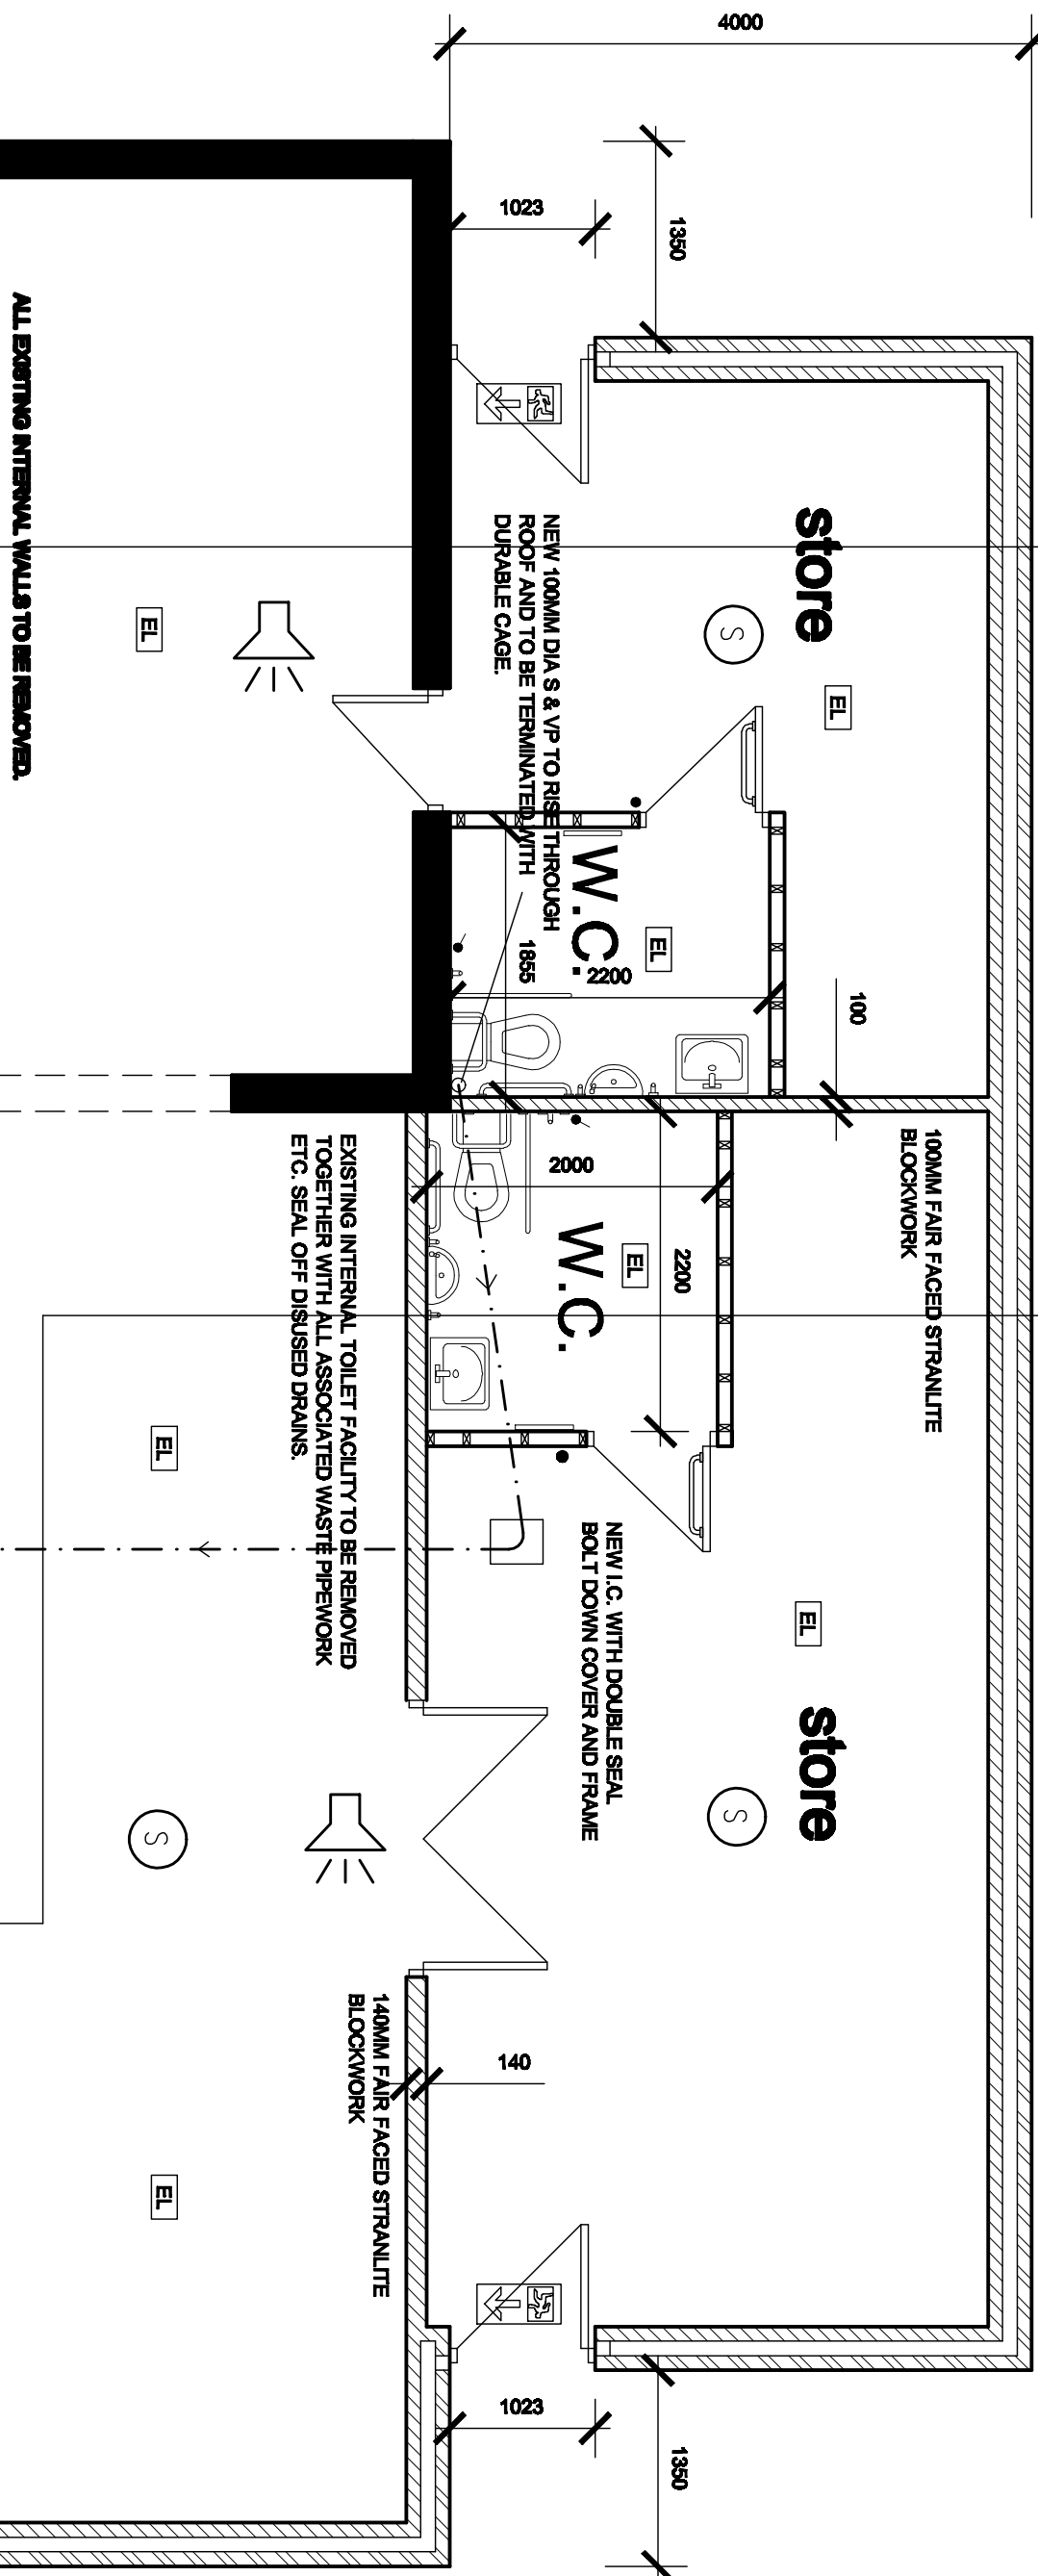


## EXISTING

## PROPOSED EXTENSION

## SITE PLAN

SCALE 1:500

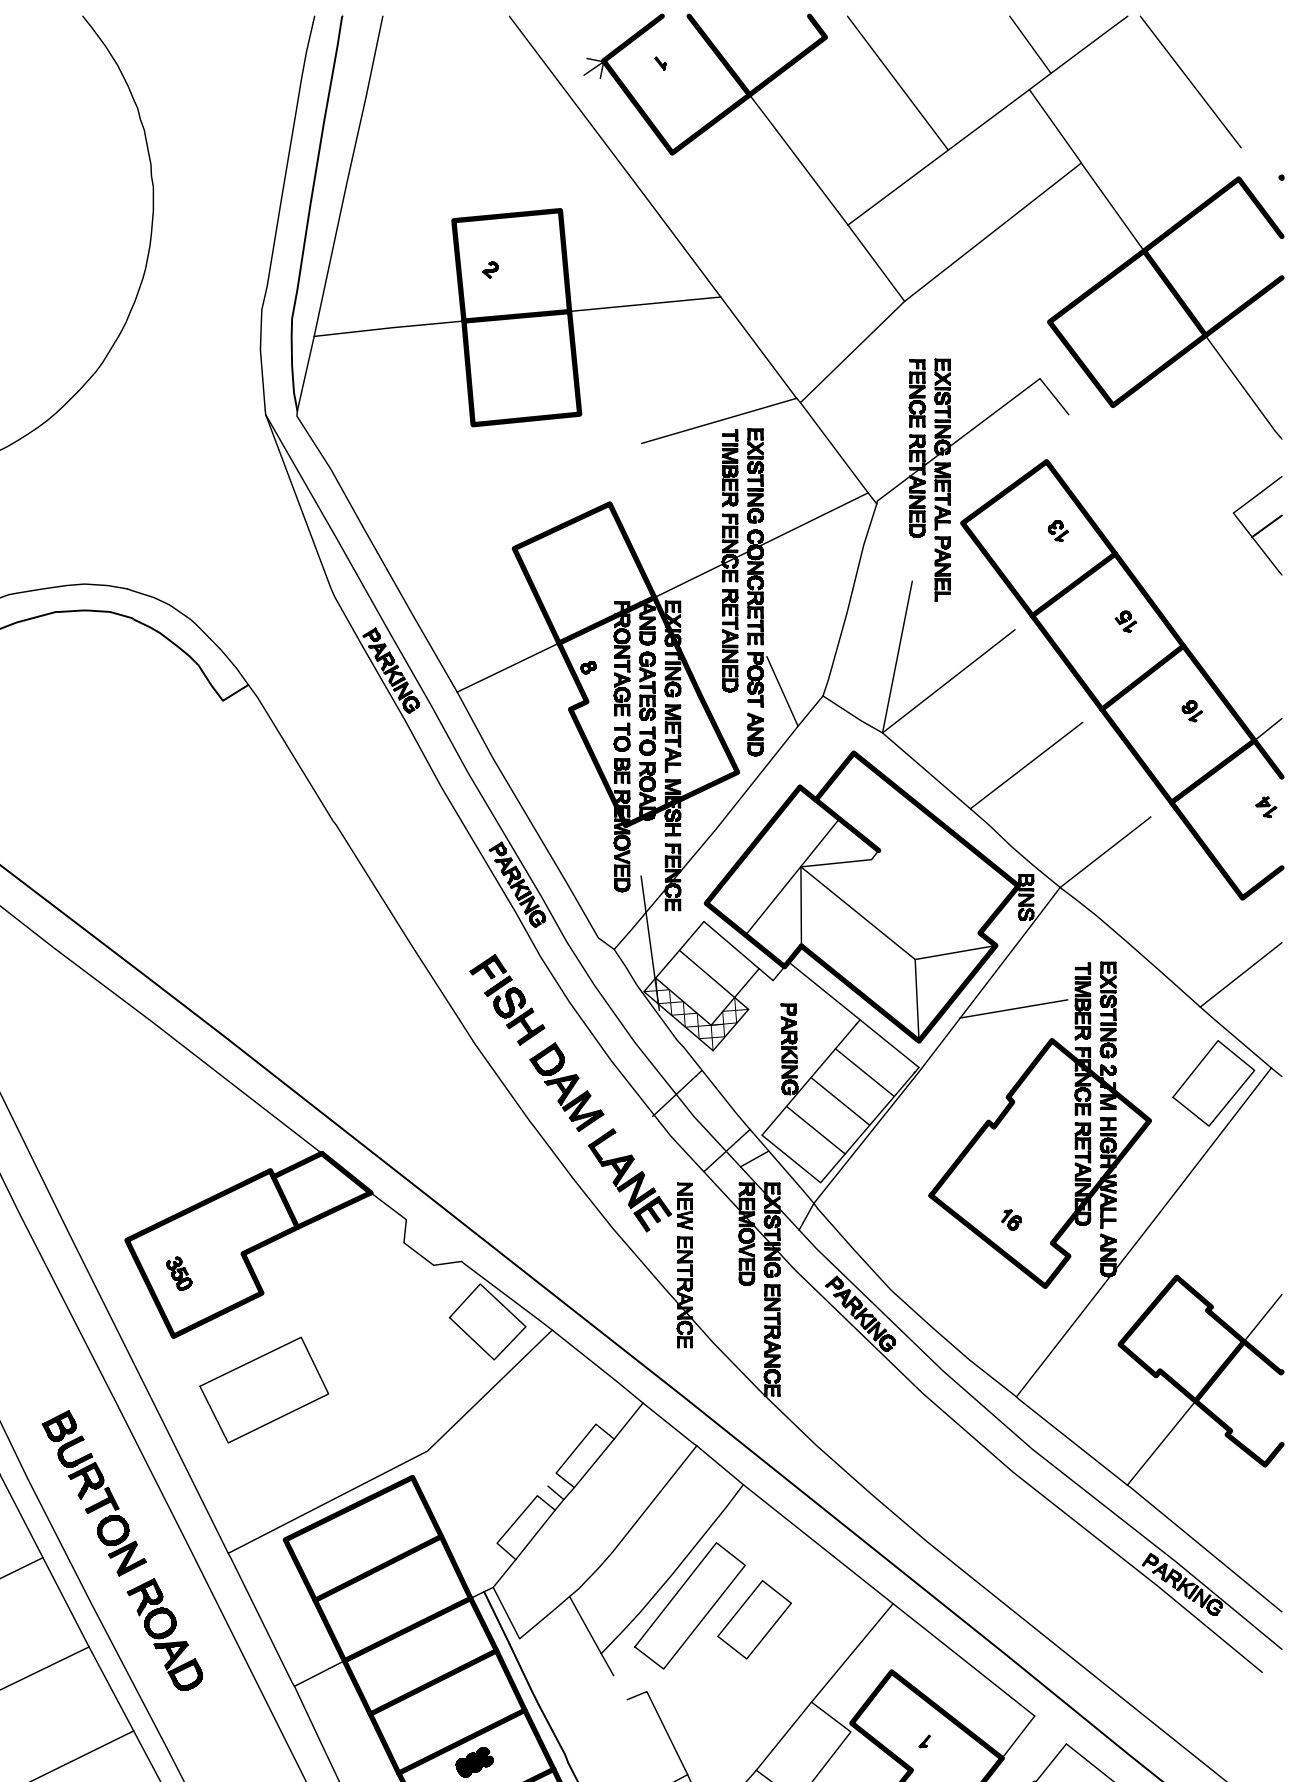

## PLAN AS PROPOSED

PRIOR TO COMMENCEMENT OF THE WORKS THE  
EXISTING TOL AND SURFACE WATER DRAINAGE  
SYSTEM SHALL BE IDENTIFIED AND THE  
MODIFIED AS NECESSARY BY AGREEMENT WITH B.C.O.  
NEW AND EXISTING RWS THAT ARE TO BE  
REPOSITIONED AND LAND DRAIN TO BE CONNECTED TO  
EXISTING SURFACE WATER DRAINAGE SYSTEM.

**White Agus  
Partnership**

PROVIDENCE VILLA,  
42 SACKVILLE STREET,  
BARNSELEY,  
S70 2DB

Phone: 01228 206442  
Fax: 01228 283030  
Email: info@whiteaguspартnership.co.uk  
Web: www.whiteaguspартnership.co.uk

Project: EXTENSION CHANGE OF USE  
14 FISH DAM LANE, MONK BRETON  
BARNSELEY S71 2PX

Client:

MR E. J. LIDBETER

Scale: 1:50 & 1:100 @ A1

Date: JULY 2012

Rev. No. 03

Rev. B

Title: PLANS AND ELEVATIONS  
AS PROPOSED

Date: 05-06-12

Rev. A

Rev. B

05-06-12

Rev. A

Rev. B