




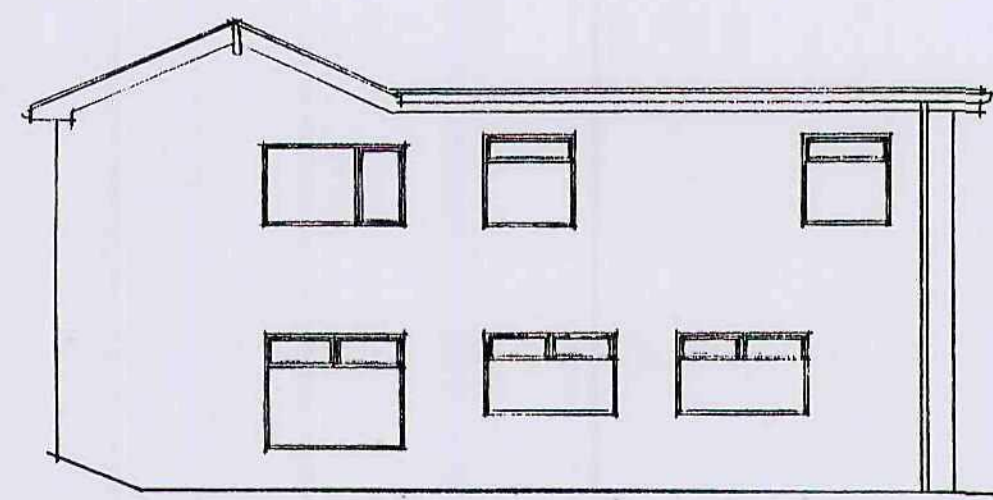


SOUTH

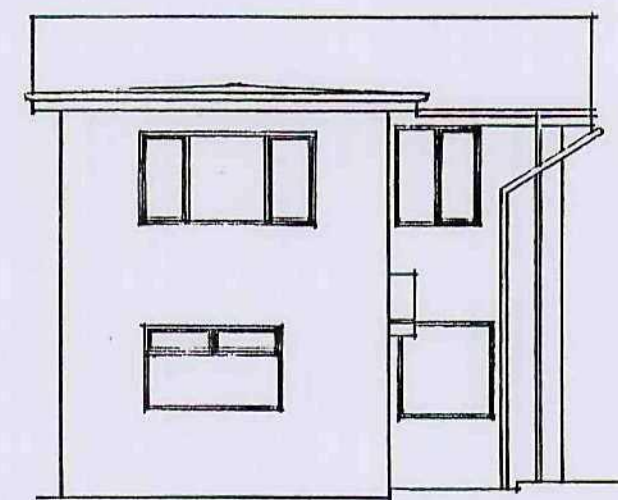

EAST

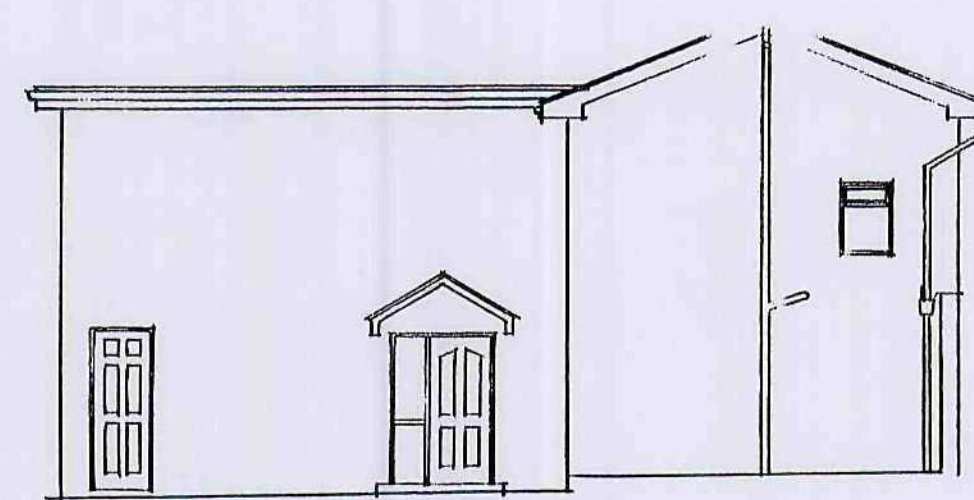

NORTH

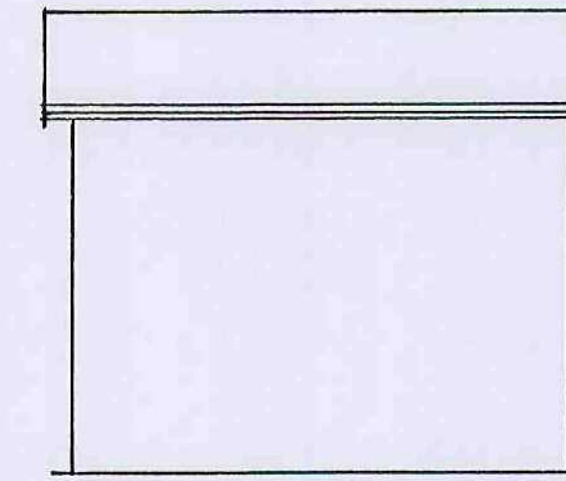


WEST


EXISTING ELEVATIONS




SOUTH

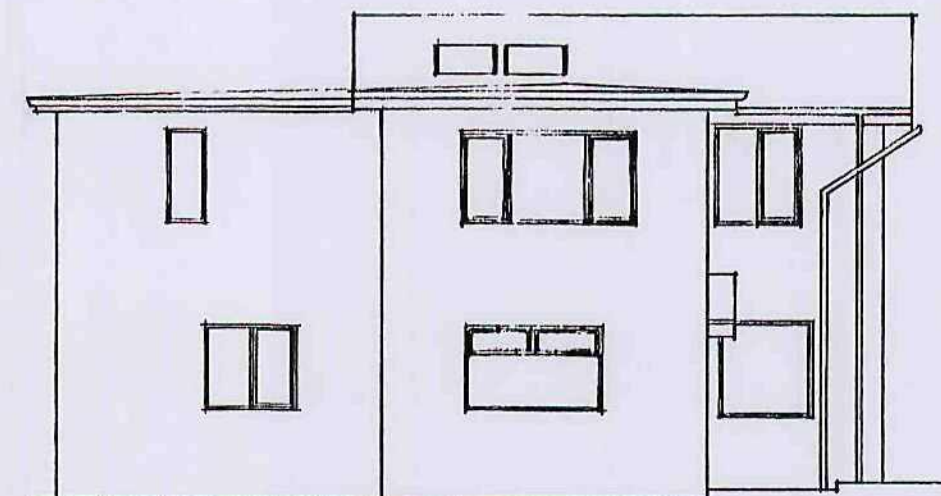

EAST

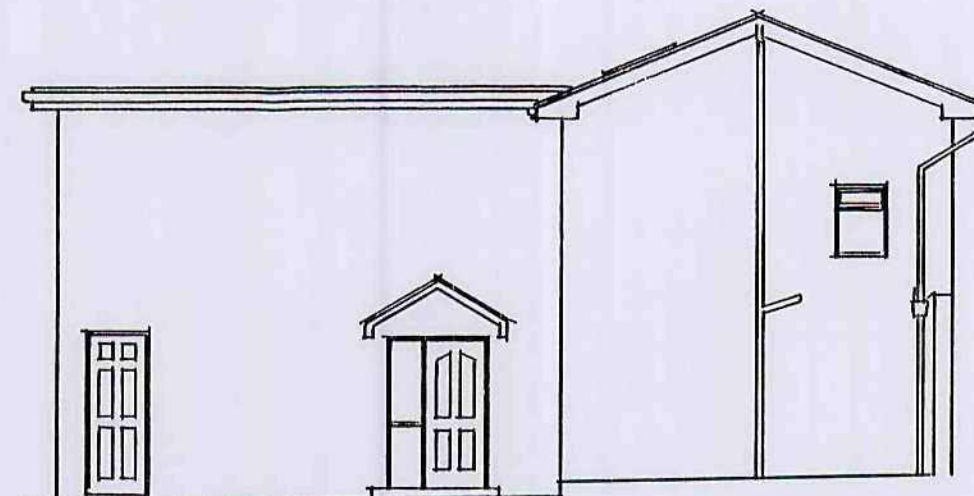


NORTH

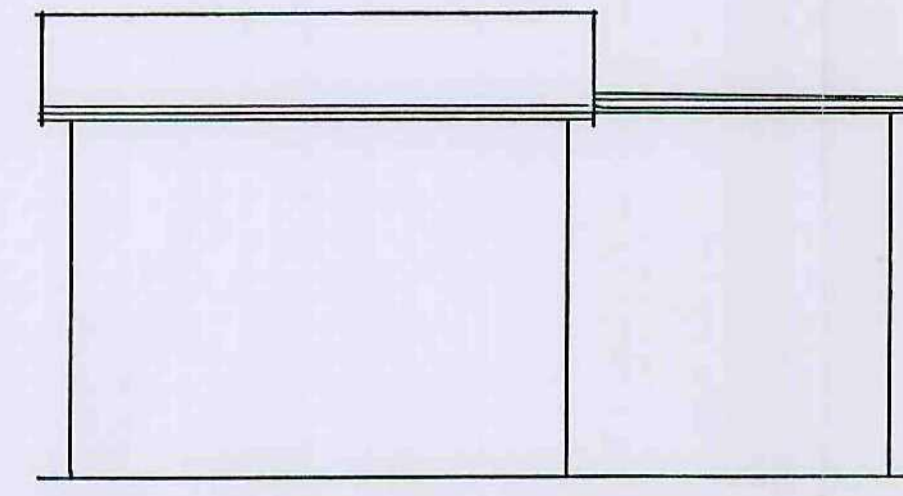


WEST


PROPOSED ELEVATIONS

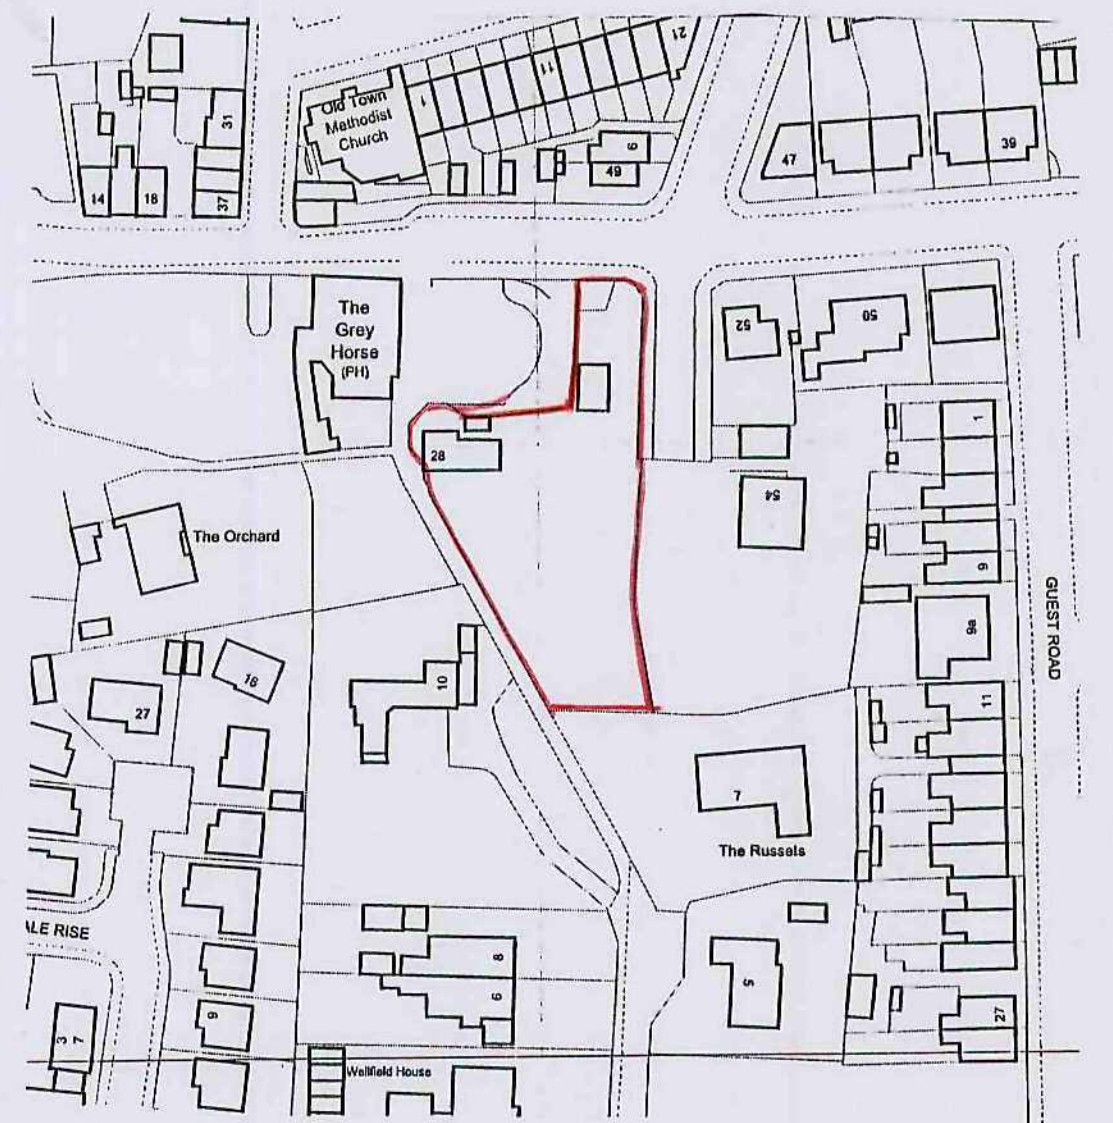


LOCATION PLAN 1:1250

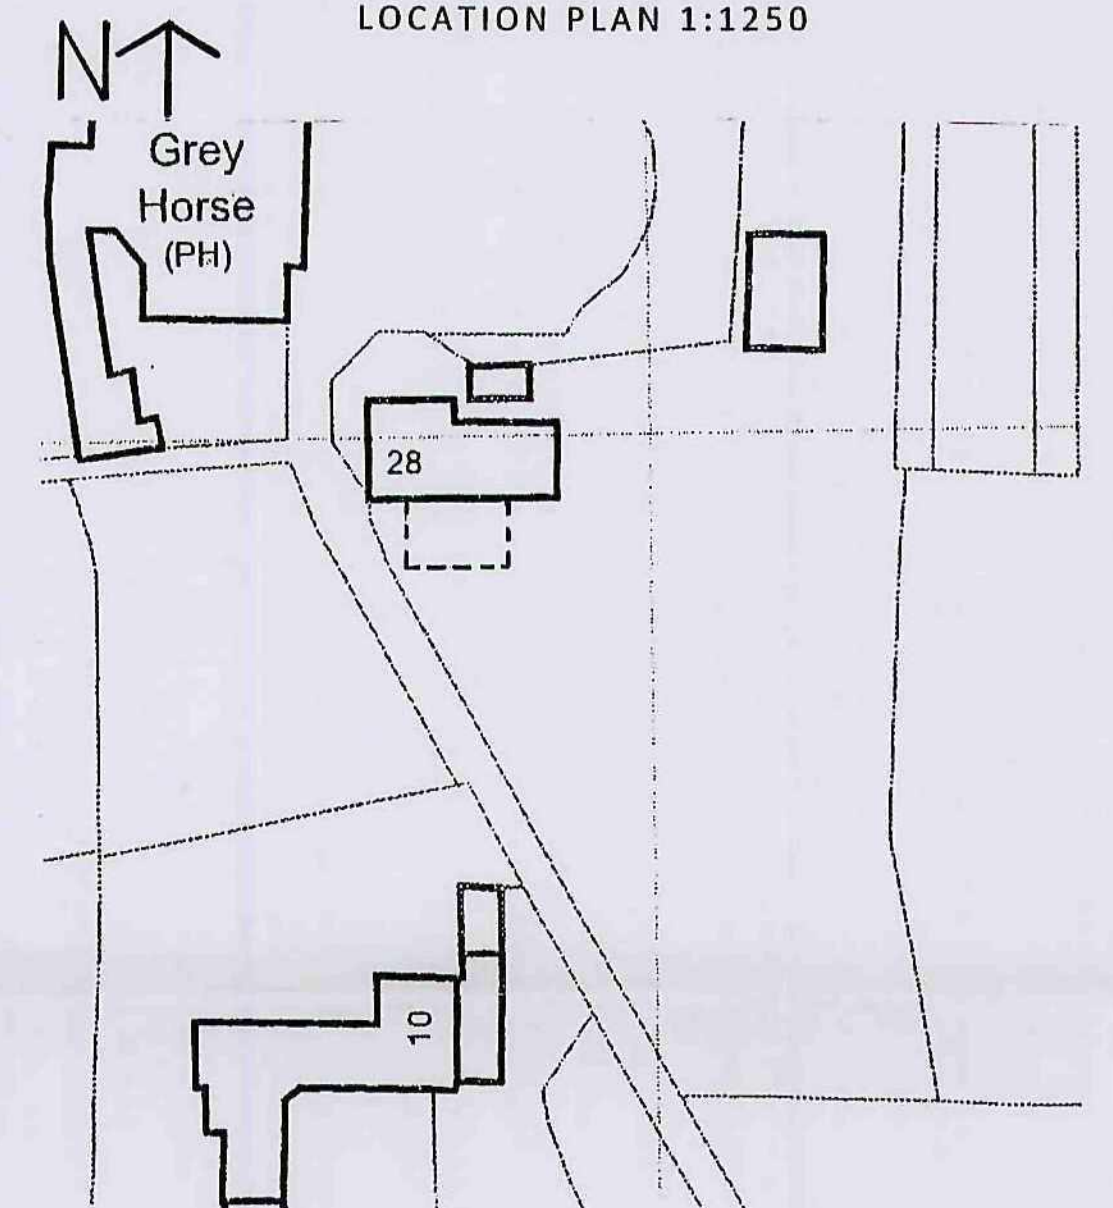


SITE PLAN 1:500

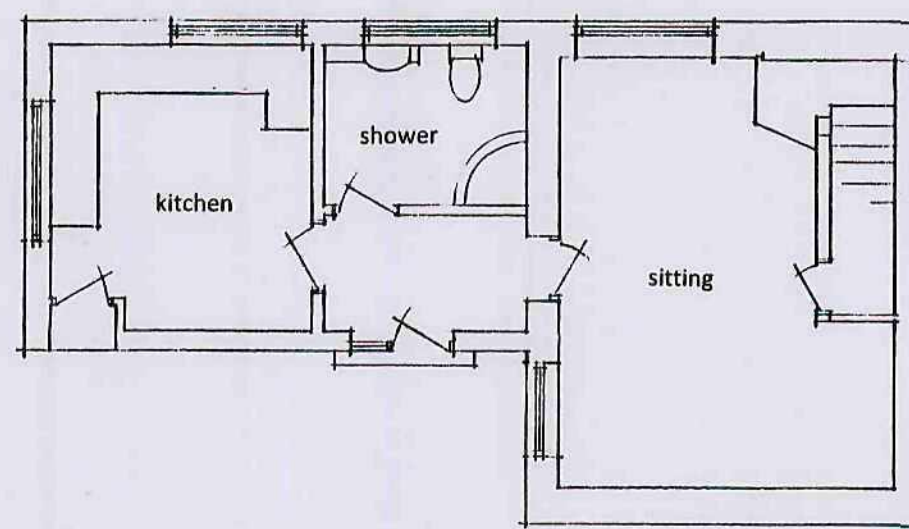


EXISTING GROUND FLOOR

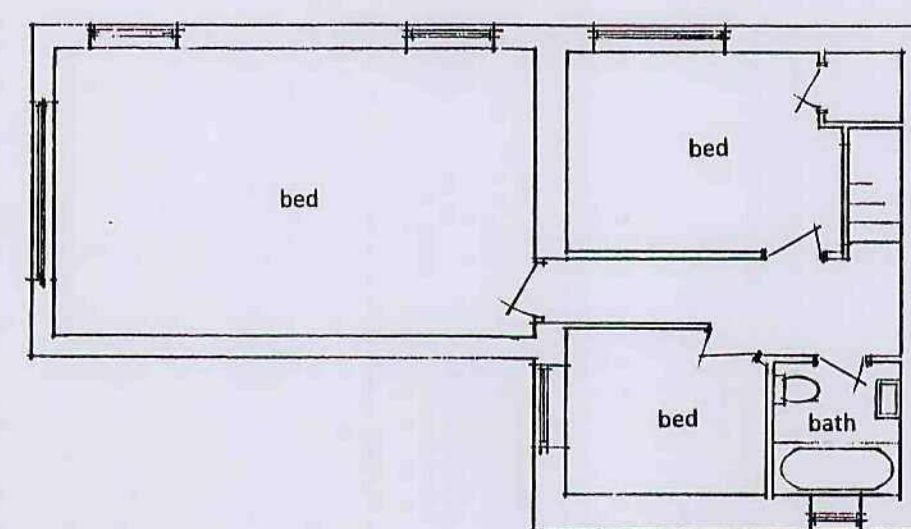

EXISTING FIRST FLOOR

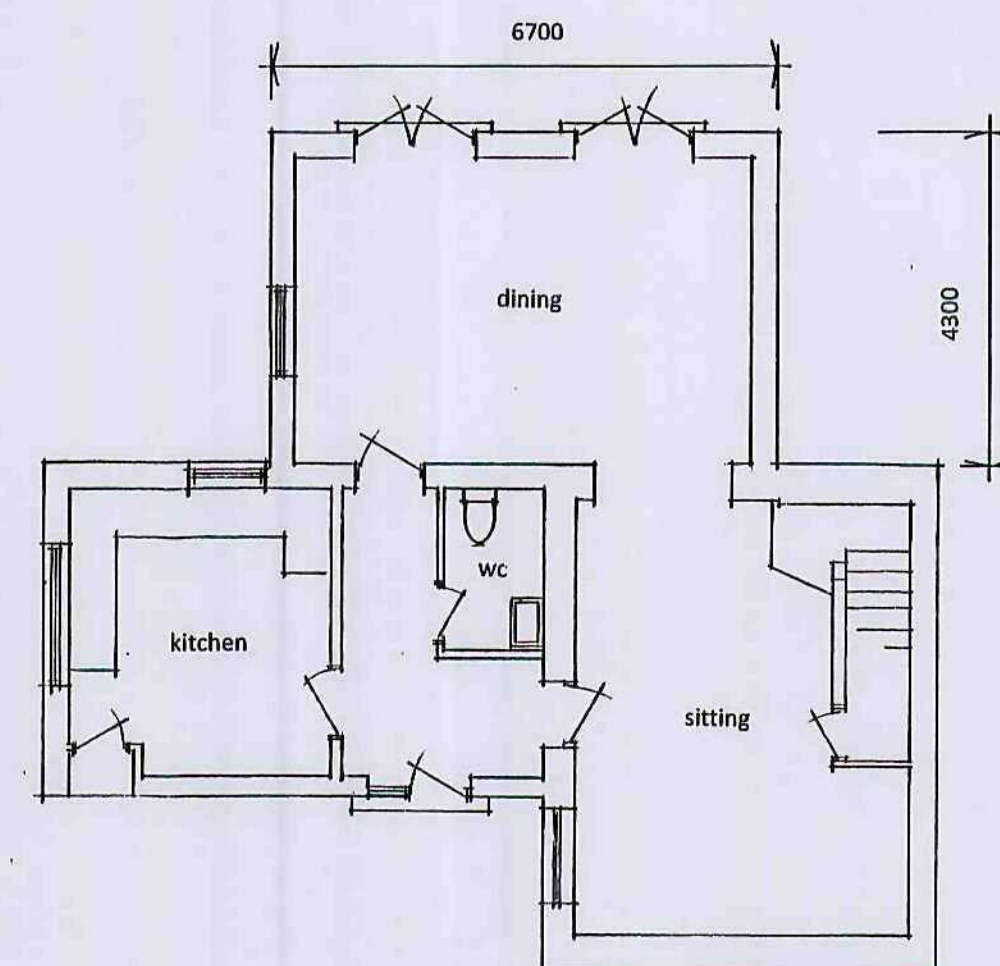

PROPOSED GROUND FLOOR

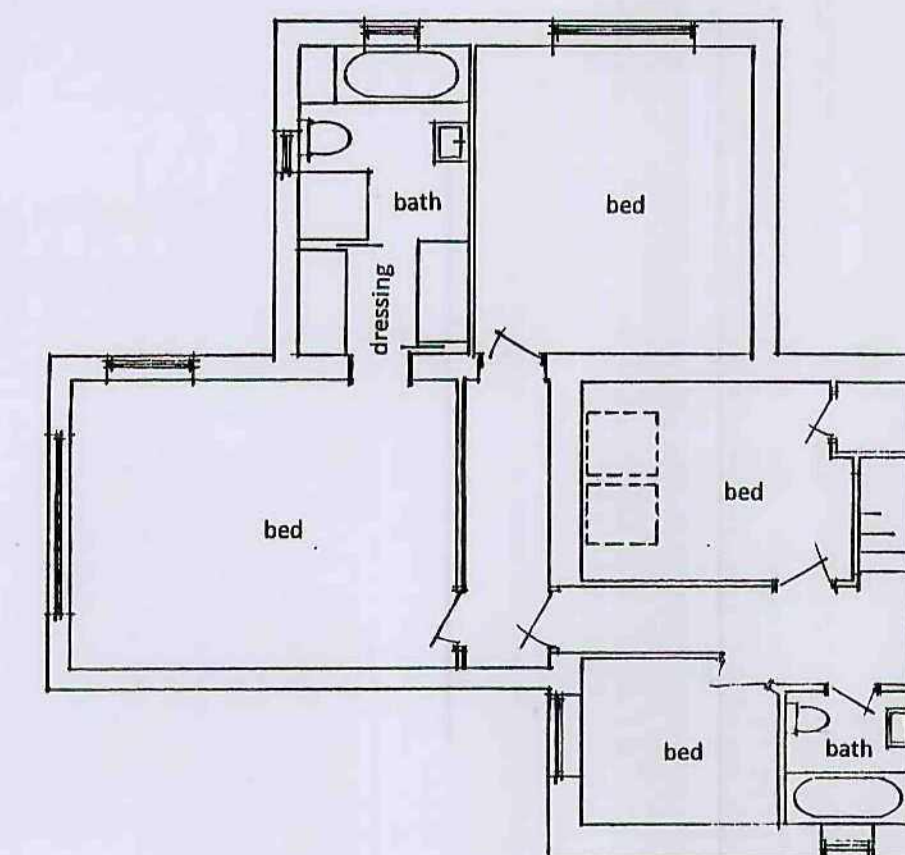

PROPOSED FIRST FLOOR

Do not scale
Report all changes and omissions to designer
Dimensions to be checked before fabrication



JOHN GOODYEAR & COMPANY LTD
Architectural & Interior Design
William Goodyear Building, 200 Sheffield Road, Barnsley,
South Yorkshire, England, S70 4PD
Tel: +44(0)1226 731159 Fax: +44(0)1226 731157
Email: design@johngoodyear.co.uk
www.johngoodyear.co.uk

Project Title
Extension
Mr & Mrs Bly 28 Wellfield Road Barnsley S75 2ST

Drawing Title
Existing & Proposed Elevations & Floor Plans

Scale 1:100 & as Indicated Date August 2011

Drawing No. bly-0811-01 Revision ©