


Rev	Date	Drawn	Description

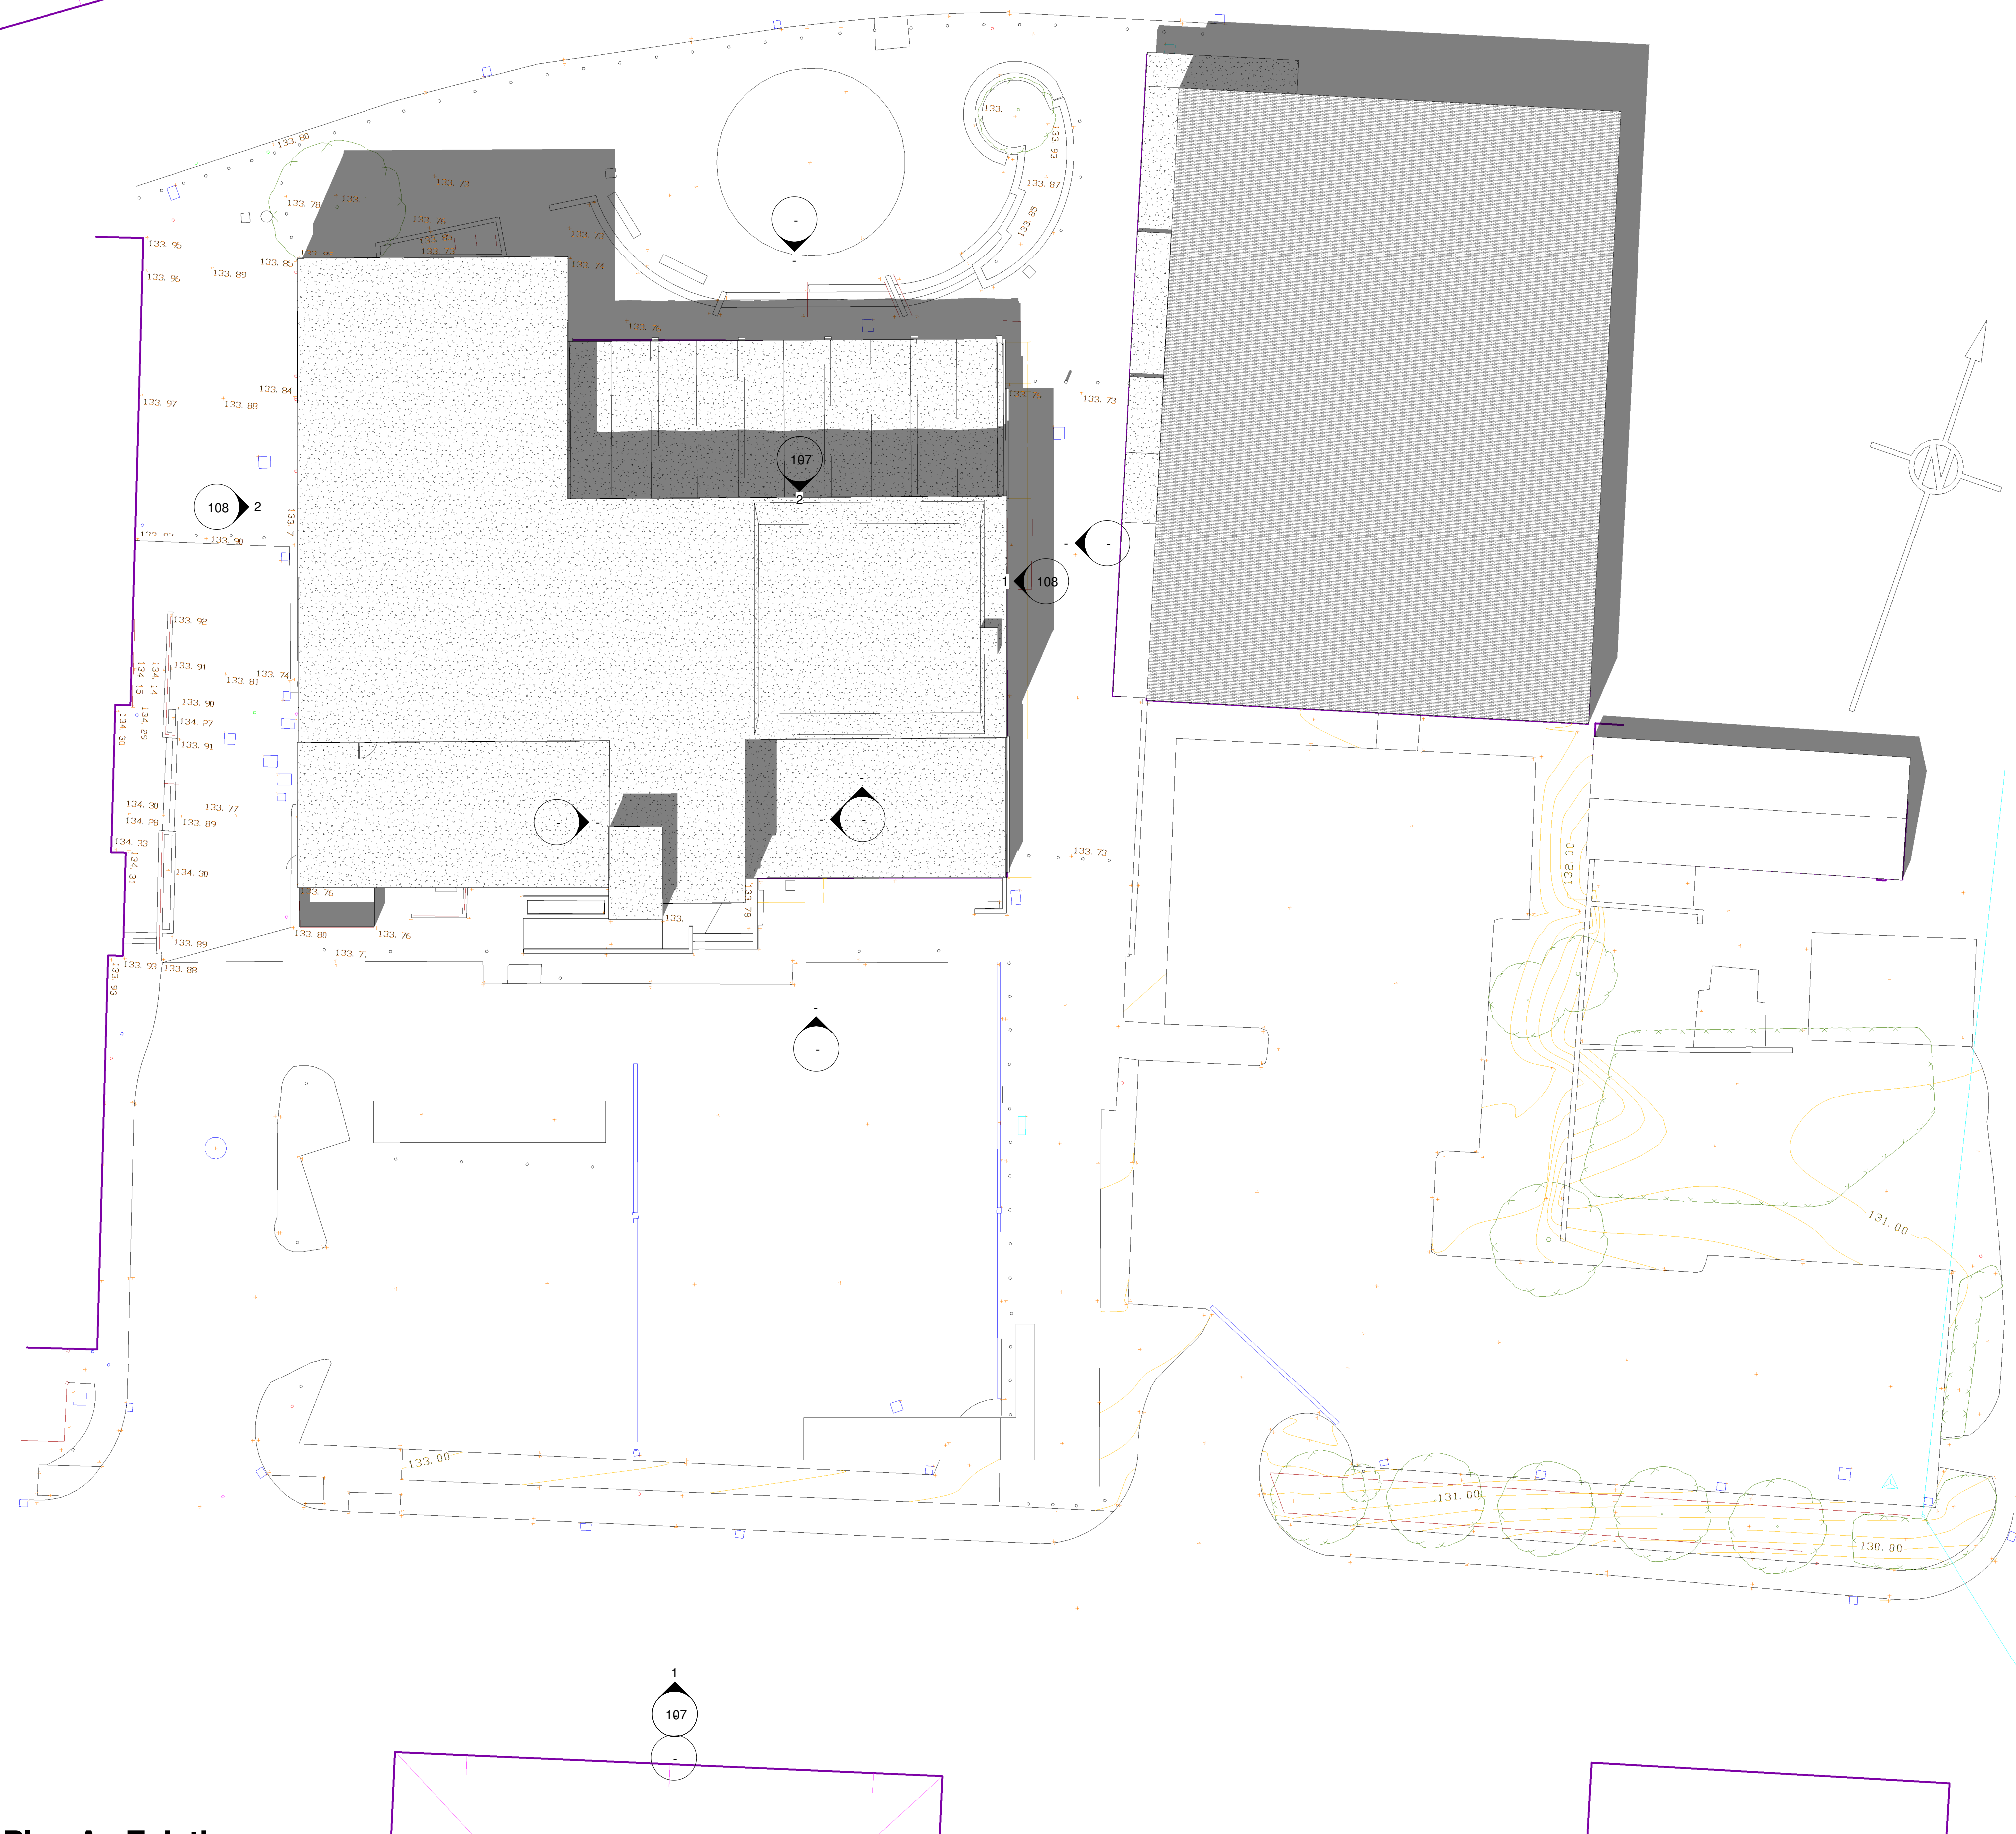

White Design

Client:

RESILIENTI

Project:

HOYLAND SITE C

Title:

Existing Roof Plan

Scales:	Drawn:	Date:	Checked:
1: 200	SL	09/09/2015 16:24:51	KU

Drawing no:	Rev:
0010.13.02 105	

The White House, 24a St Andrews Road, Sheffield, S11 9AL
 T: 0114 226 0255 F: 0114 226 0256
 E: office@whitedg.co.uk W: www.whitedg.co.uk