
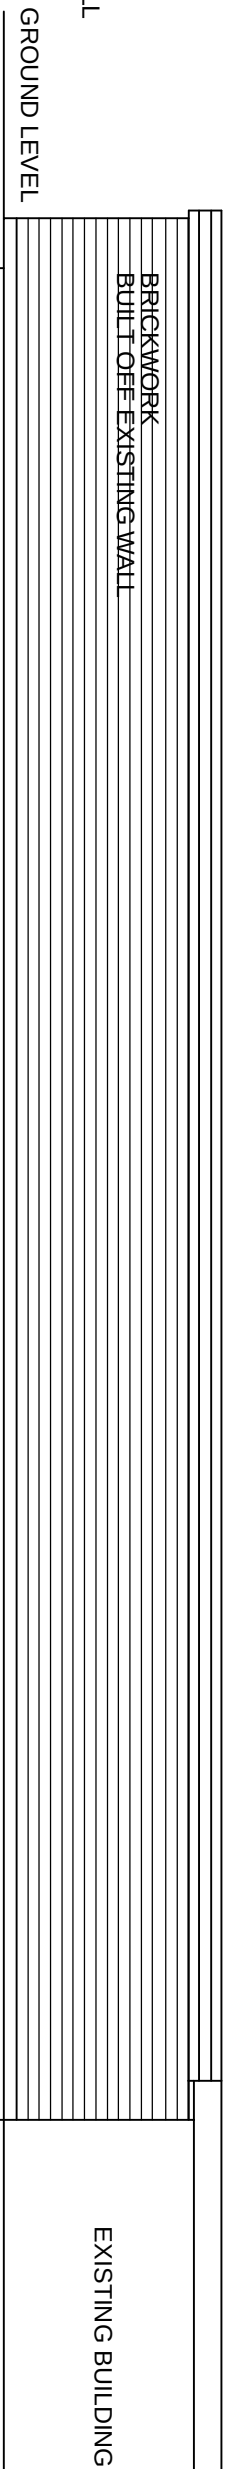



NEW ROOF
NOT HIGHER THAN EXISTING

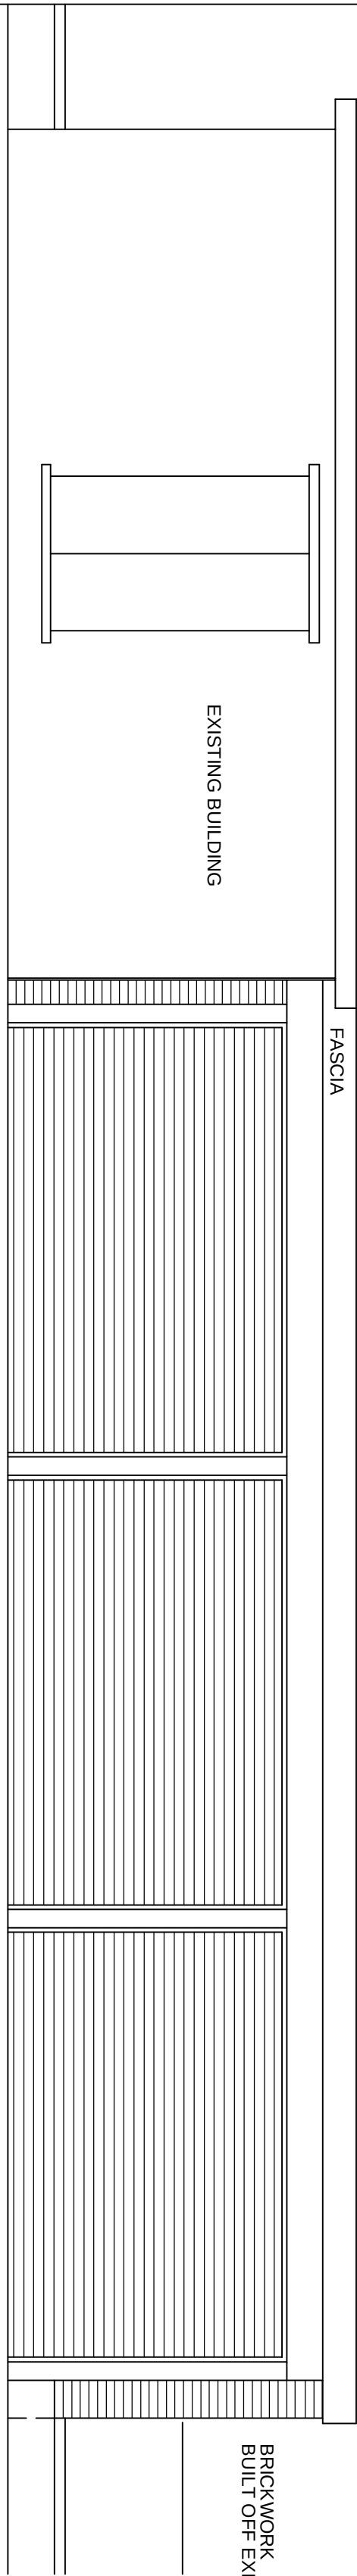


FRONT ELEVATION

REAR ELEVATION


PLAN

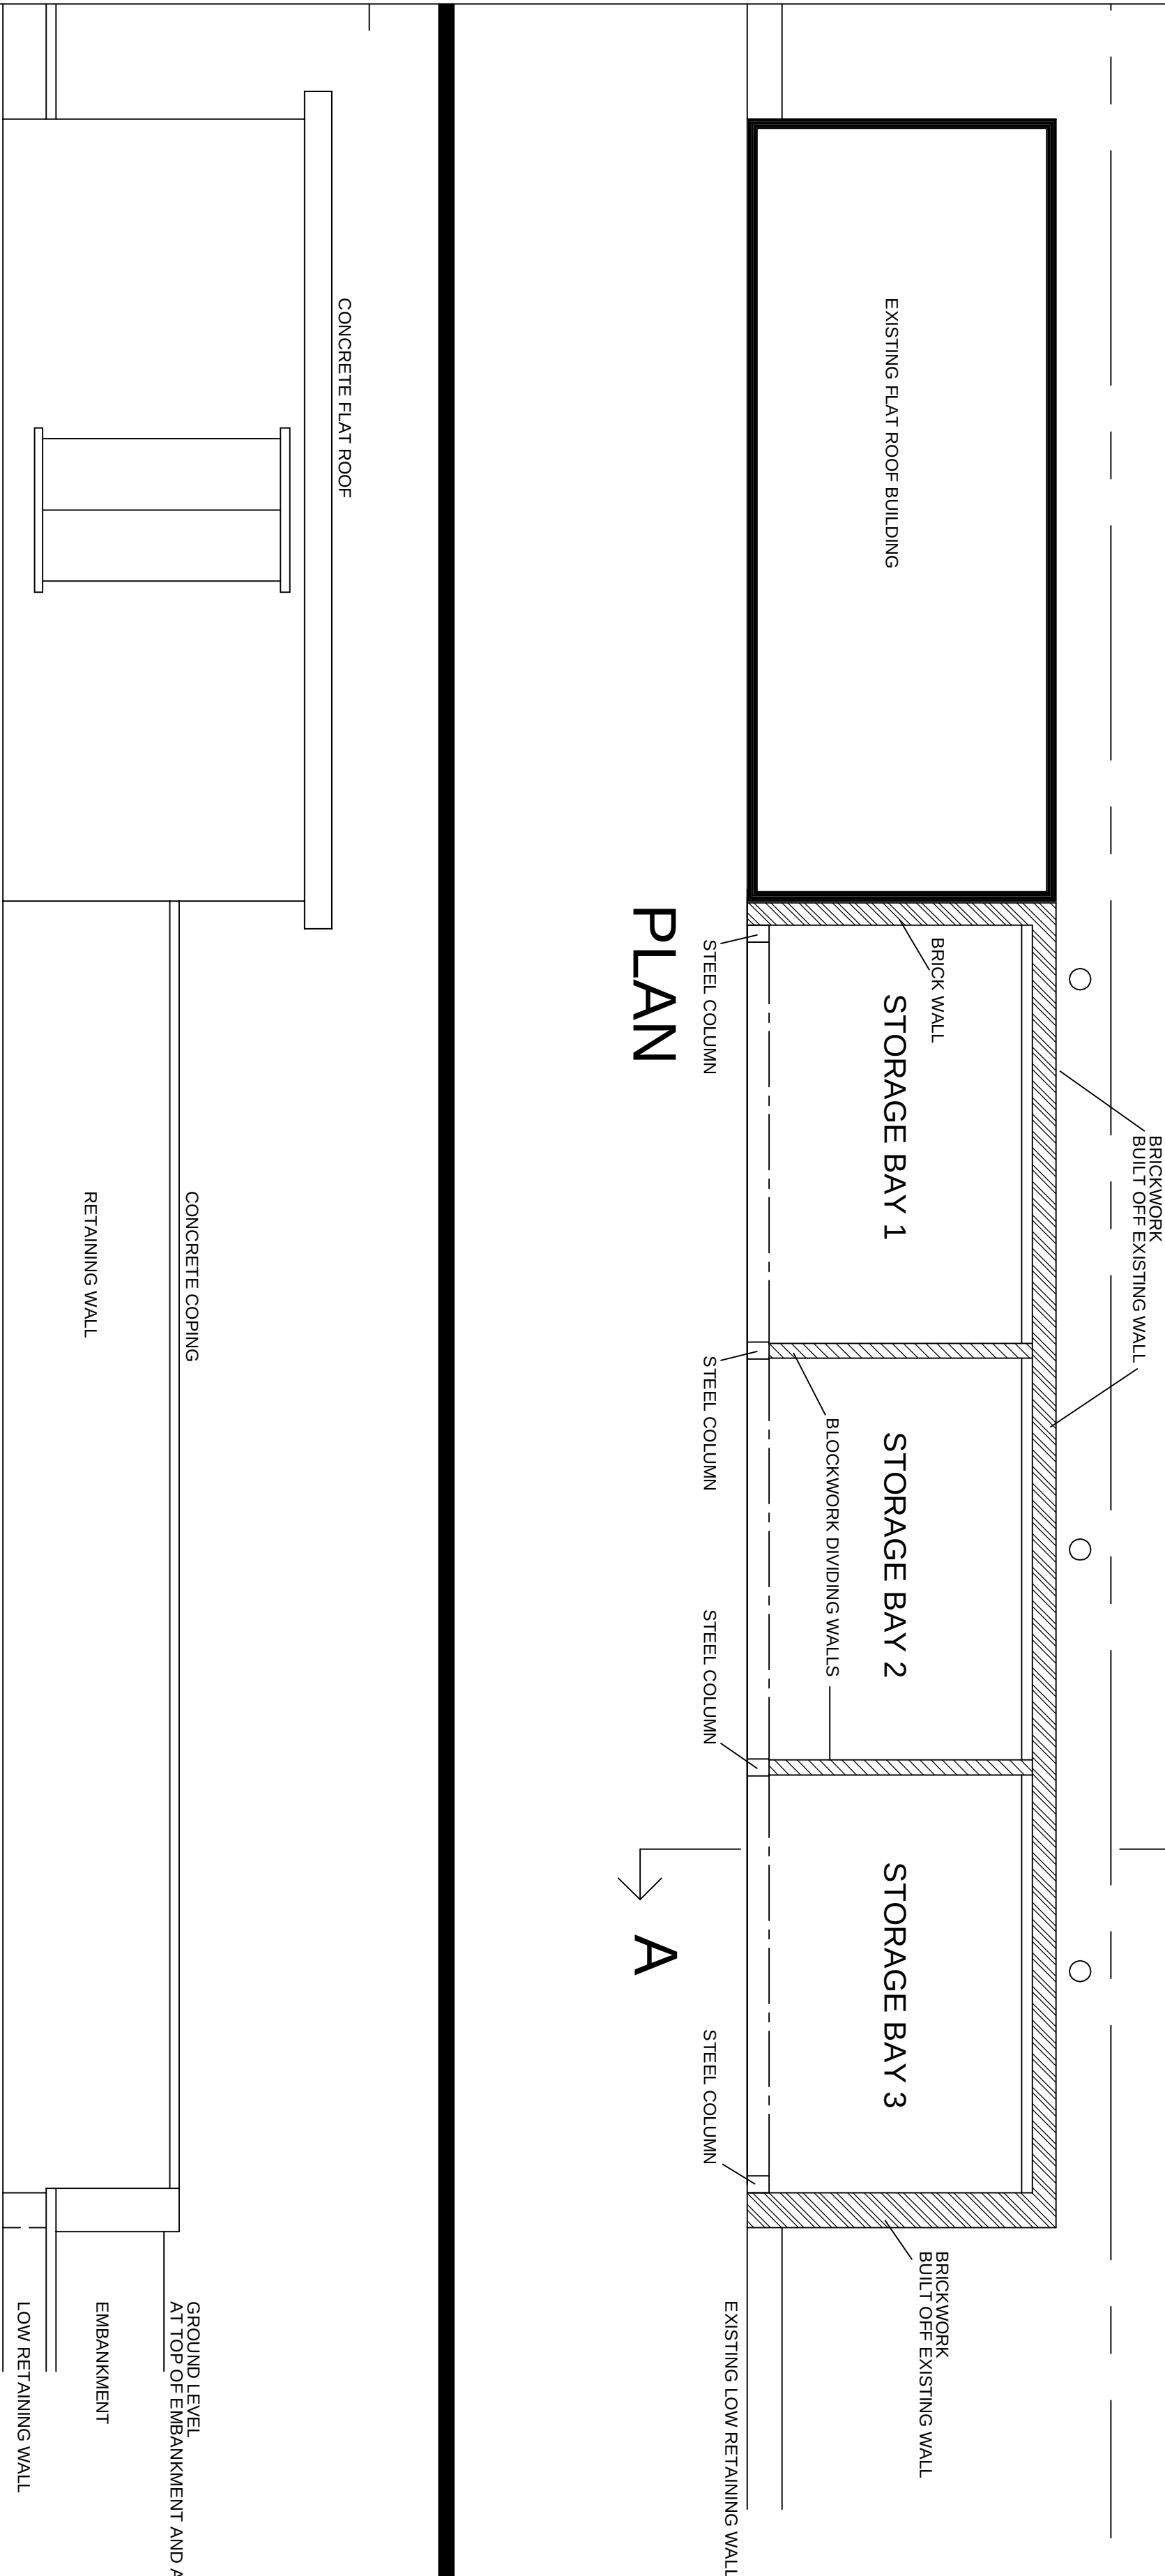

SIDE ELEVATION

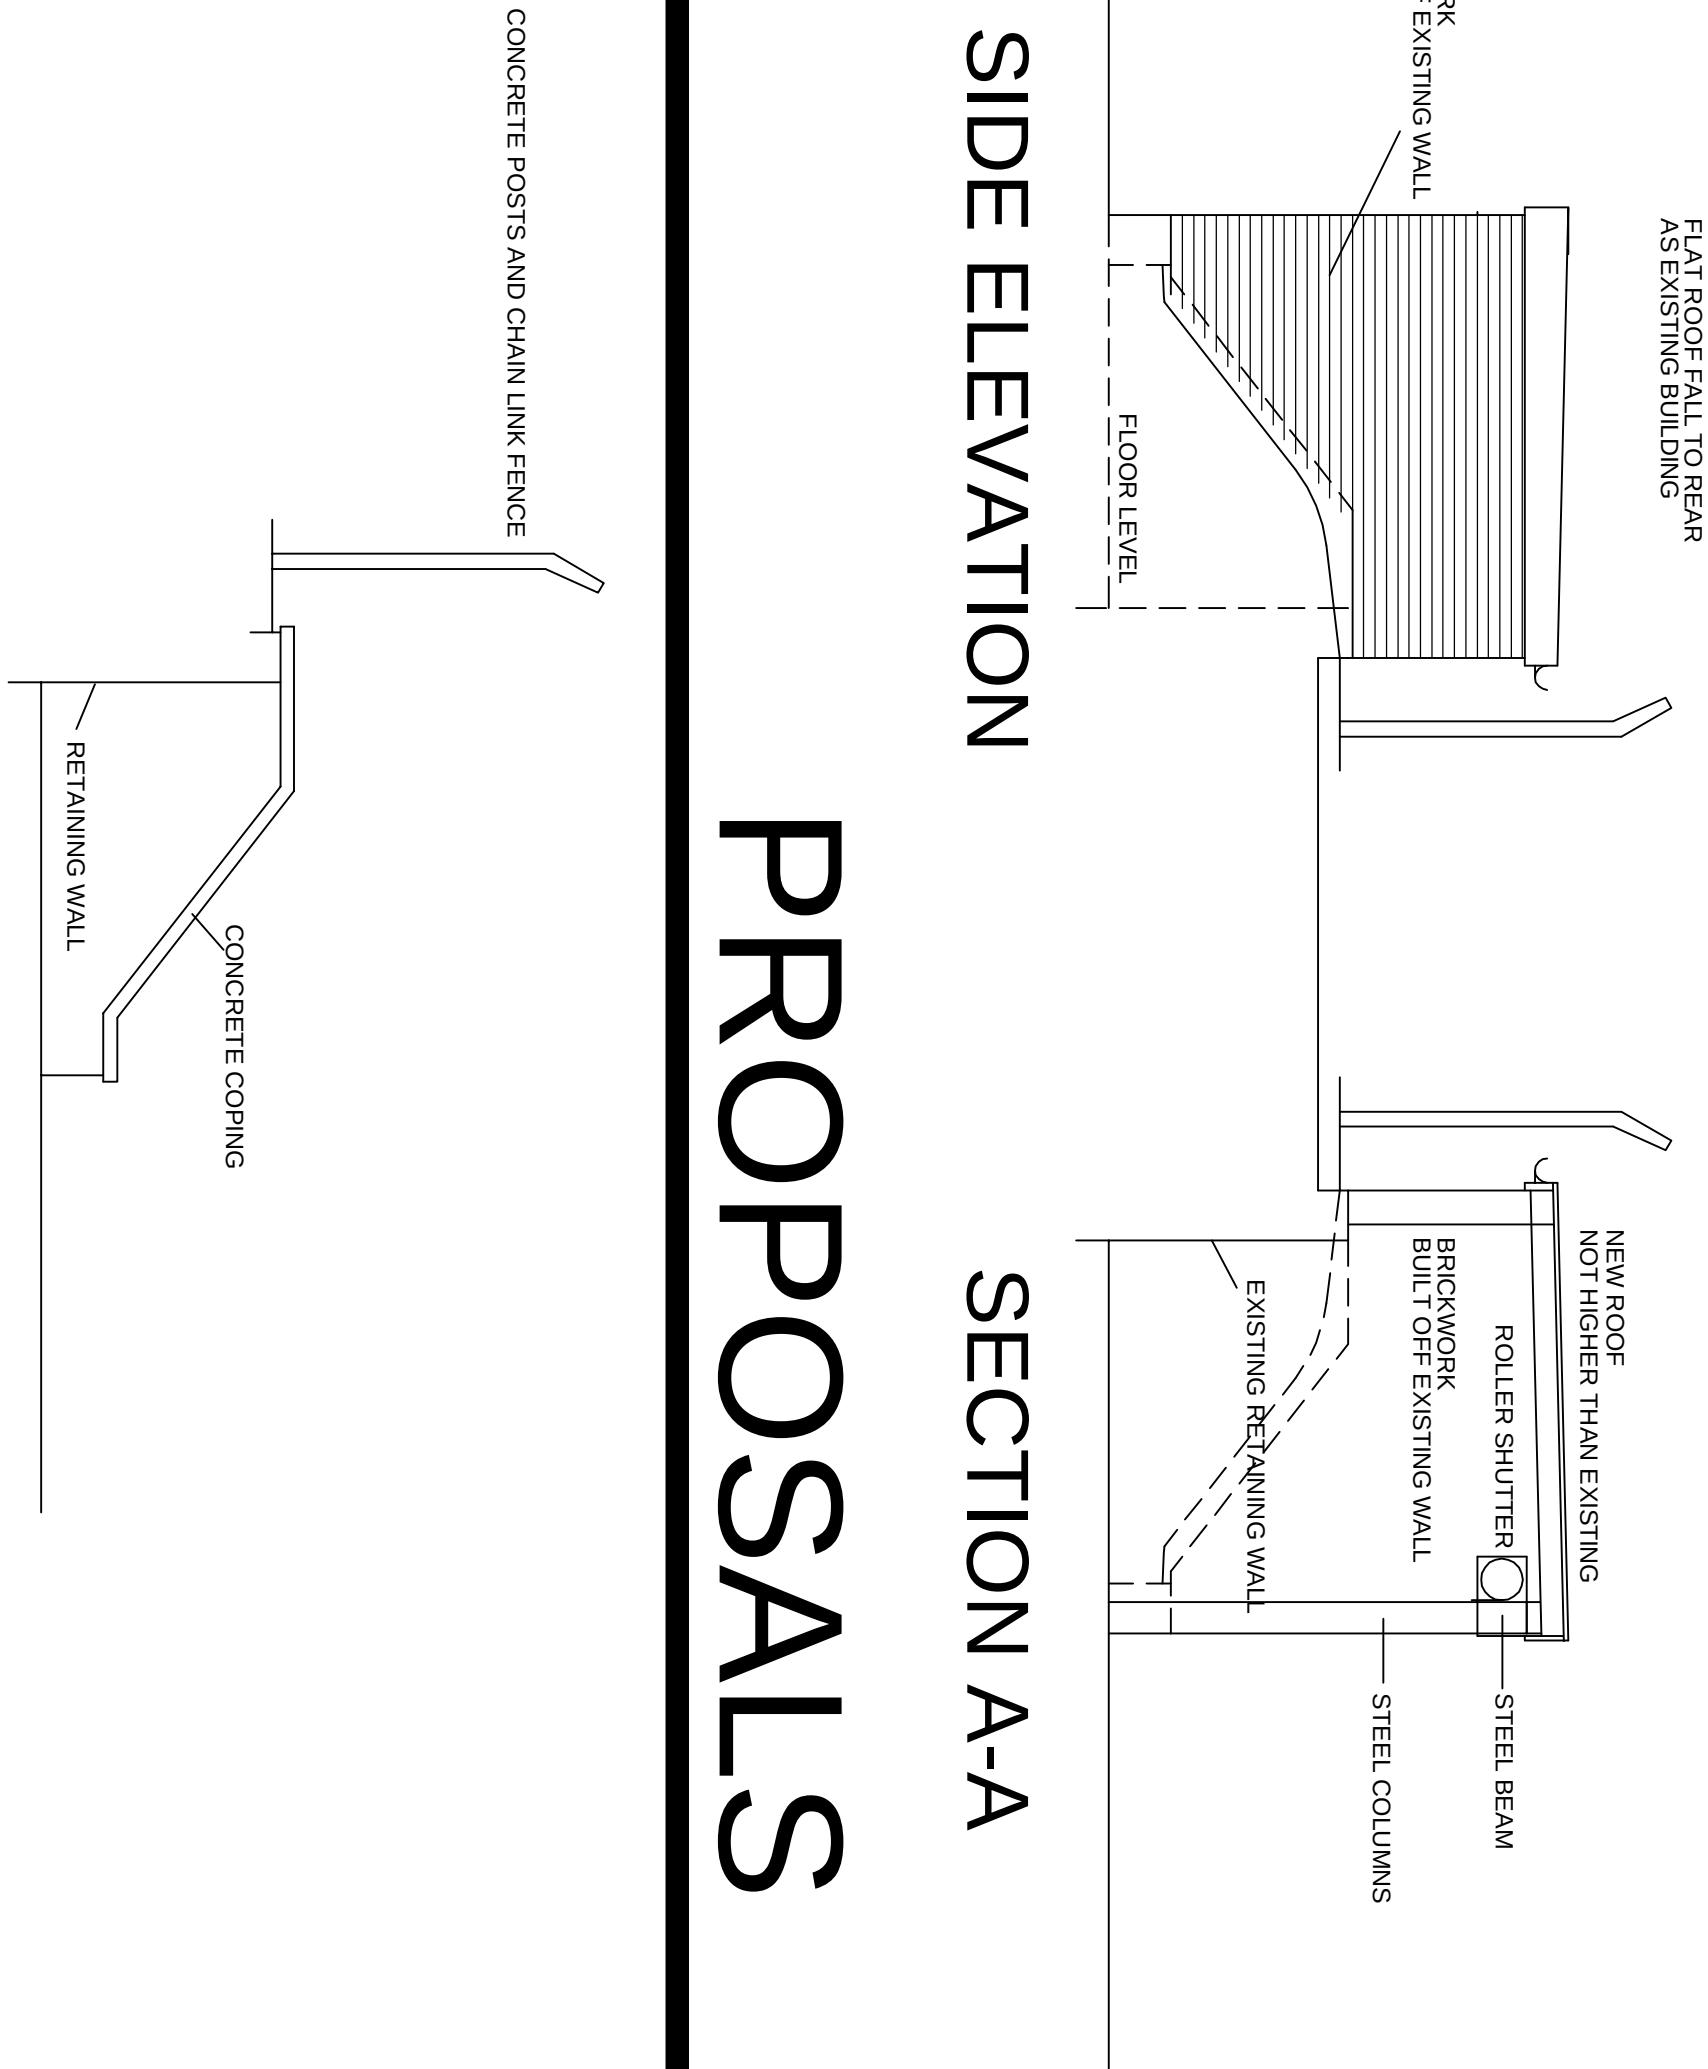

FRONT ELEVATION

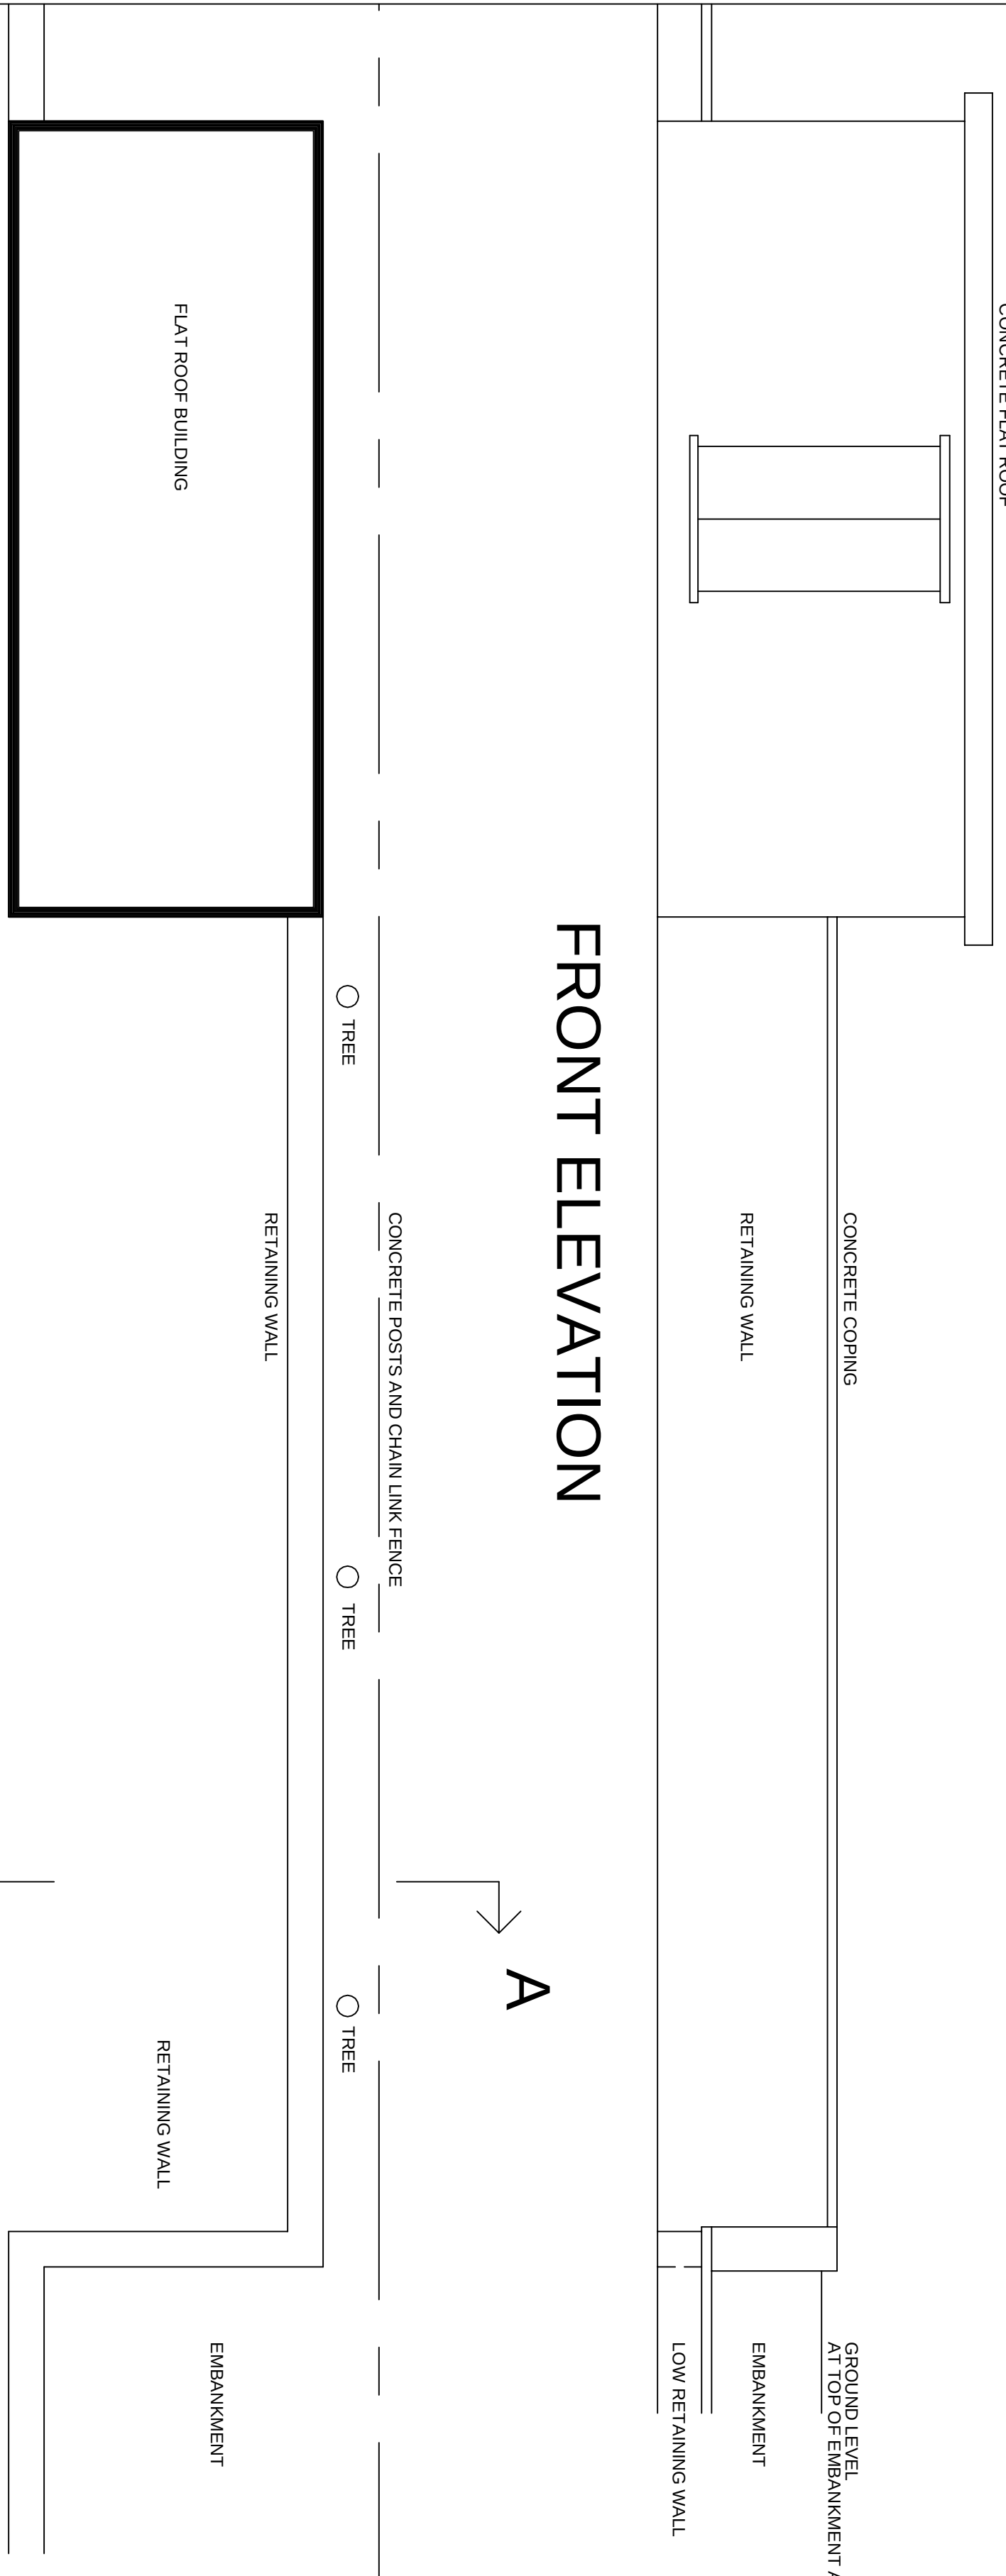

PLAN

1:50 @ A1 METRES

AS EXISTING

Revisions:		Date	Suffix	Description	Date	Suffix	Description
Notes:							
1. THE DRAWING AND THE CONTRACT AND PARTS HEREON ARE THE PROPERTY OF NYP ARCHITECTURAL SERVICES AND SHALL BE USED OR REPRODUCED ONLY UNDER CONTRACT.							
2. CONTRACTORS AND SUB-CONTRACTORS MUST CHECK AND AGREE ALL DIMENSIONS BEFORE PREPARING SHOP DRAWINGS OR COMMENCING WORK ON SITE.							
3. CONTRACTORS ARE RESPONSIBLE FOR INFORMING THE DESIGNER OF ANY DISCREPANCY, DISCOVERED ON THIS DRAWING OR BETWEEN THIS DRAWING AND ANY PREVIOUS DRAWINGS, PRIOR TO COMMENCING WORK. THE STANDARD FORM OF CONTRACT IN RESPECT OF THE WORK.							
4. METRIC DIMENSIONS ONLY ARE TO BE USED FROM THIS DRAWING. IF ANY DOUBT AS TO CLARIFICATION.							
NYP ARCHITECTURAL SERVICES							
The Grove, High Street, Oldenham, Barnsley, S15 3NB. Tel: 01282 200899. E-mail: sales@nypservices.co.uk / info@nypservices.co.uk							
Project: PROPOSED STORE, 10 METRO TRADING CENTRE, BARUGH GREEN ROAD, BARNESLEY							
Drawing Title: PLAN, ELEVATIONS AND SECTIONS AS EXISTING AND PROPOSED		Date: NOV. 2015	Scale: 1:50 @ A1				
		Ref: 02-26	Dwg. No. 01				
			Rev.				