



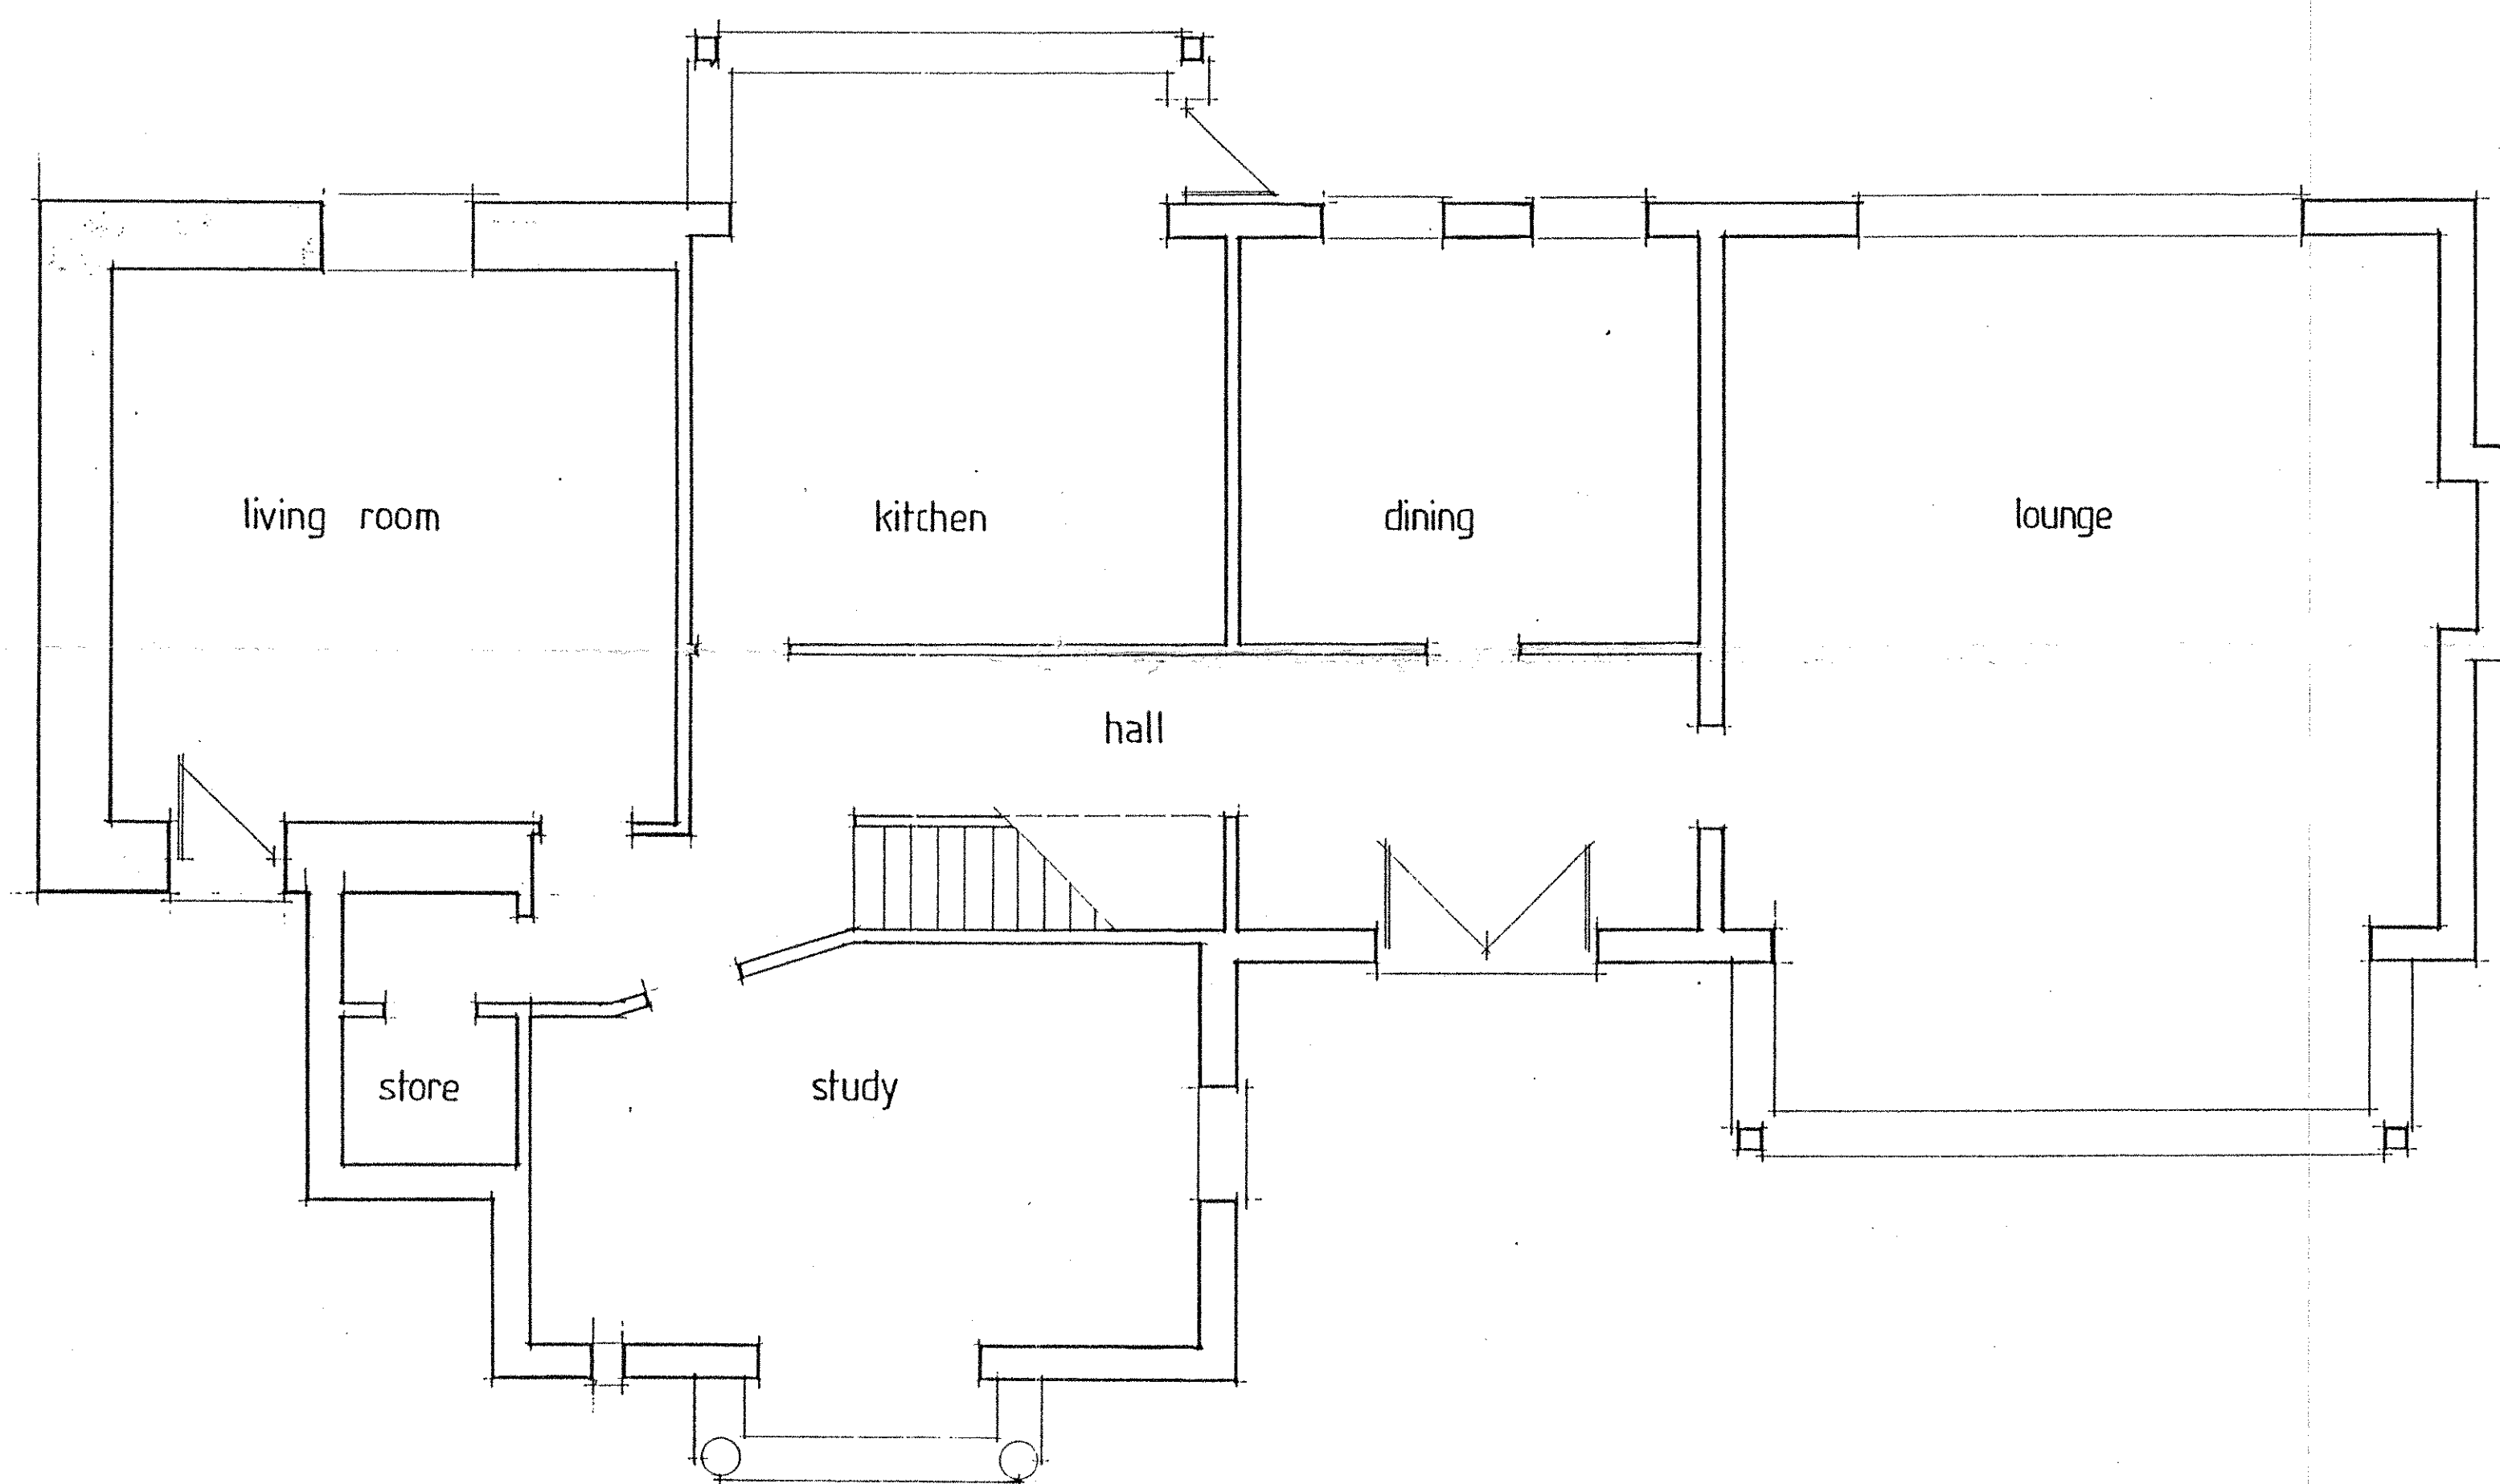


existing ground floor

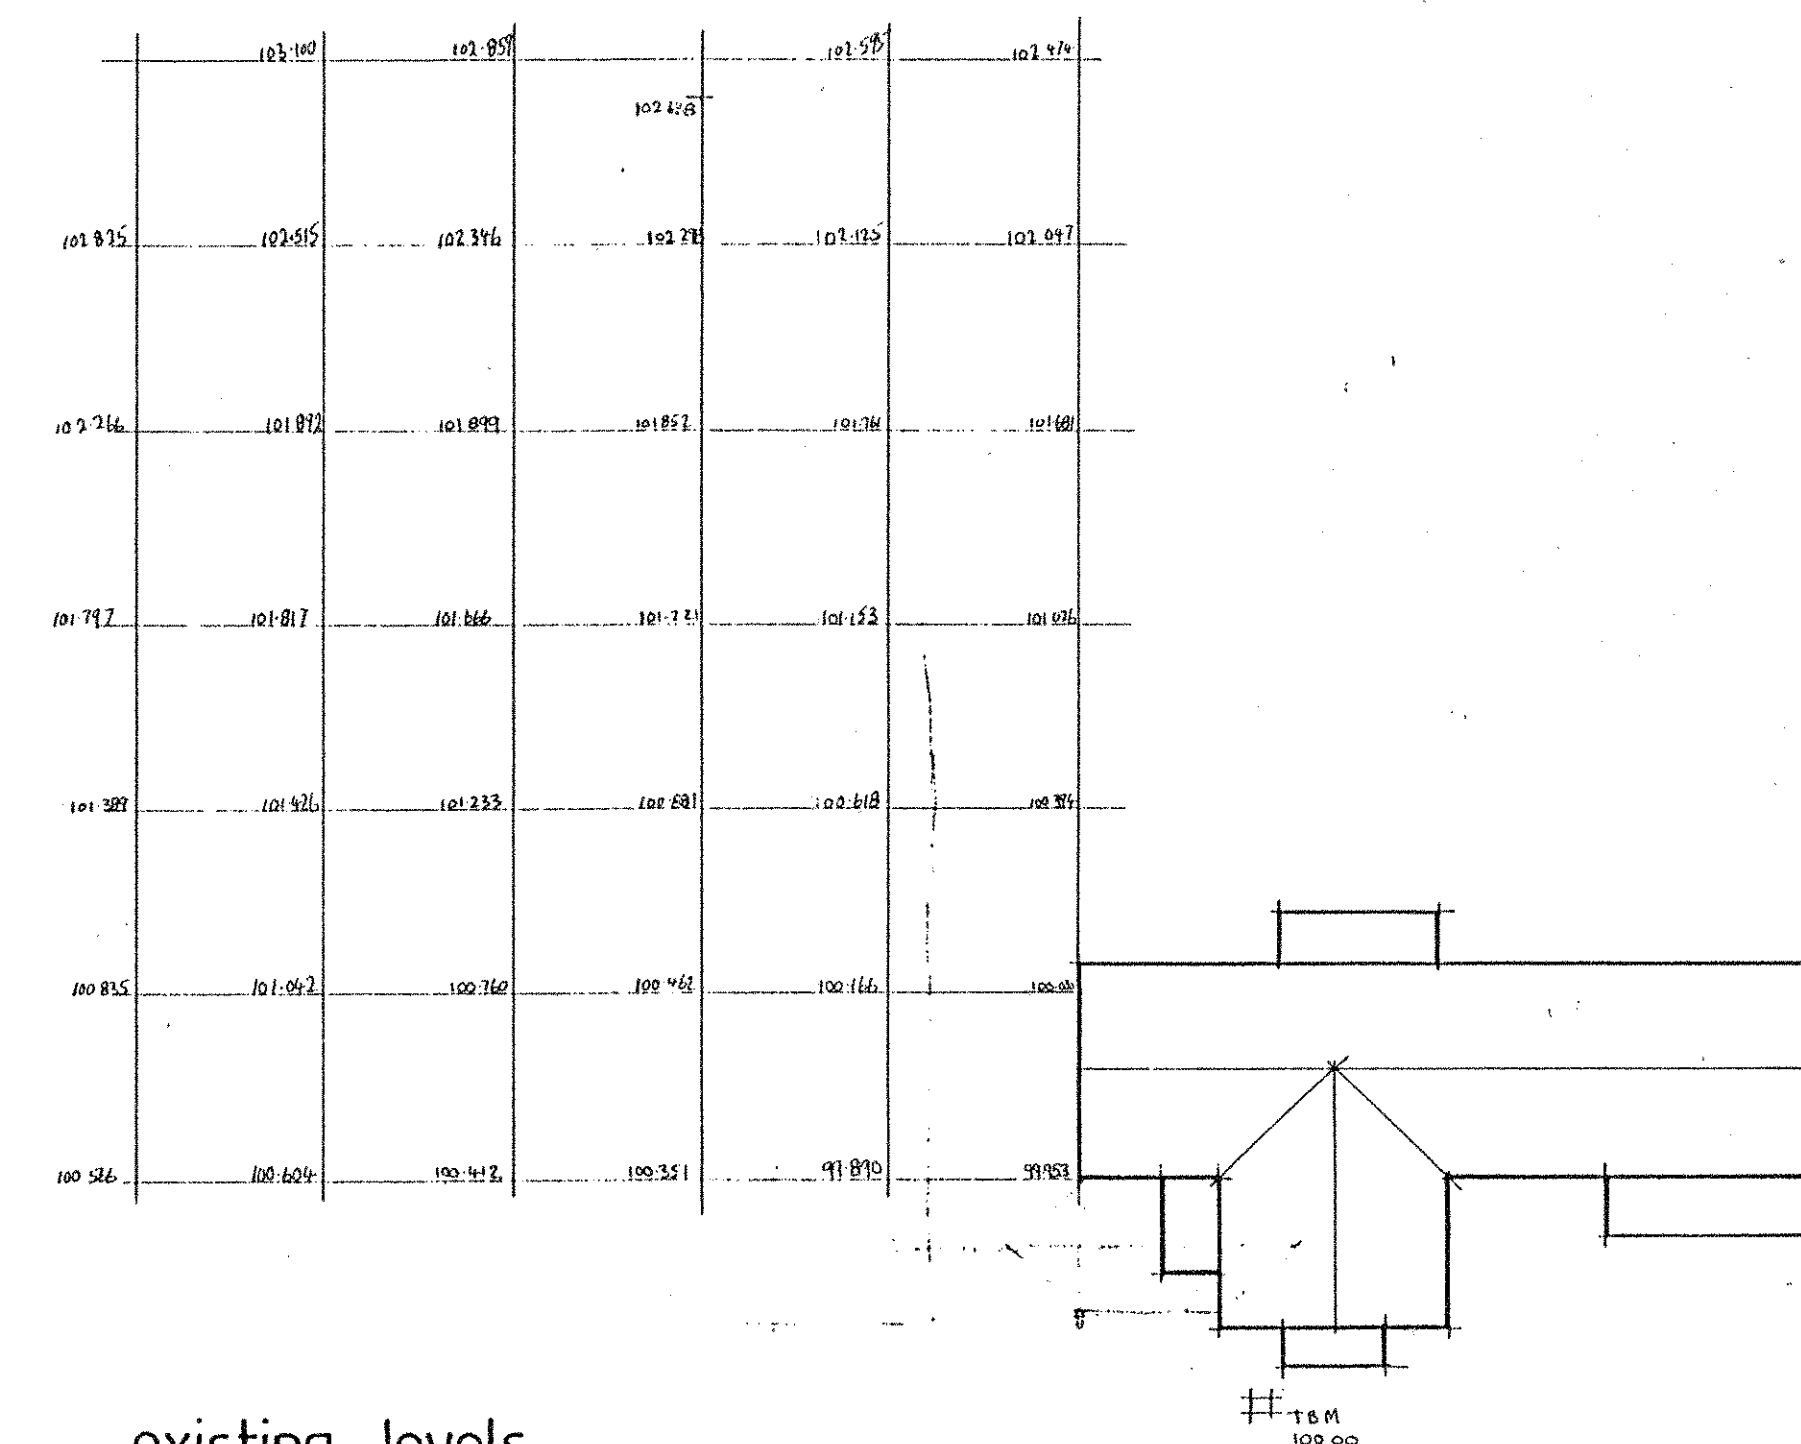

existing levels



•Surveyors •CAD Technicians•
•Project Managers •Quantity Surveyors•
•Construction Specialists•

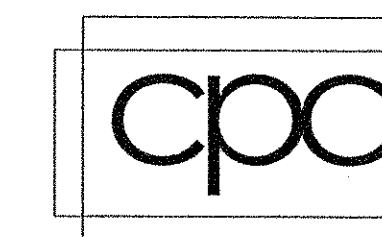

Construction & Property Consultancy
Ashby House Grantley Way
Wakefield WF1 4PY
Tel: 01924 299 555
Fax: 01924 299 666
e-mail: wossill@c-p-c.demon.co.uk

Client: Mr P Dickinson

Project: Extension to Dwelling
Peace Grove, Cawthorne

Drawing Title: Existing Floor Plan

Drawn: PJH Dwg. No: 85-027-1

Date: 28.03.01 Scale: 1:50/1:200