



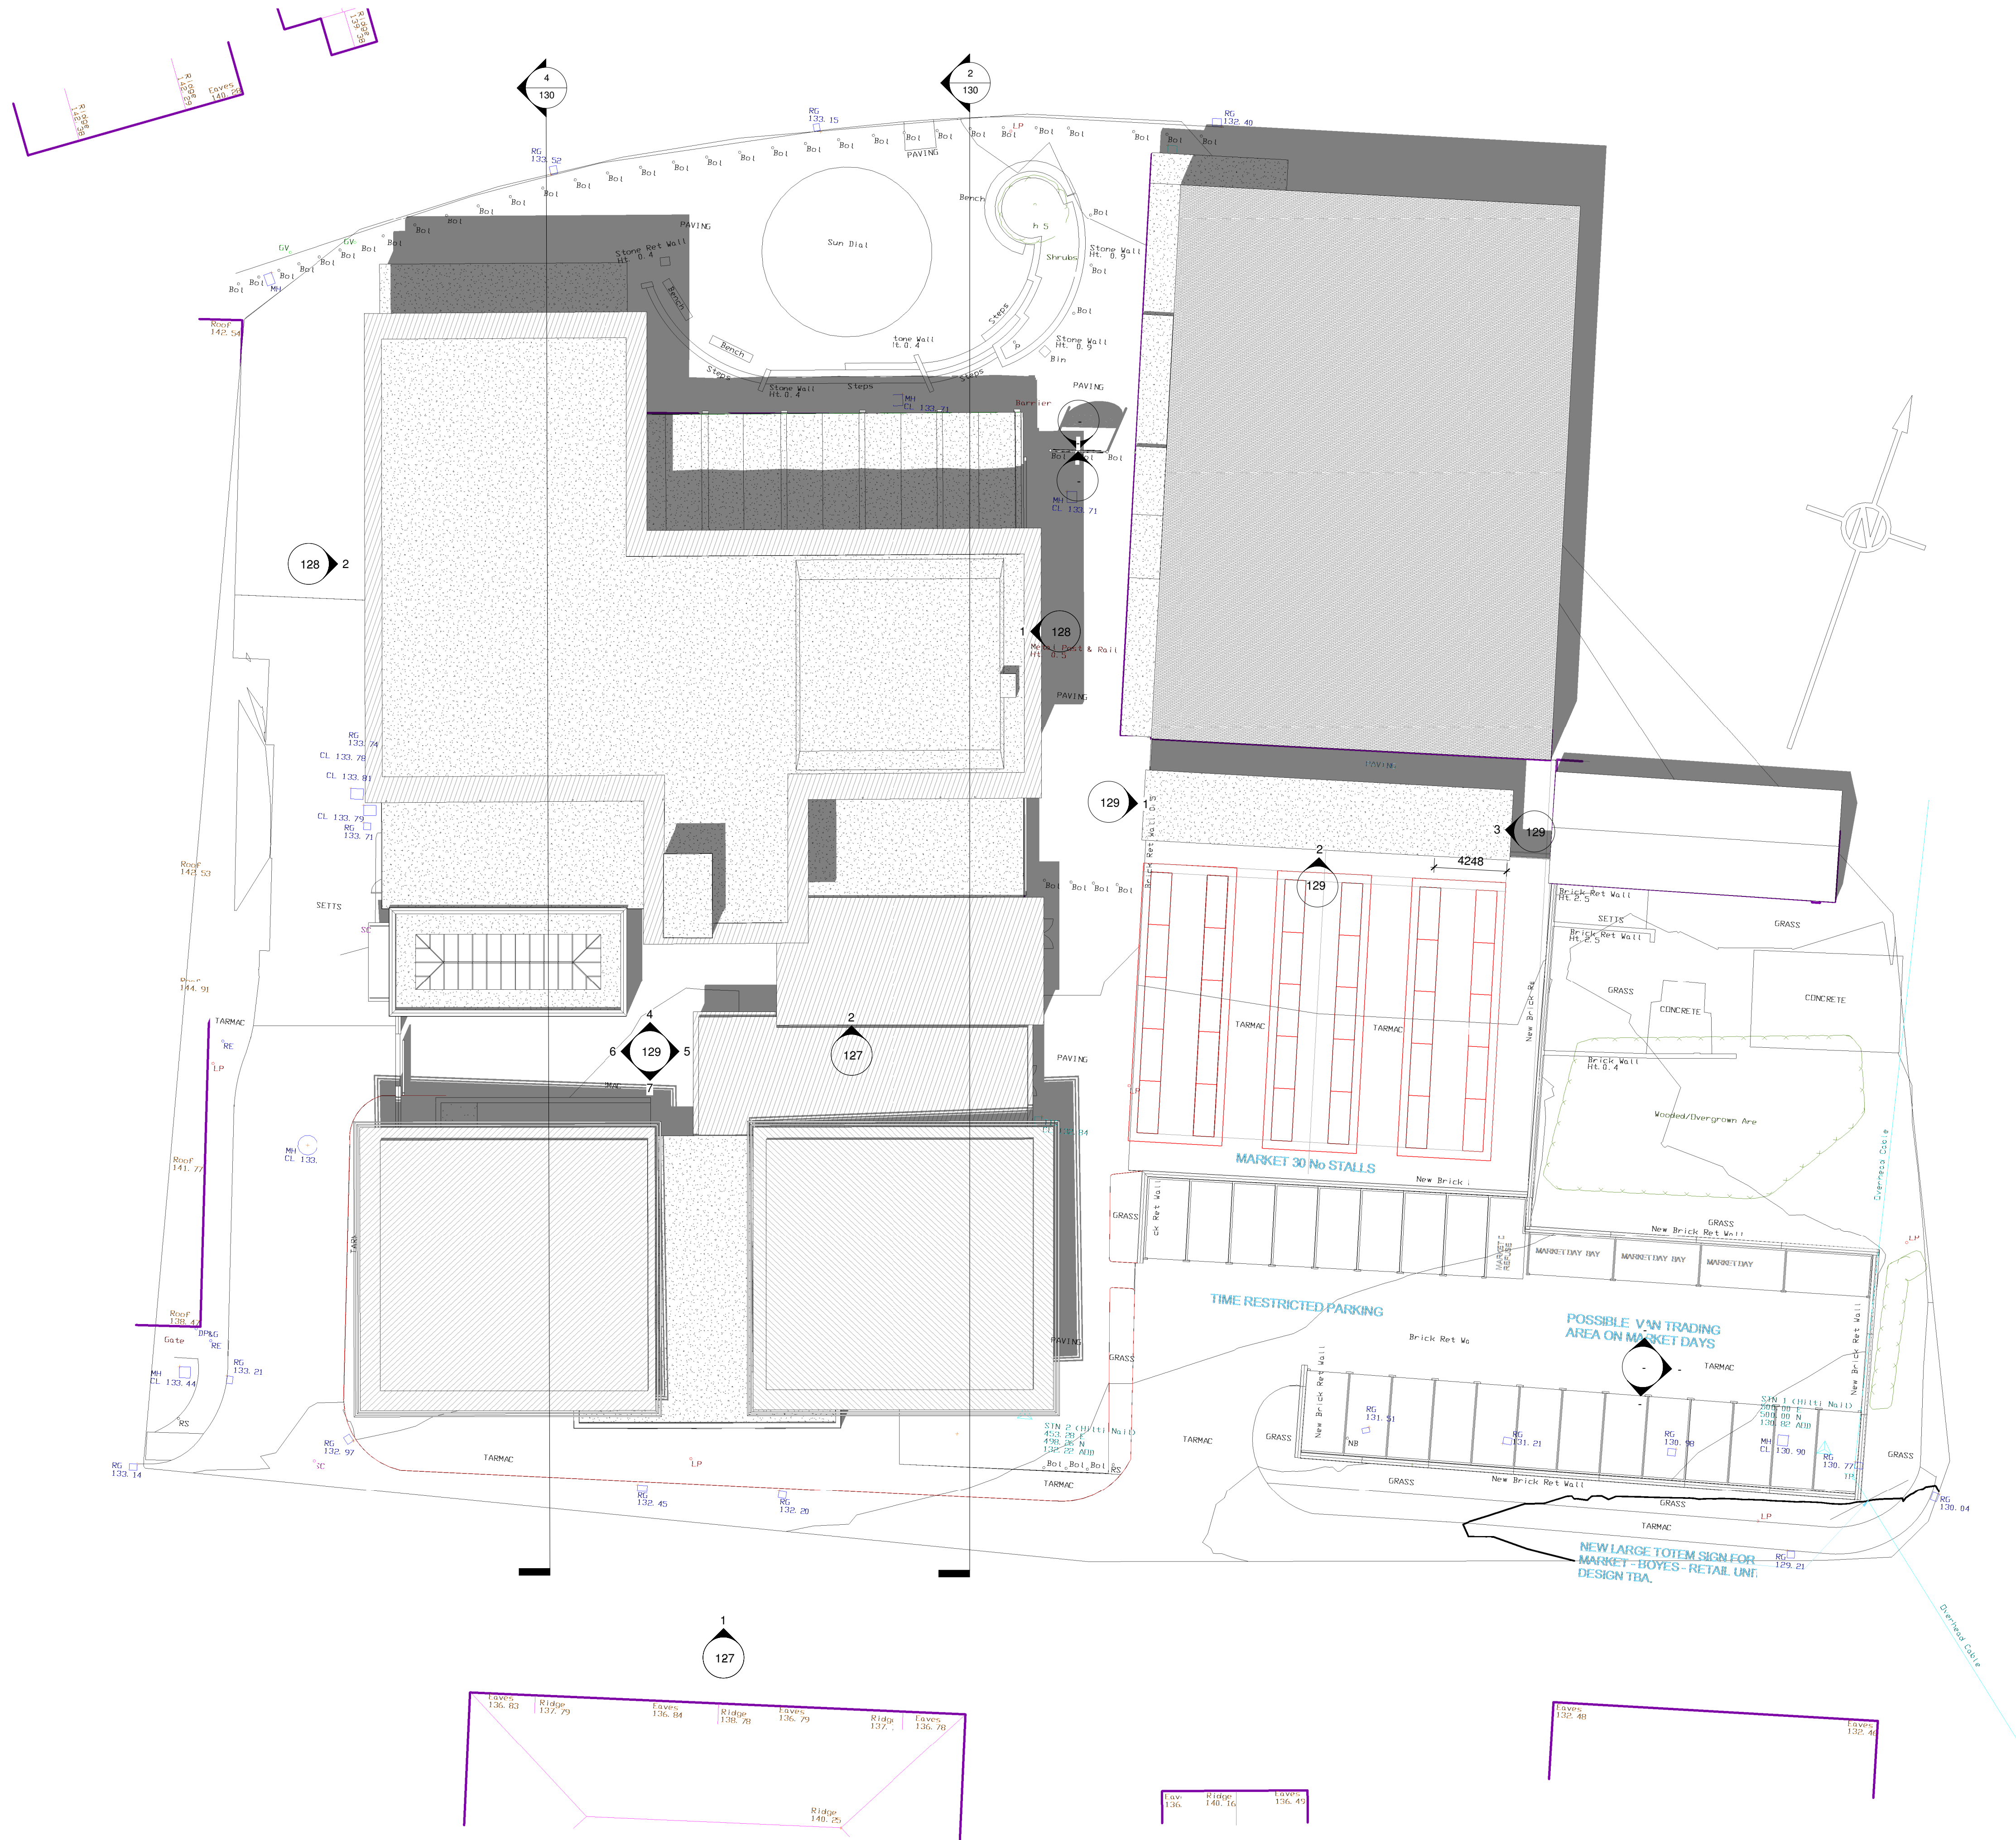

1 Roof Plan As Proposed
1 : 200

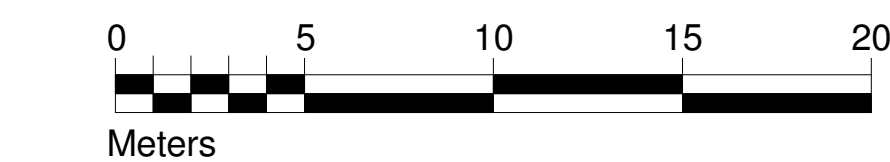

Rev	Date	Drawn	Description

WhiteDesign

Client: RESILIENT

Project: HOYLAND SITE C

Title: Proposed Roof Plan

Scales:	Drawn:	Date:	Checked:
1:200	SL	01/06/2015 17:28:21	KU

Drawing no:	Rev:
0013.10.02 123	

The White House, 24a St Andrews Road, Sheffield, S11 9AL
T: 0114 226 0255 F: 0114 226 0256
E: office@whitedg.co.uk W: www.whitedg.co.uk