


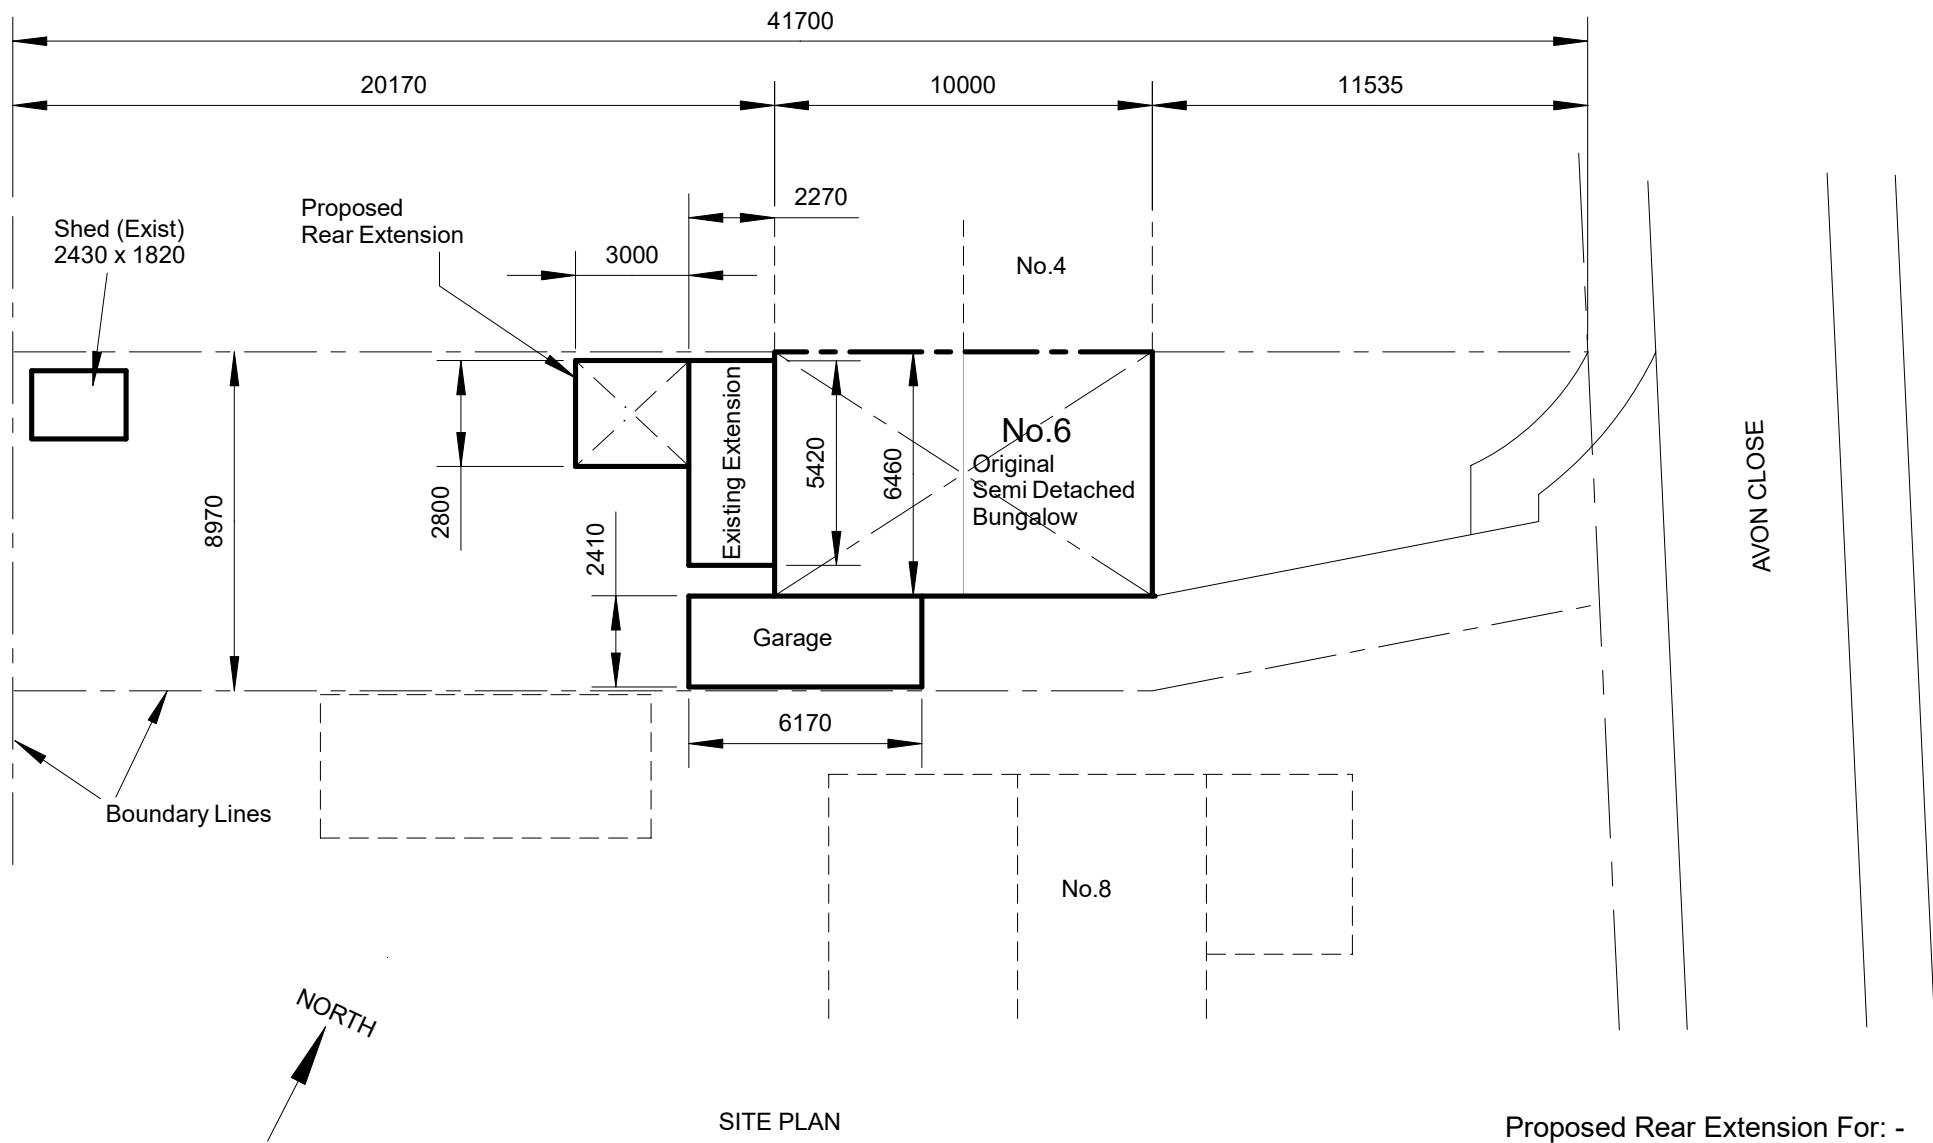

SITE PLAN
Scale 1 : 200
All Dimensions in mm

Proposed Rear Extension For: -
Mr & Mrs B. Wilson
6 Avon Close
Higham
Barnsley S75 1PD