


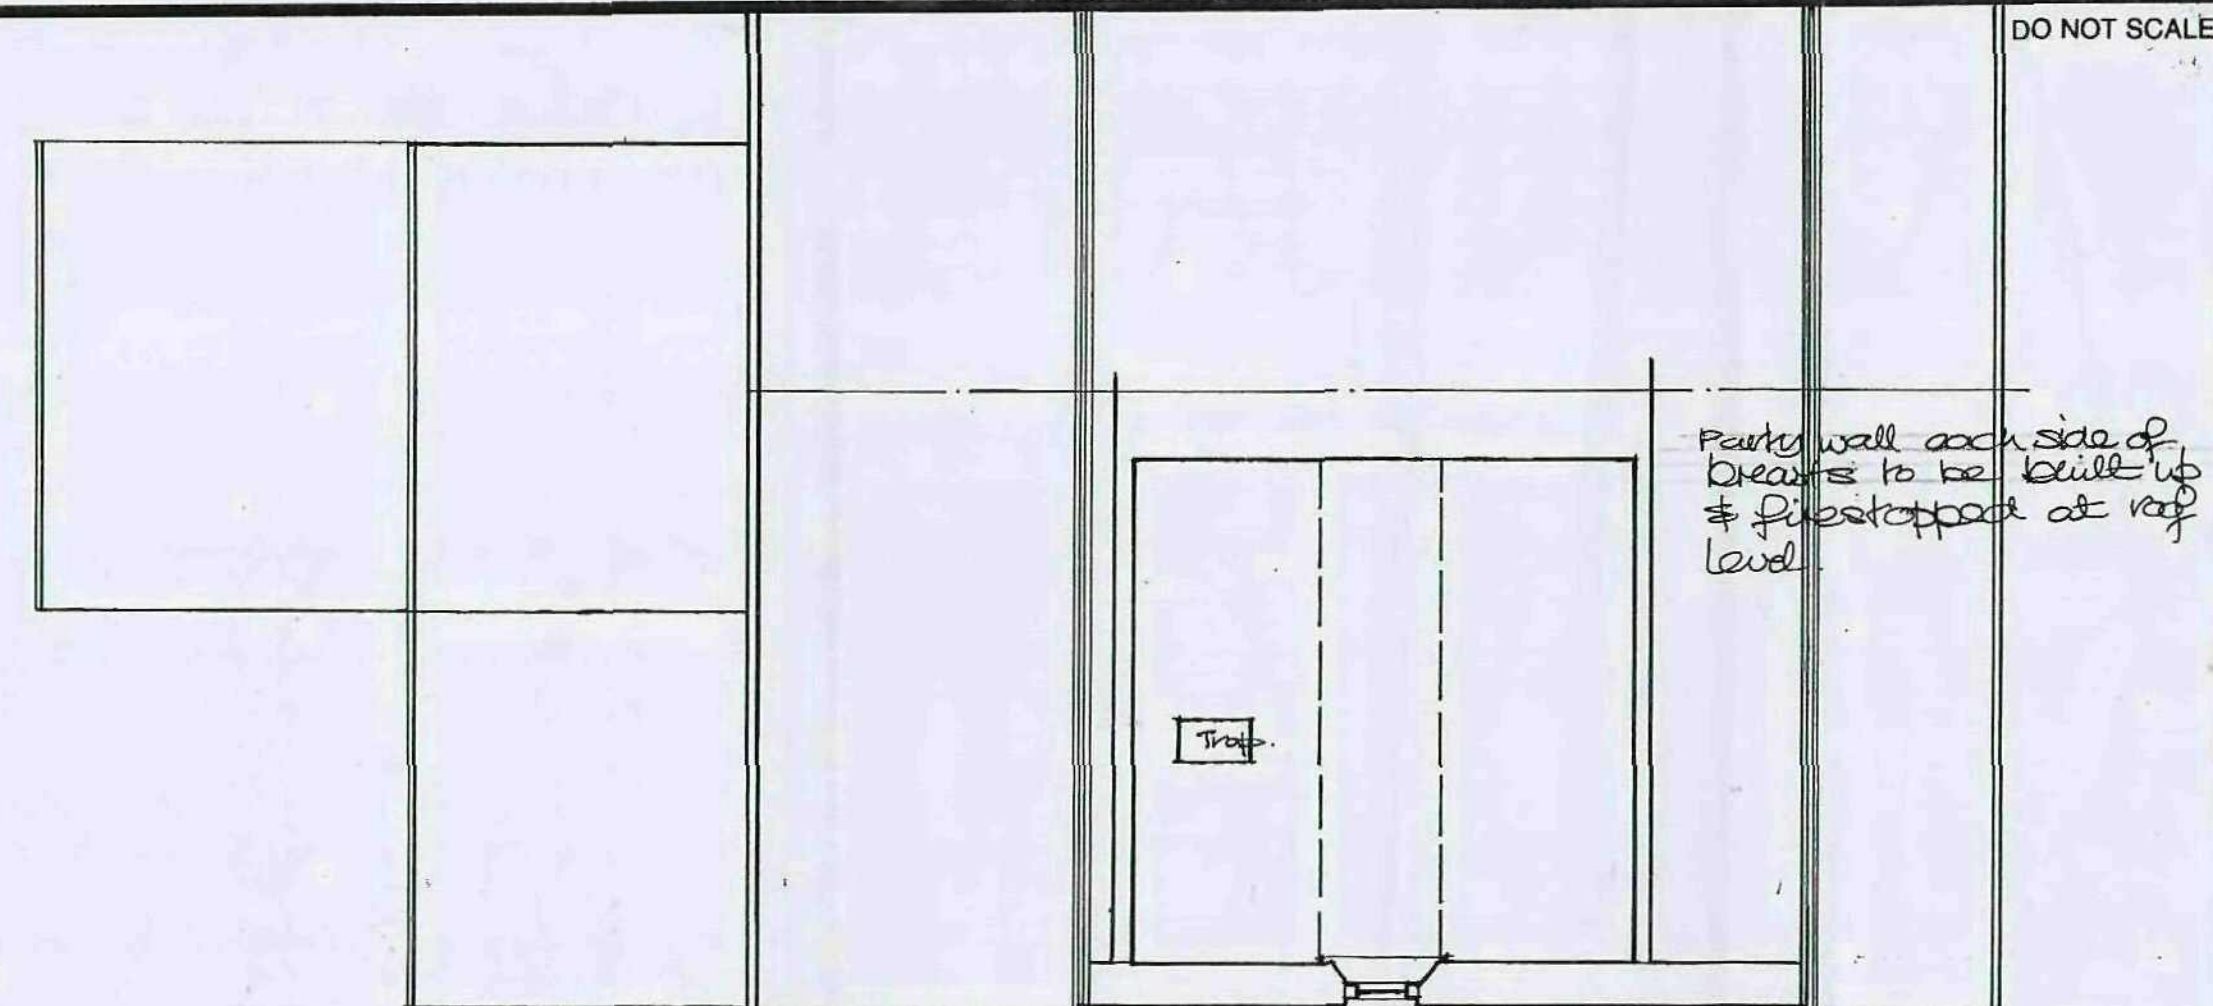
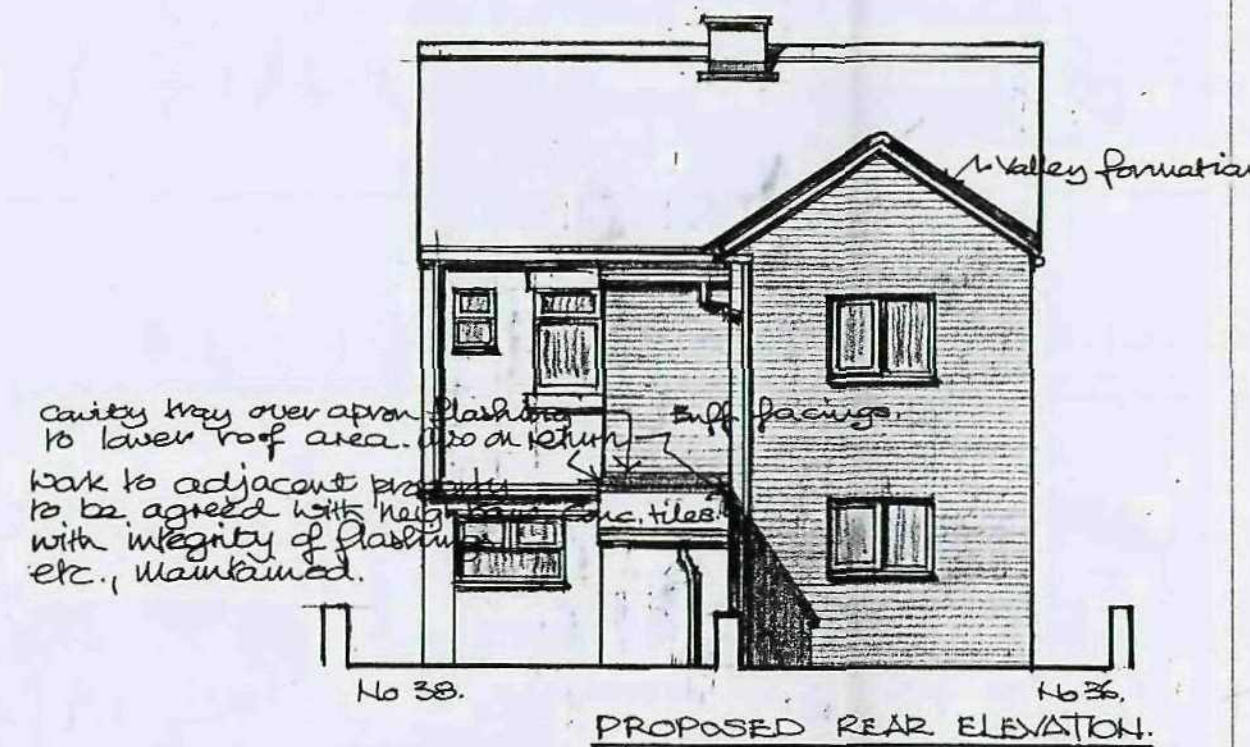
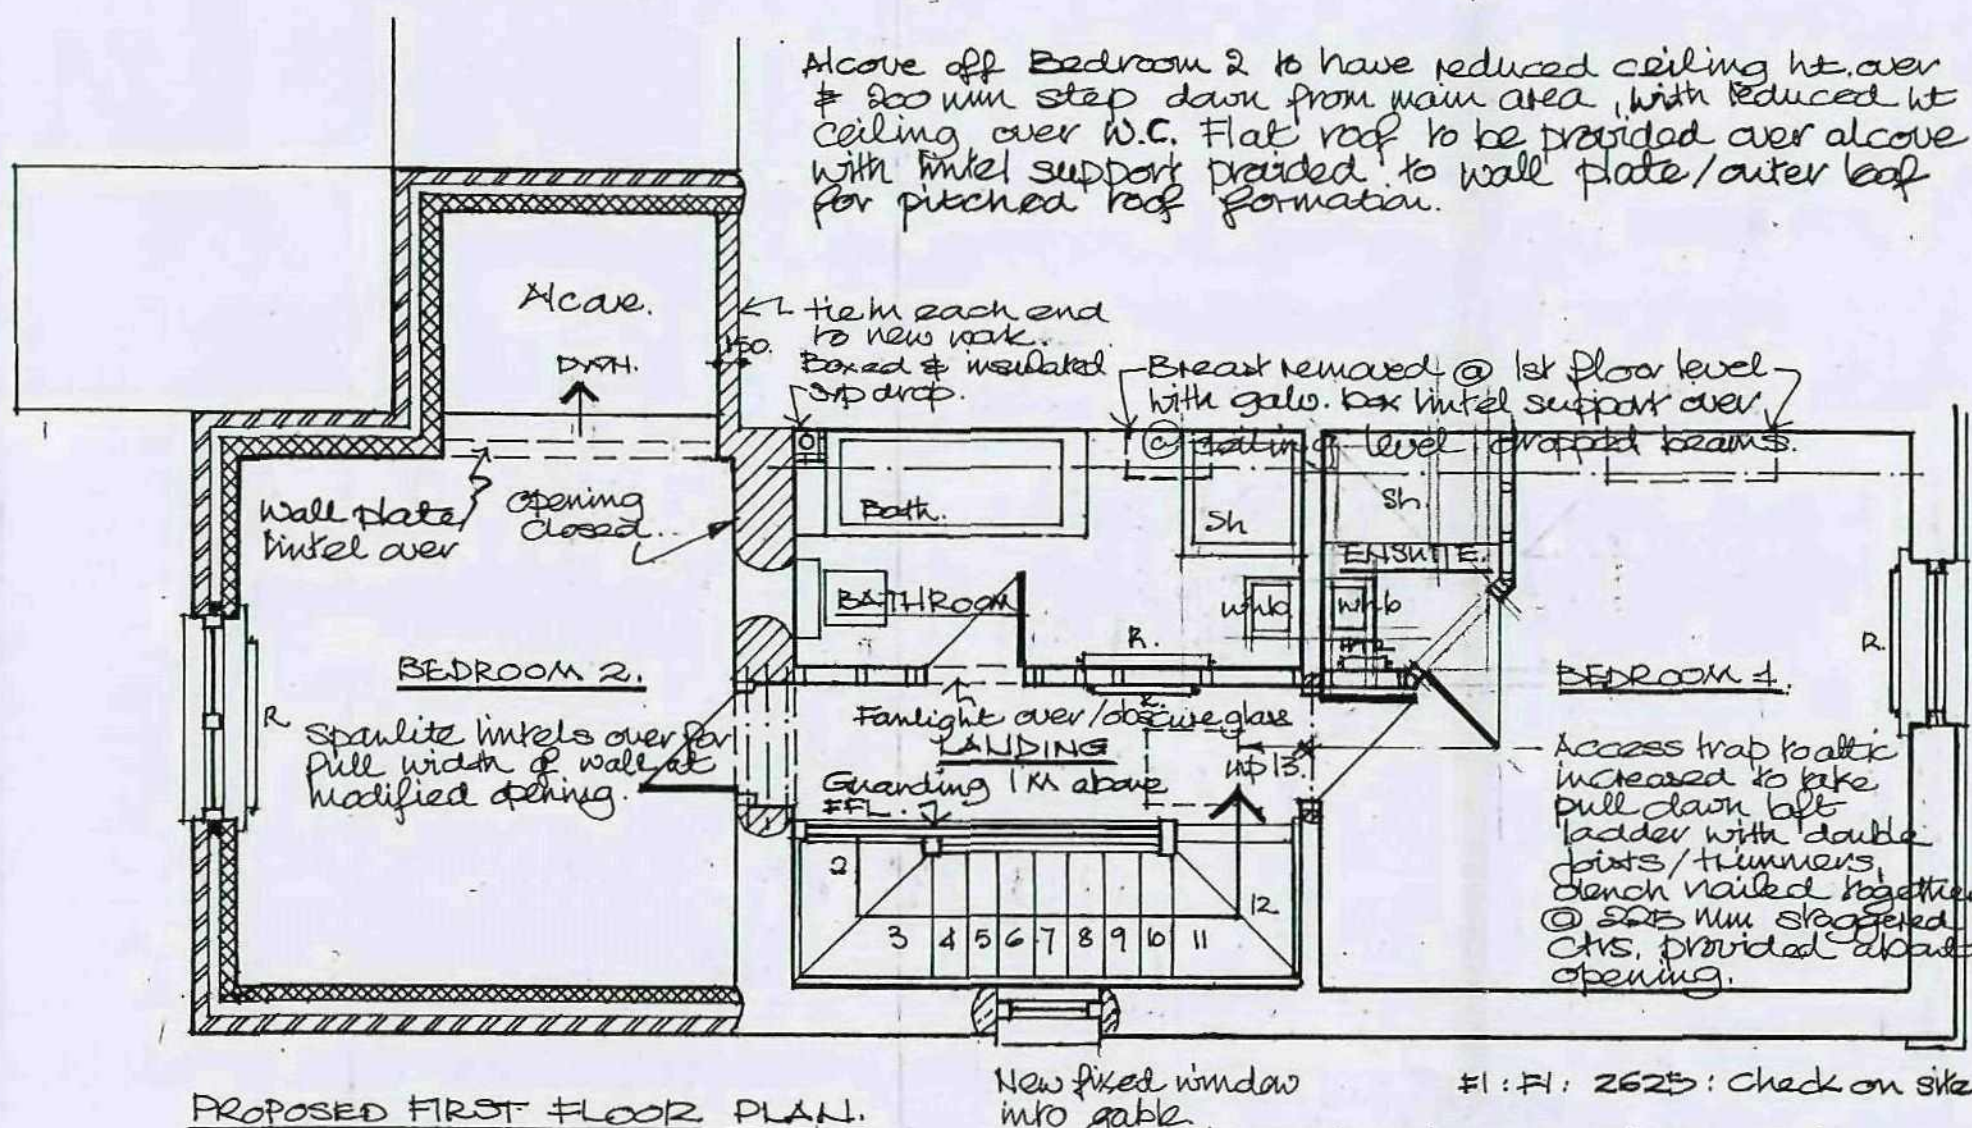
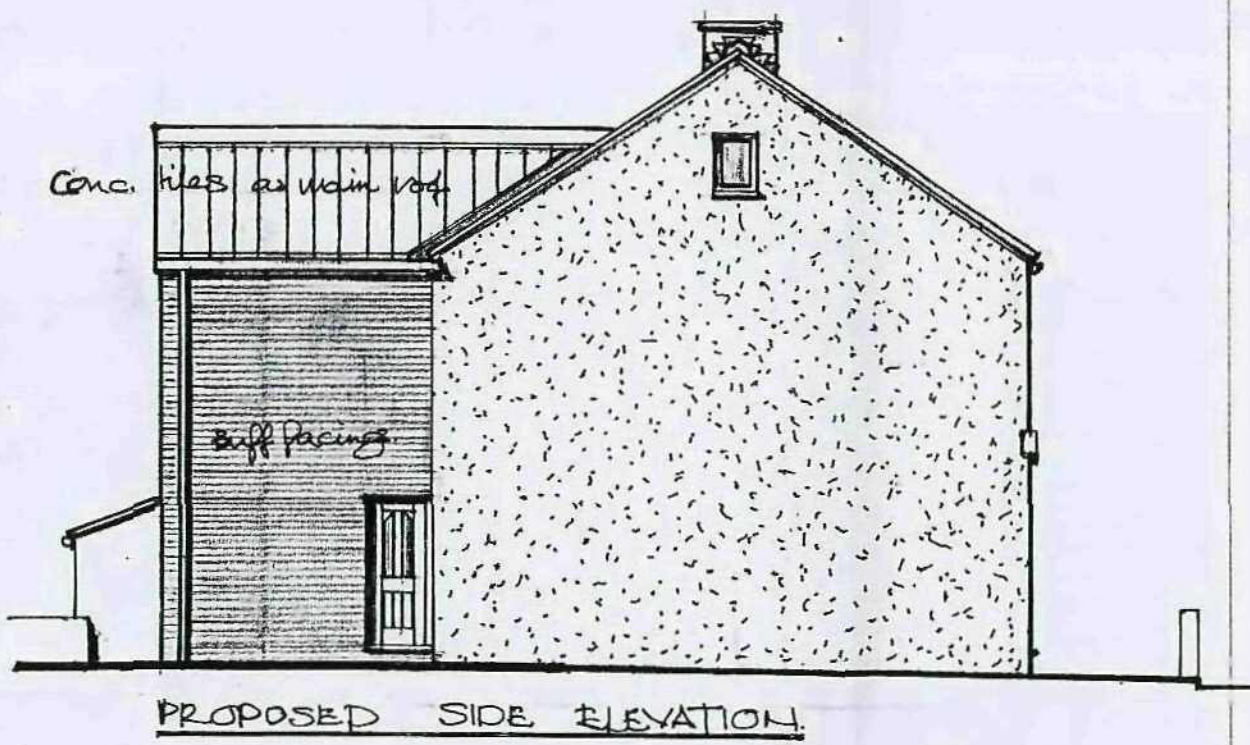


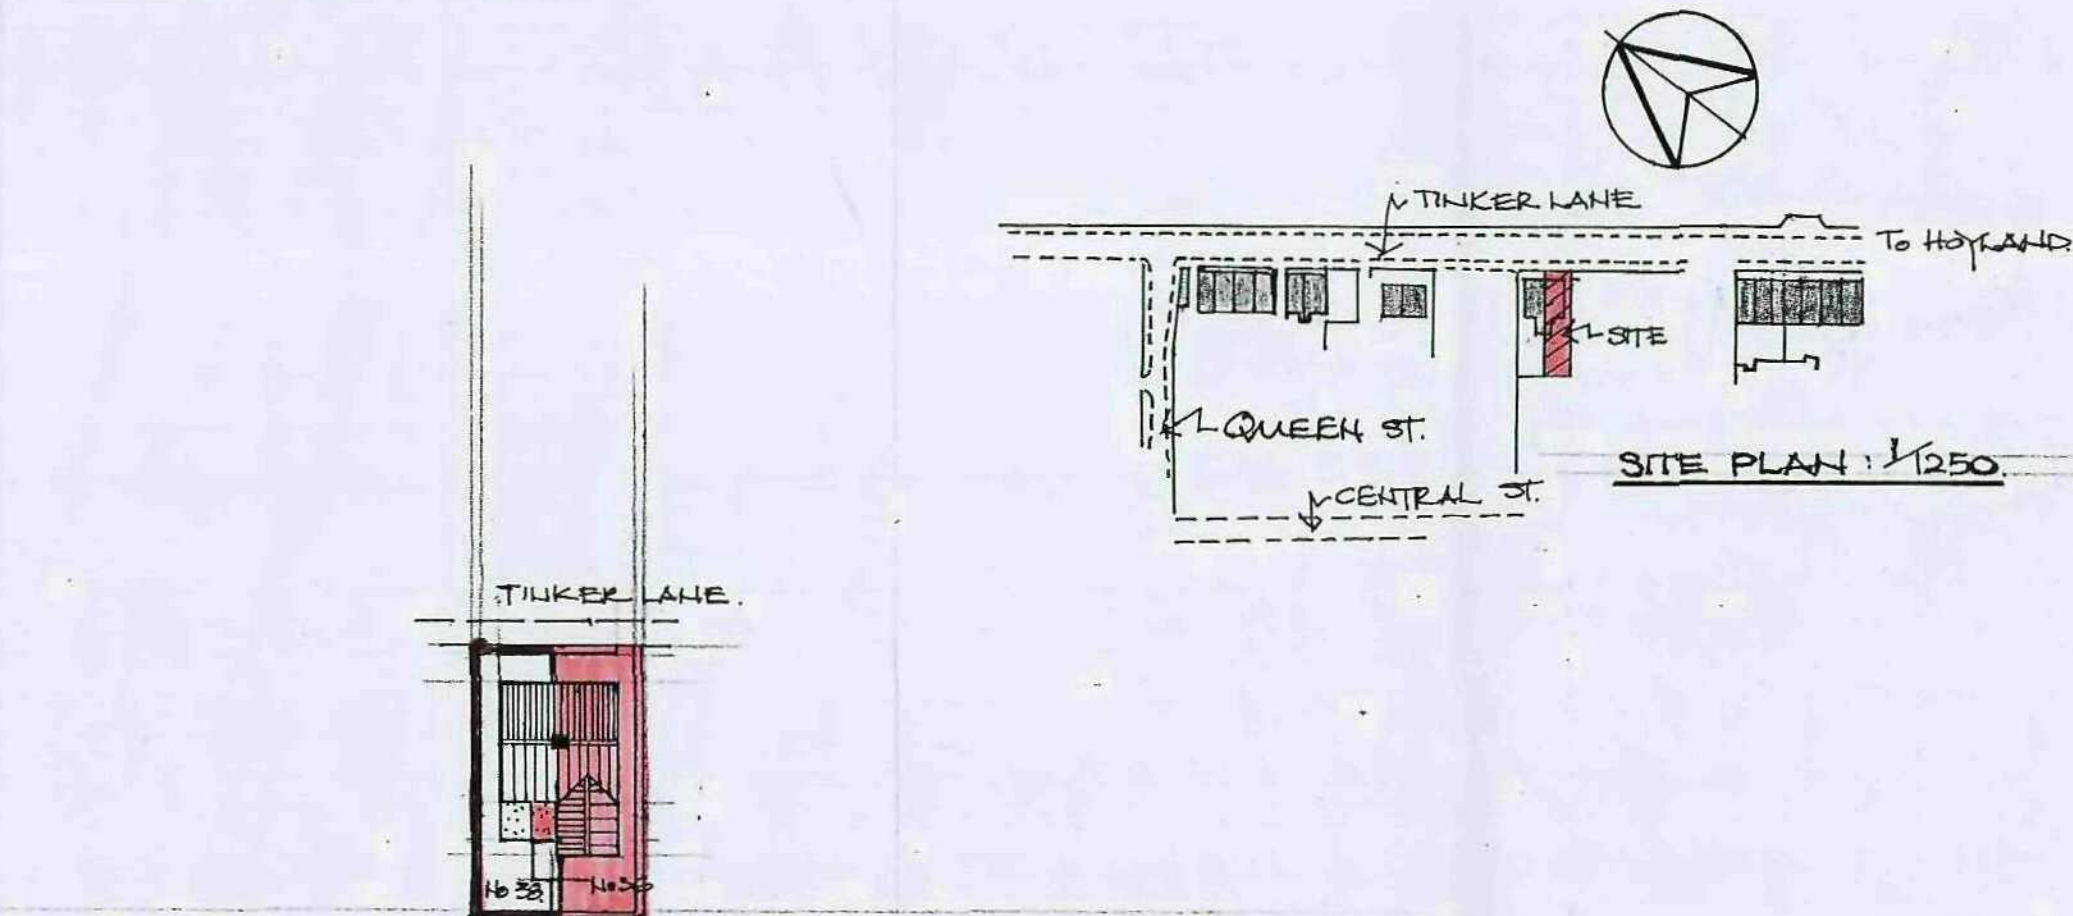


EXISTING ATTIC PLAN: Rambling as is; insulation to roof void to be upgraded.

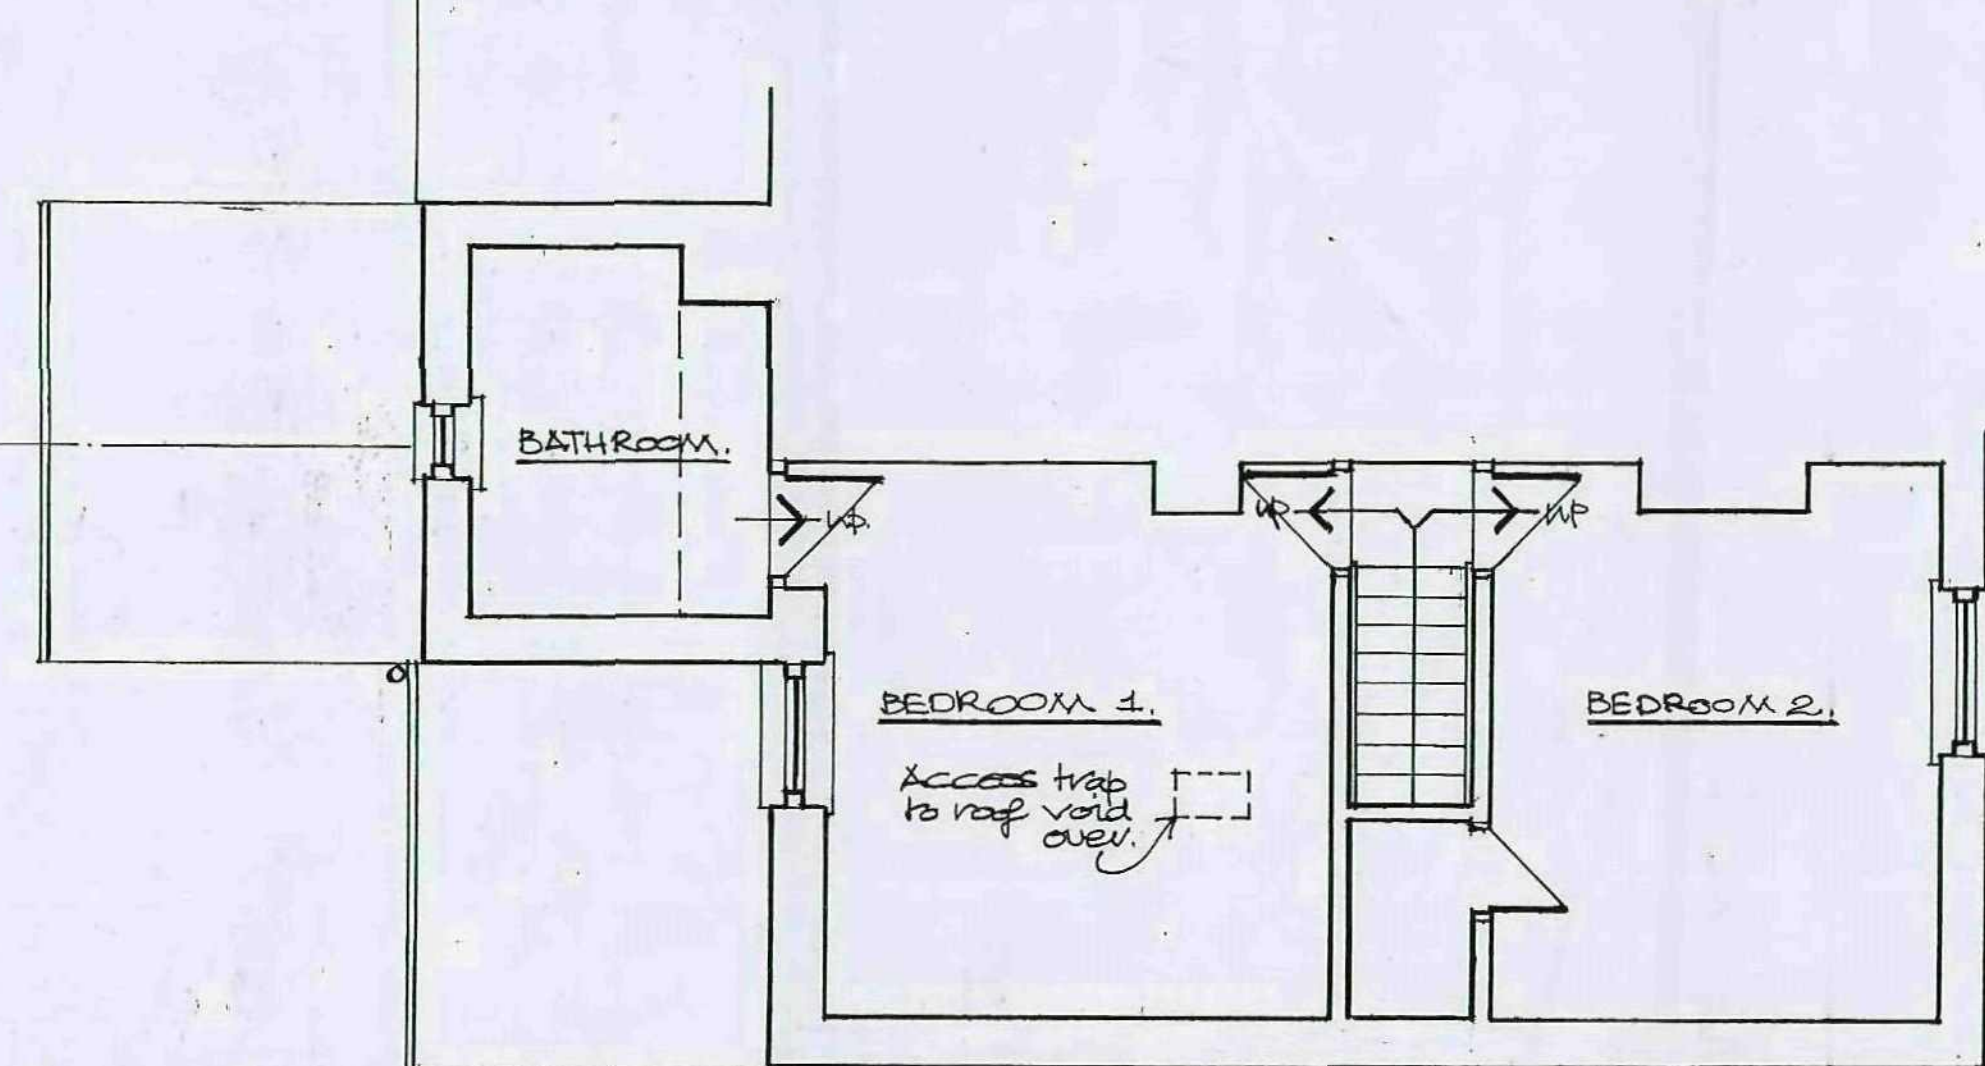


EXISTING FIRST FLOOR PLAN.

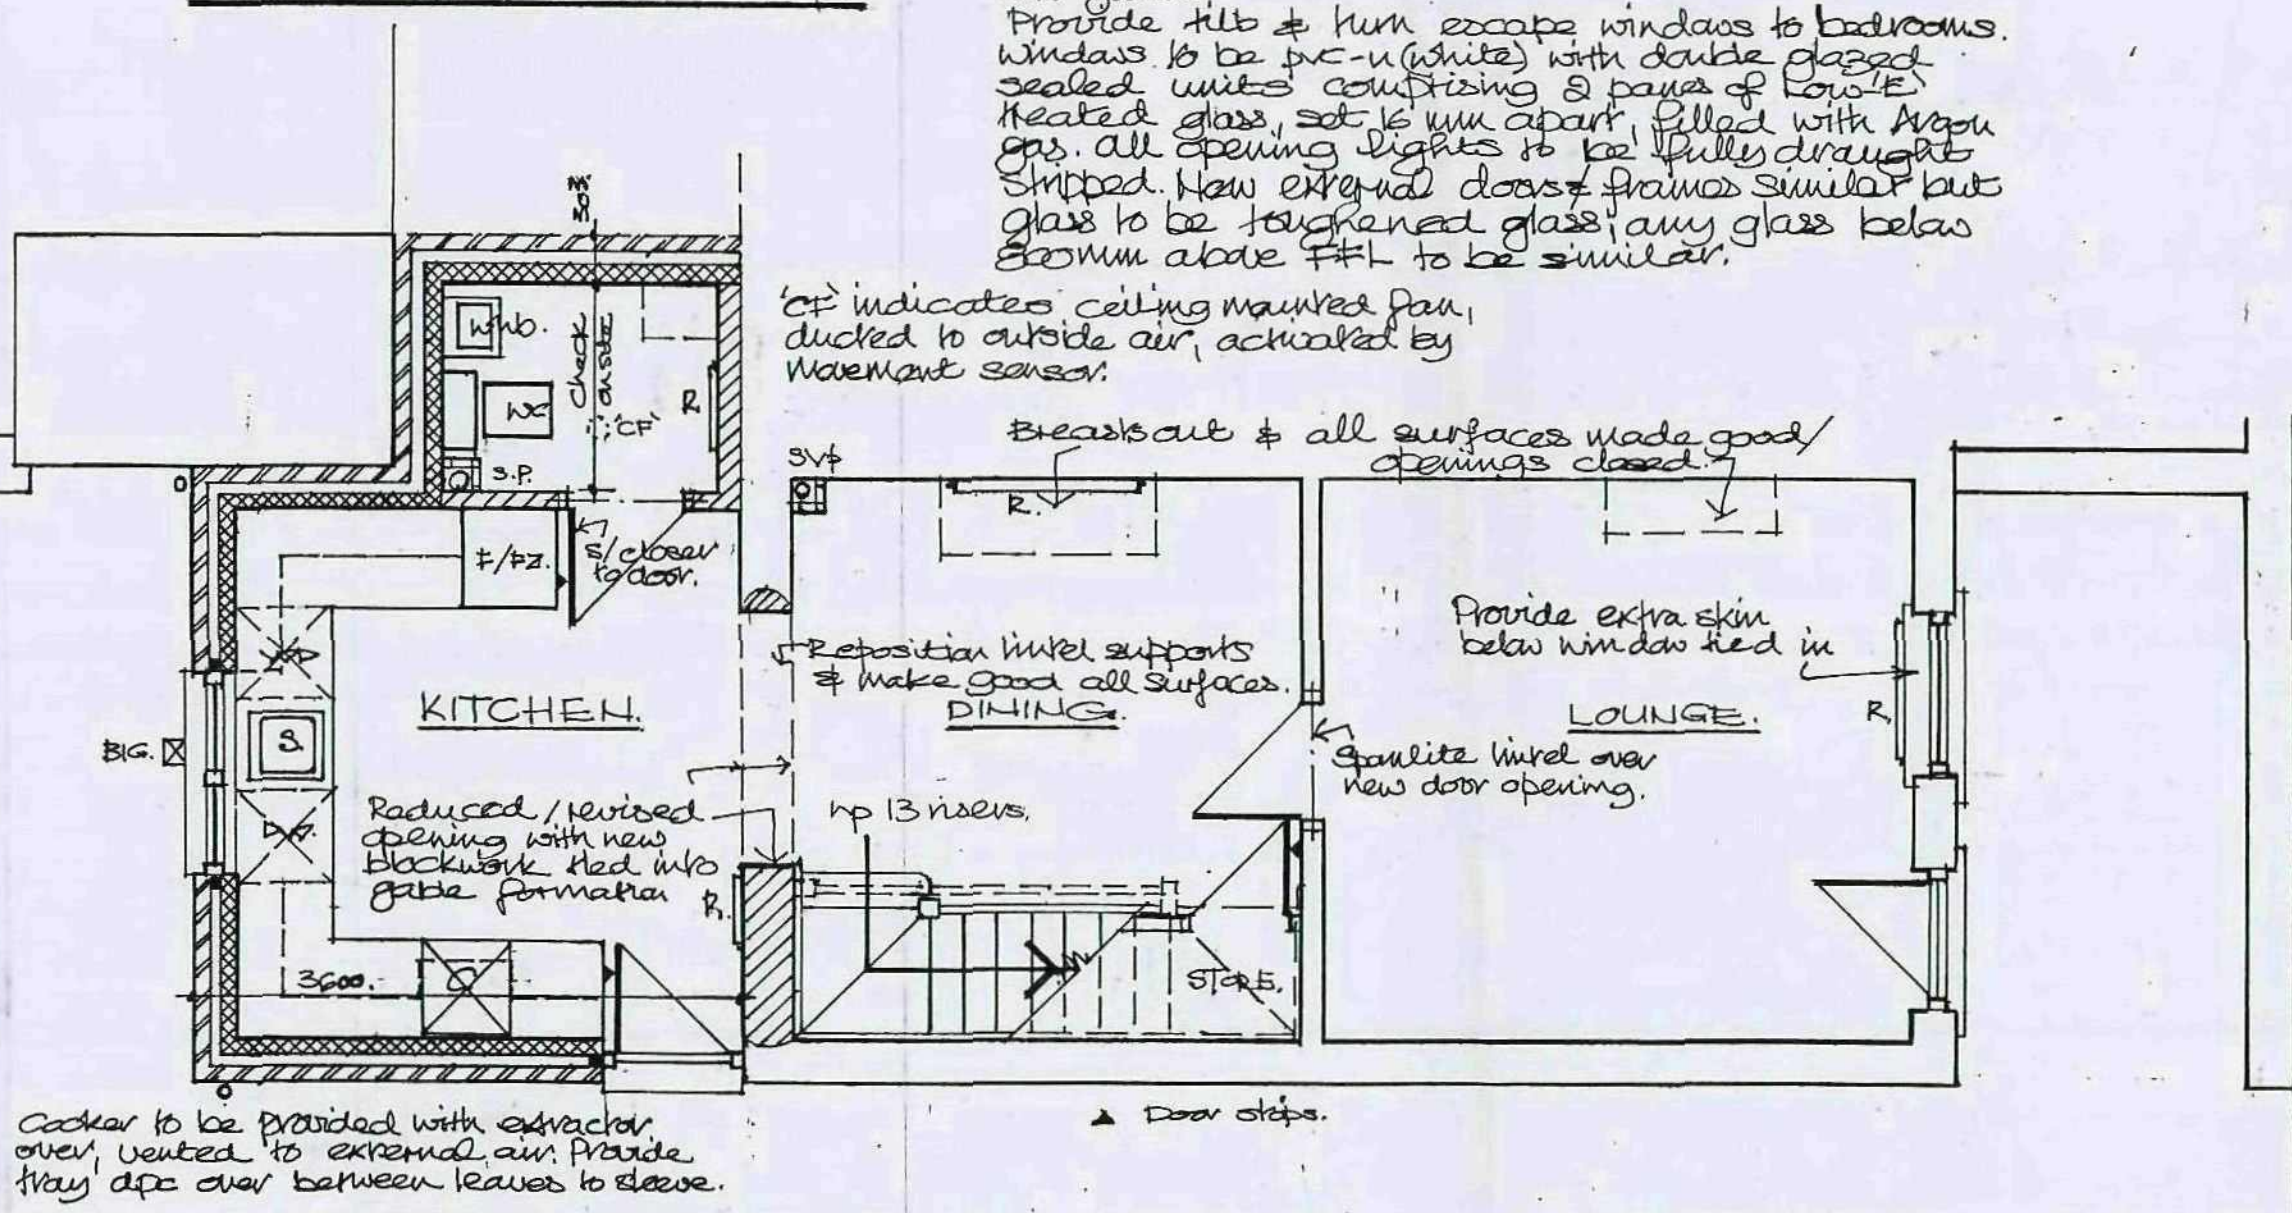

PROPOSED GROUND FLOOR PLAN

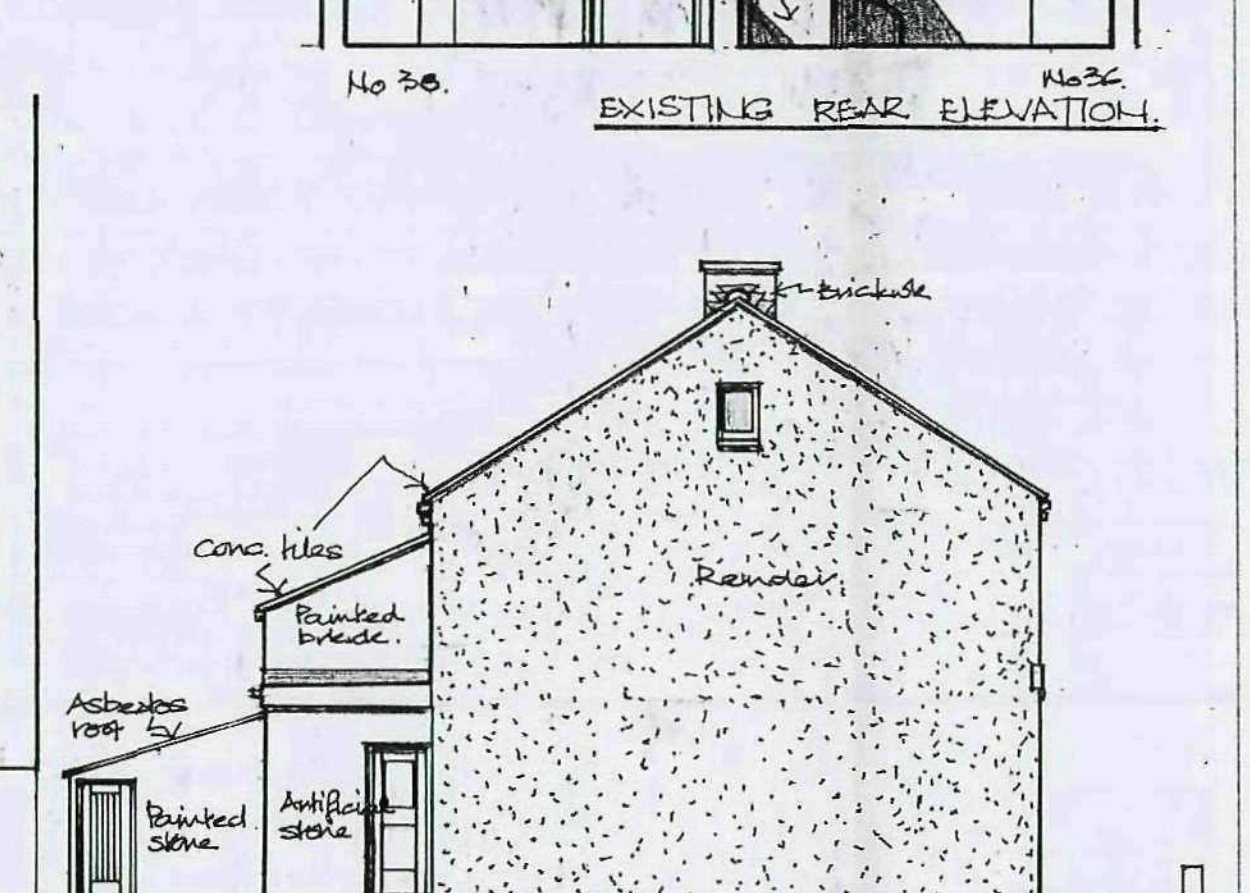

EXISTING SIDE ELEVATION.

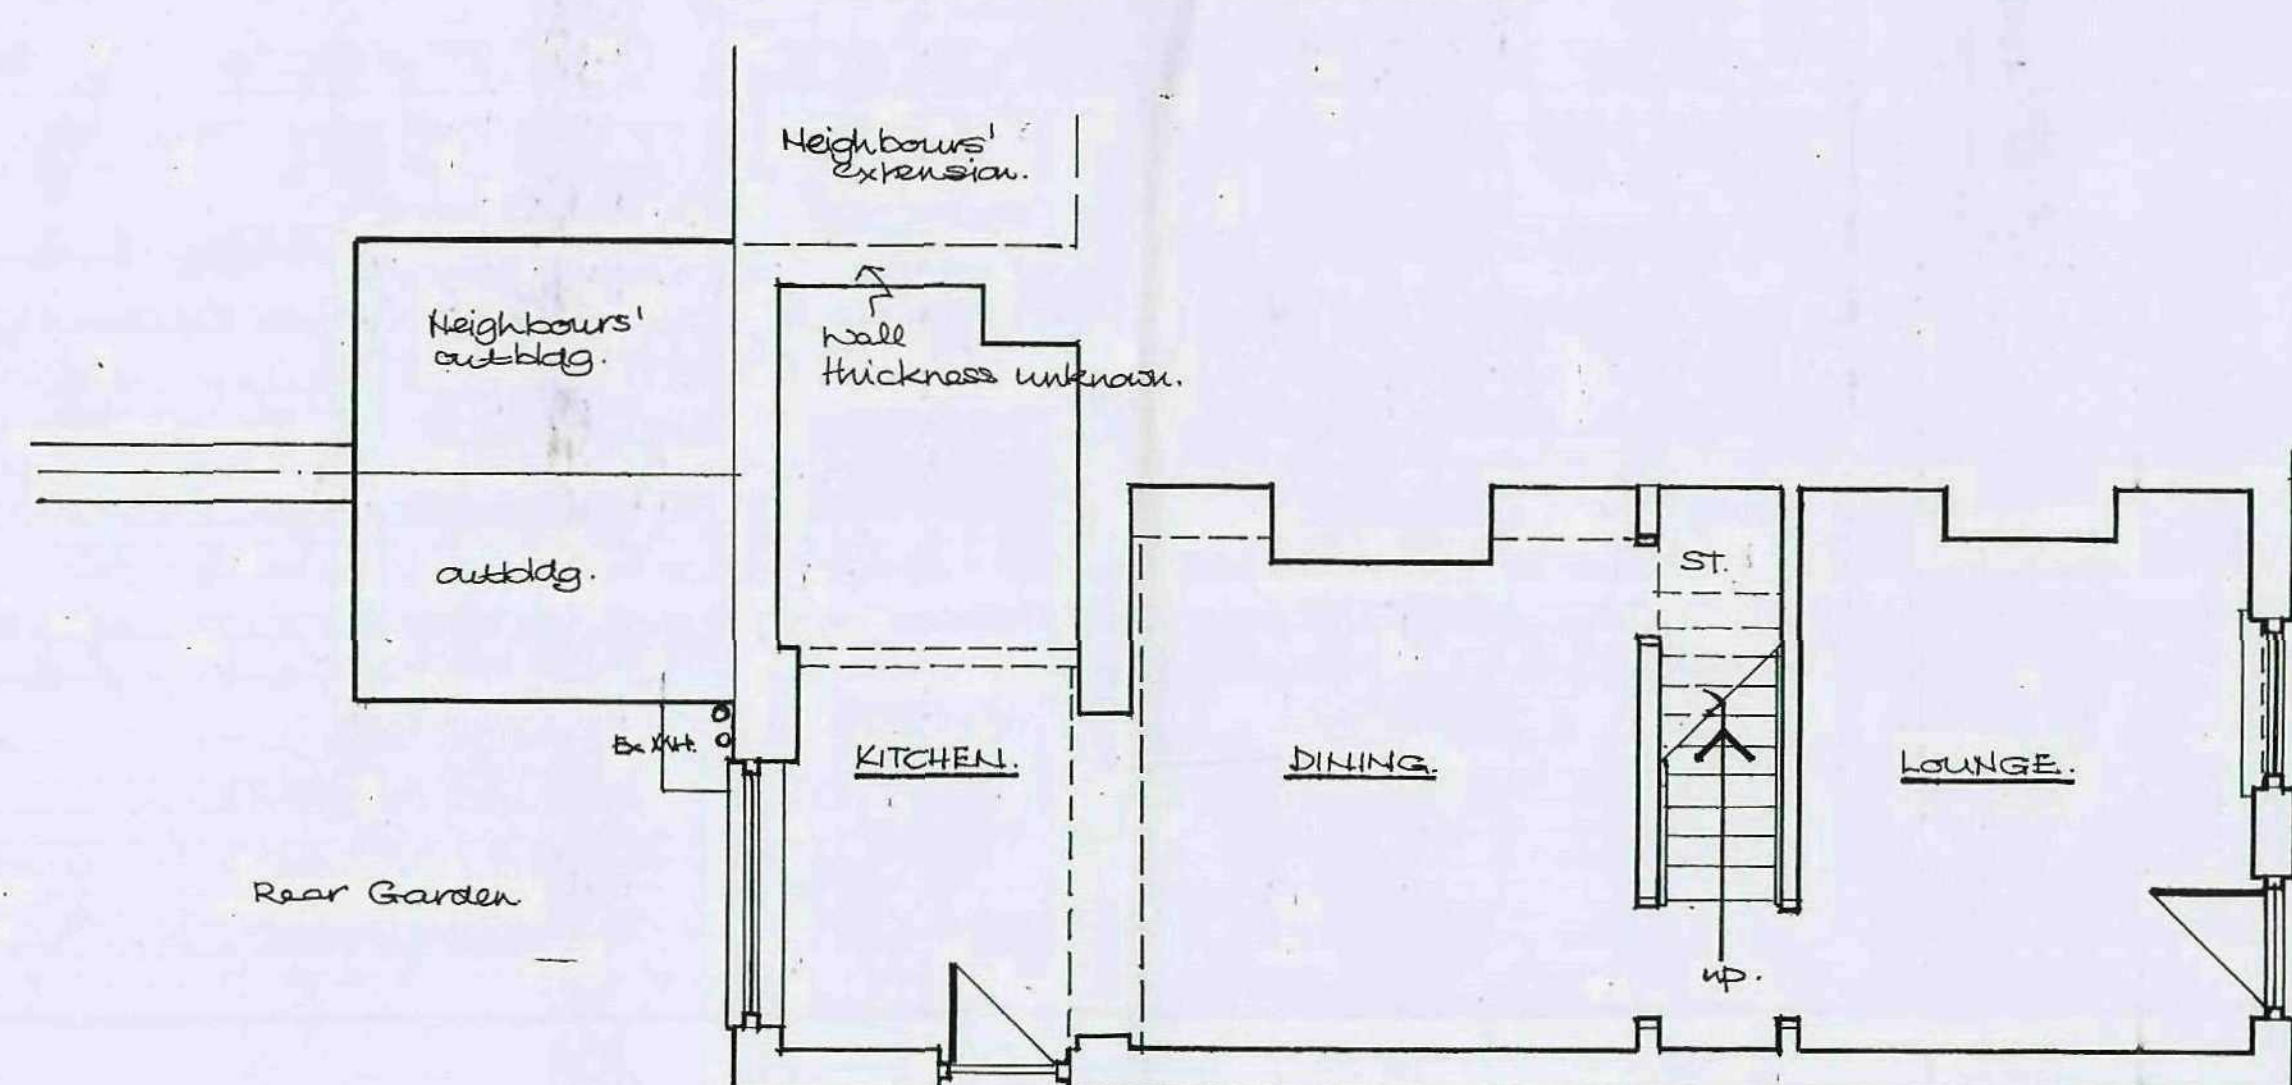

EXISTING GROUND FLOOR PLAN.

Stone wall

HYLO Design: architect / designer

50, Church Street, Brierley, Nr. Barnsley, South Yorkshire. S72 9HT

Fax / Telephone No: 01226 713427

REVISIONS			
Ref.	Description	Date	Ref.

Client	M.S. S. PEARSON.	Drawn	JOT	Date	DEC. 07.
Project	PROPOSED ALTERATIONS TO NO 36 TINKER LANE, HOPLAND COMMON,	Checked		Scale	1:1250; 1:100; 1:500
Title	EX/PROPOSED PLANS/ELEVATION, SITE & BLOCK PLANS.	Project Ref.	SP/TL.	Drawing No.	1.