
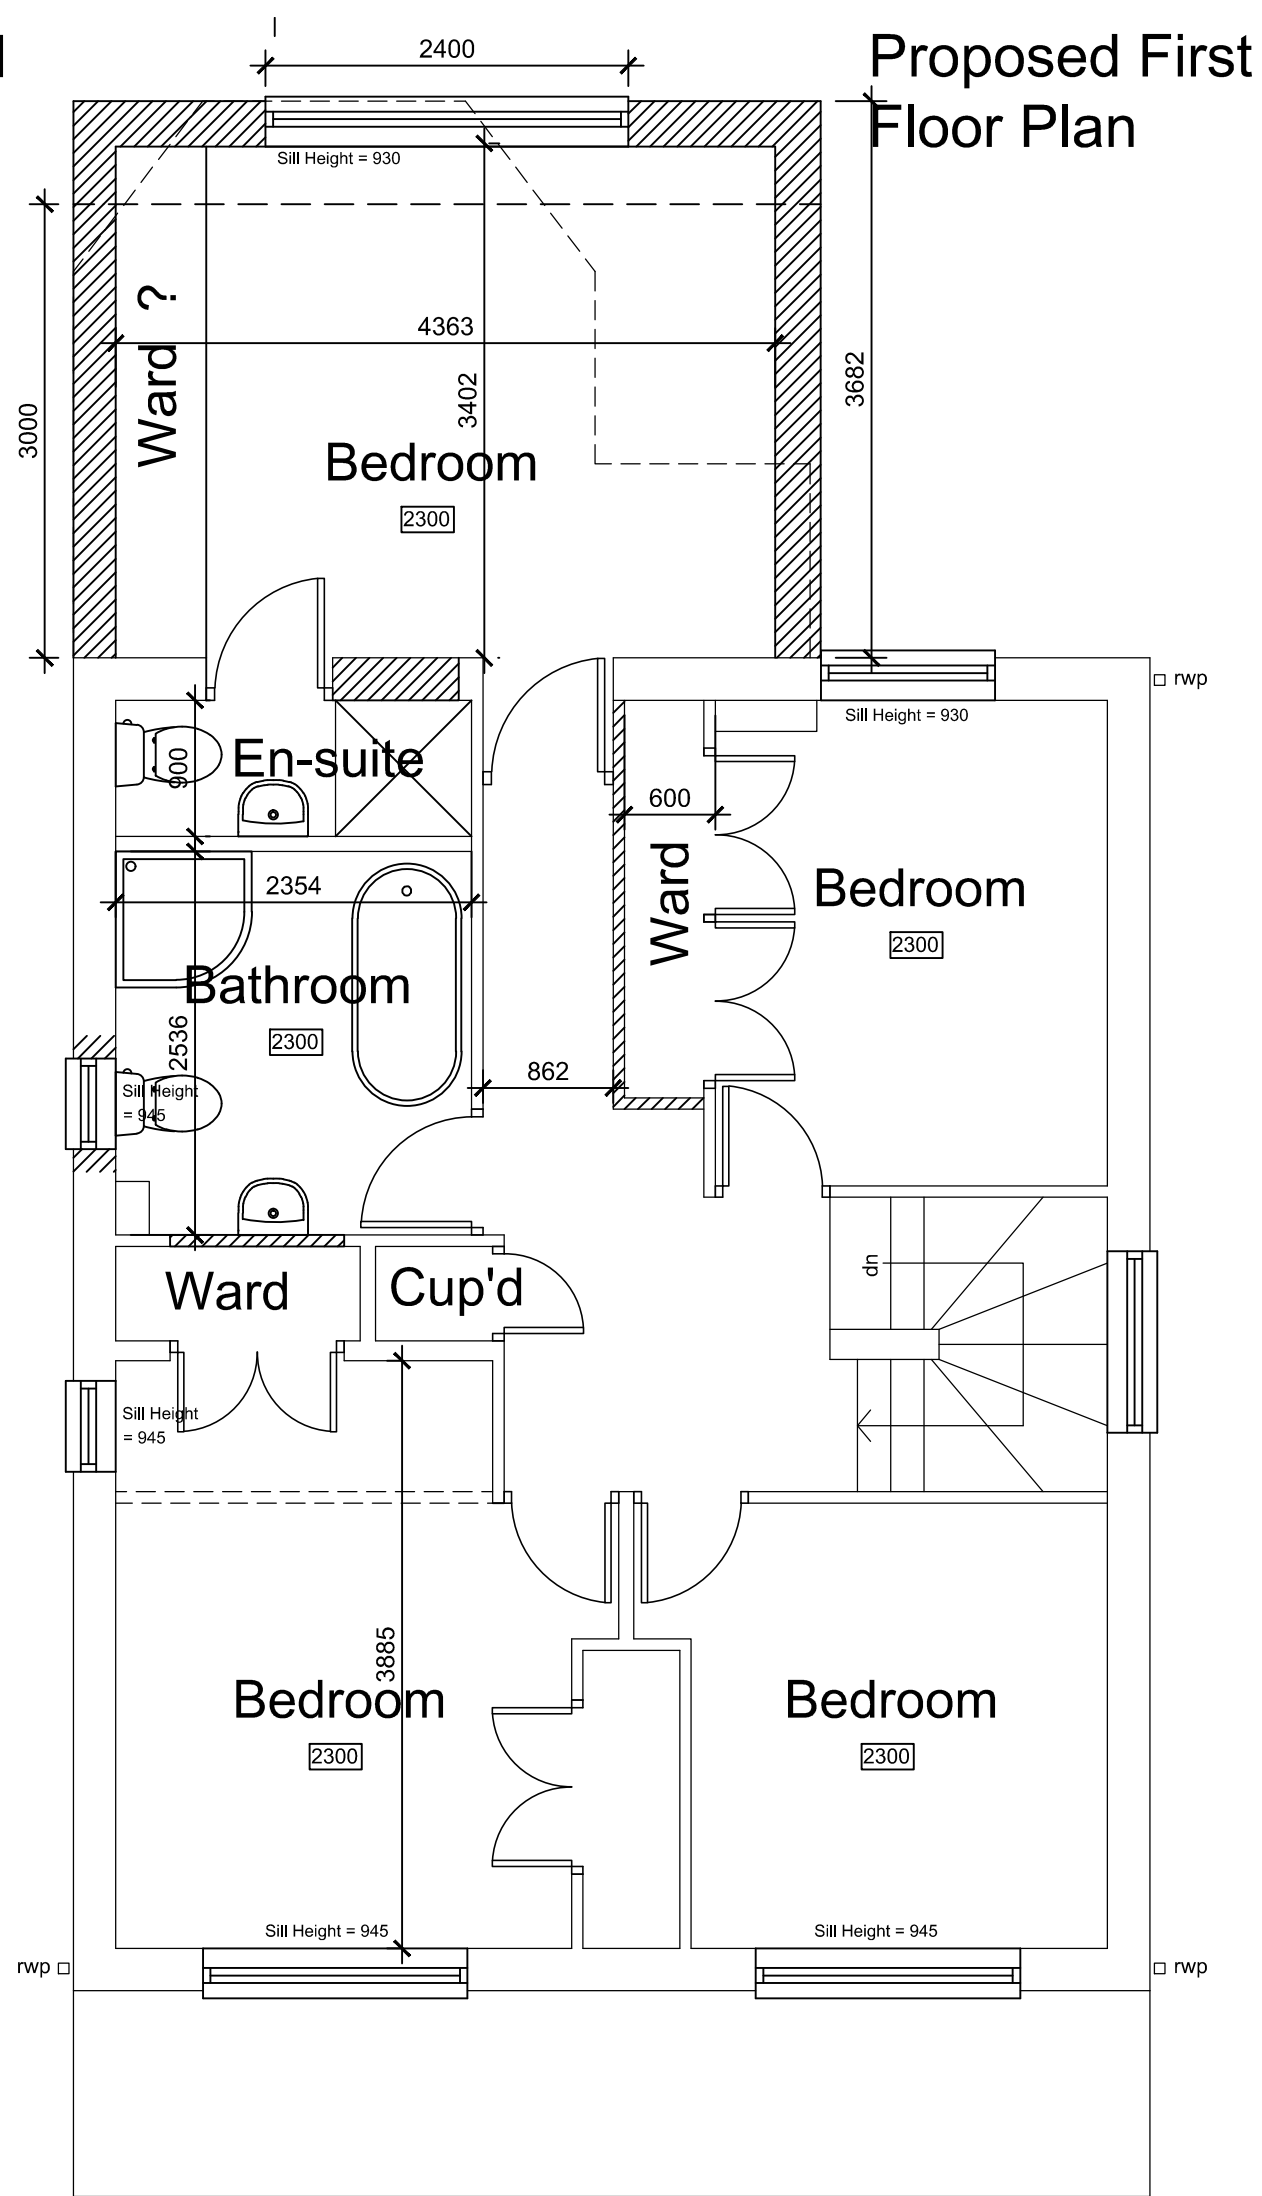


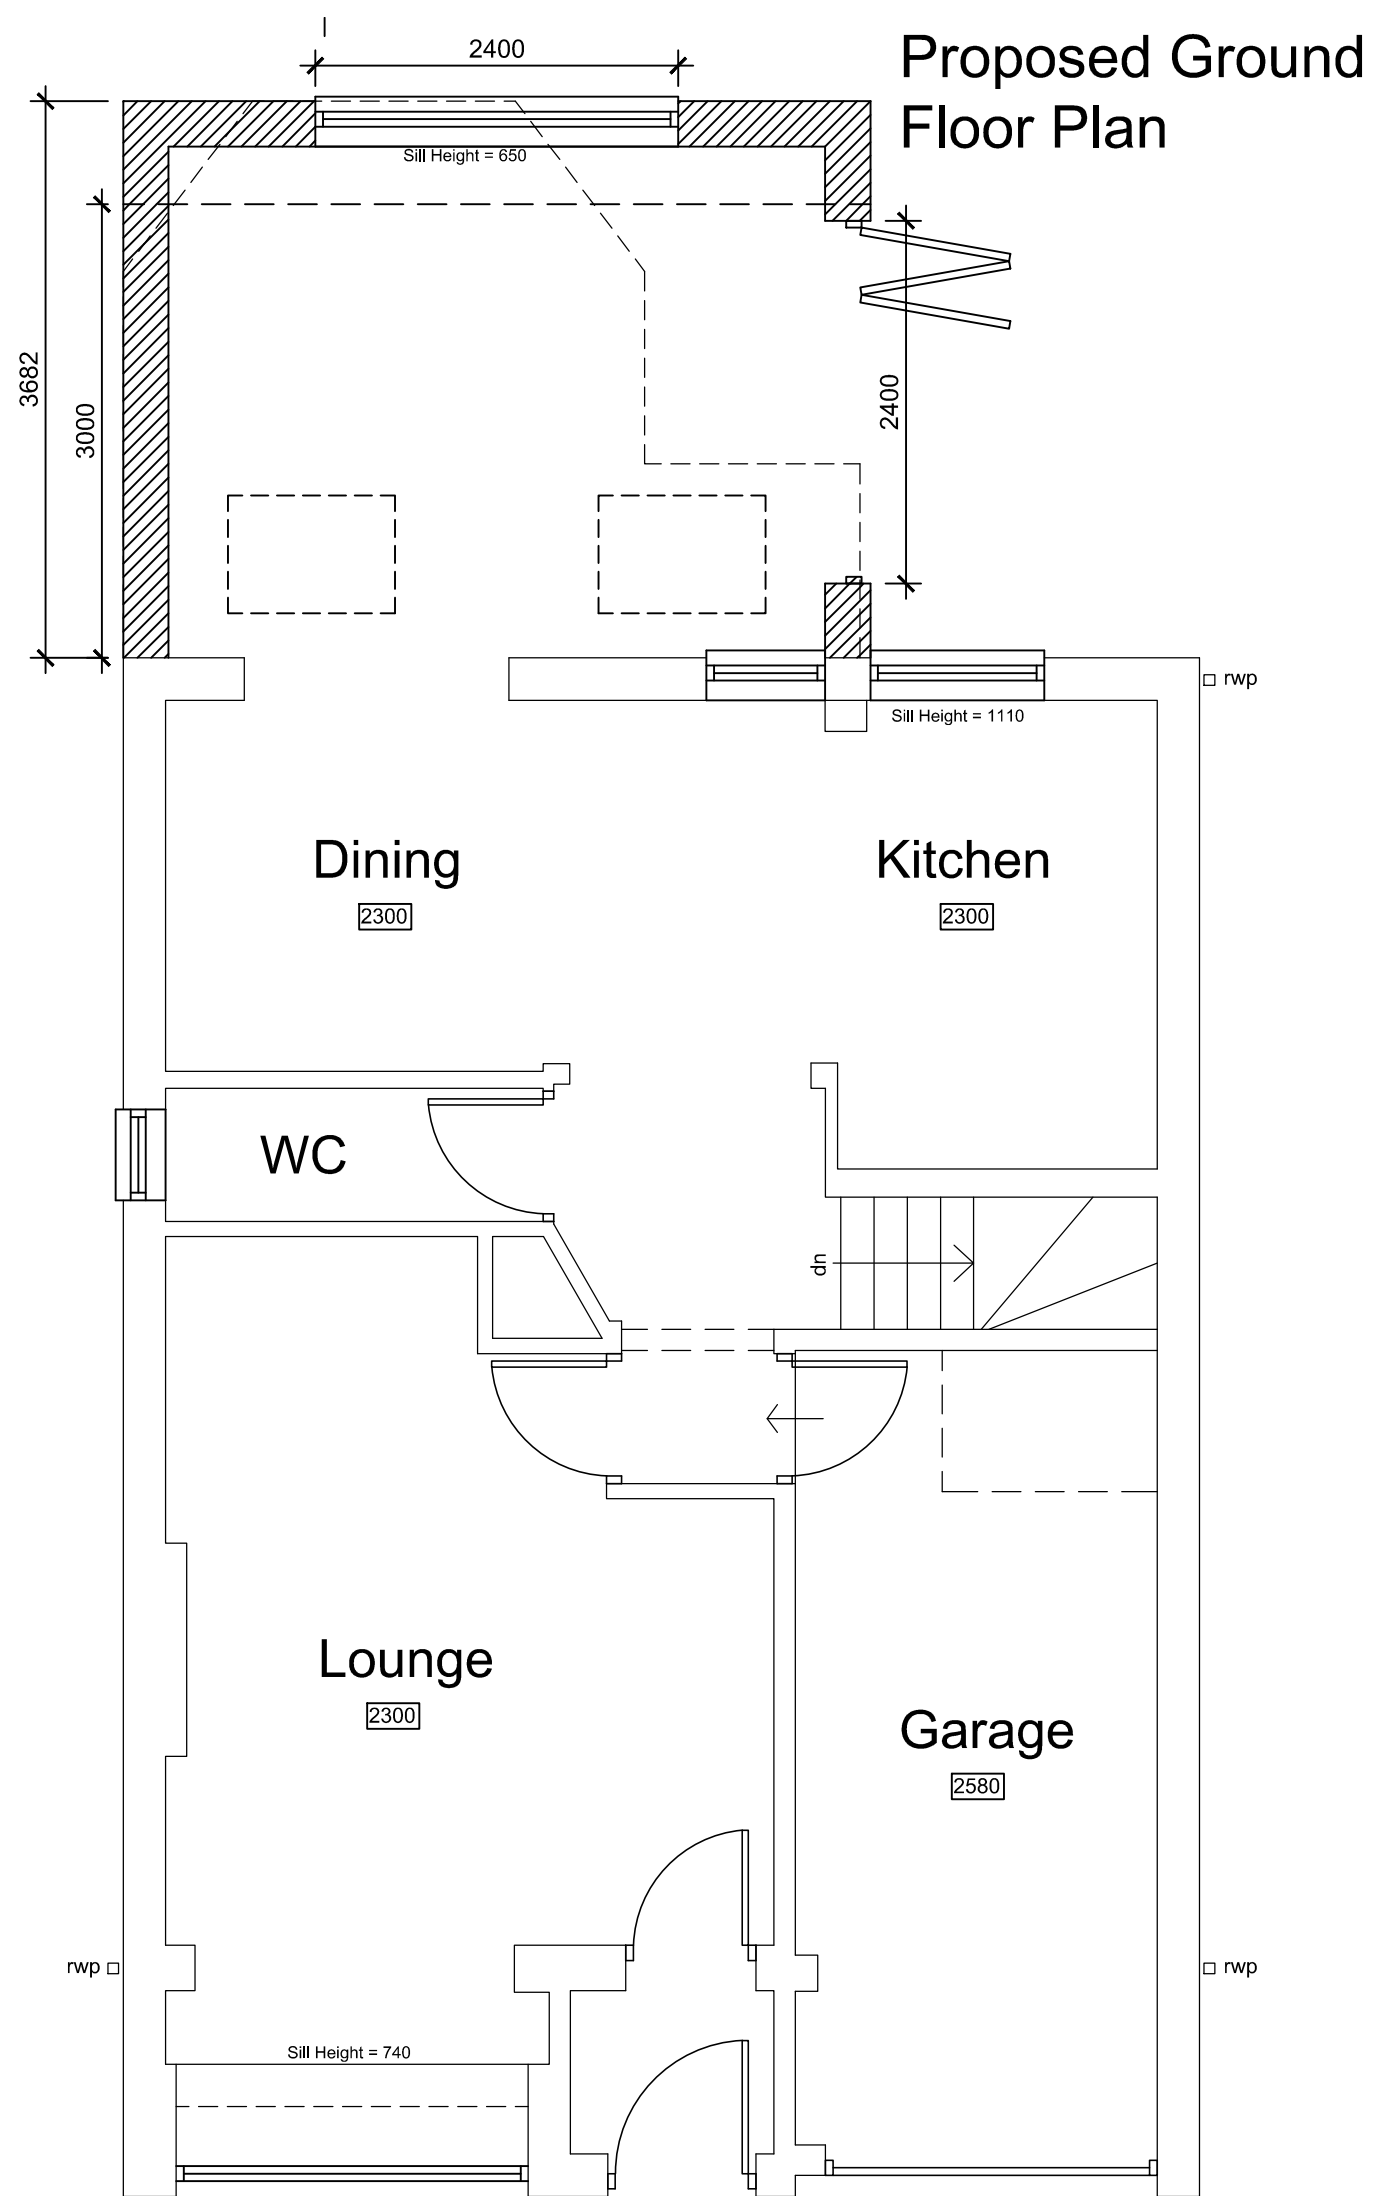

Revision		
Project		
Extension to 15 Hannas Royd		
Title		
Floor plans As Proposed		
Scale	Date	All work to be in accordance with the Building Regulations and relevant codes of practice. The contractor is to check all dimensions on site and are to scale from this drawing. Any discrepancies are to be notified immediately. This drawing is copyright.
1:50 @ A3	06/2016	
Drawing Number	Revision	20, Radcliffe View Heritage Village Leeds West Yorkshire LS16 4ET Tel: 0113 2723822 michaelsnash@talktalk.net
261-03		
Michaela Nash Architect		