





Front Elevation
scale 1:100

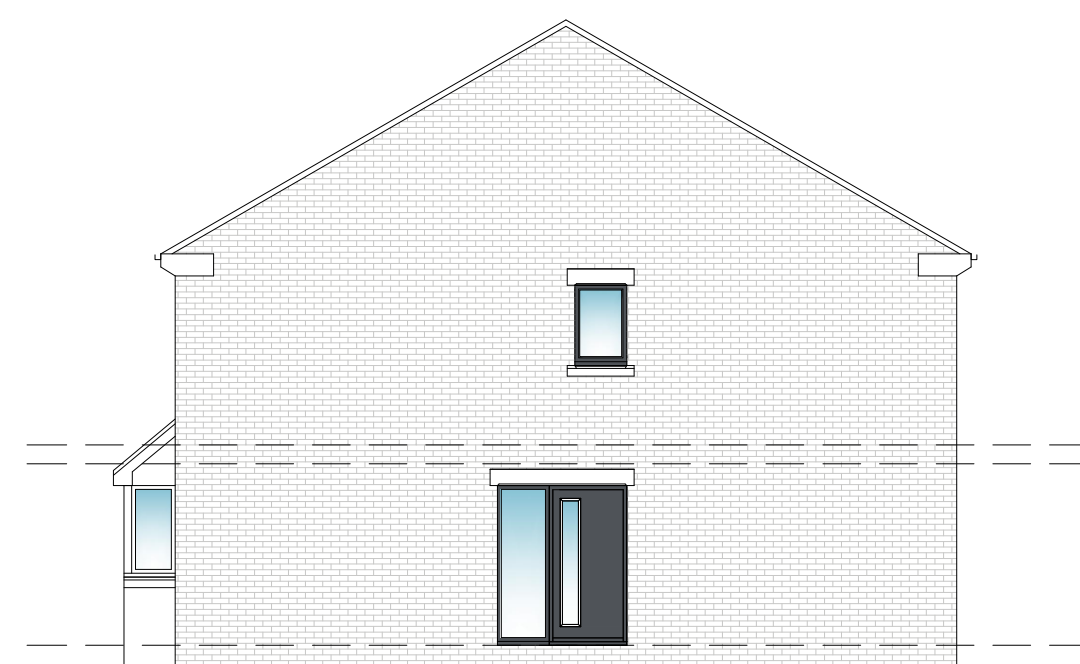

Side Elevation
scale 1:100




Rear Elevation
scale 1:100

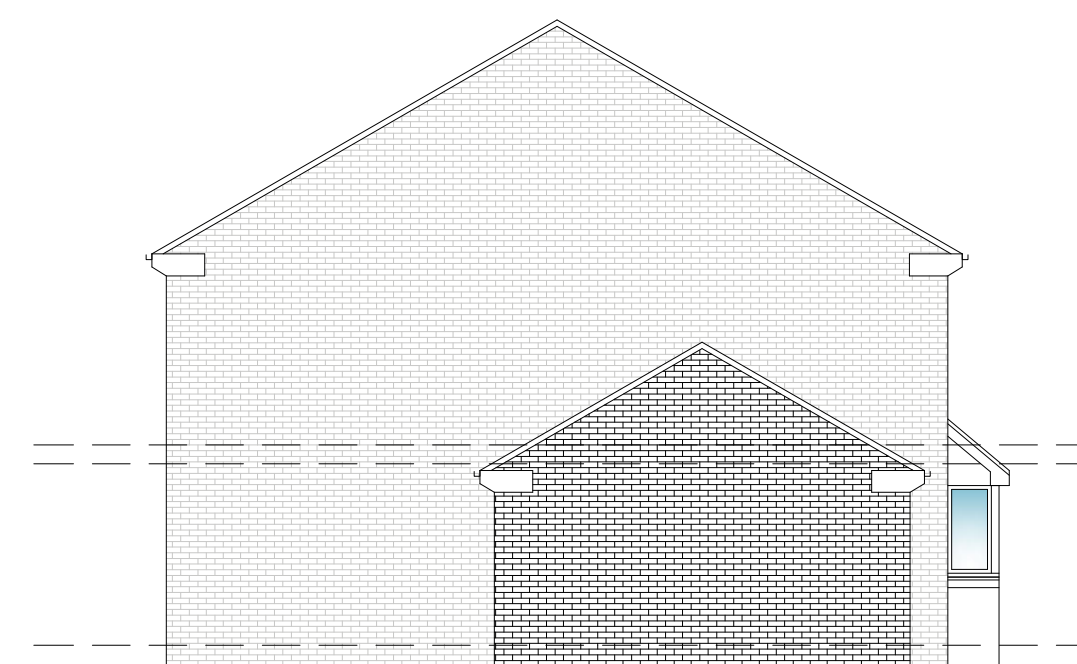


Side Elevation
scale 1:100


Type C

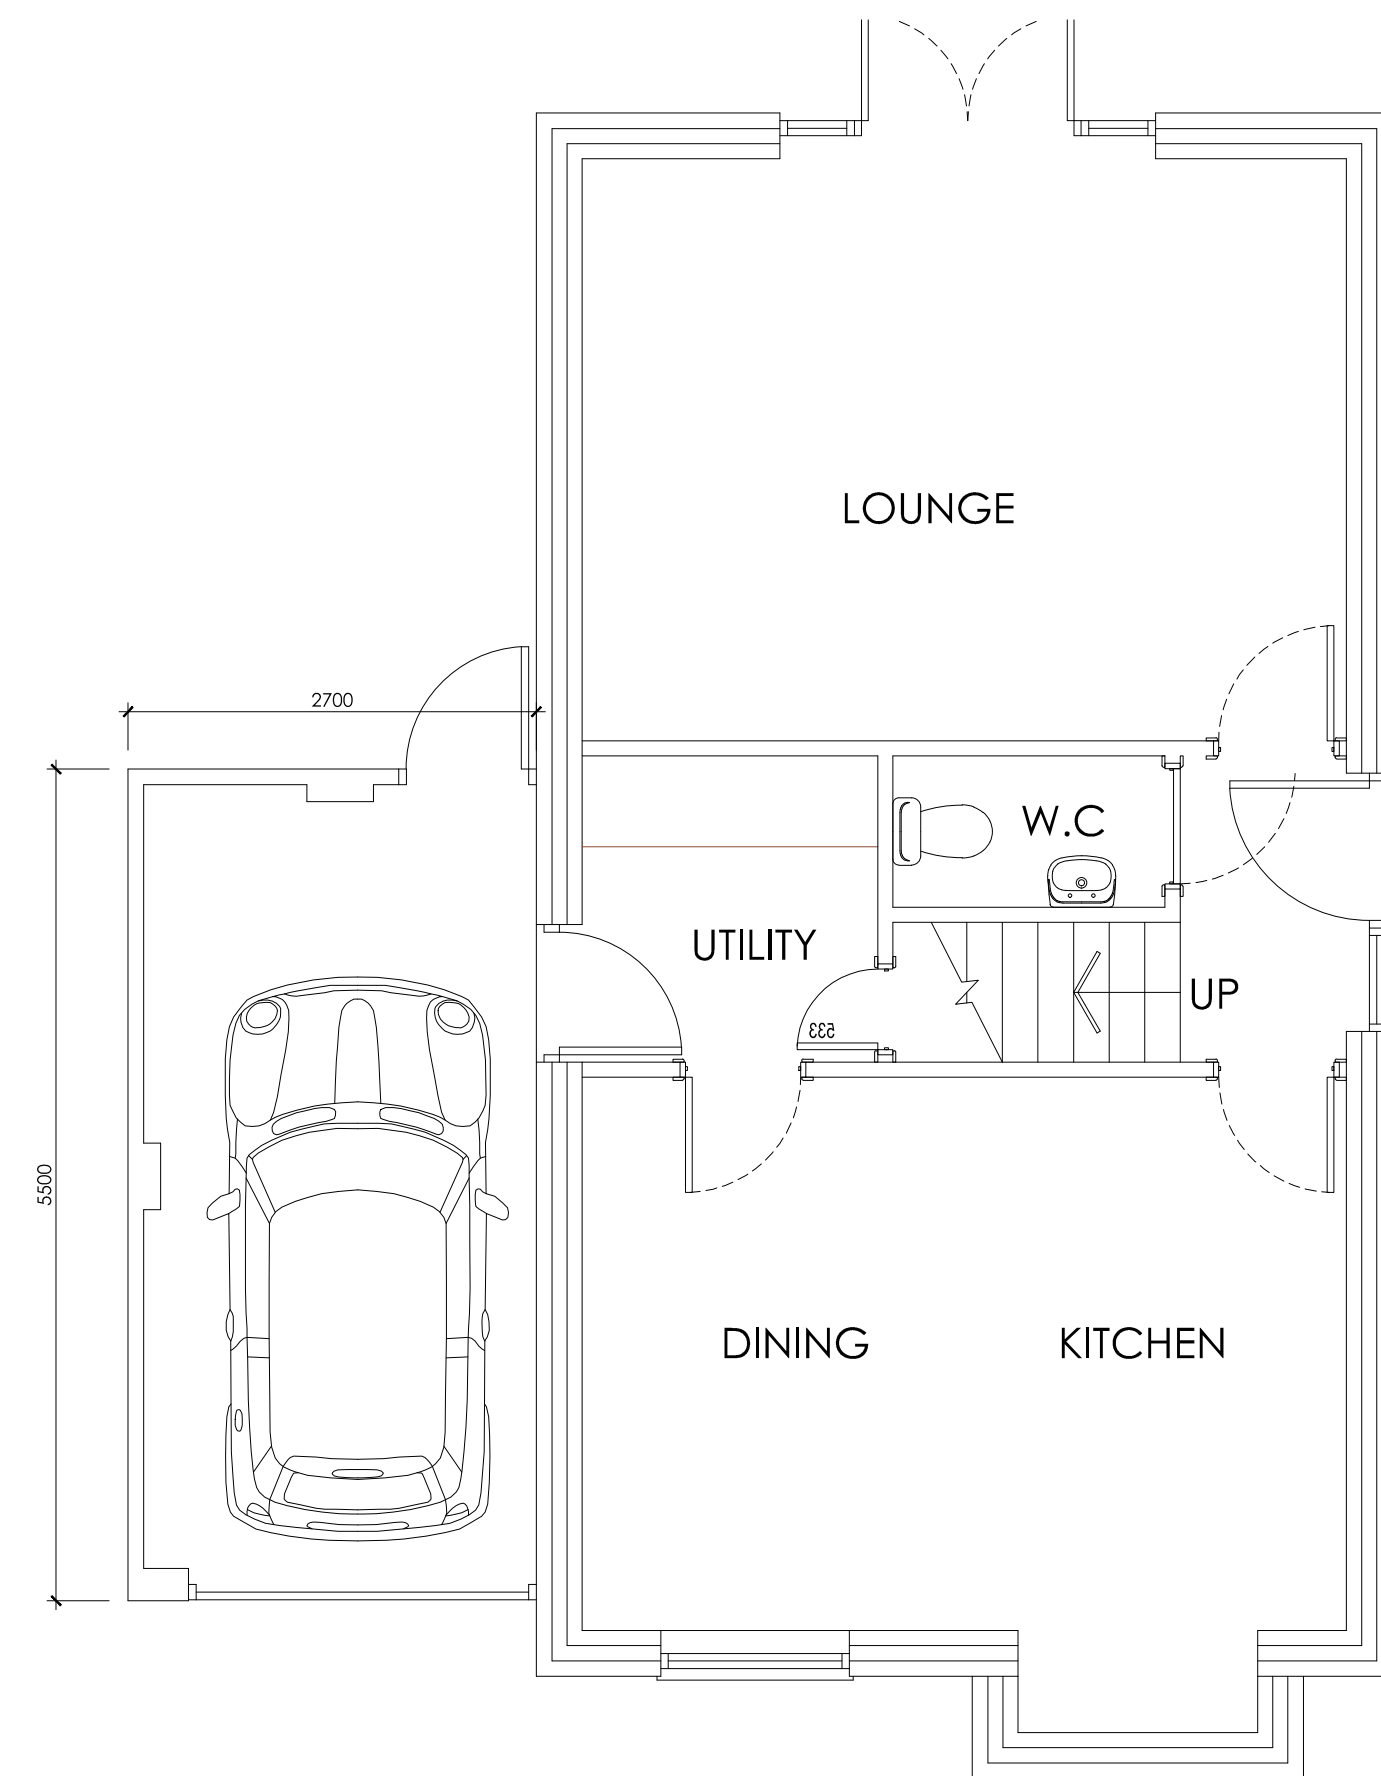

Ground Floor Plan
scale 1:50

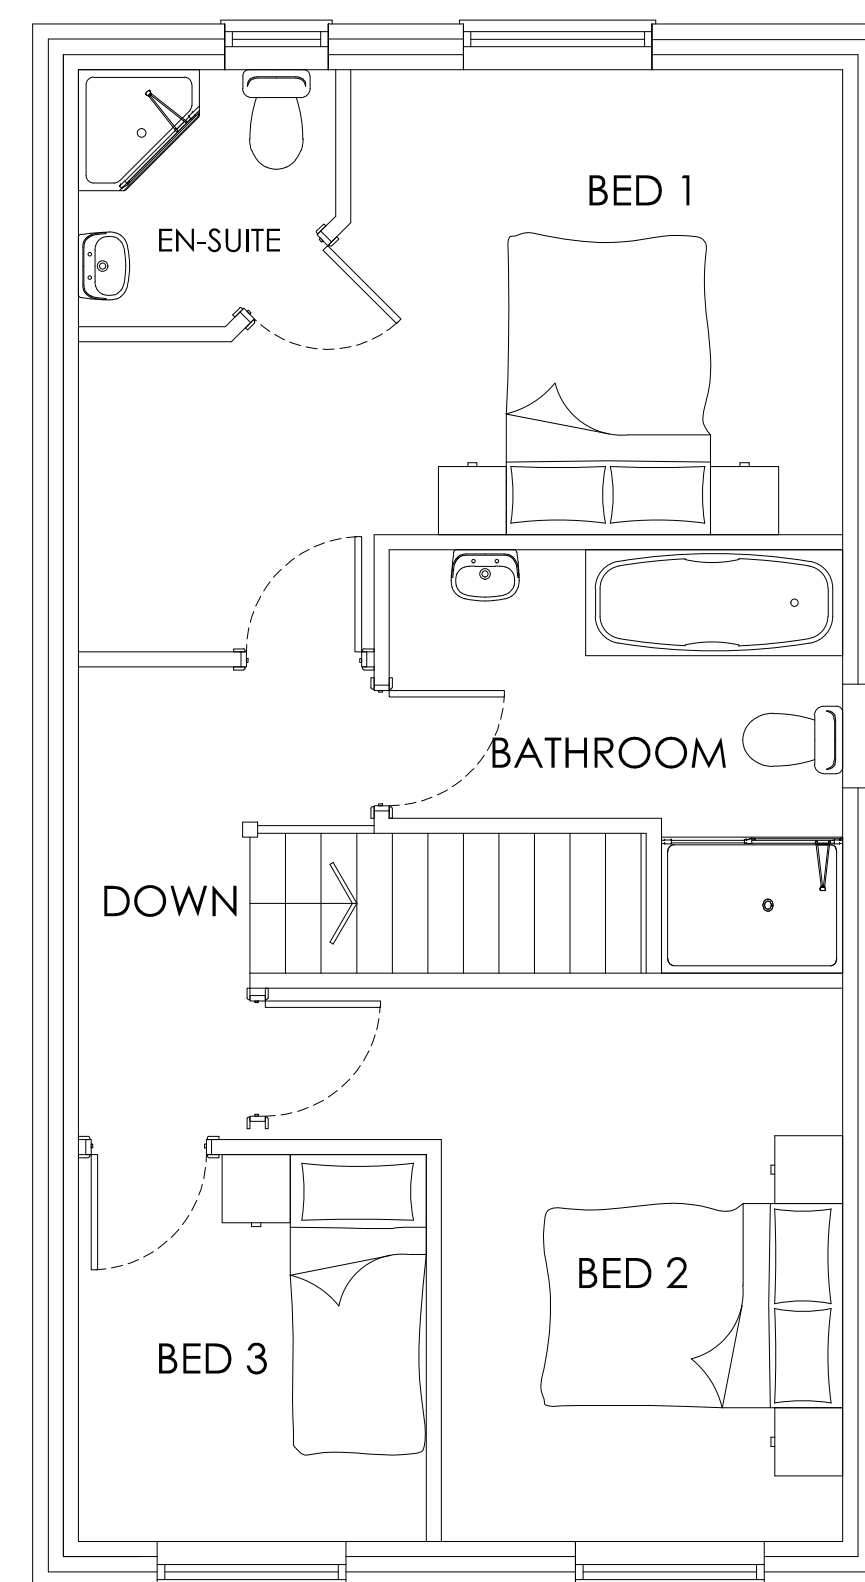

First Floor Plan
scale 1:50

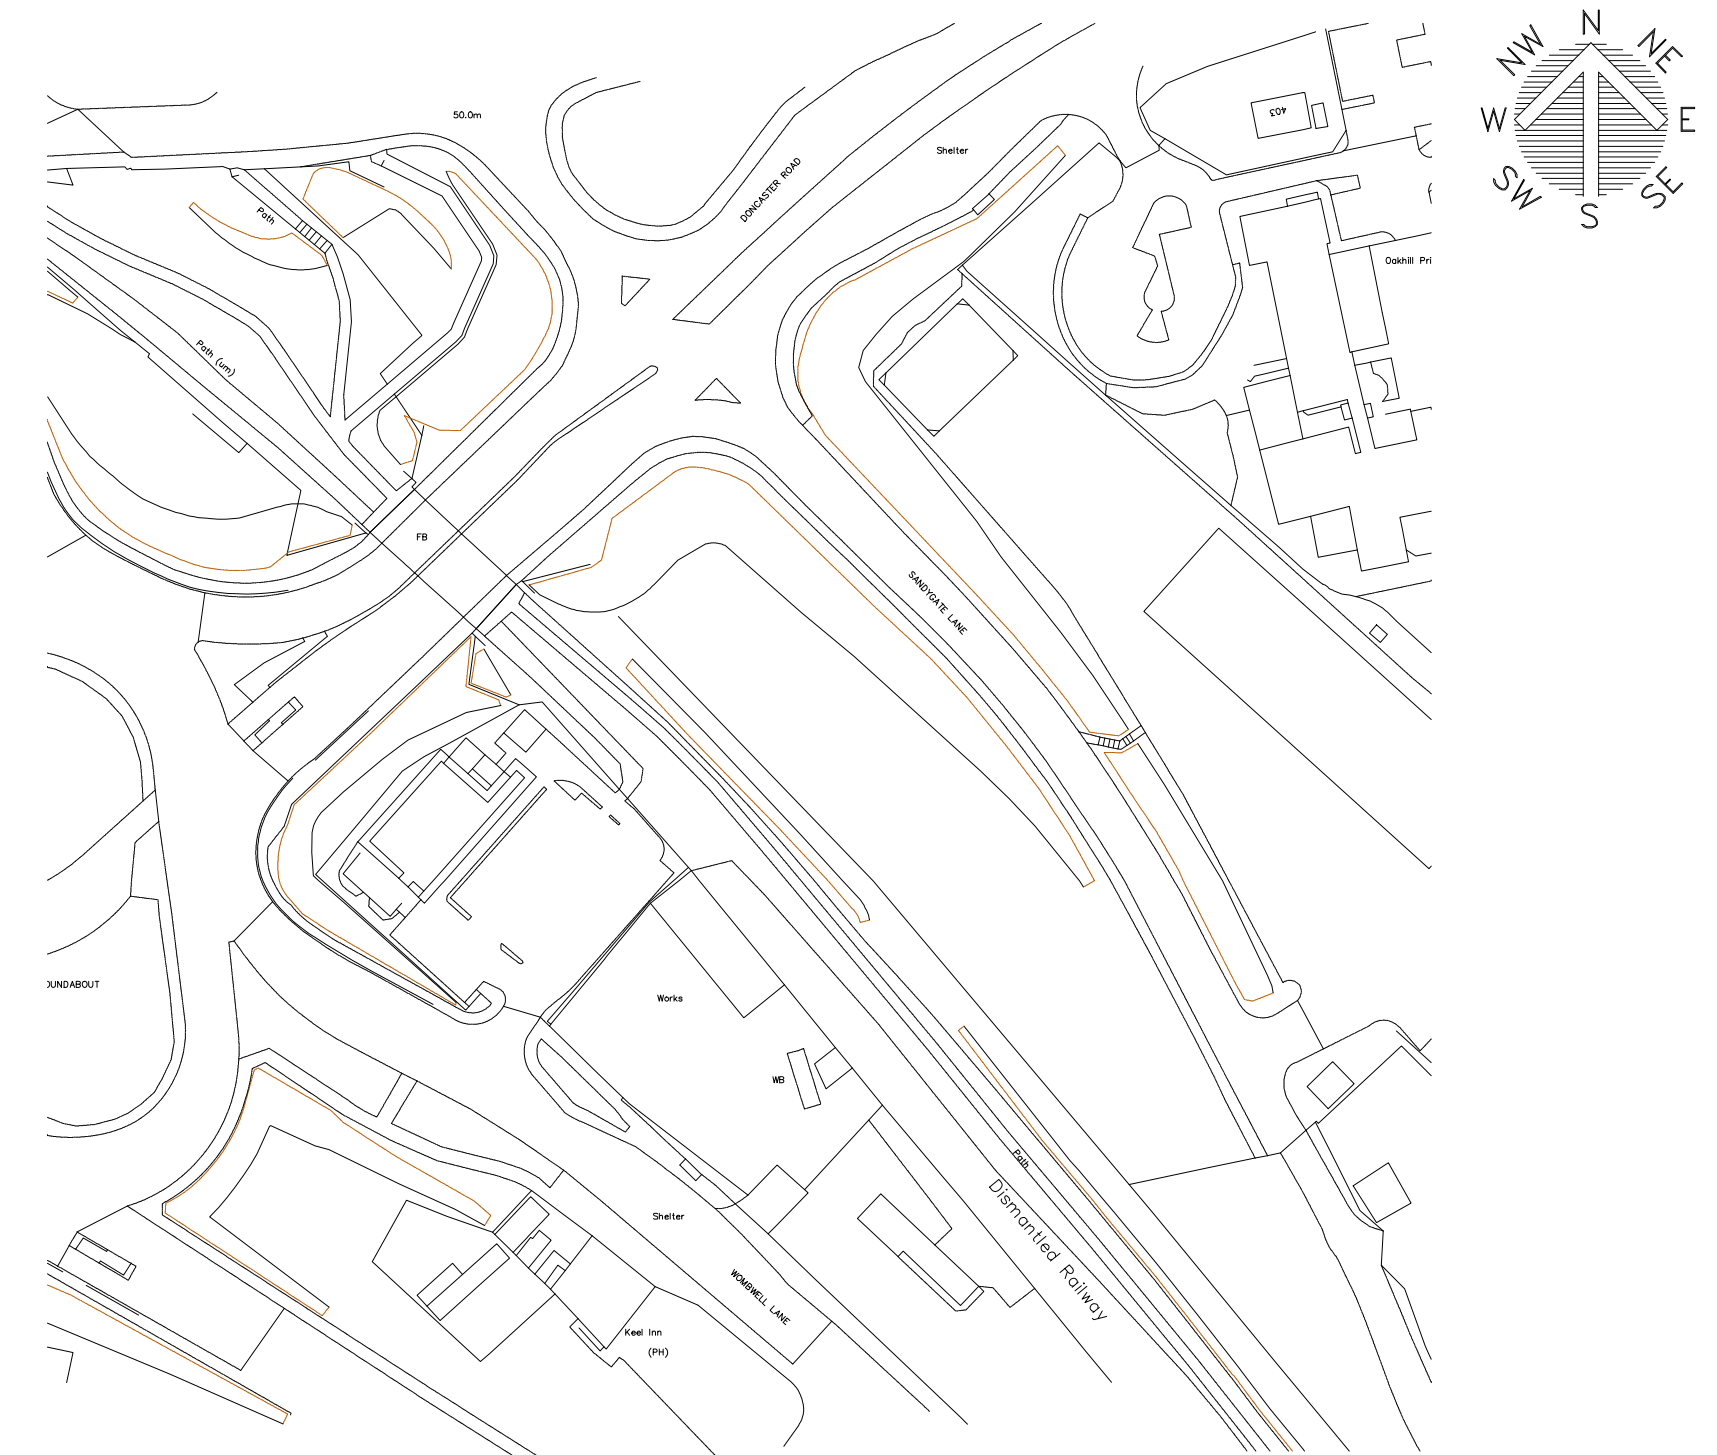

Location Plan
scale 1:1250

 White Agus PARTNERSHIP			8 MORSTON BUSINESS PARK, WHALEY ROAD, BARUGH GREEN, BARNLEY. S75 1HQ			Phone: 01226 208482 Fax: 01226 283030 Email: info@whiteaguspартnership.co.uk Web: www.whiteaguspартnership.co.uk											
ARCHITECTURAL SERVICES AND SURVEYORS																	
Project. RESIDENTIAL DEVELOPMENT AT SANDYGATE LANE, ARDSLEY BARNLEY, S71 5AW						Client. BLACKSTONE DEVELOPMENTS LTD											
Drawing Title. DETACHED						Date. NOVEMBER 2017 Ref. 16-195			Scale. 1:50 @ A1 Dwg. No. 13 Rev. D								
Date			Suffix			Description			Date			Suffix			Description		
24/11/2017			A			GARAGE ADDED											
04/04/2018			B			GARAGE DOOR ADDED											
23/08/2018			C			LOCATION PLAN ADDED											
03/09/2018			D			RED LINE REMOVED											