
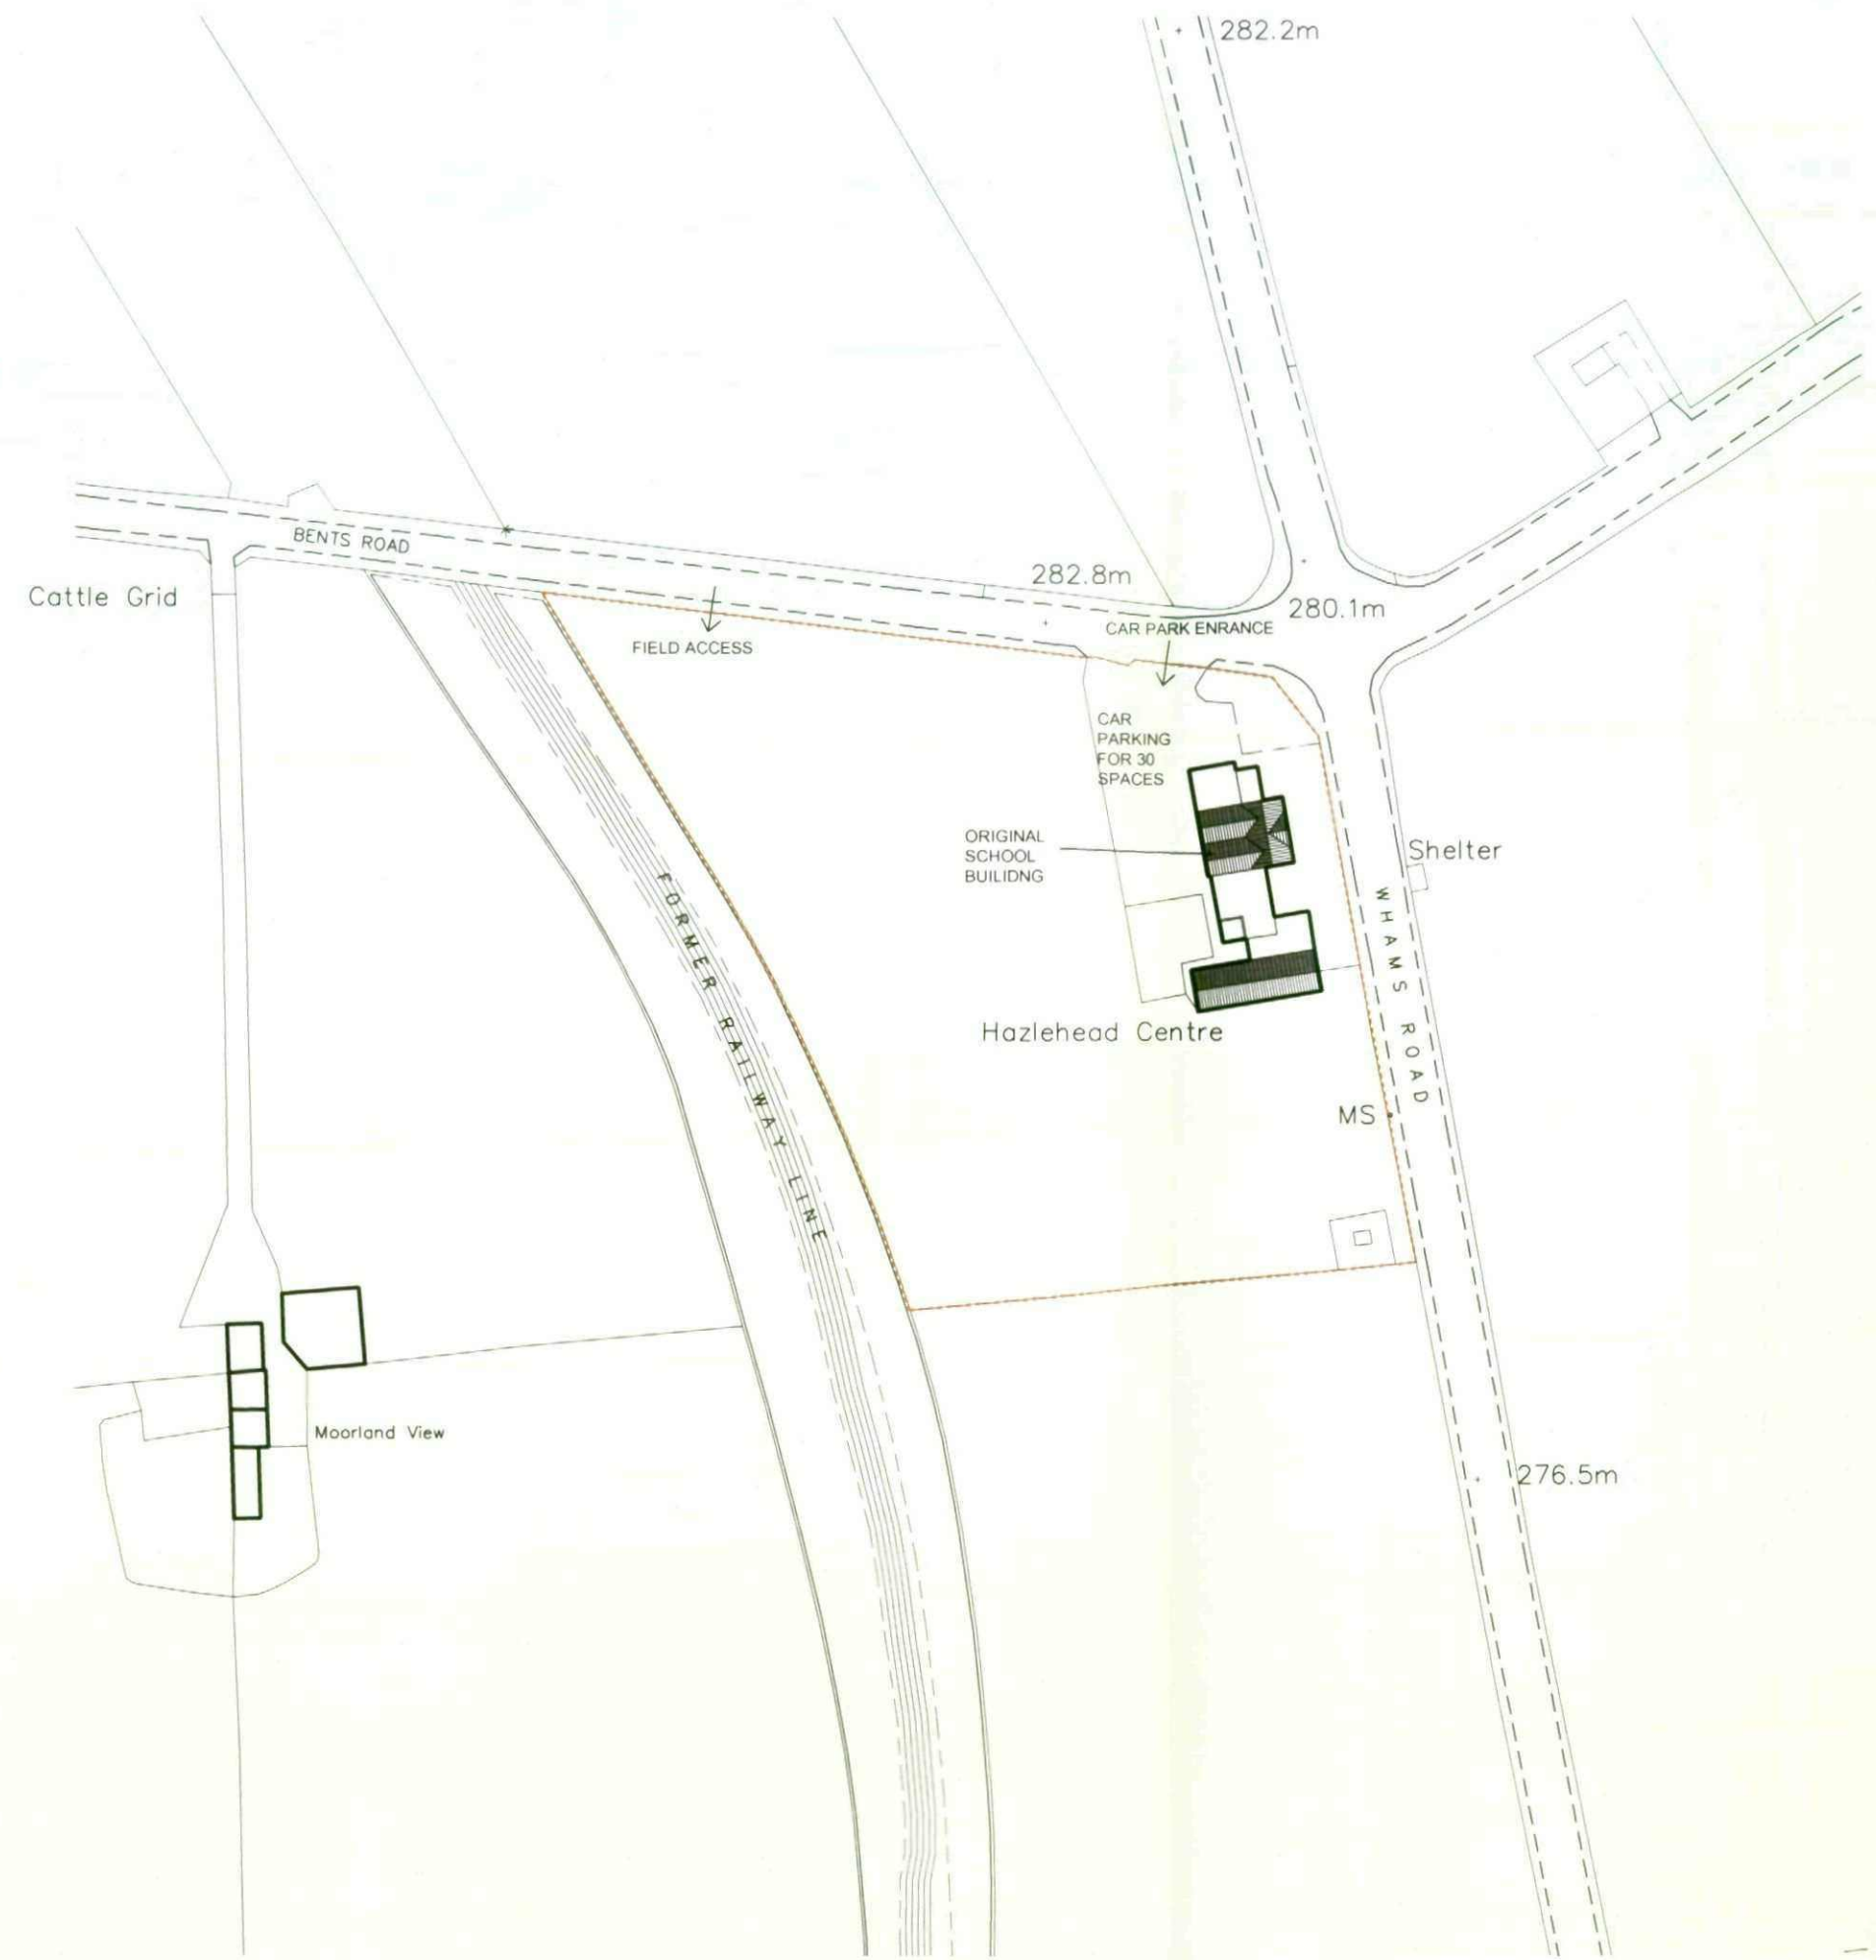


The details shown on this drawing are confidential and the drawing is the exclusive property of Halliday Clark Limited. No use, copy or disclosure of the drawing may be made without our permission and is to be returned to Halliday Clark Limited when required.

NOTES

 

PLANNING ISSUE

REDEVELOPMENT OF
FORMER DUNFORD HAZLEHEAD CENTRE
WHAMS ROAD, PENNISTONE
SOUTH YORKSHIRE, S36 4HJ
FOR
R&M SWAINE LTD


EXISTING SITE PLAN

Date Jan 10
Scale 1:1250 @A3
Drawn RJW Checked


HALLIDAY CLARK
ARCHITECTS

Halliday Clark Limited T 01274 589 888
Salts Wharf F 01274 589 922
Ashley Lane E info@hallidayclark.co.uk
Shipley BD17 7DB W hallidayclark.co.uk

Dwg. No. 323.08.(01)01 Rev.

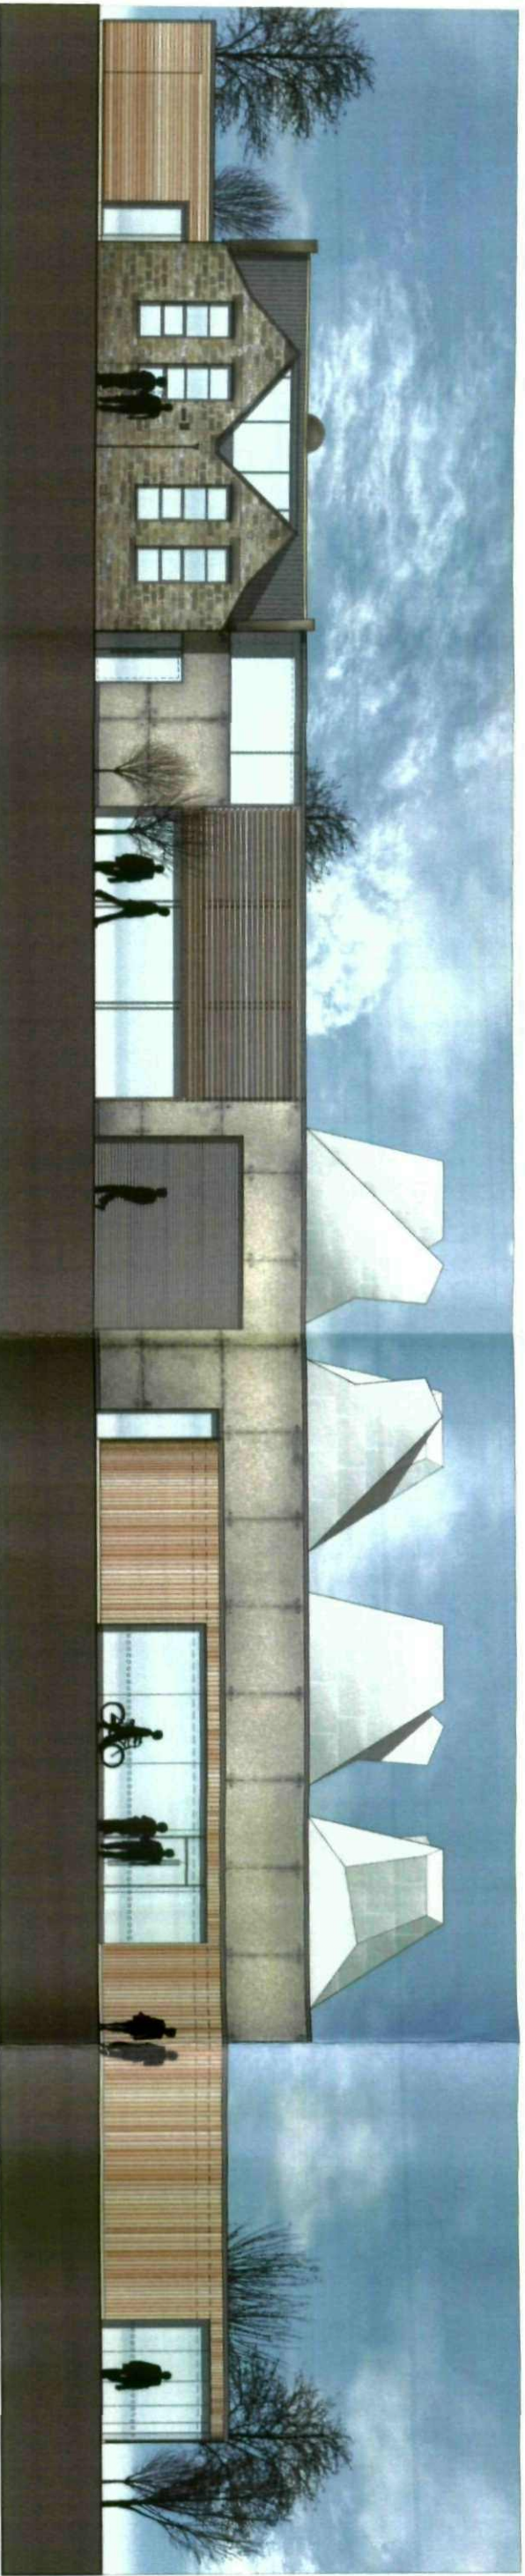

West Elevation

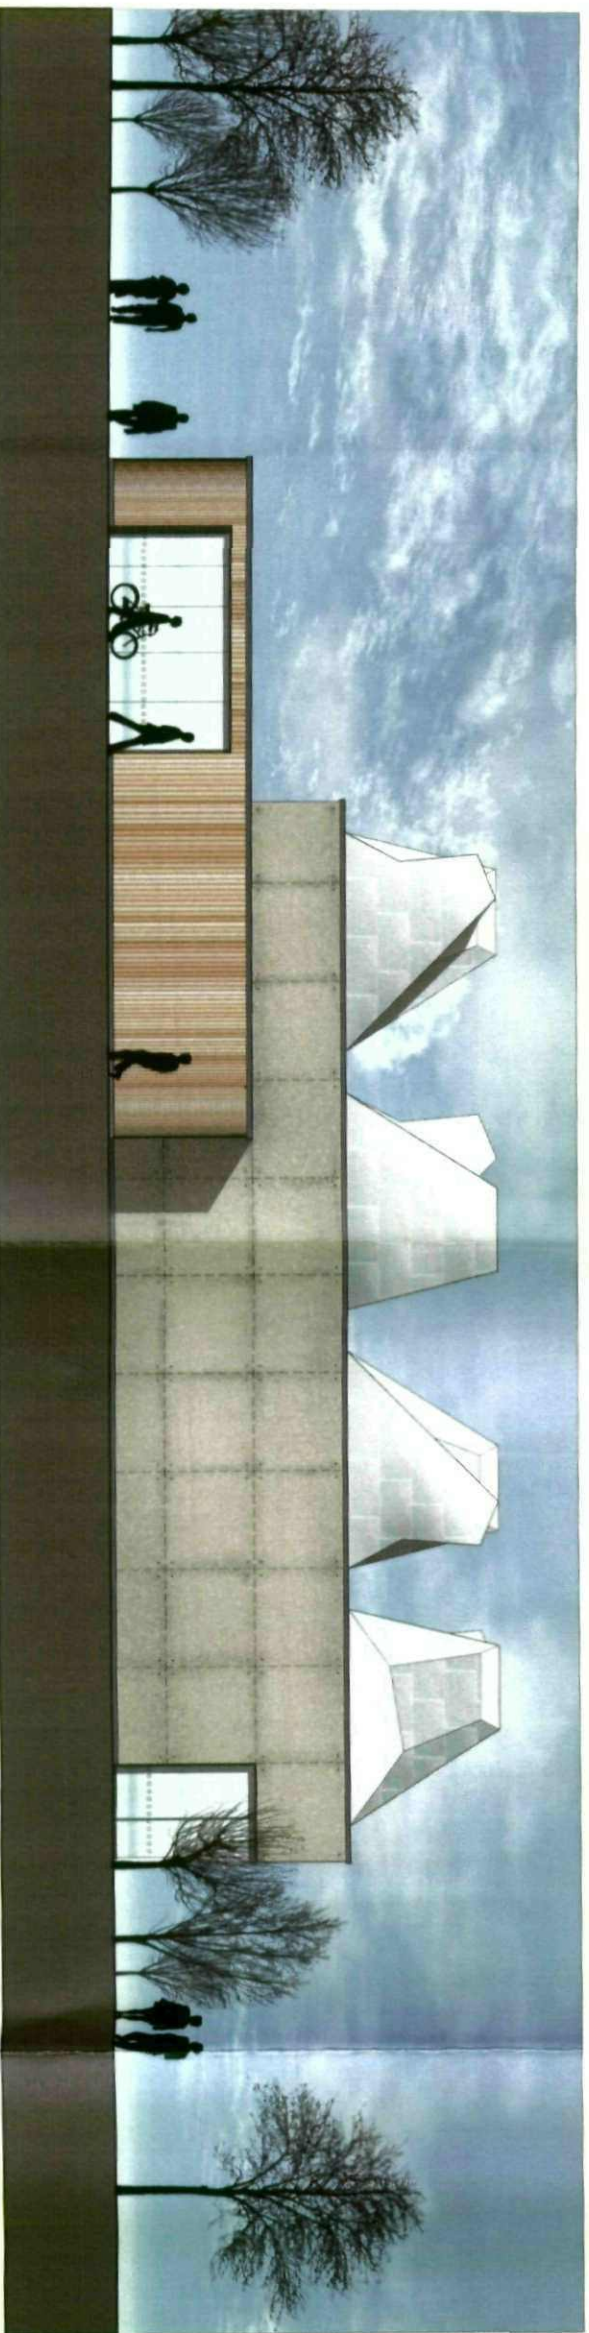

South Elevation




Betula pendula



Wildflower Meadow



Reed Bed and Pond

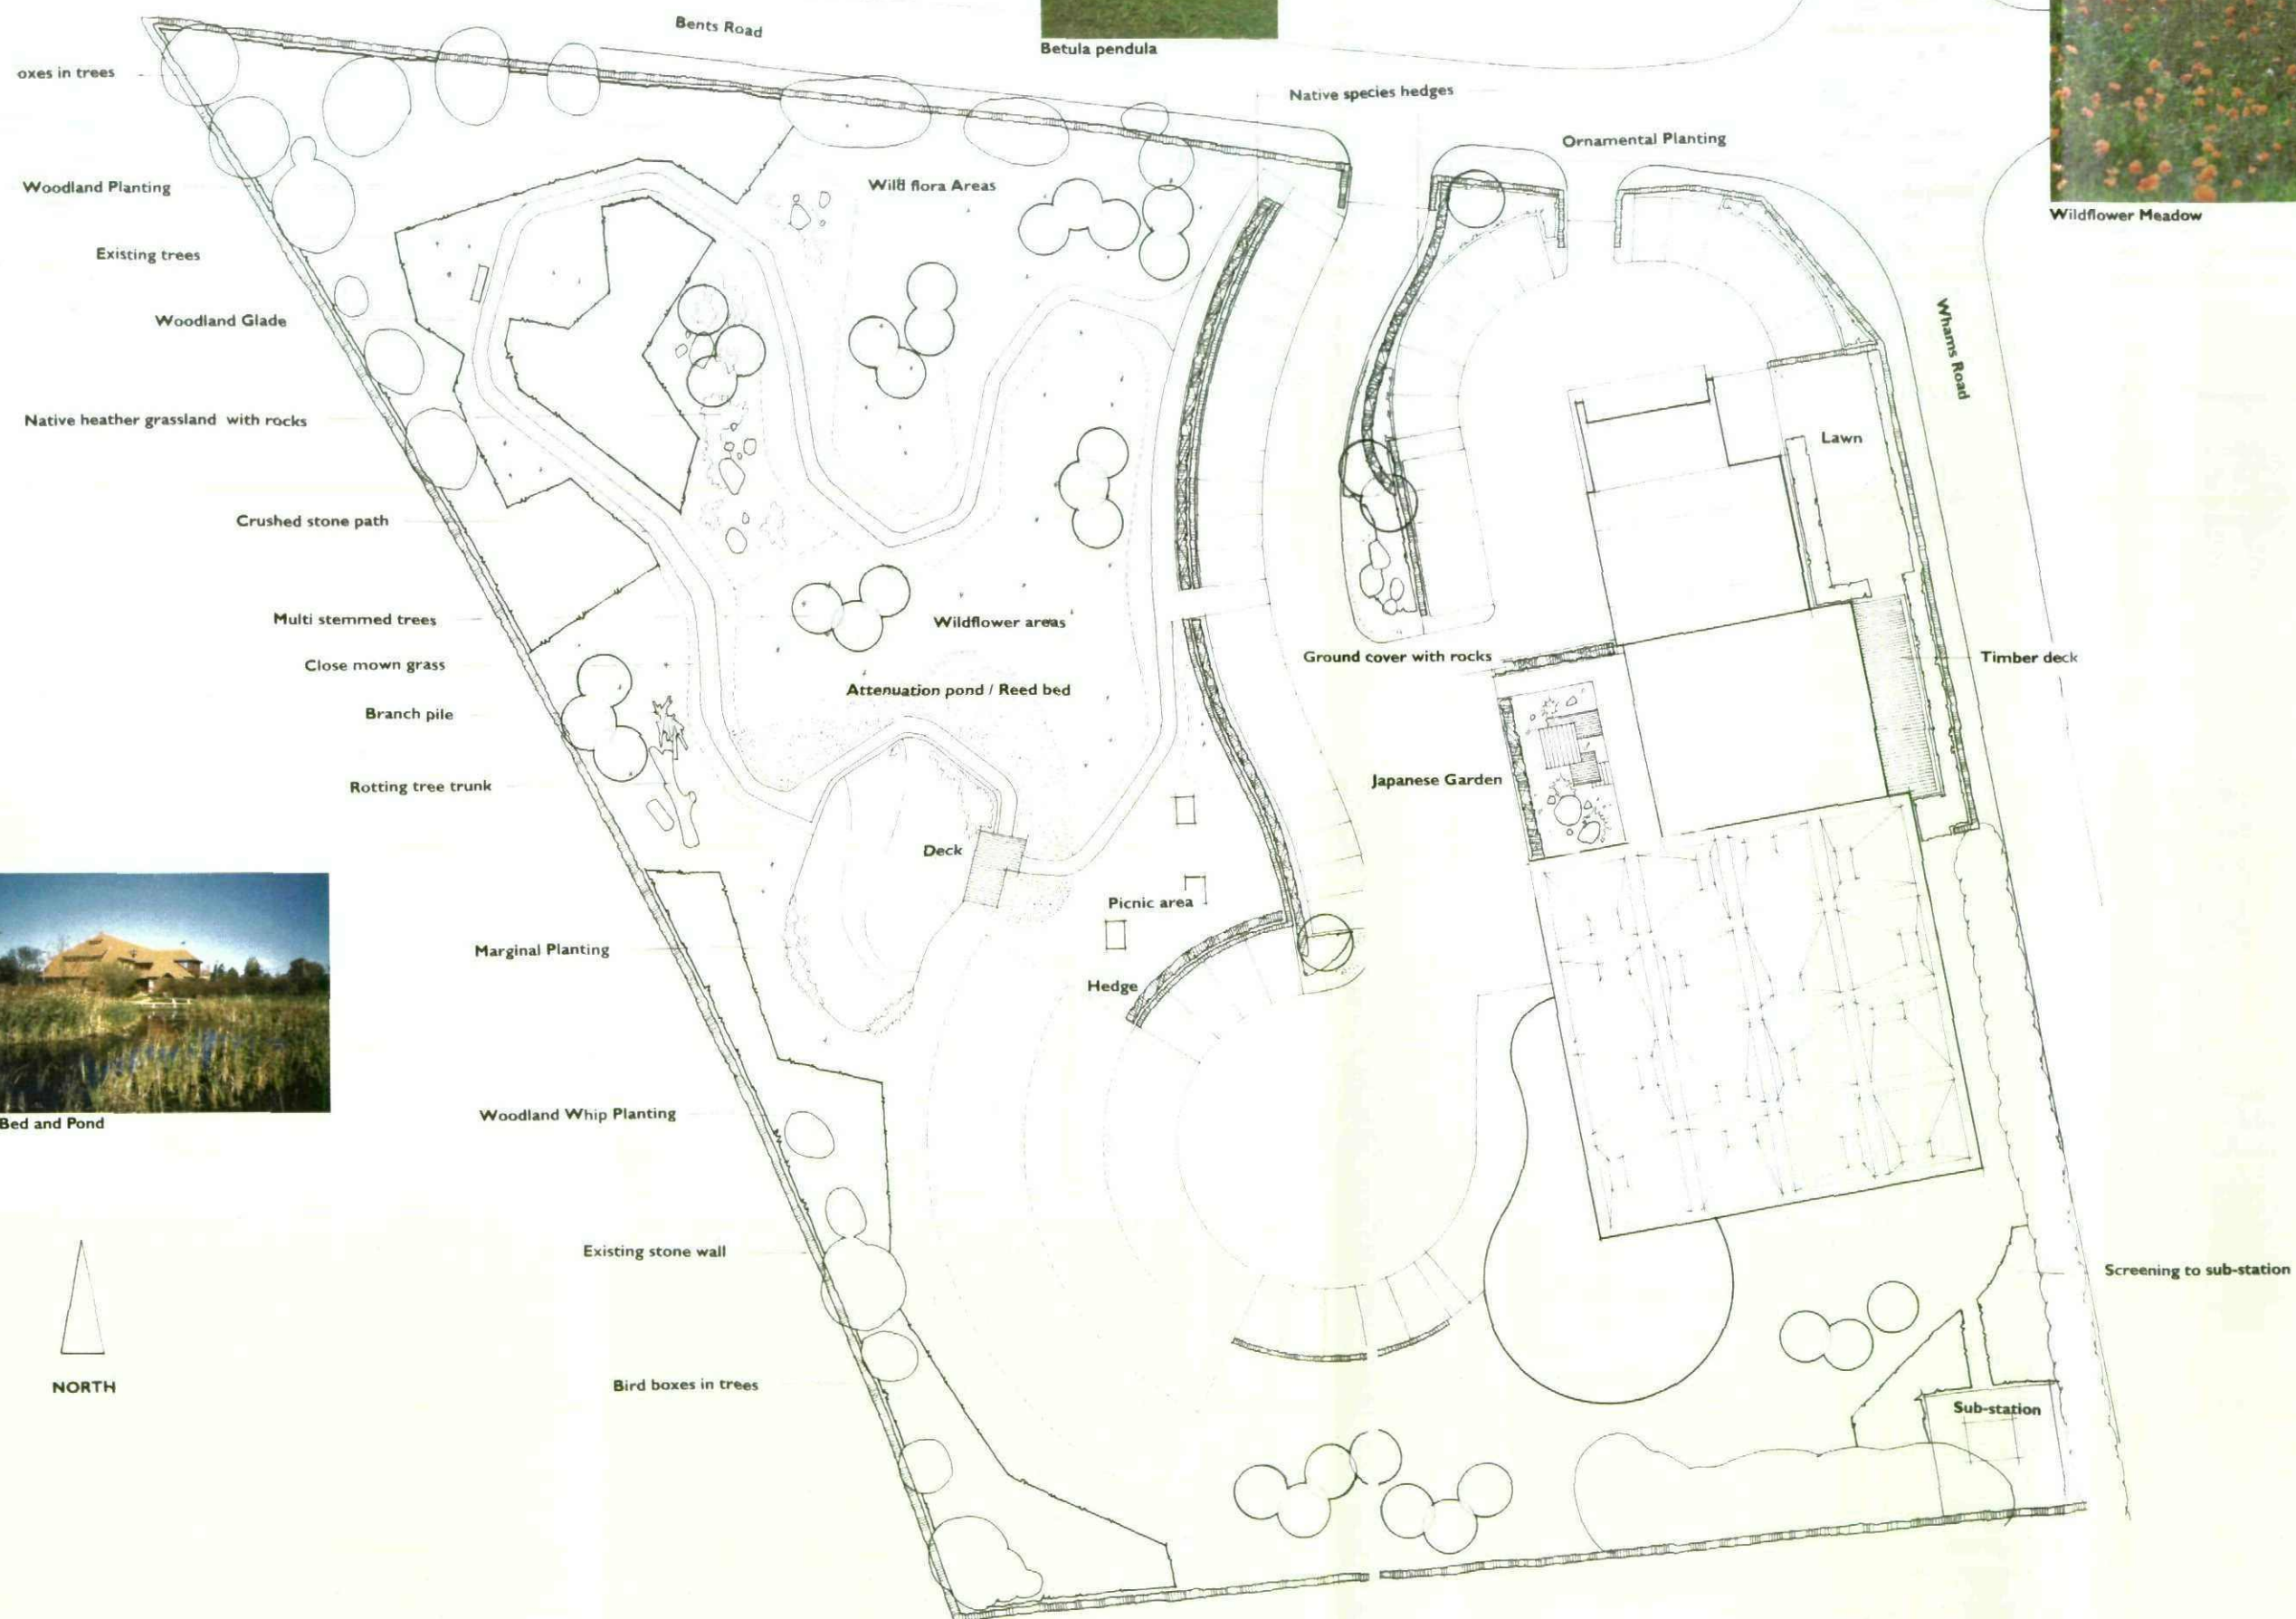

NORTH

Rev A 21.06.10 Japanese garden added

SMEEDEN FOREMAN

Project: Hazelhead Centre, Penistone
 Title: Landscape Concept Plan
 Scale: 1:250
 Date: 06.10.
 Project No: SF 1780 LL01
 Drawing No: A
 Landscape Architects - Urban Designers
 Ecologists - Horticulturists
 8 East Parade, Huddersfield, West Yorkshire, HD1 1ET
 Tel: 01484 510022 Fax: 01484 545555
 Email: office@smeedenforeman.co.uk
 www.smeedenforeman.co.uk