


PROPOSED HOUSE TYPE 'B'

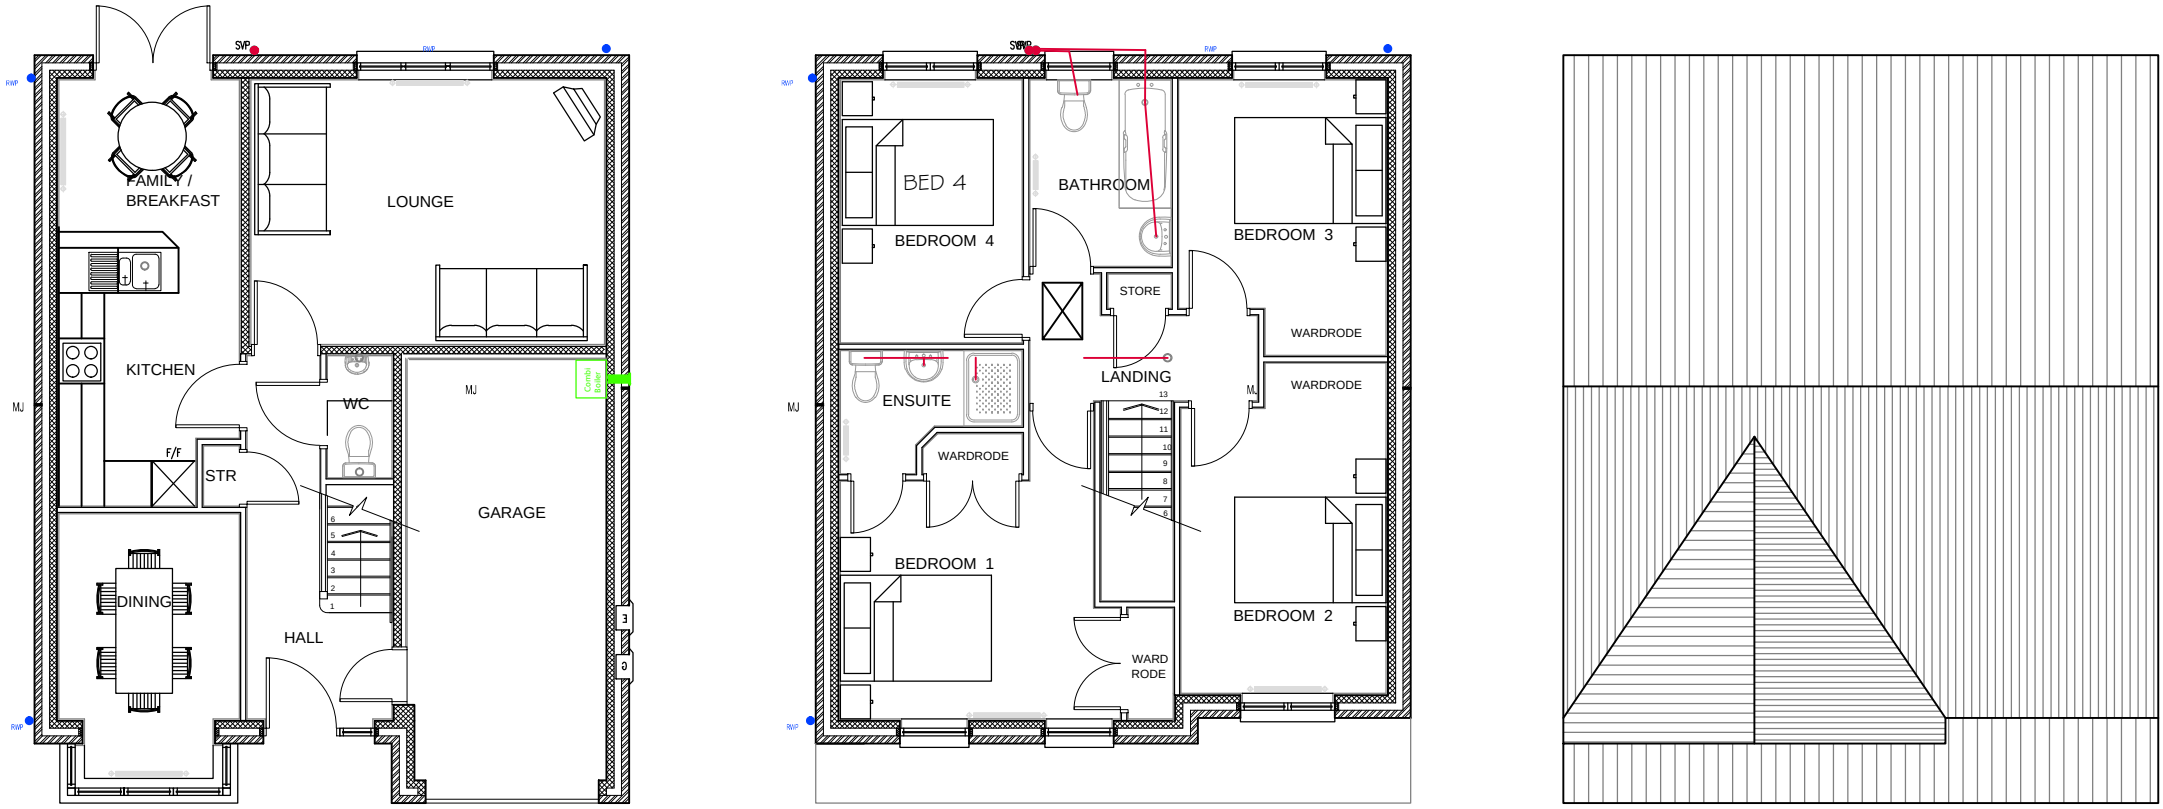


GROUND FLOOR PLAN FIRST FLOOR PLAN ROOF PLAN



FRONT ELEVATION SIDE ELEVATION REAR ELEVATION SIDE ELEVATION

PROPOSED HOUSE TYPE 'B1'

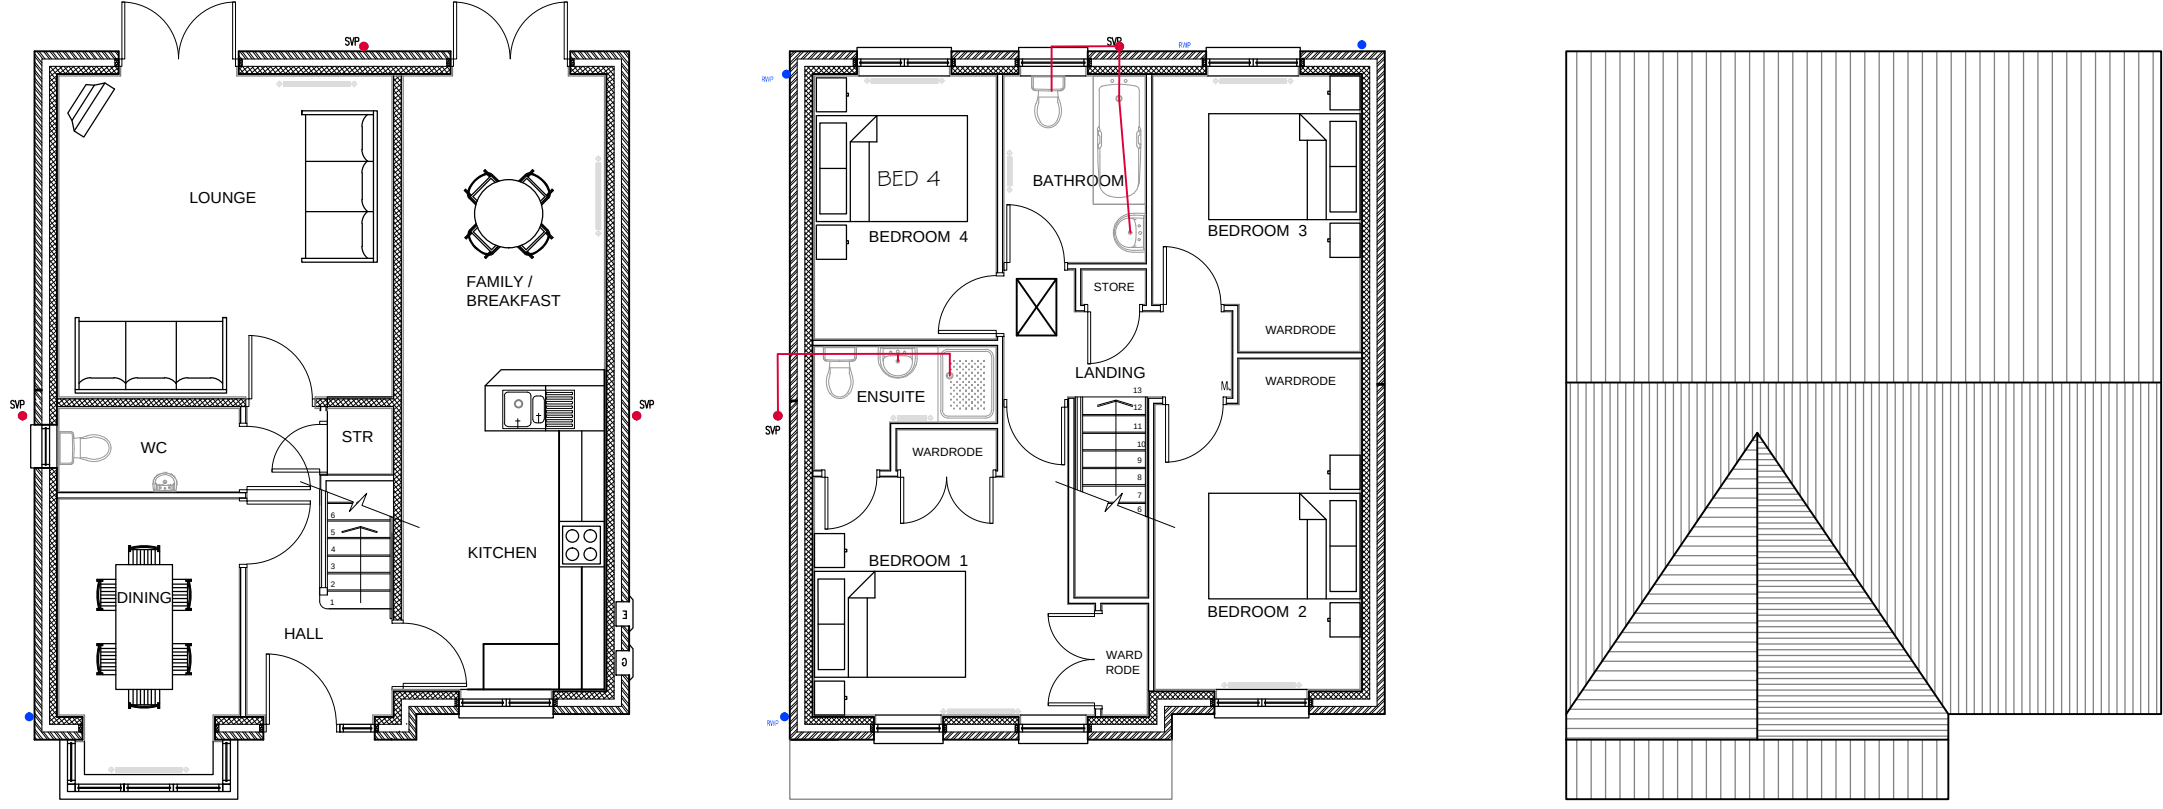


GROUND FLOOR PLAN FIRST FLOOR PLAN ROOF PLAN



FRONT ELEVATION SIDE ELEVATION REAR ELEVATION SIDE ELEVATION

PROPOSED HOUSE TYPE 'C1'

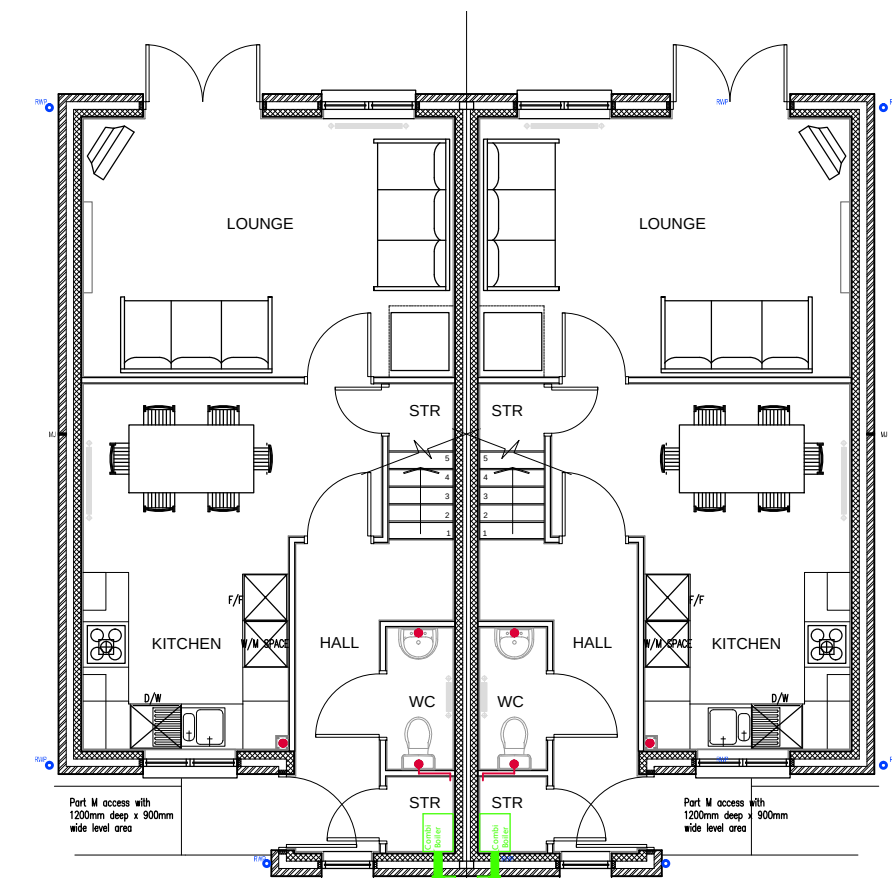


GROUND FLOOR PLAN




FRONT ELEVATION



SIDE ELEVATION

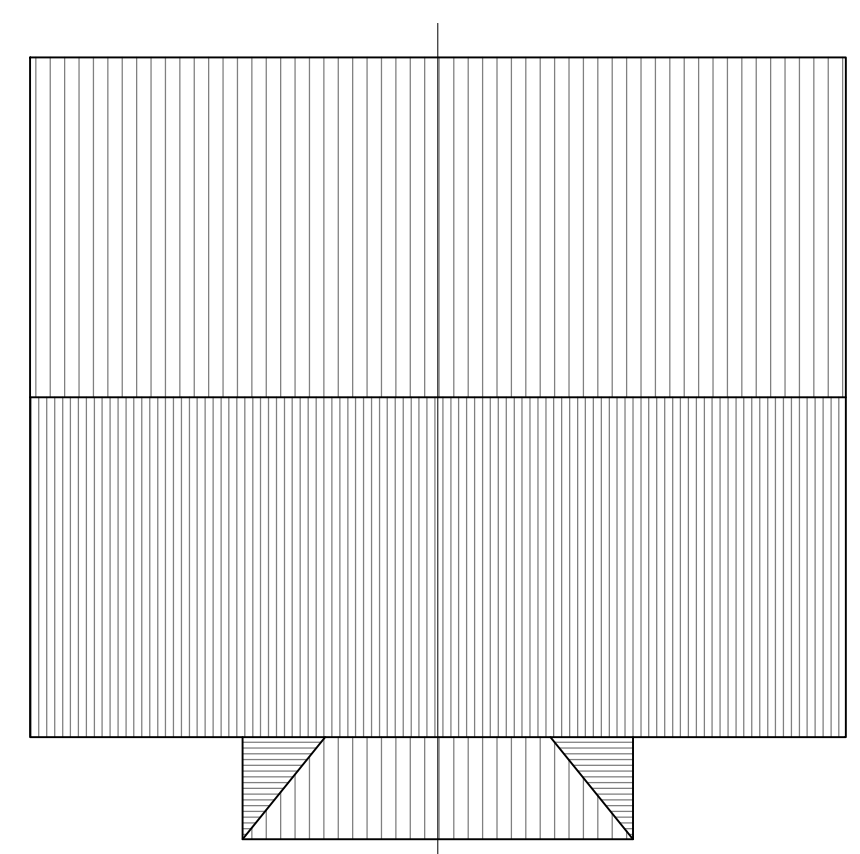


ROOF PLAN

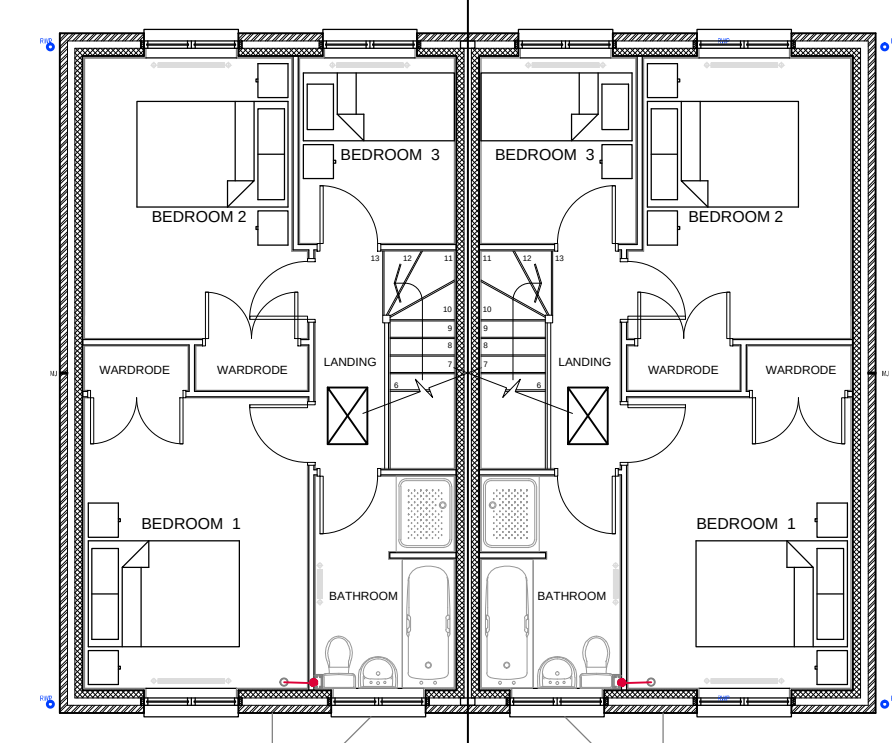

FIRST FLOOR PLAN



REAR ELEVATION

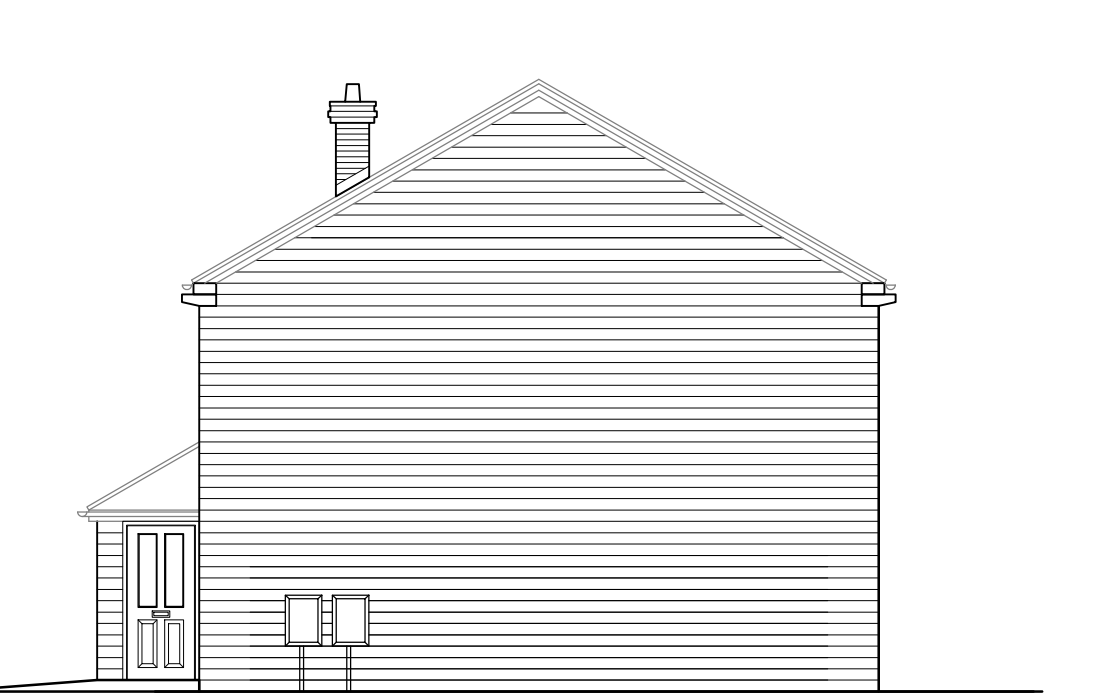

SIDE ELEVATION

All work to be carried out in accordance with the requirements of the Building Regulations, Water Authority and the Construction (Design and Management) Regulations currently in force.

Do not scale from this drawing. Architect to be notified of any discrepancies.

Verify relevant dimensions on site before commencing work or preparing shop drawings.

Rev.	Description:	By:	Date:
Drawing Status :		PLANNING	
 79A WELLGATE, ROTHERHAM, S60 2LZ Tel: 01709 365 964 Website: www.etonconstruction.com			
Project:		Wath Road, Bolton upon Derane Proposed development of land off	
Drawing:		Proposed House Types	
Client:		Eton Homes Ltd	
COPYRIGHT – This drawing is subject to copyright and cannot be reproduced without the permission of the Company. ©			
Scales:	1:100 @A1	Date:	03.08.16
Drawing Number:	EC06-20	Revision:	-
Drawn by:		MW	