



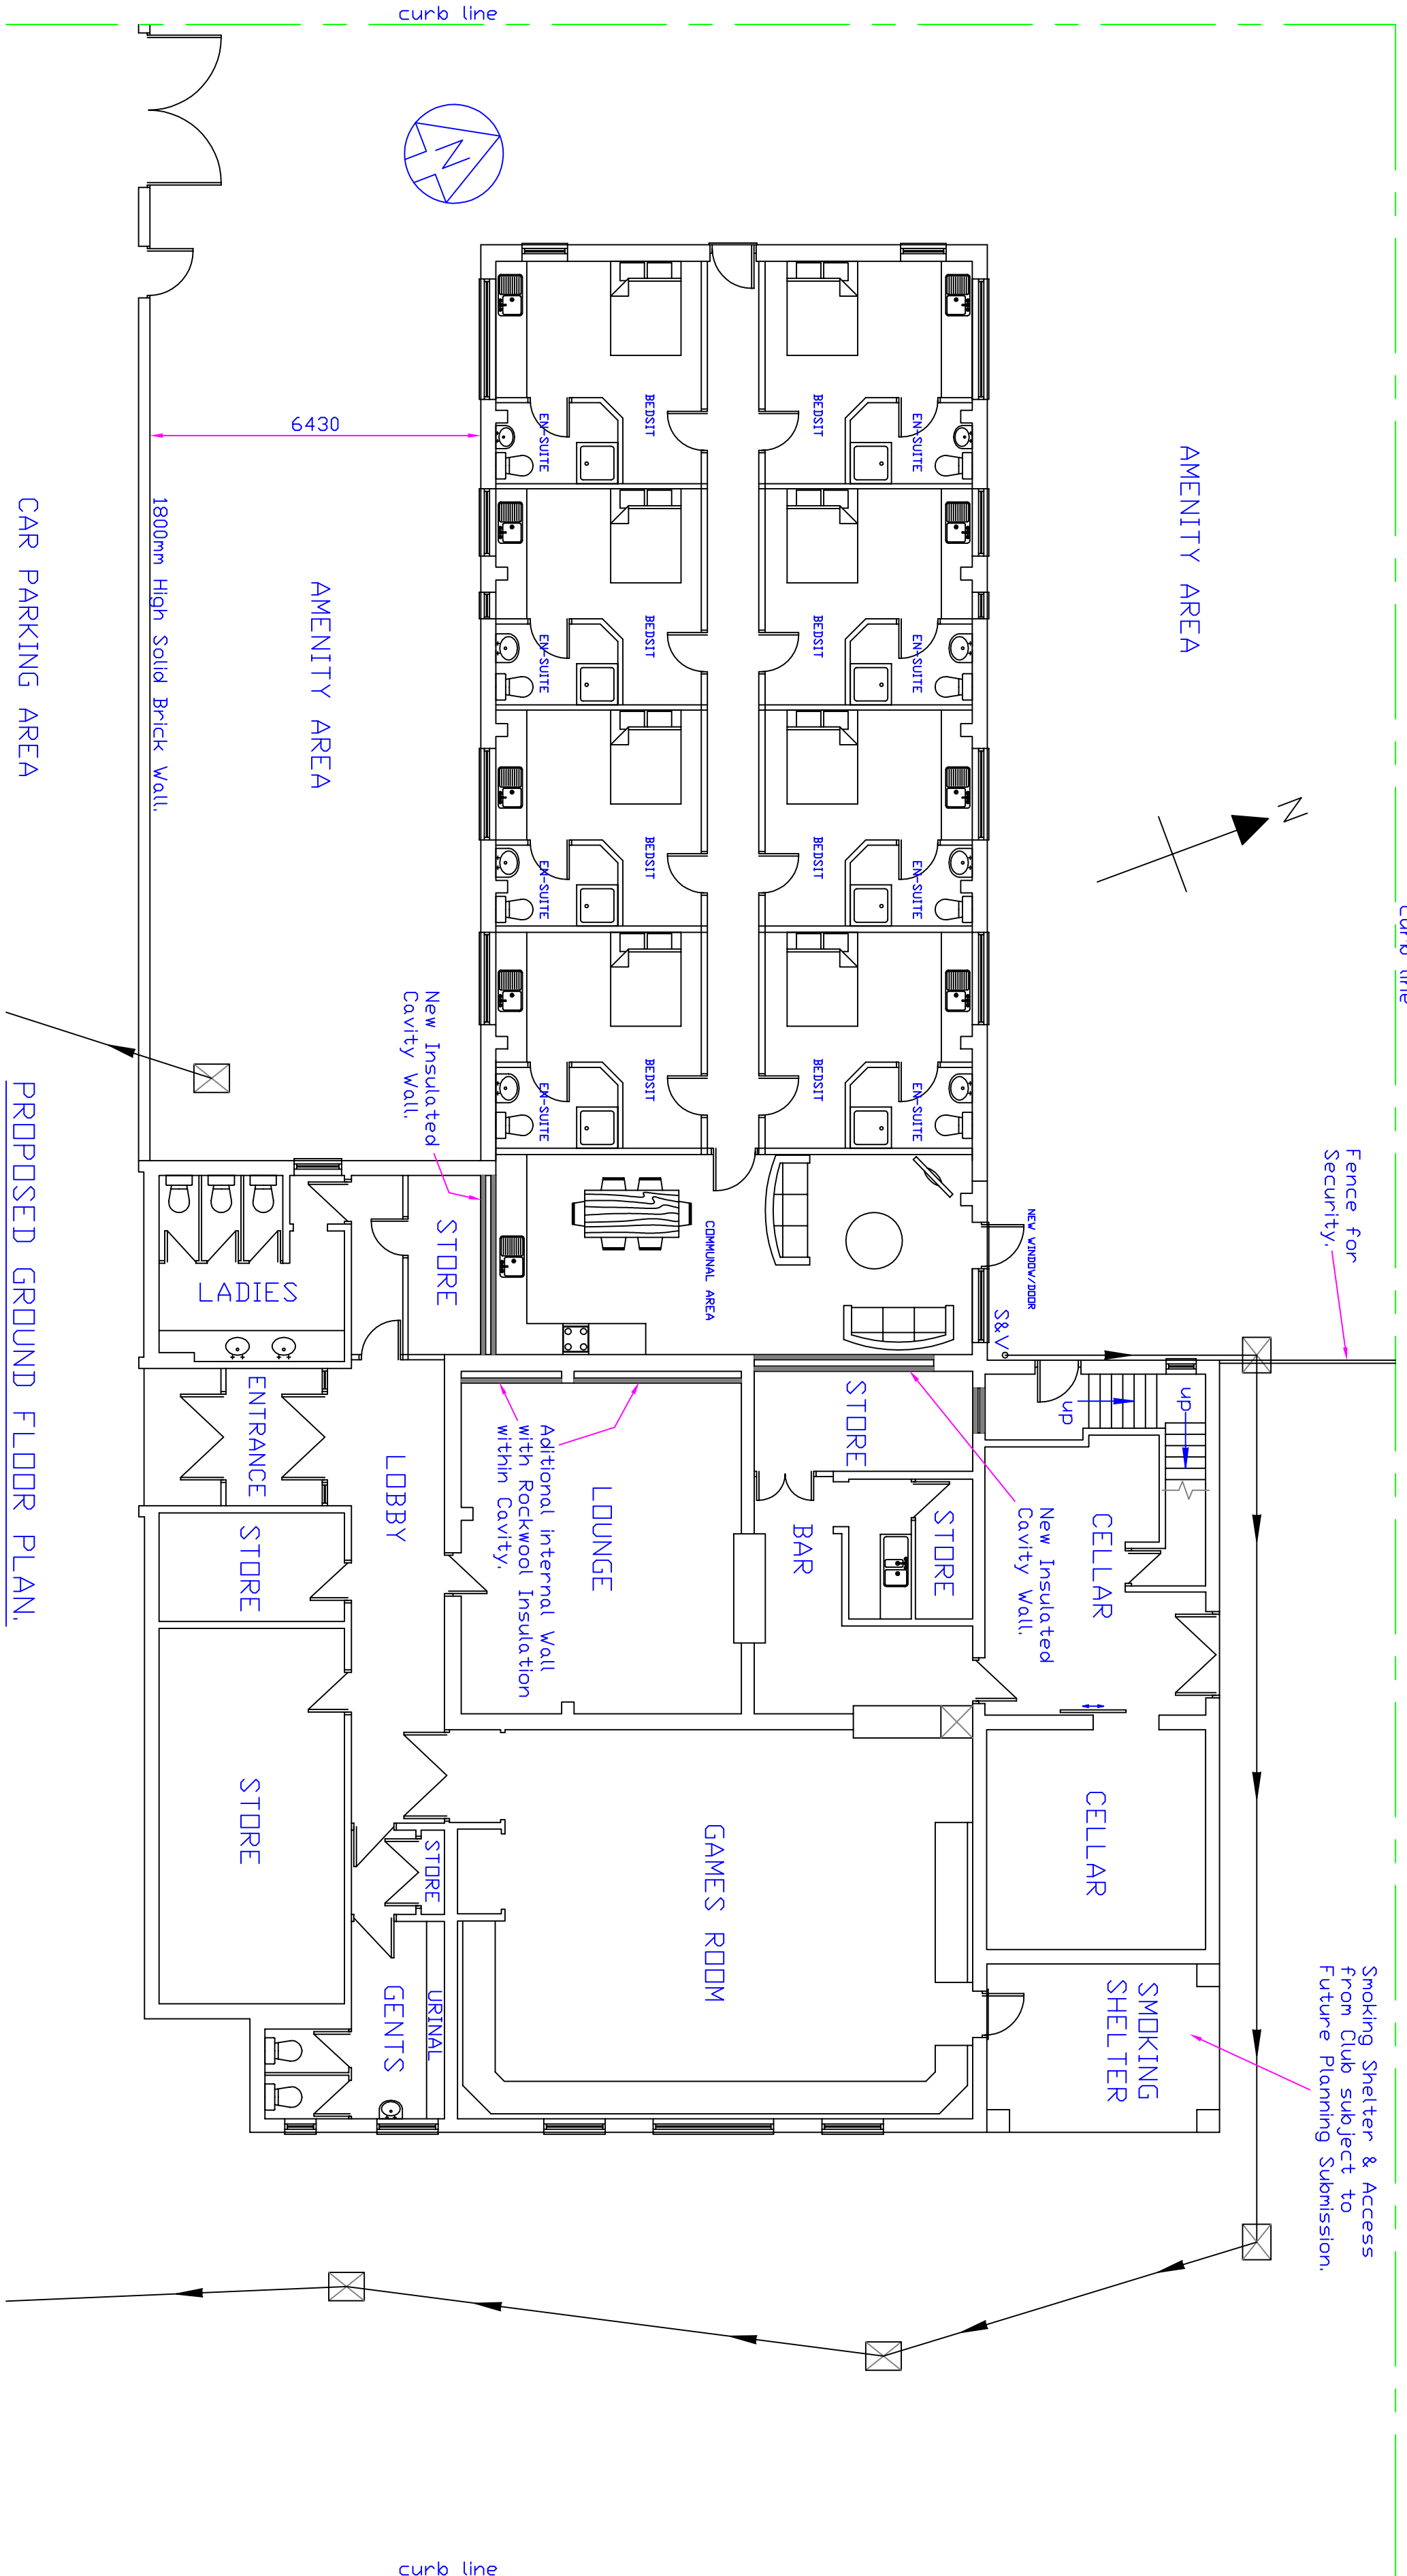


CAR PARKING AREA

PROPOSED GROUND FLOOR PLAN.


PROPOSED FRONT ELEVATION.
SOUTH FACING.

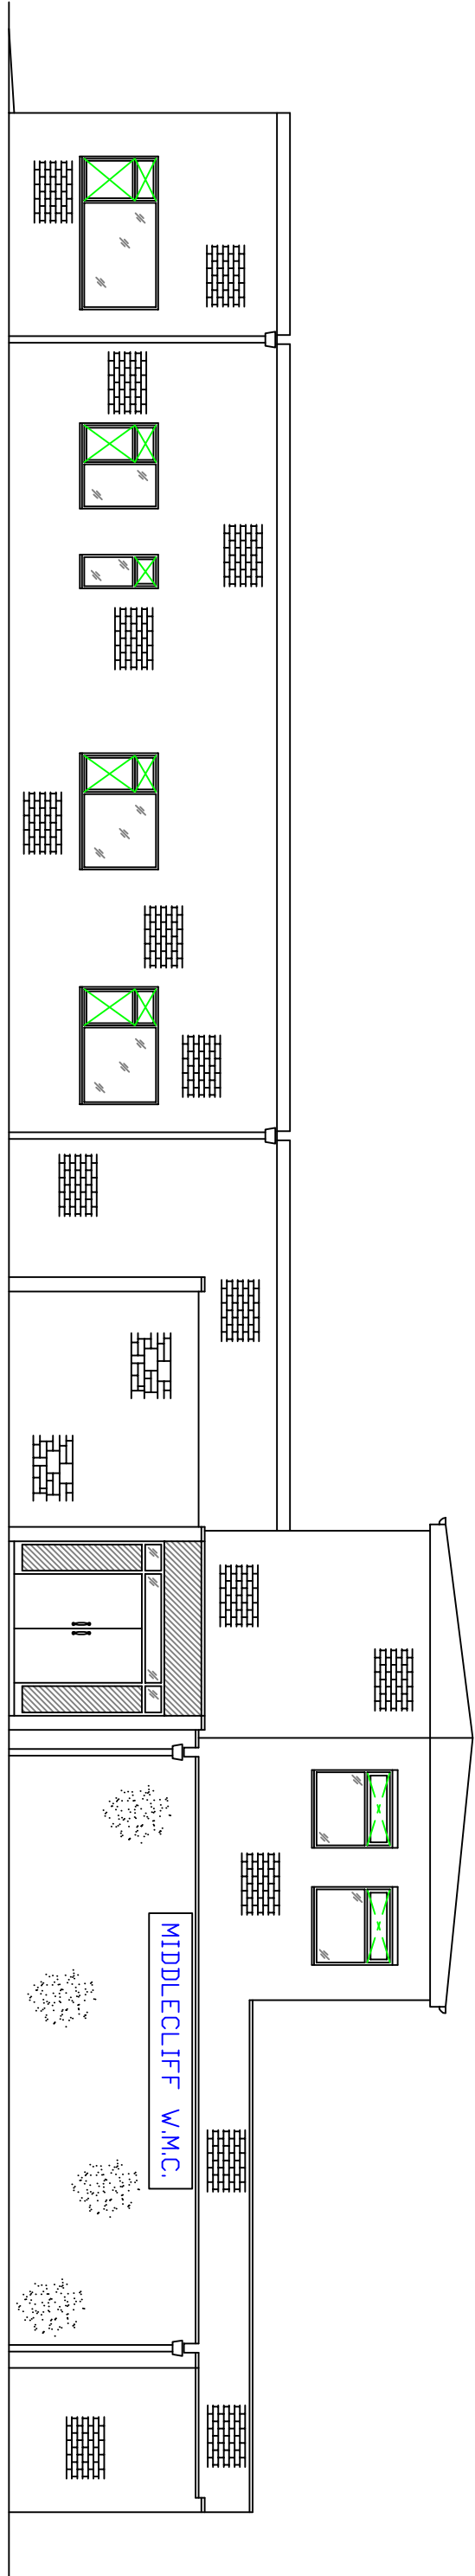


PROPOSED REAR ELEVATION.
NORTH FACING.

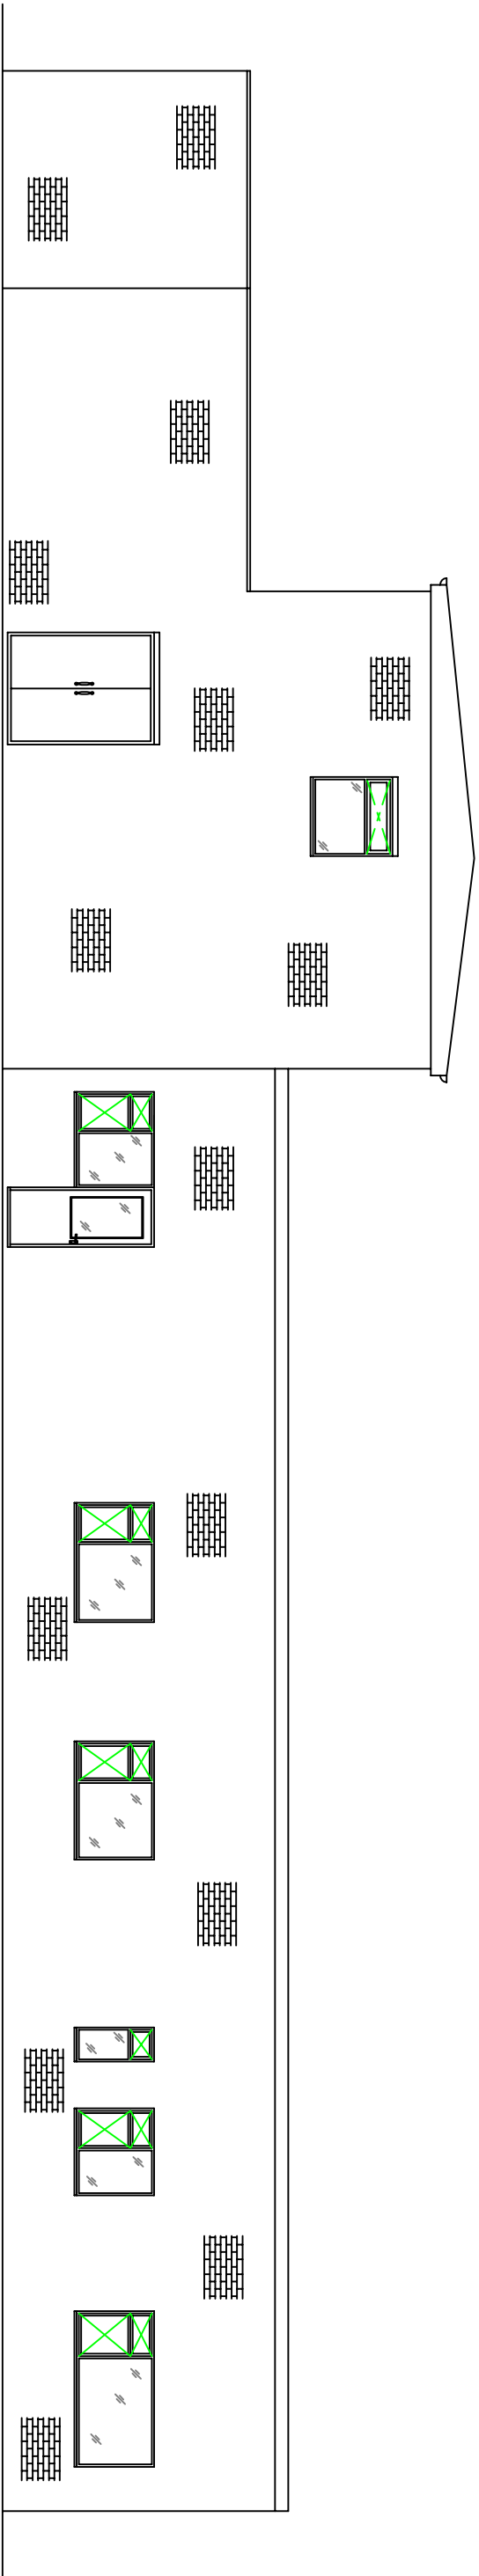

PROPOSED SIDE ELEVATION.
EAST FACING.

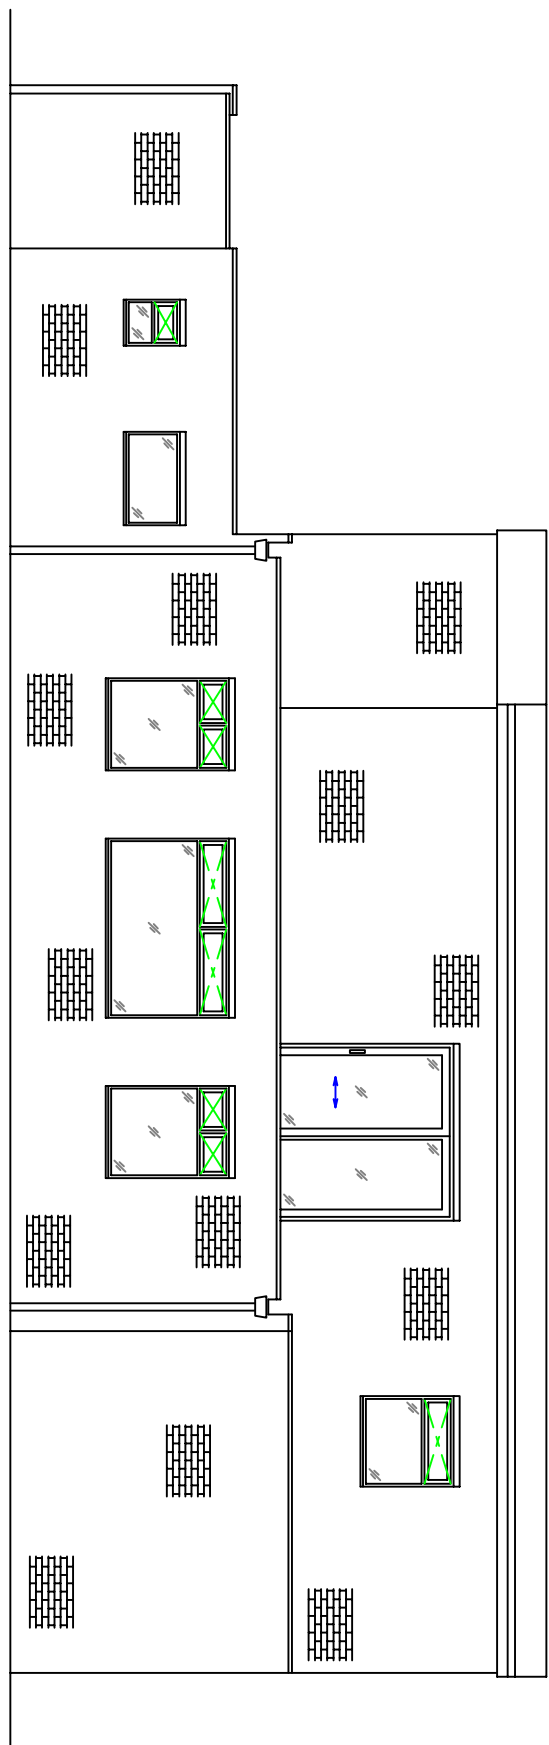

PROPOSED SIDE ELEVATION.
WEST FACING.

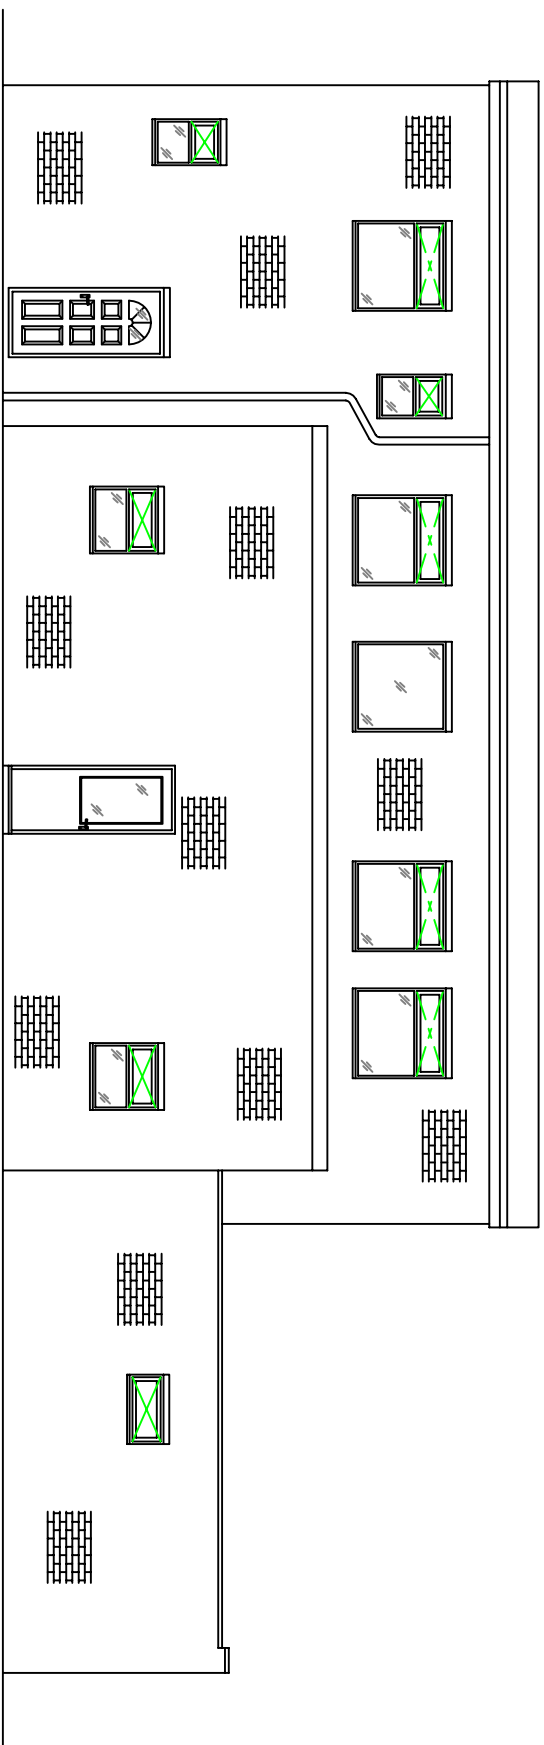

DO NOT SCALE
THIS DRAWING IS COPYRIGHT ©

NOTES

Brick Wall Moved Away from High Rise 1500mm Increased in Height to 1800mm

Additional Storage Areas

Additional in Club adjacent to Smoking Shelter Added

Rear Security Fence Added

1200mm High Brick Wall Added to Separate Car Park from Bed Sites.

A

19

02

14

REVISION

CLIENT

Mr. R. Morley

PROJECT

Middlecliff W. M. C. 2, Middlecliff Lane, Little Houghton, Barnsley. S72 0HX

TITLE

Proposed Ground Floor Conversion of Main Hall into 8 HMDs with Communal Area.

Proposed

DRAWN BY

G. D'Shea

AI

CHECKED BY

SCALE

1:100

DATE

27/11/13

DWG No.

ML2-002

REV

B

DESIGN

28, Lowes Wong Southwell Molt's NG25 0JS TEL : 07771 676788 E-MAIL: godesignplanning@aol.com