





PROPOSED FRONT ELEVATION
SCALE 1:100

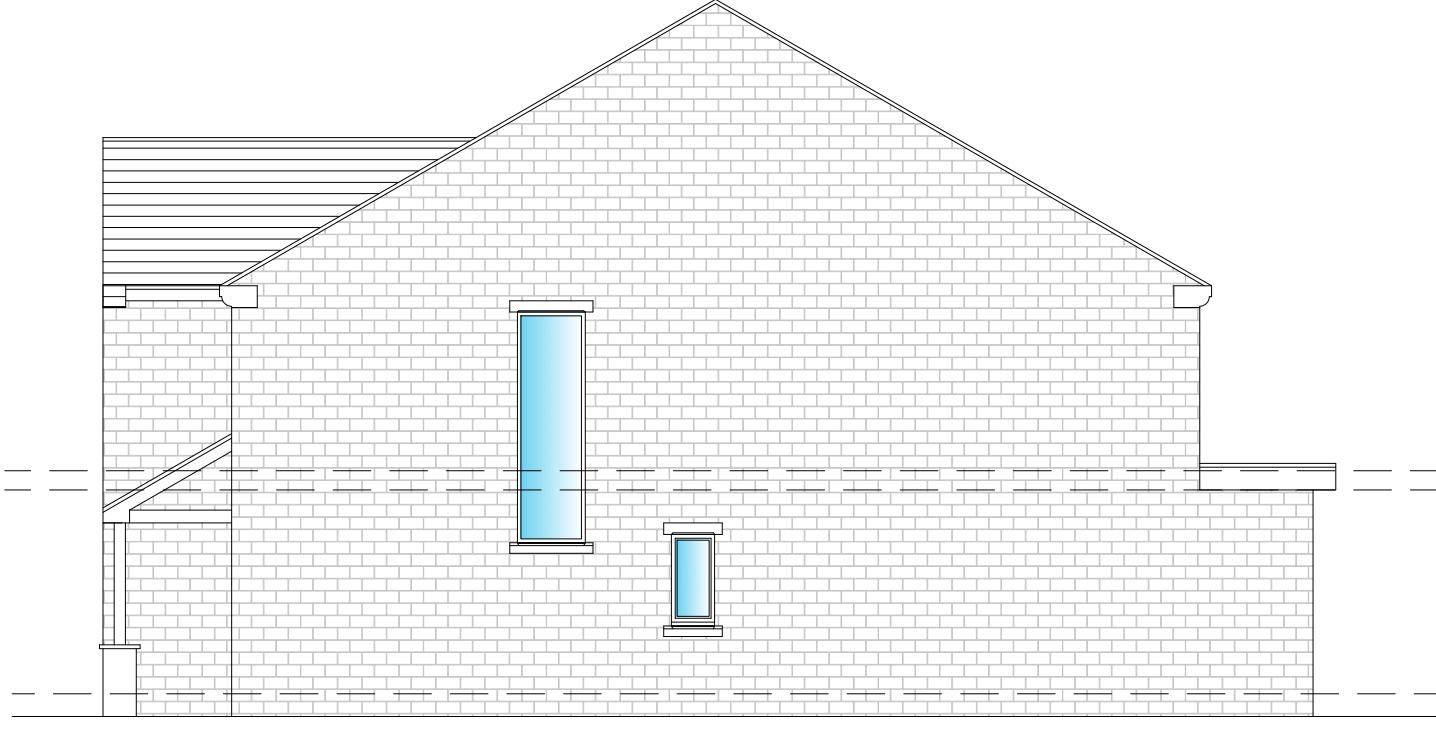


PROPOSED SIDE ELEVATION
SCALE 1:100

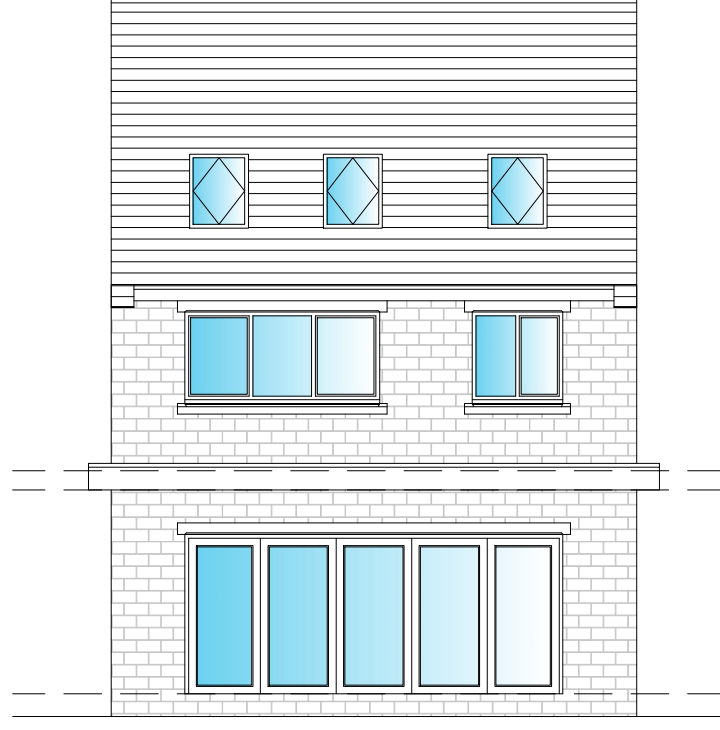


PROPOSED REAR ELEVATION
SCALE 1:100




PROPOSED SIDE ELEVATION
SCALE 1:100

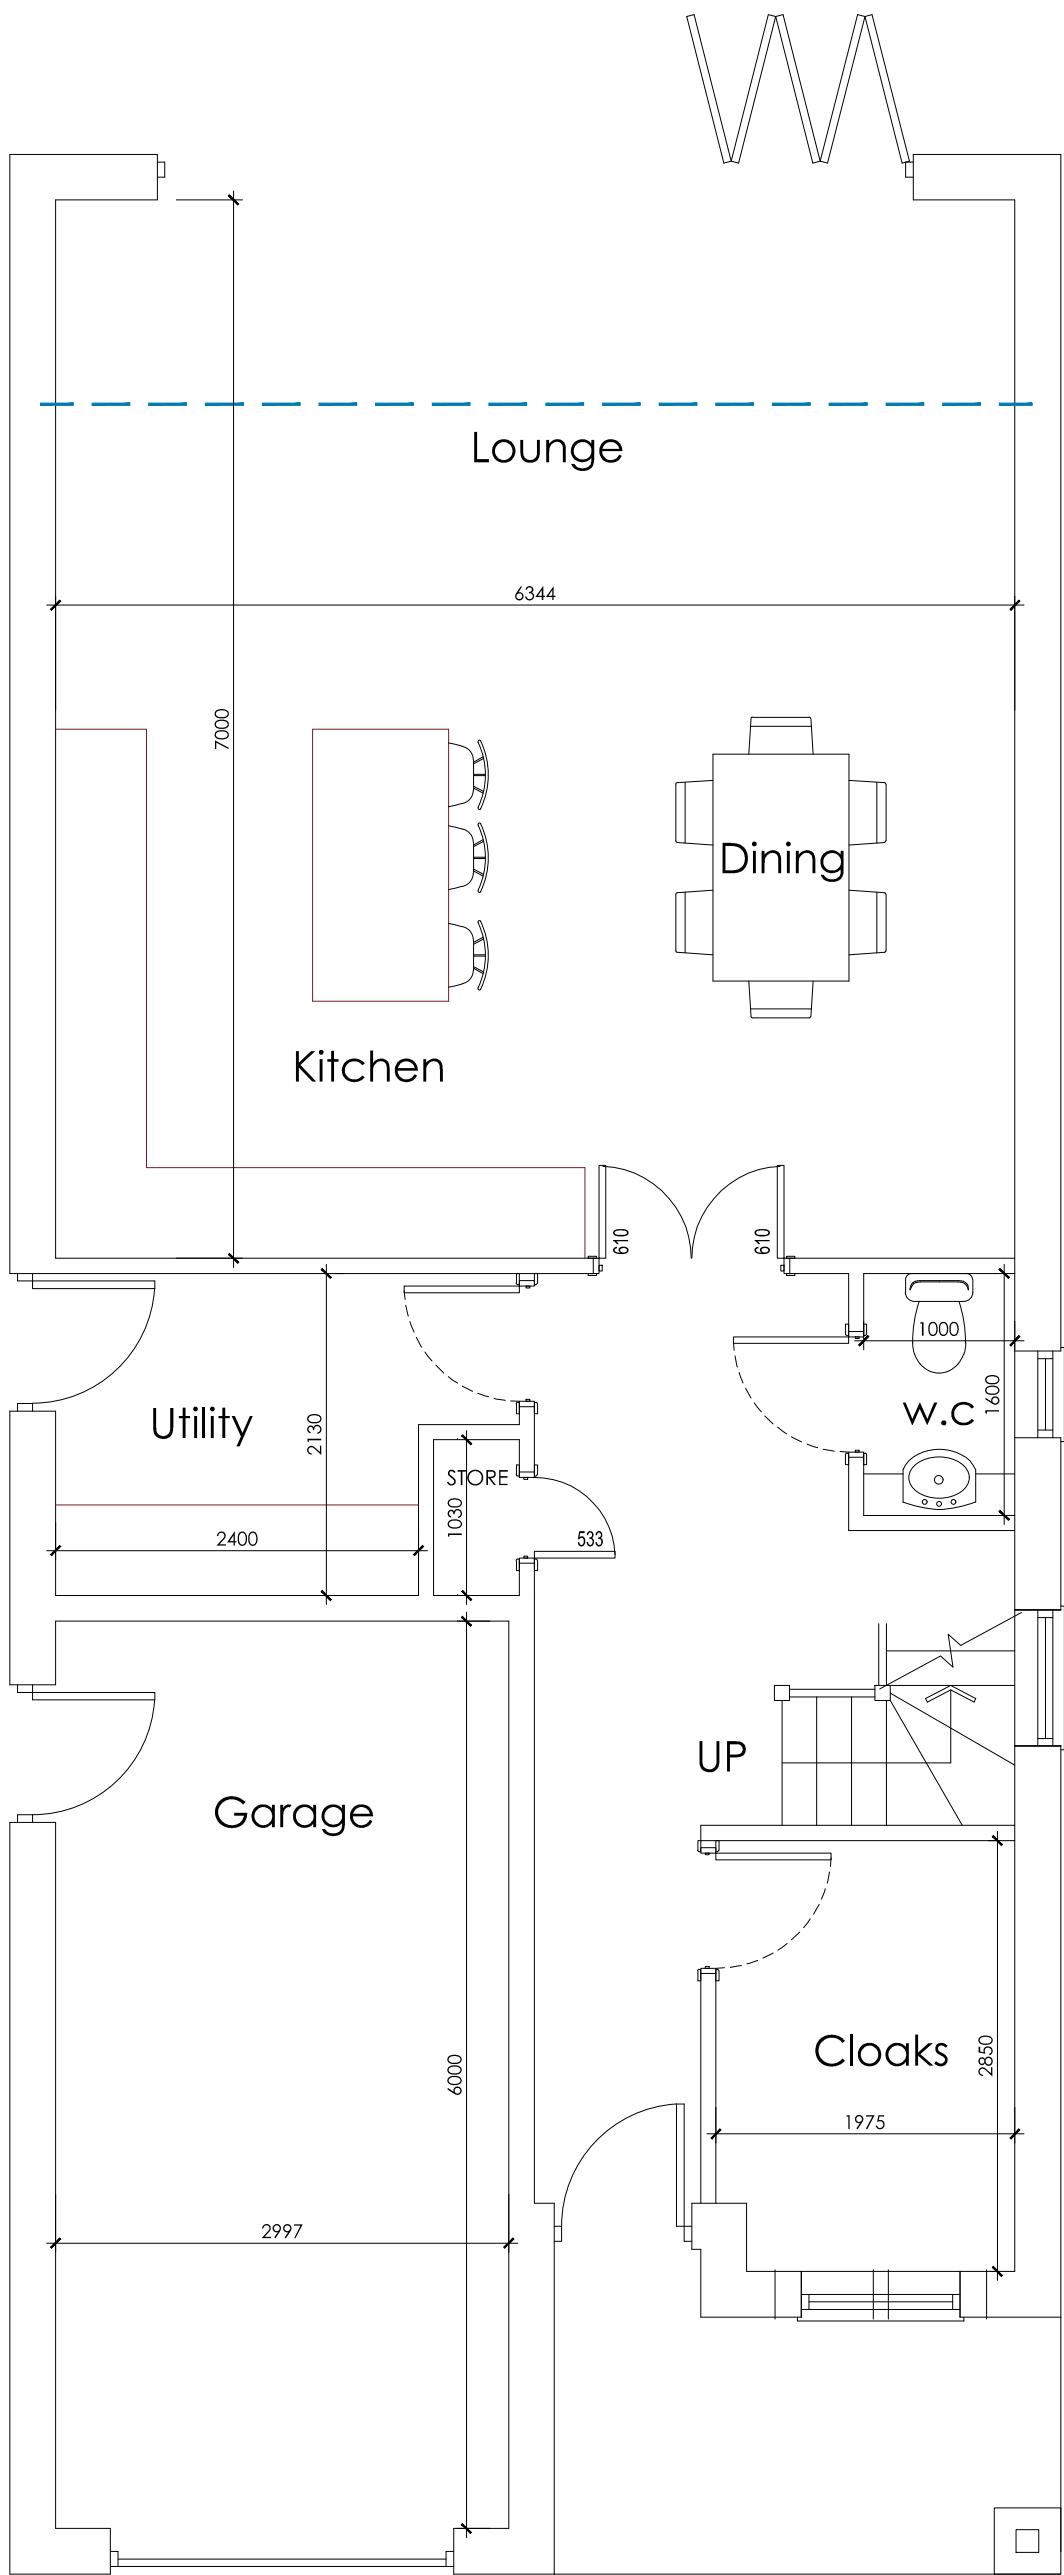

PROPOSED GROUND FLOOR PLAN
SCALE 1:50

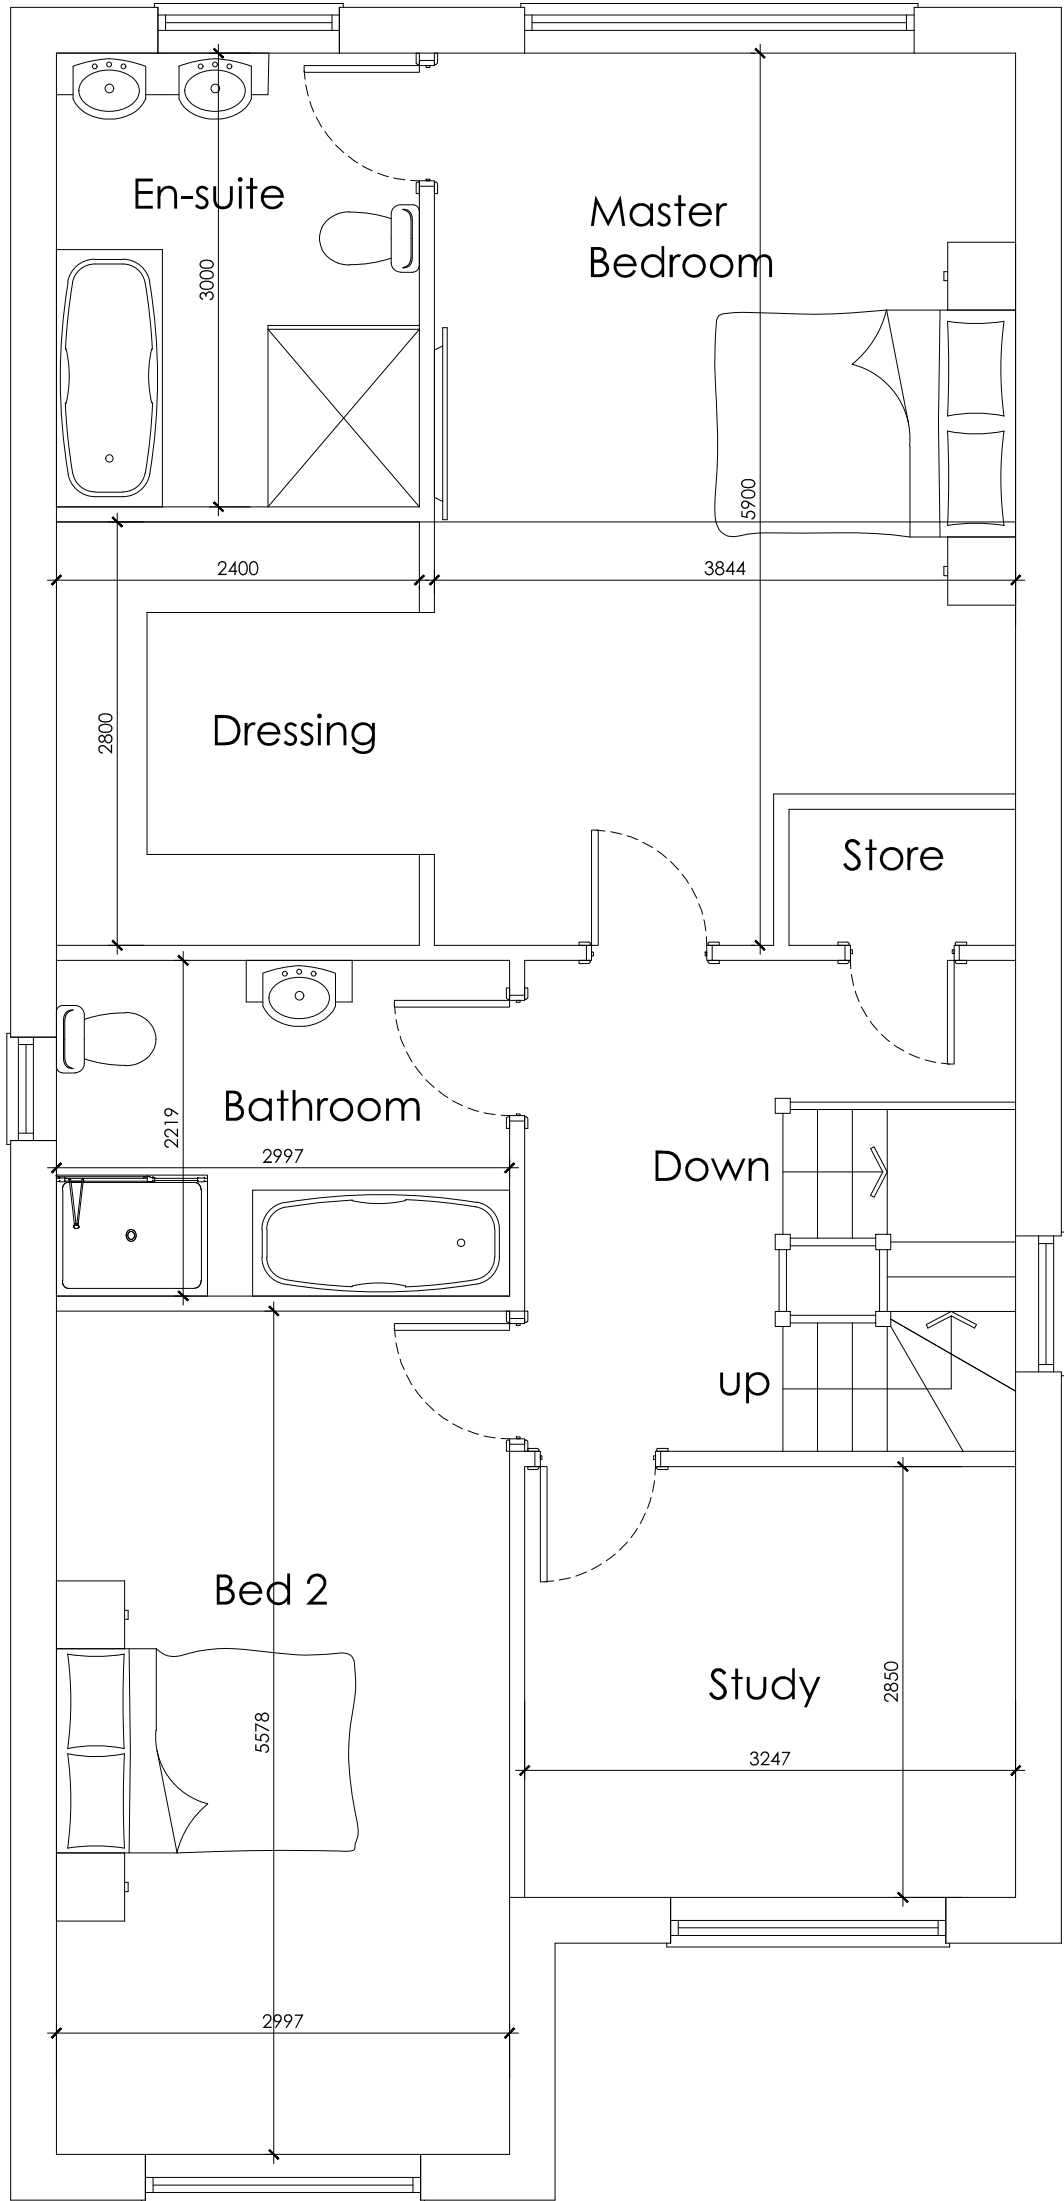


PROPOSED FIRST FLOOR PLAN
SCALE 1:50

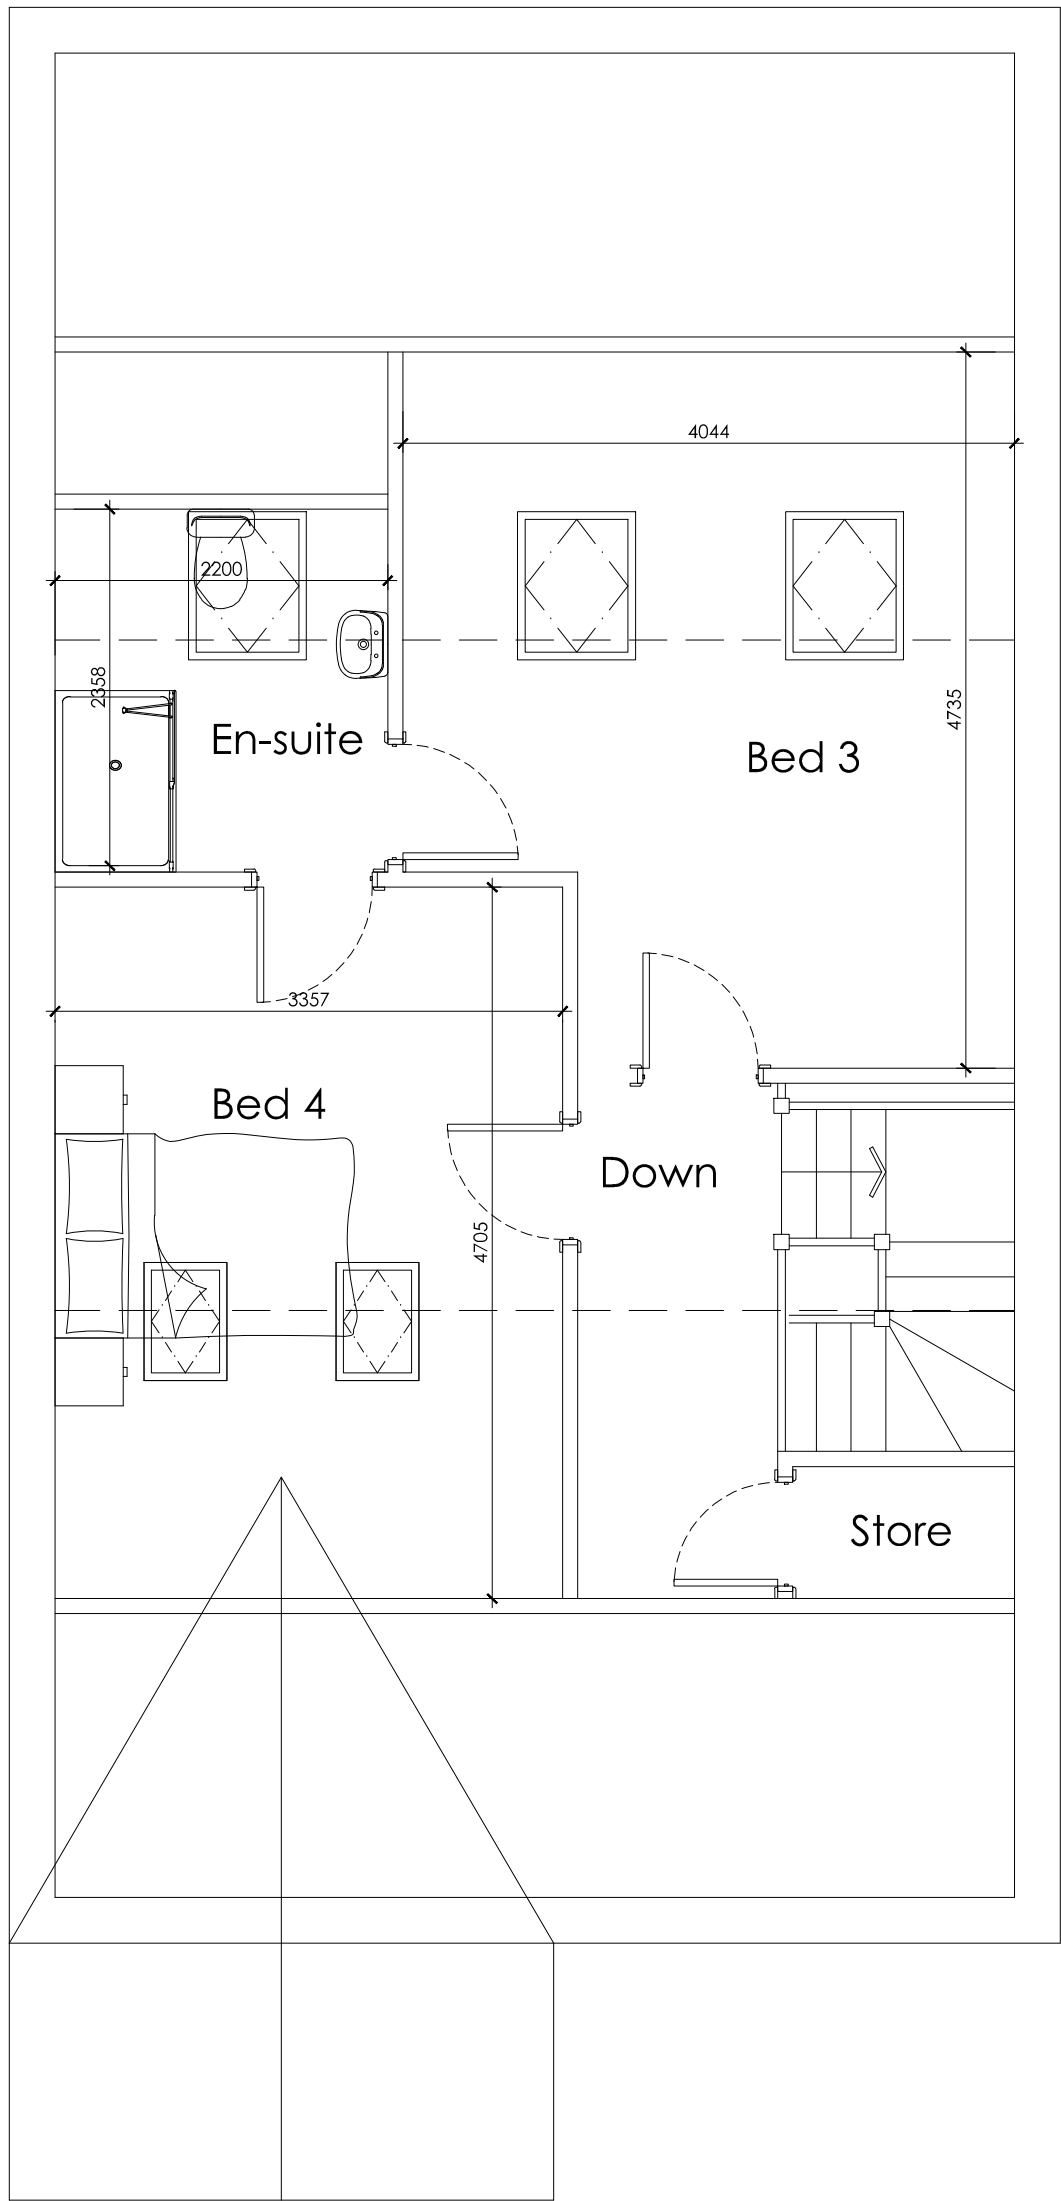


PROPOSED SECOND FLOOR PLAN
SCALE 1:50



LOCATION PLAN
SCALE 1:1250

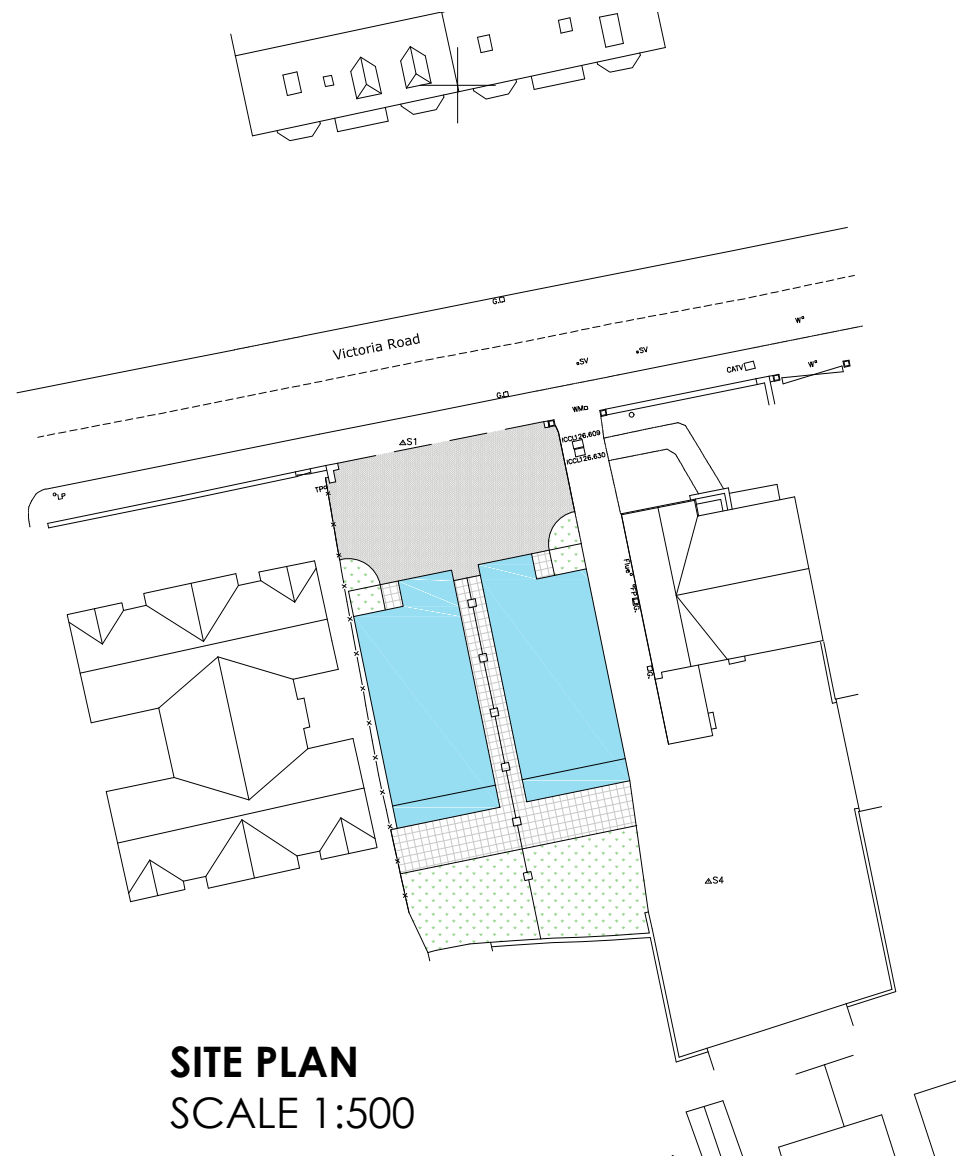

SITE PLAN
SCALE 1:500

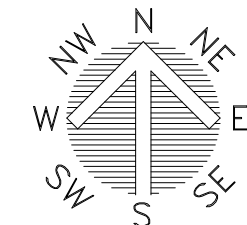

			OFFICE ONE, 34 VICTORIA ROAD, BARNSELEY, S70 2BU			Phone: 01226 208482 Email: info@whiteaguspартnership.co.uk Web: www.whiteaguspартnership.co.uk		
ARCHITECTURAL SERVICES			Project.			Client.		
PROPOSED RESIDENTIAL DEVELOPMENT LAND ADJ VICTORIA RD BARNSELEY						MR A SELBY		
Drawing Title.			Date.			Scale. 1:50 @A1		
PLANS & ELEVATIONS			Ref. 17-089			Dwg. No. 10		
Date	Suffix	Description	Date	Suffix	Description	Date	Suffix	Description