




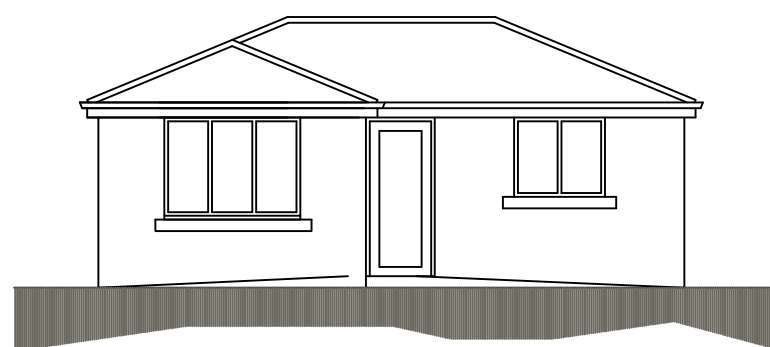


FRONT ELEVATION
AS PROPOSED

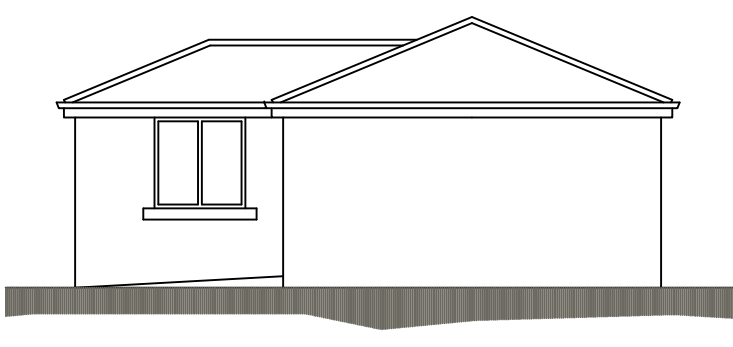


SIDE ELEVATION
AS PROPOSED

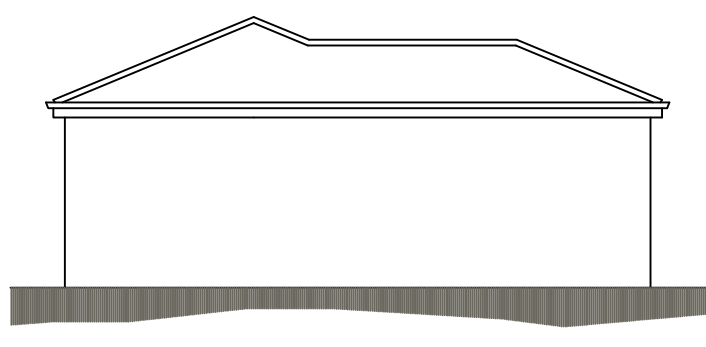


SIDE ELEVATION
AS PROPOSED

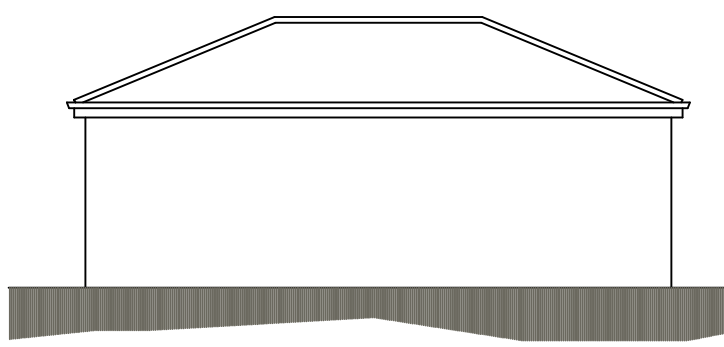

REAR ELEVATION
AS PROPOSED

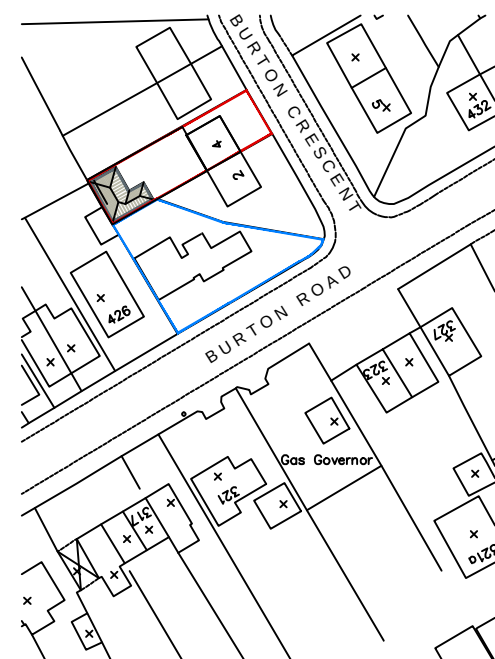

LOCATION PLAN
SCALE 1:1250

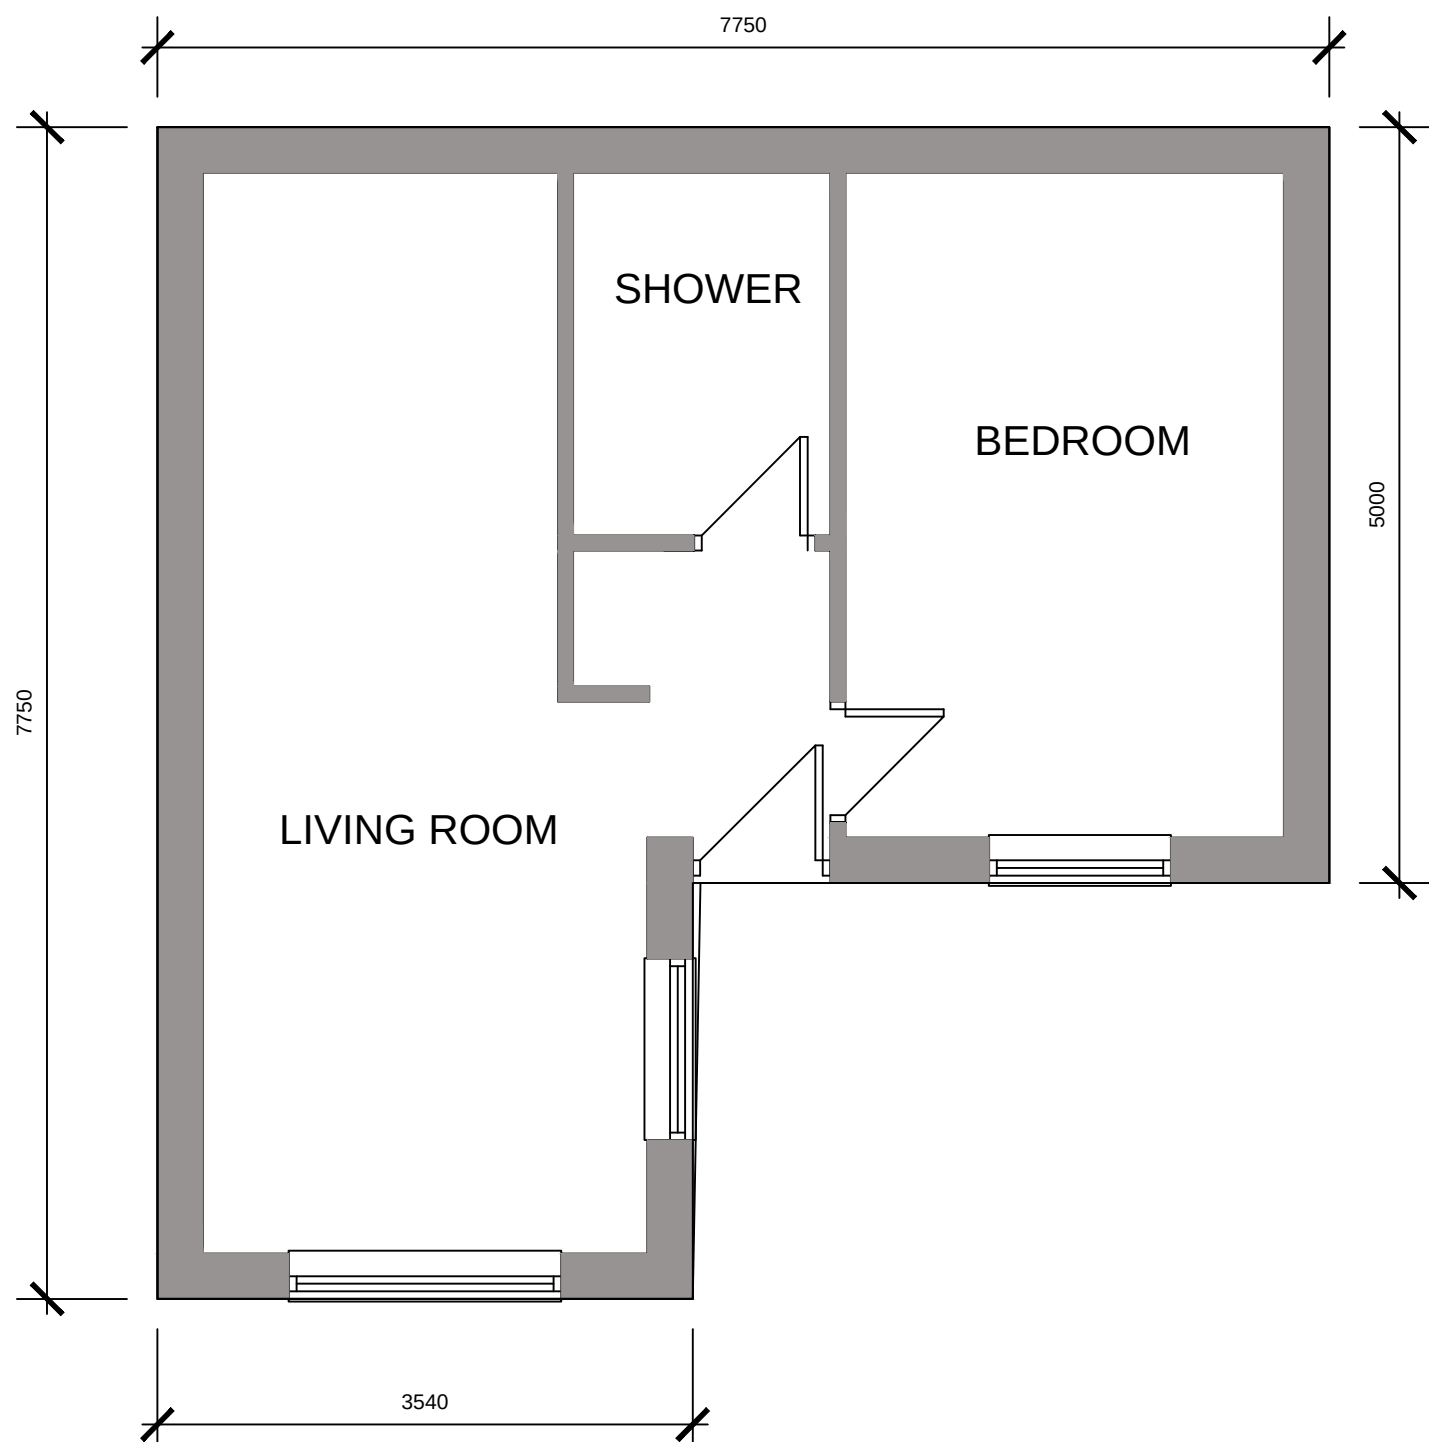

SITE PLAN
SCALE 1:500

White Agus Partnership			128B, NEW ROAD, STAINCROSS, BARNSELEY. S75 6PP			PHONE/FAX. 01226 208482 E mail: agus@btinternet.com		
CHARTERED SURVEYORS AND BUILDING DESIGN CONSULTANTS								
Project. PROPOSED ANNEX 4 BURTON CRES, MONK BRETTON BARNSELEY S71 2QD				Client. MR CYRIL BARNET				
Drawing Title. PLANS AND ELEVATIONS SCHEME 2				Date. DEC 2017		Scale. 1:50 & 1:100 @ A2		
				Ref. 17-151		Dwg. No. 02	Rev. 	
Date	Suffix	Description		Date	Suffix	Description		