


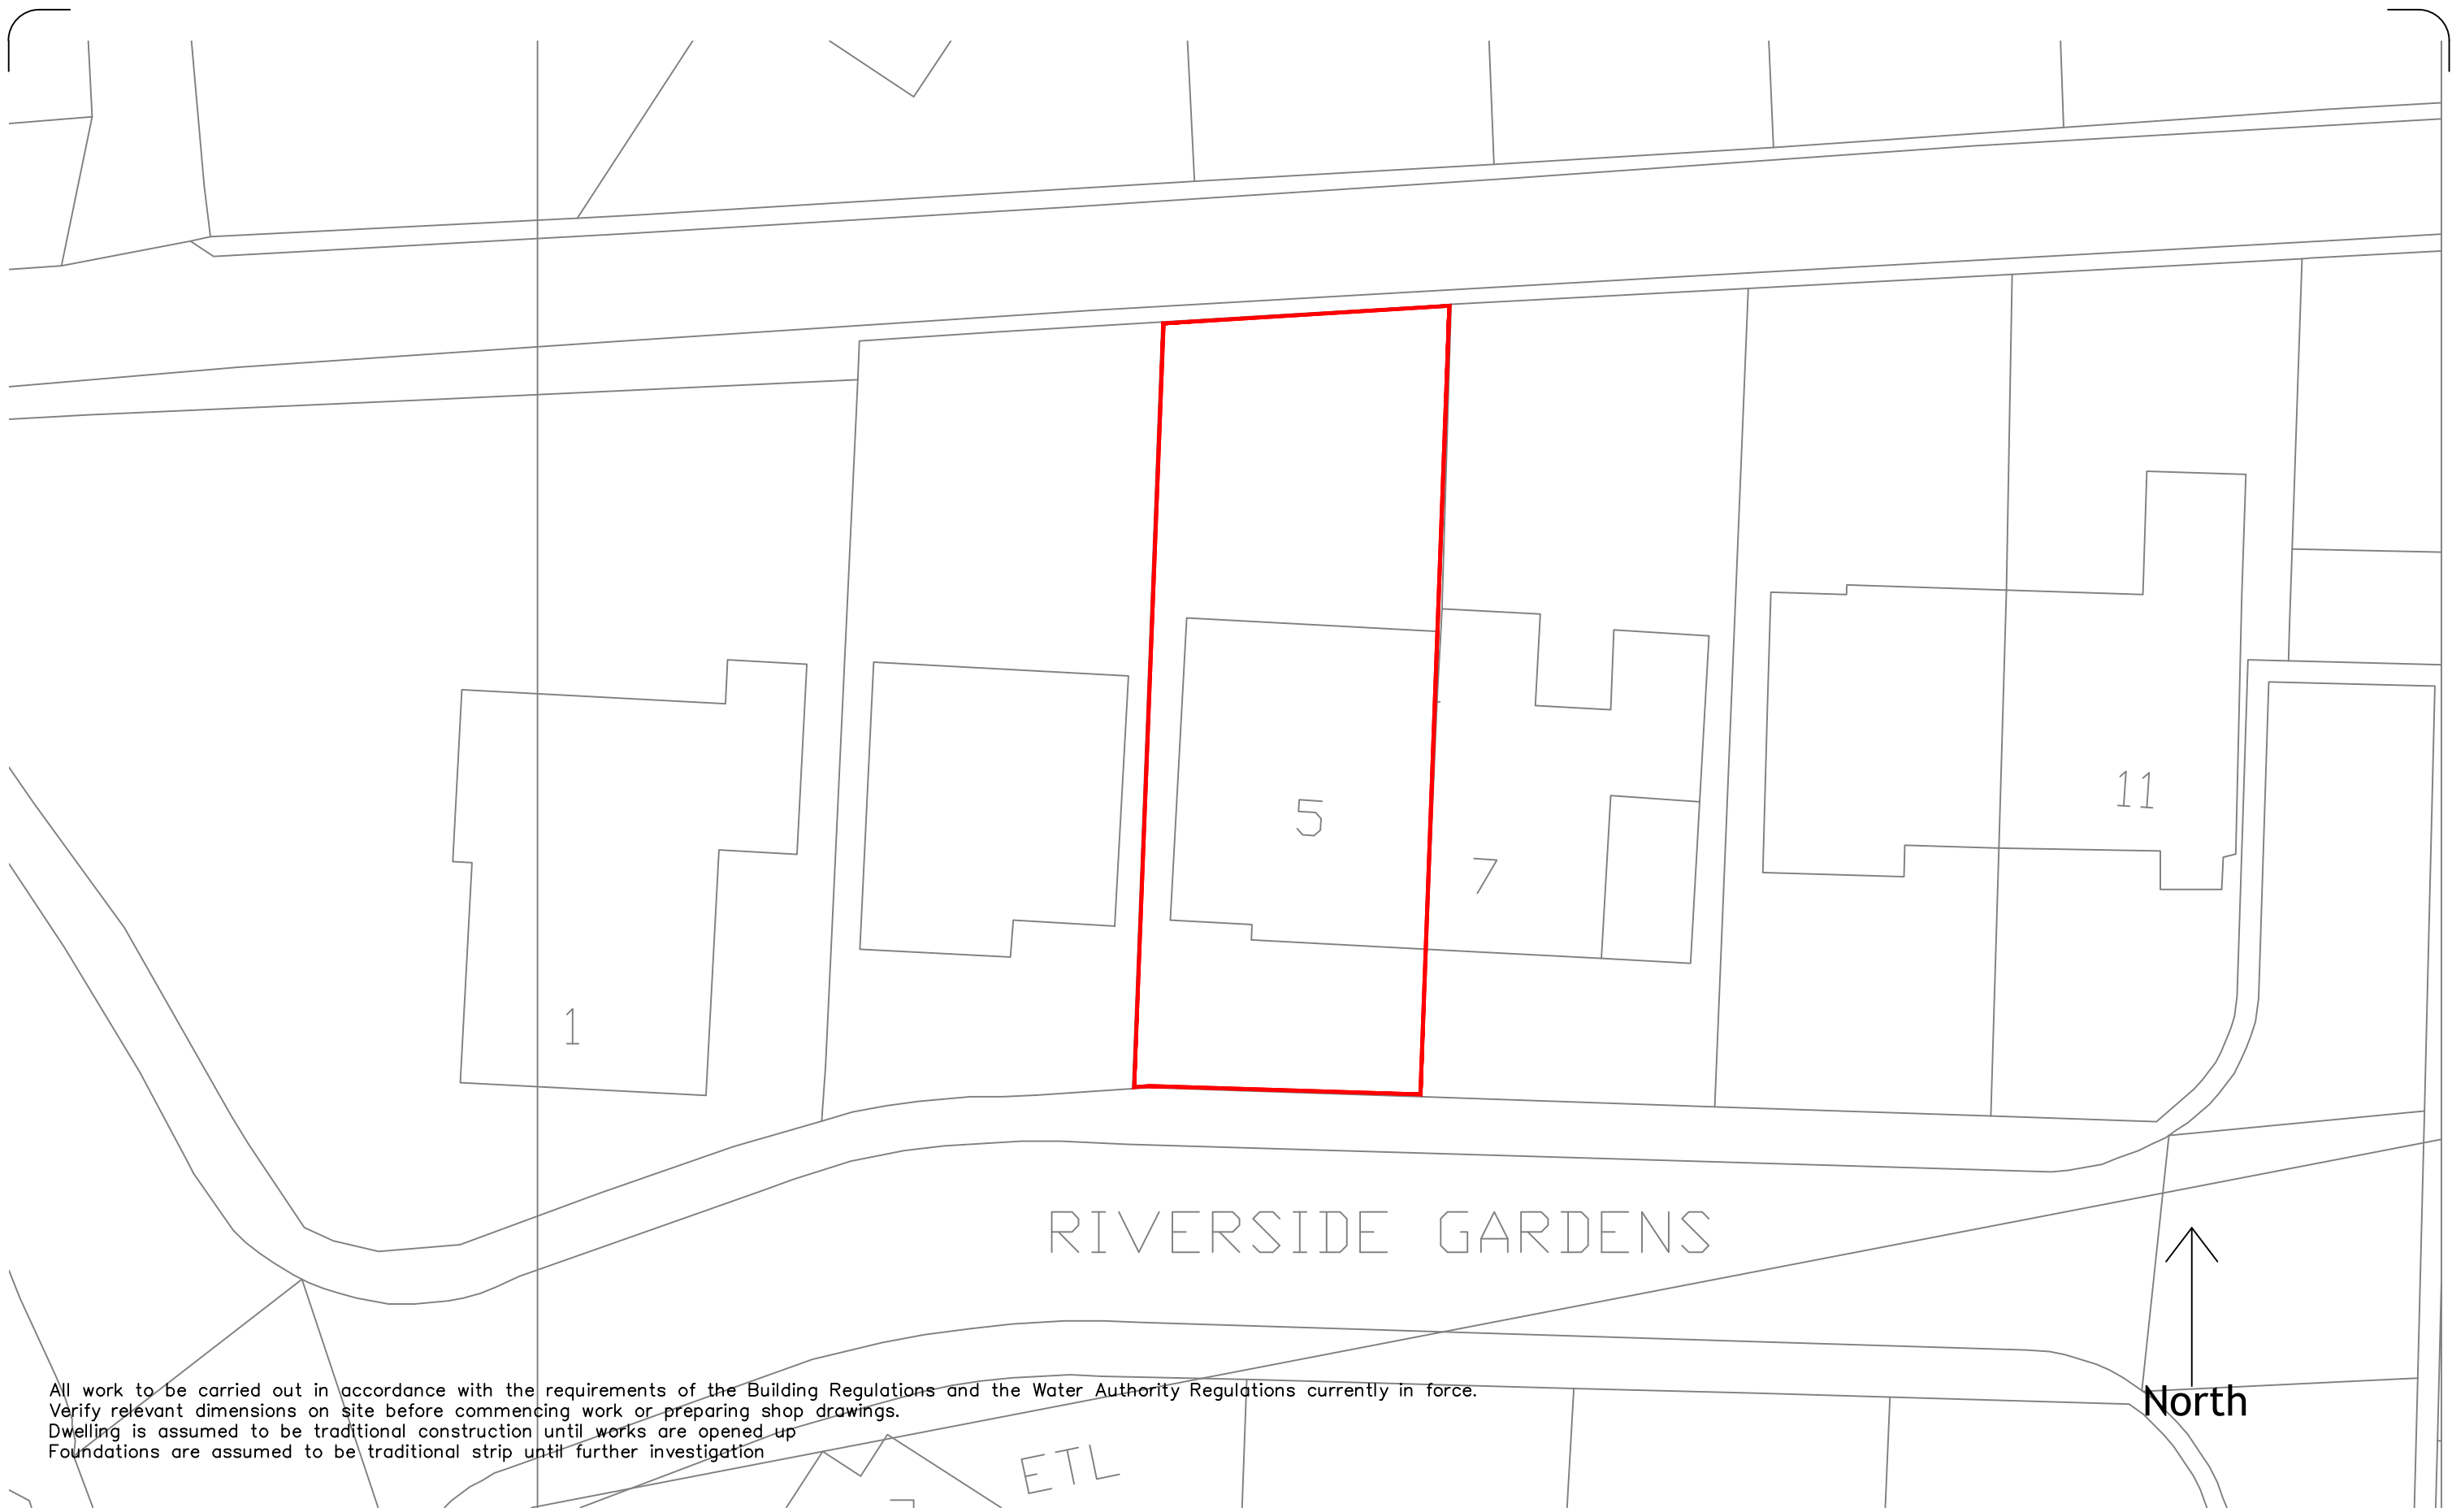

All work to be carried out in accordance with the requirements of the Building Regulations and the Water Authority Regulations currently in force.
Verify relevant dimensions on site before commencing work or preparing shop drawings.
Dwelling is assumed to be traditional construction until works are opened up
Foundations are assumed to be traditional strip until further investigation

ETL



Project
5 Riverside Gardens
S63 8NX

Title
Proposed Site Plan

Drawing No -
001-002-BH
Rev A

Scale - 1/200
Date - October 2019
Drawn By - BH