




EXISTING FRONT ELEVATION




PROPOSED FRONT ELEVATION

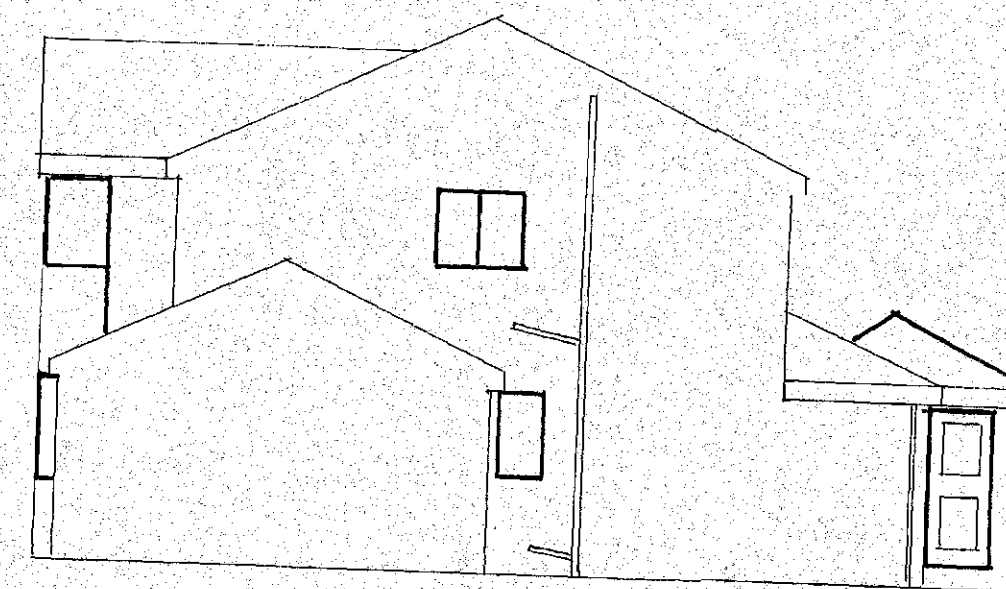

EXISTING SIDE ELEVATION

ELEVATIONS SCALE 1:100

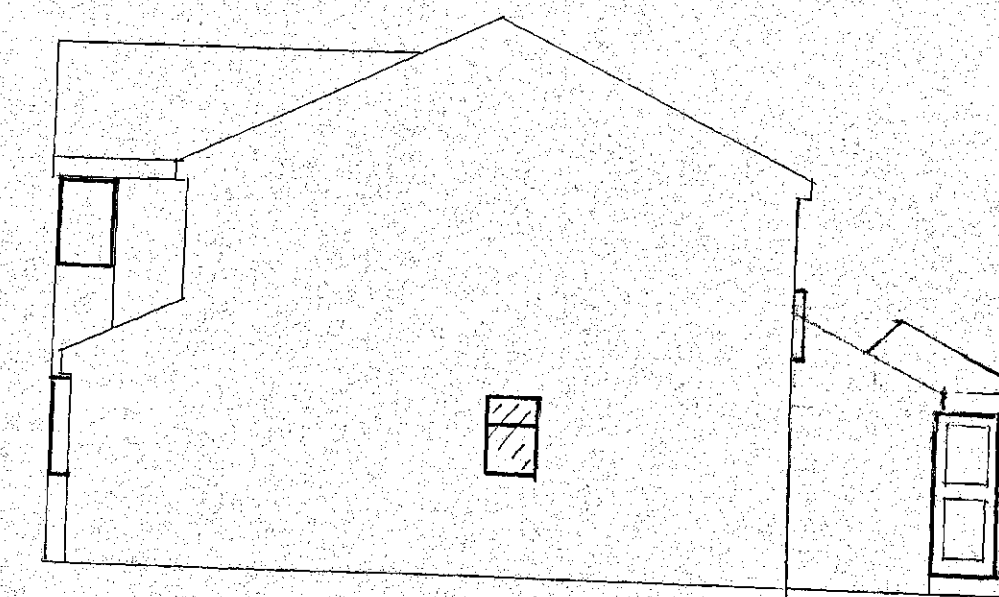


PROPOSED SIDE ELEVATION




EXISTING REAR ELEVATION




PROPOSED REAR ELEVATION

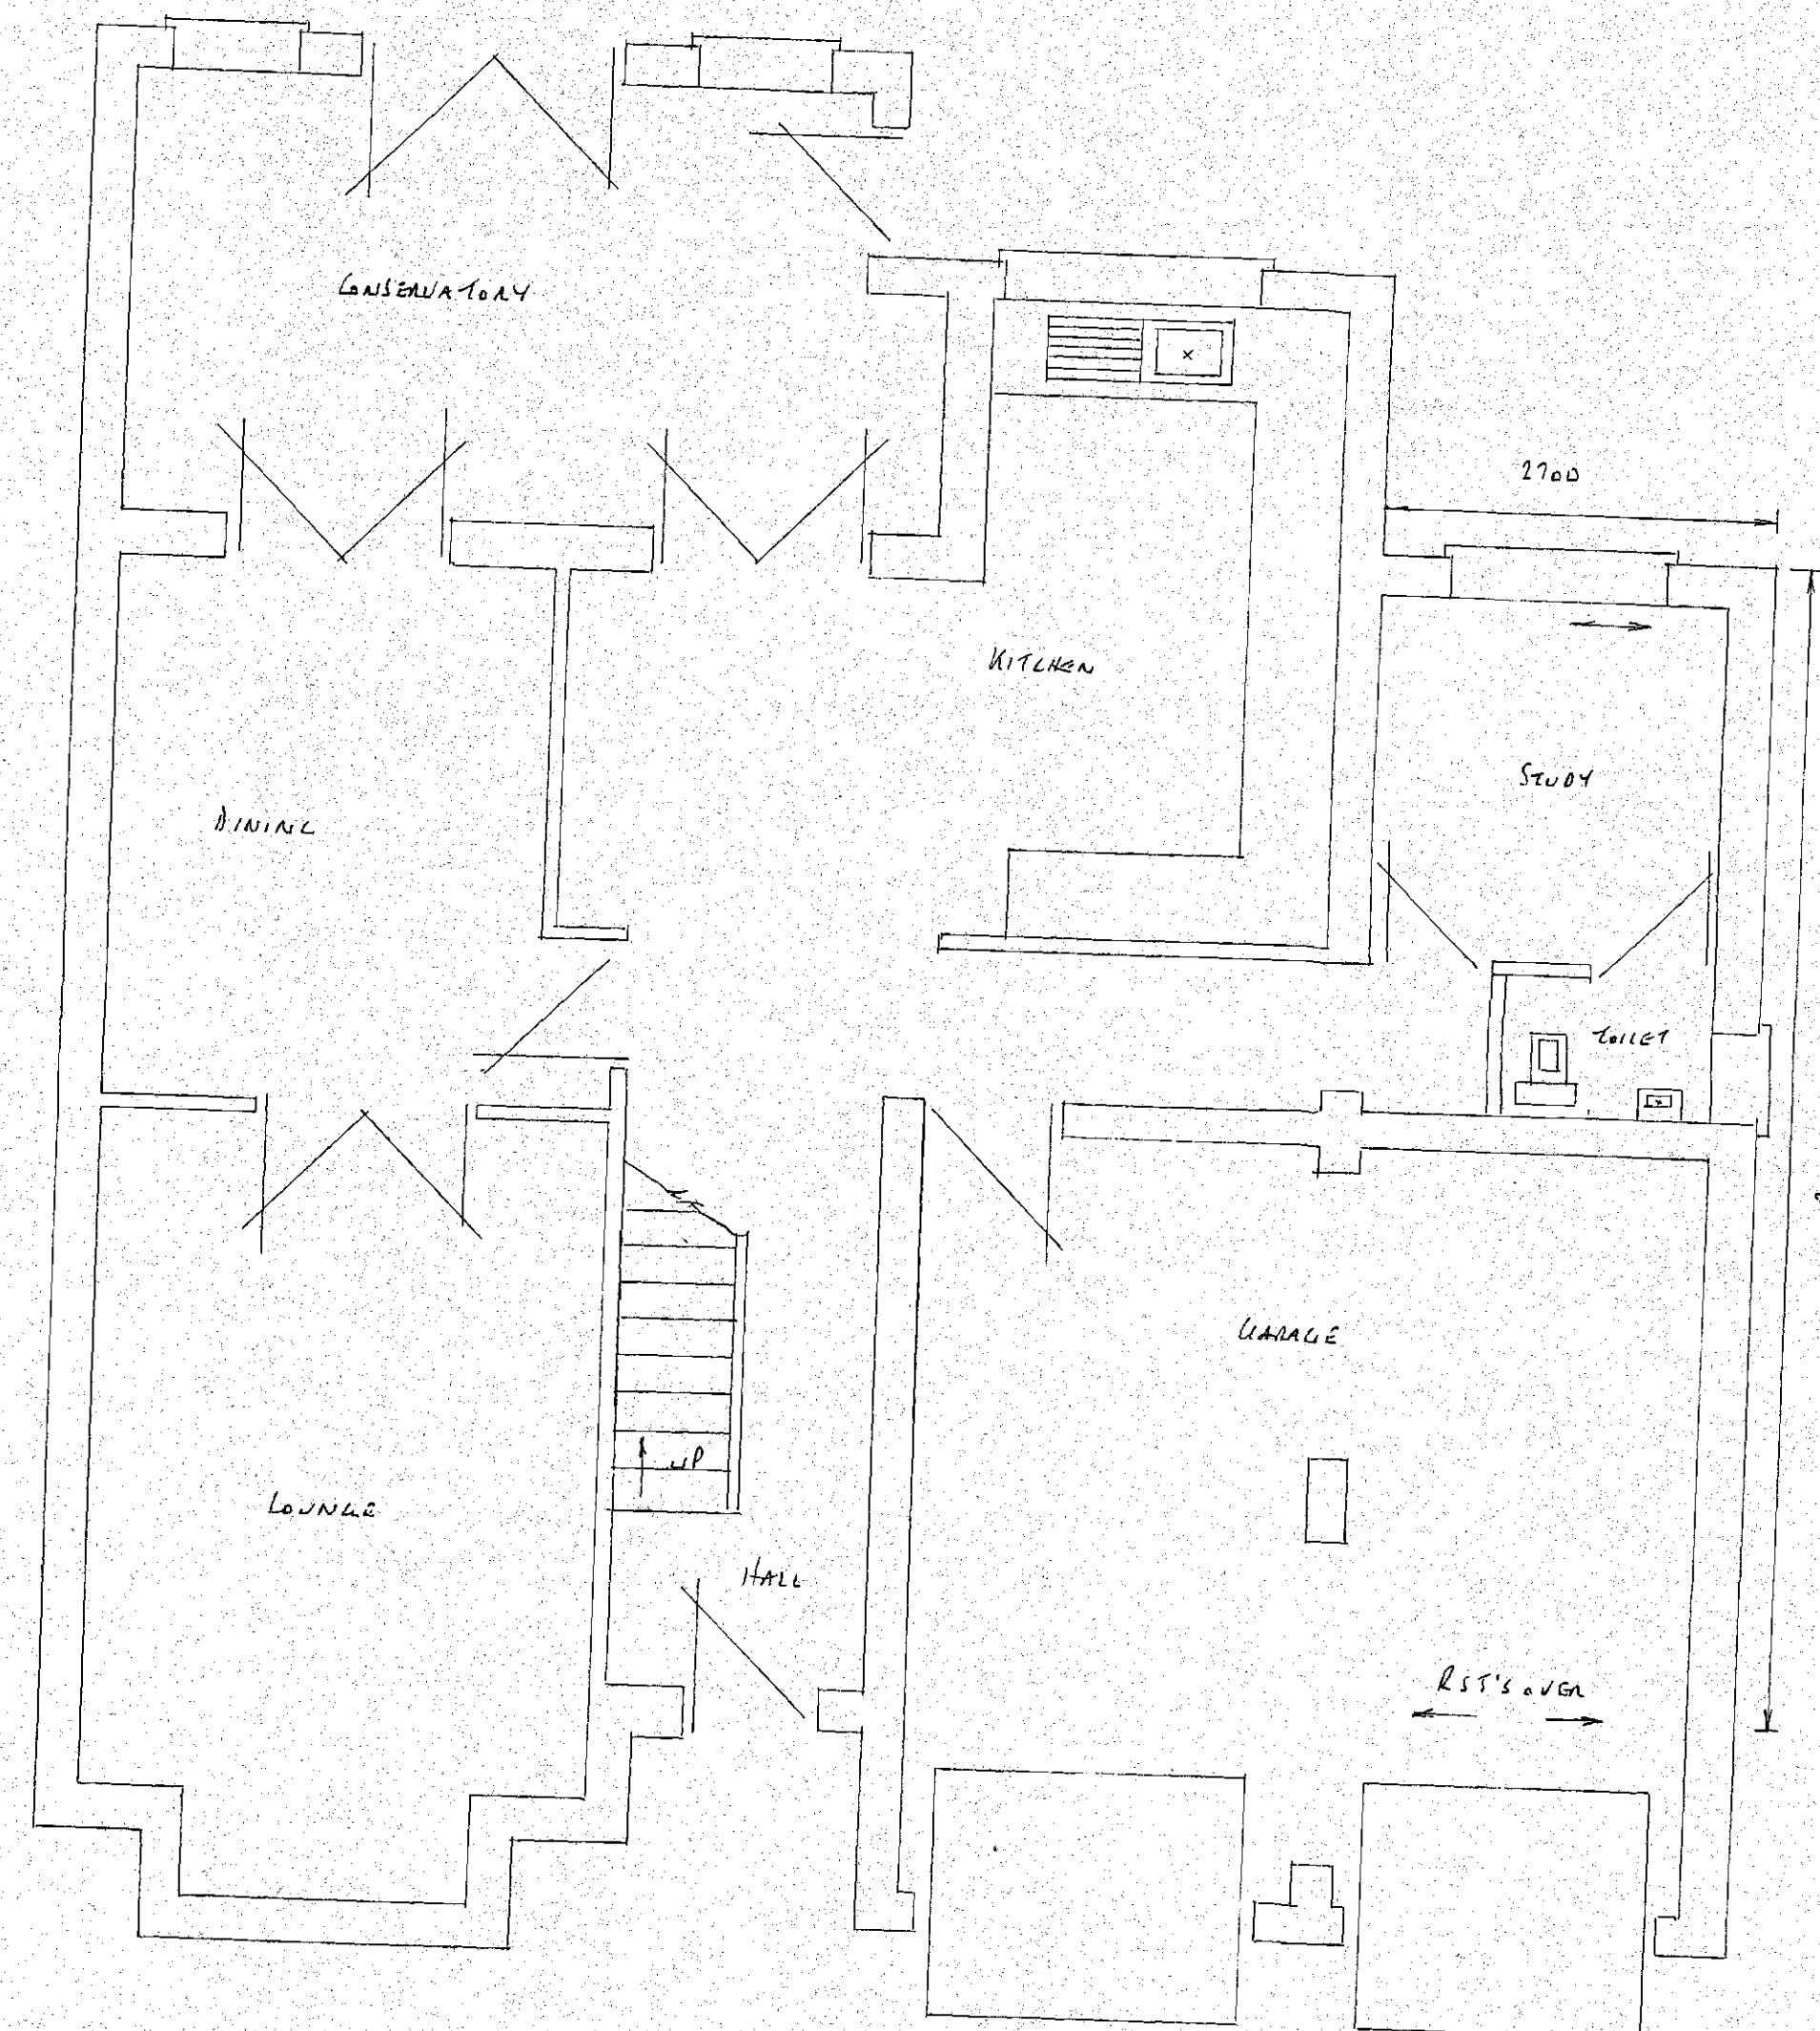


PROPOSED GROUND FLOOR PLAN SCALE 1:50

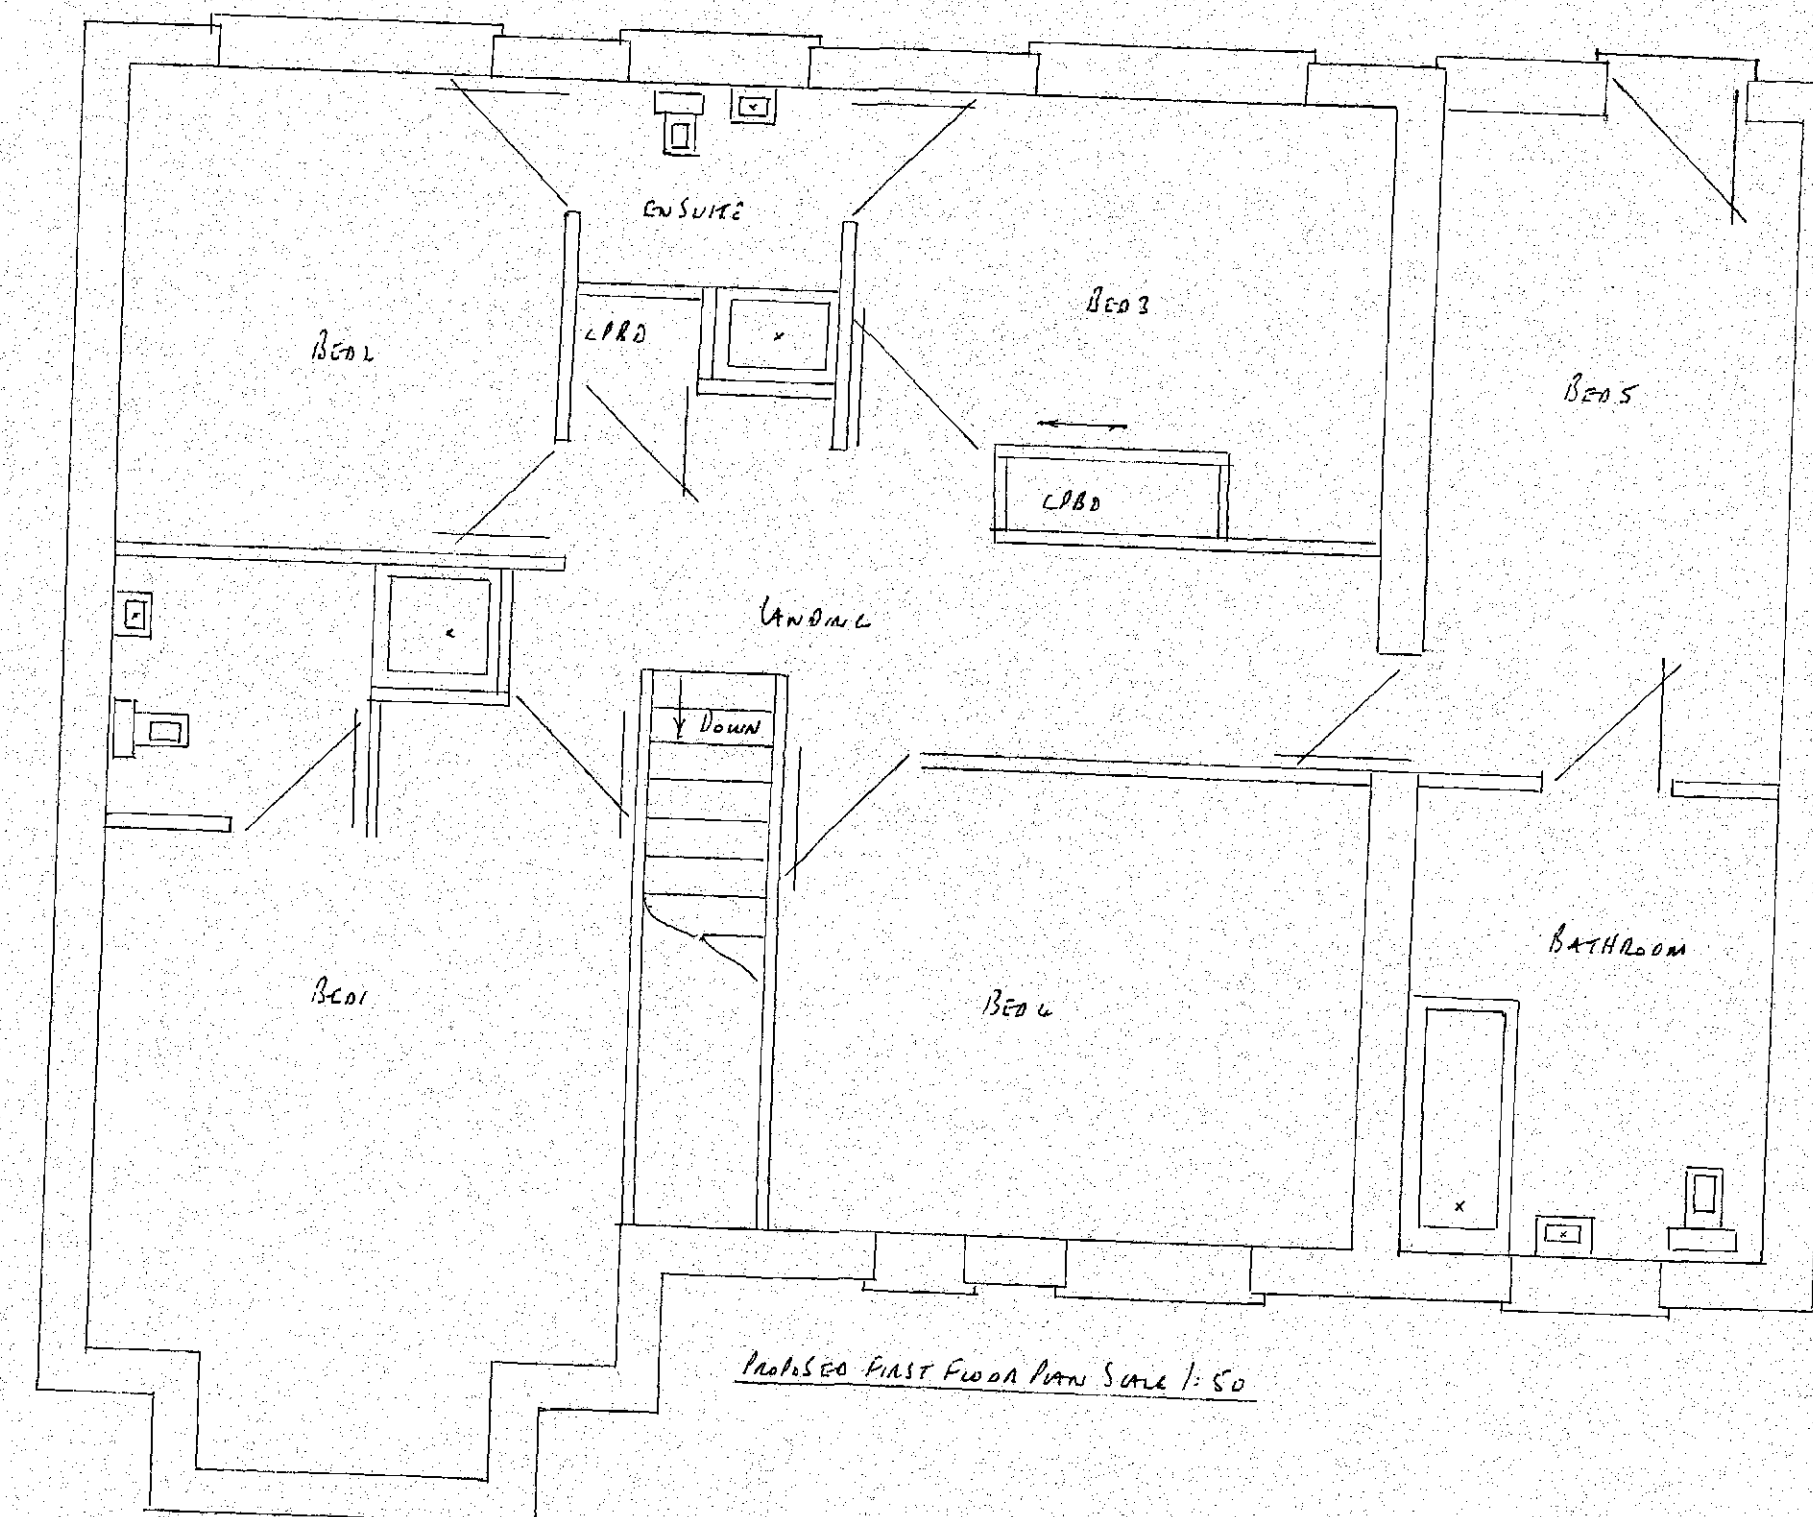


PROPOSED FIRST FLOOR PLAN SCALE 1:50

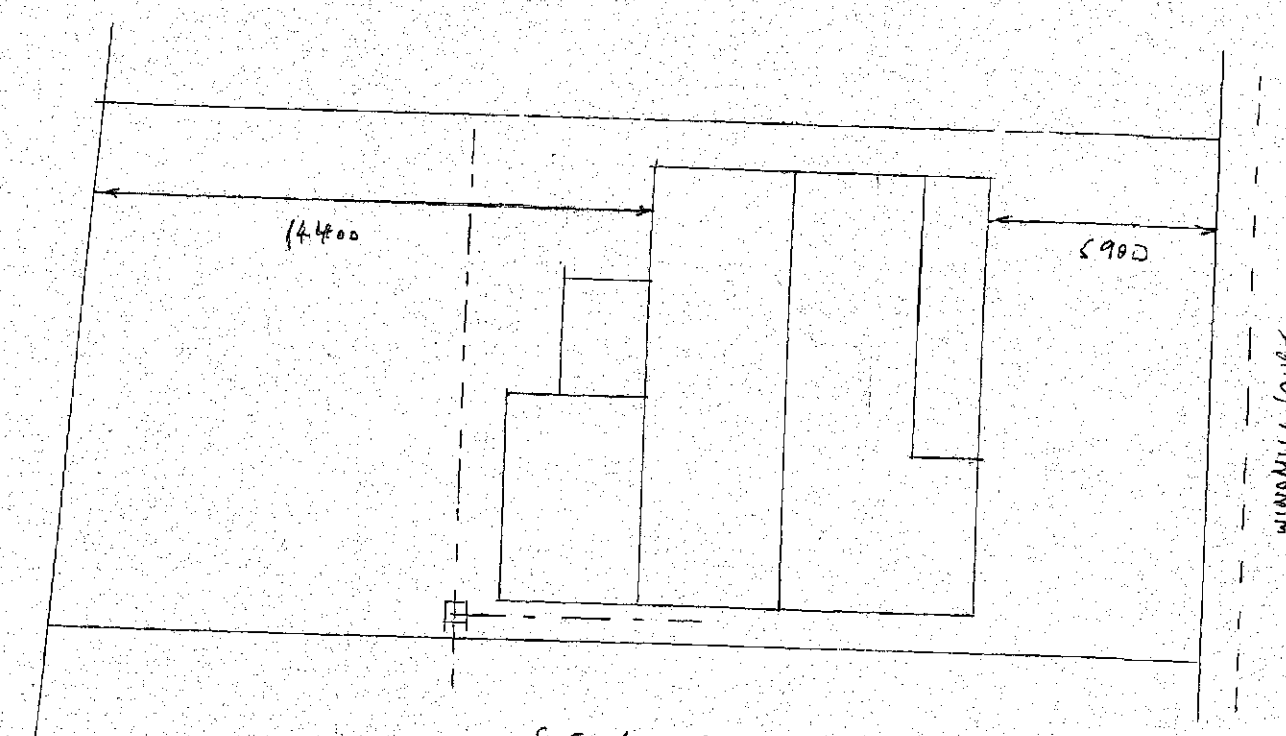

SITE PLAN SCALE 1:200

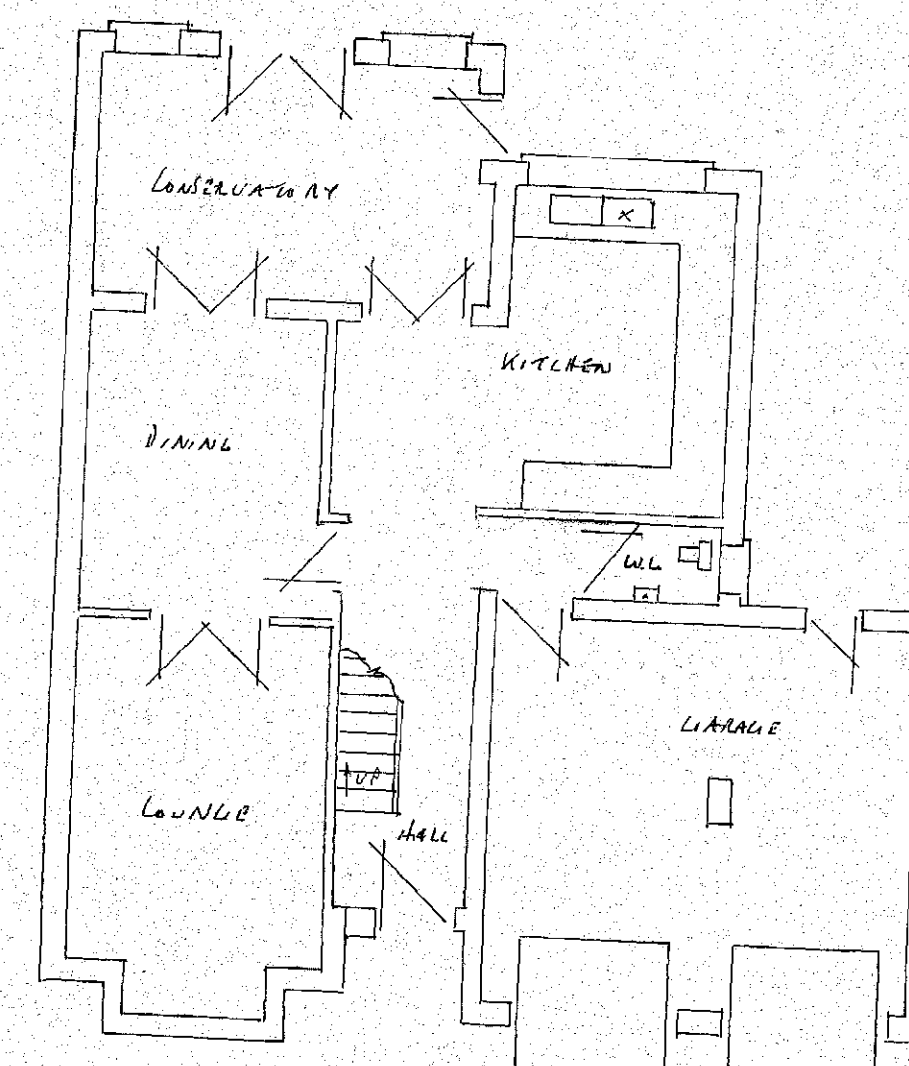


EXISTING GROUND FLOOR PLAN

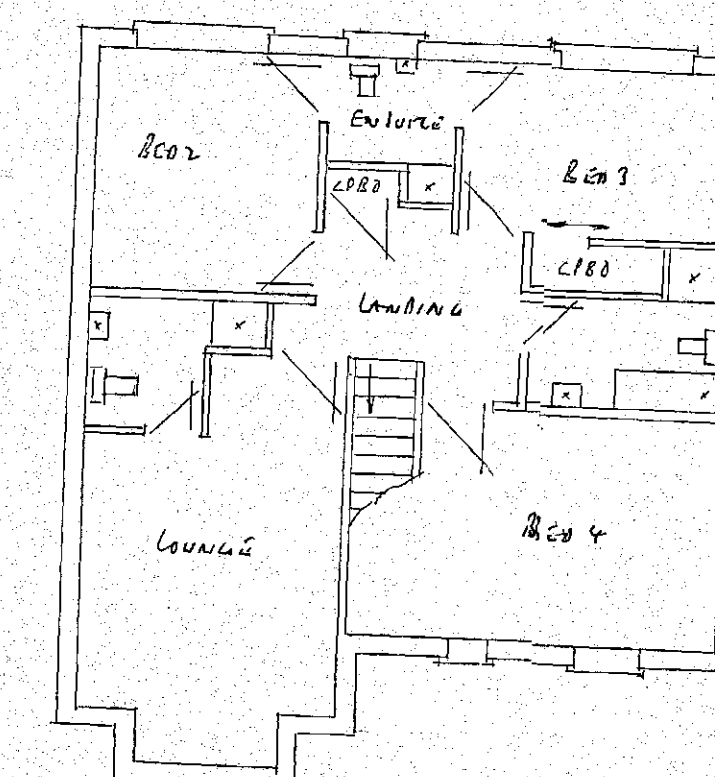

EXISTING FIRST FLOOR PLAN

EXISTING FIRST FLOOR PLAN

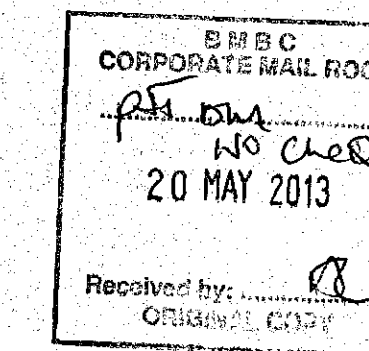

PROPOSED DOUBLE STOREY SIDE EXTENSION AT:-
22 WINDMILL COURT
WINDMILL
BARNLEY