


© WCEC ARCHITECTS - DISCLAIMER:
 This drawing is copyright and shall not be reproduced nor used for any other purpose without the written permission of the Architects. This drawing must be read in conjunction with all other related drawings and documentation. It is the contractor's responsibility to ensure full compliance with the Building Regulations. Do not scale from this drawing, use figure dimensions only. It is the contractor's responsibility to check and verify all dimensions on site. Any discrepancies to be reported immediately. IF IN DOUBT ASK.
 Materials not in conformity with relevant British or European Standards/Codes of practice or materials known to be deleterious to health & safety must not be used or specified on this project.

XREF'S IN THIS DRAWING

NOTE
 Existing access heights are estimates subject to building survey

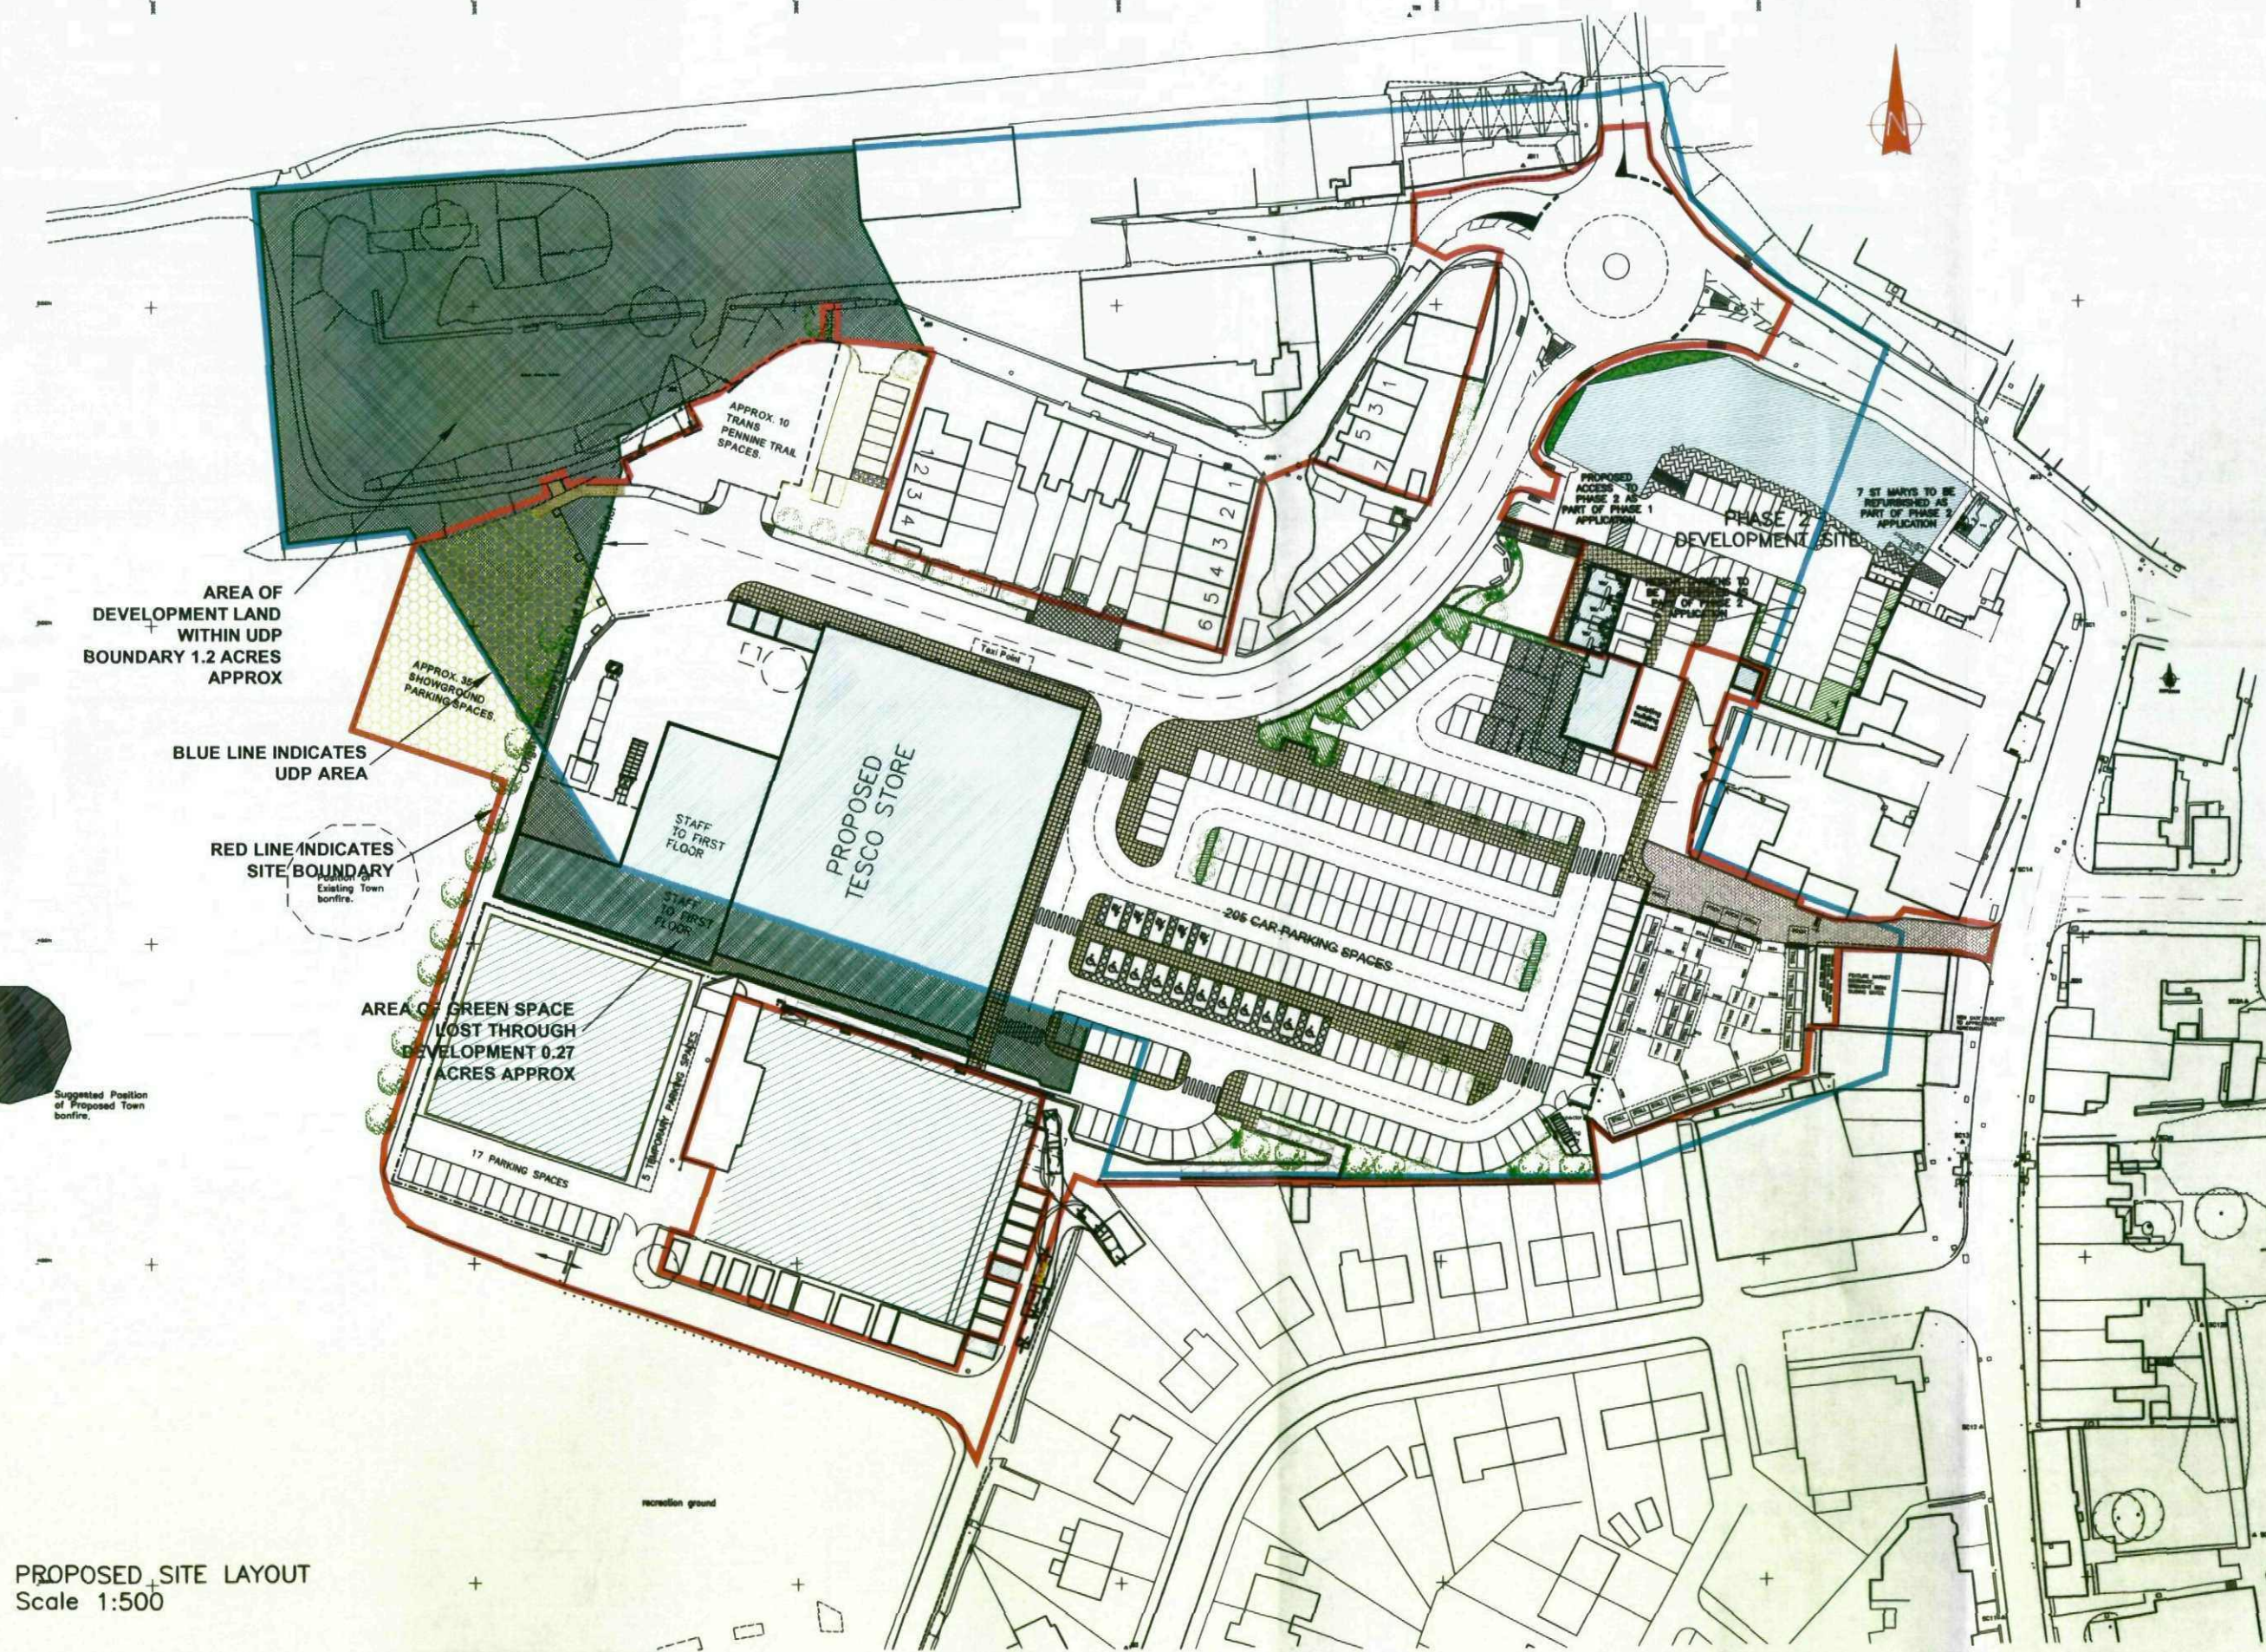

PROPOSED SITE LAYOUT
 Scale 1:500

B 08/04/08 LATEST SITE LAYOUT ADDED ZS/DC
 A 18/11/07 LATEST SITE LAYOUT ADDED ZS/DC

CLIENT
DRANSFIELD PROPERTIES LIMITED

PROJECT
PENISTONE

TITLE
**SITE PLAN
 SHOWING RETAINED
 GREENSPACE**

DRAWING STATUS
FOR PLANNING

DRAWN CHECKED

SCALE 1:500 @ A1

DATE JANUARY 2006

CARRWOOD COURT
 CARRWOOD ROAD
 SHEPPARD
 CHESTERFIELD
 S41 9DB
 T: 01246 280281
 F: 01246 280726
 E: email@wcec.co.uk
 www.wcec.co.uk

WCEC
 ARCHITECTS

JOB NO. 05/103
 DRAWING NUMBER PL-60
 REV B