



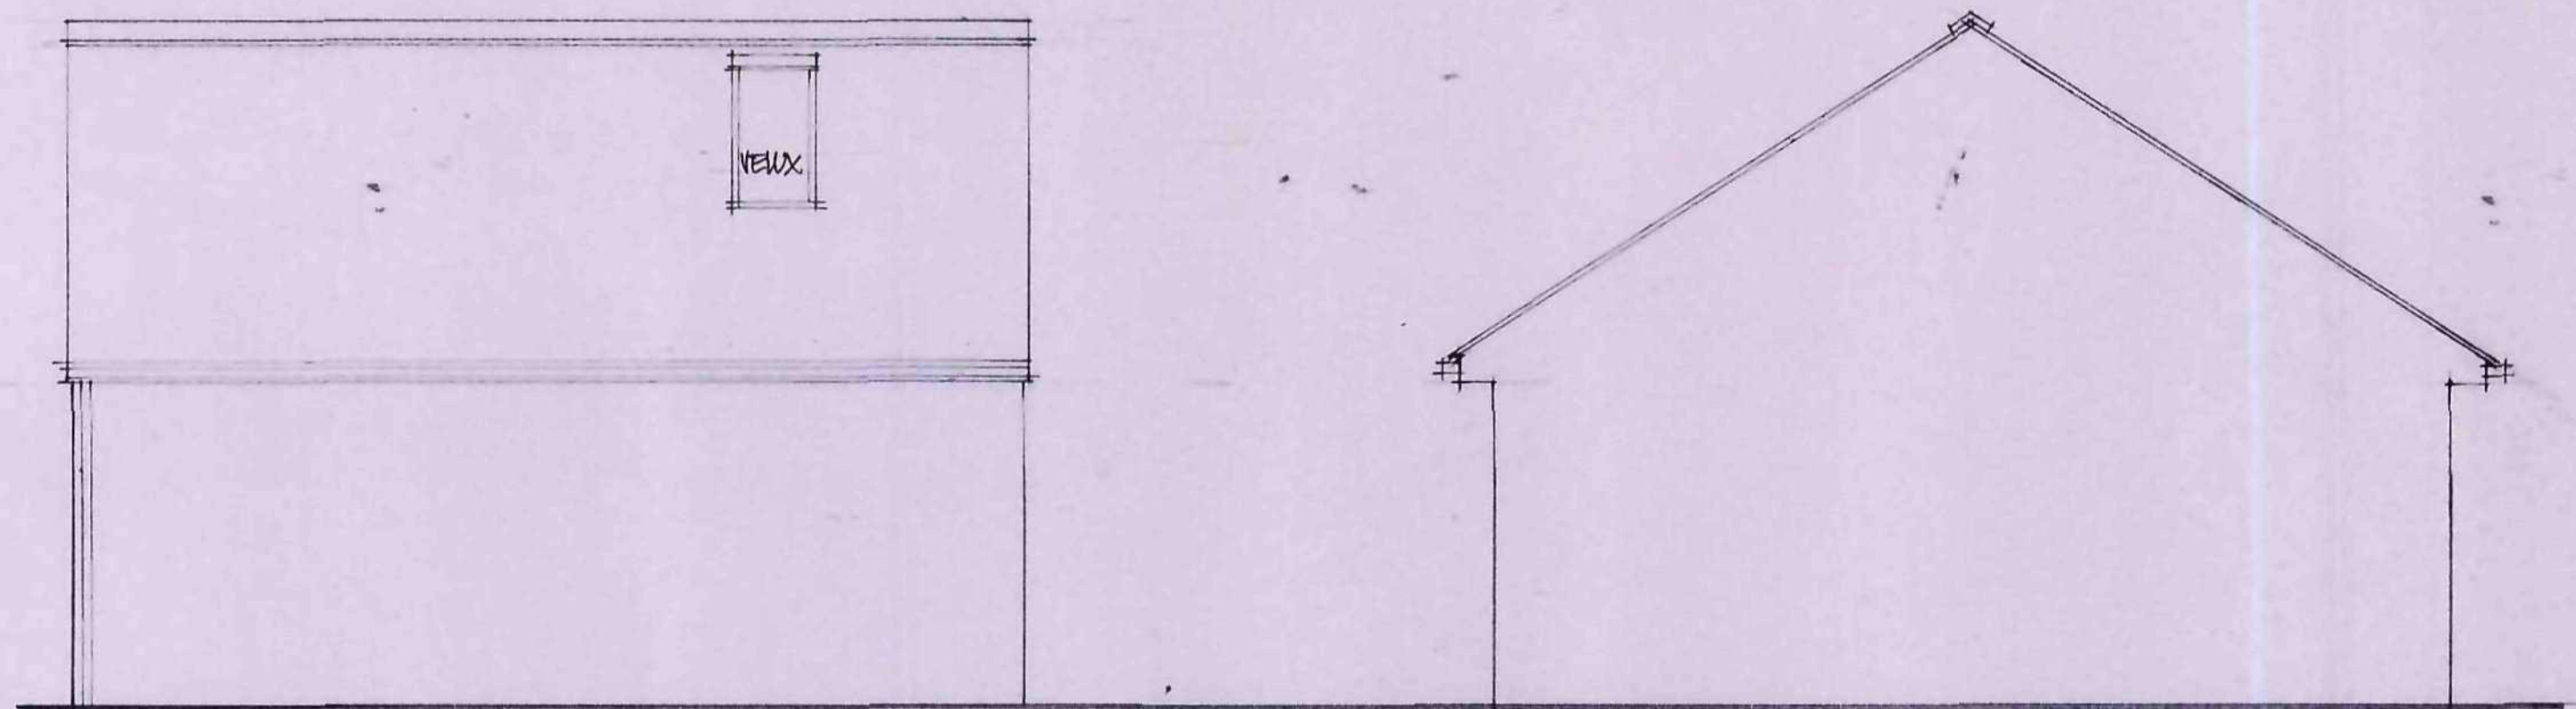


REAR ELEVATION

SIDE

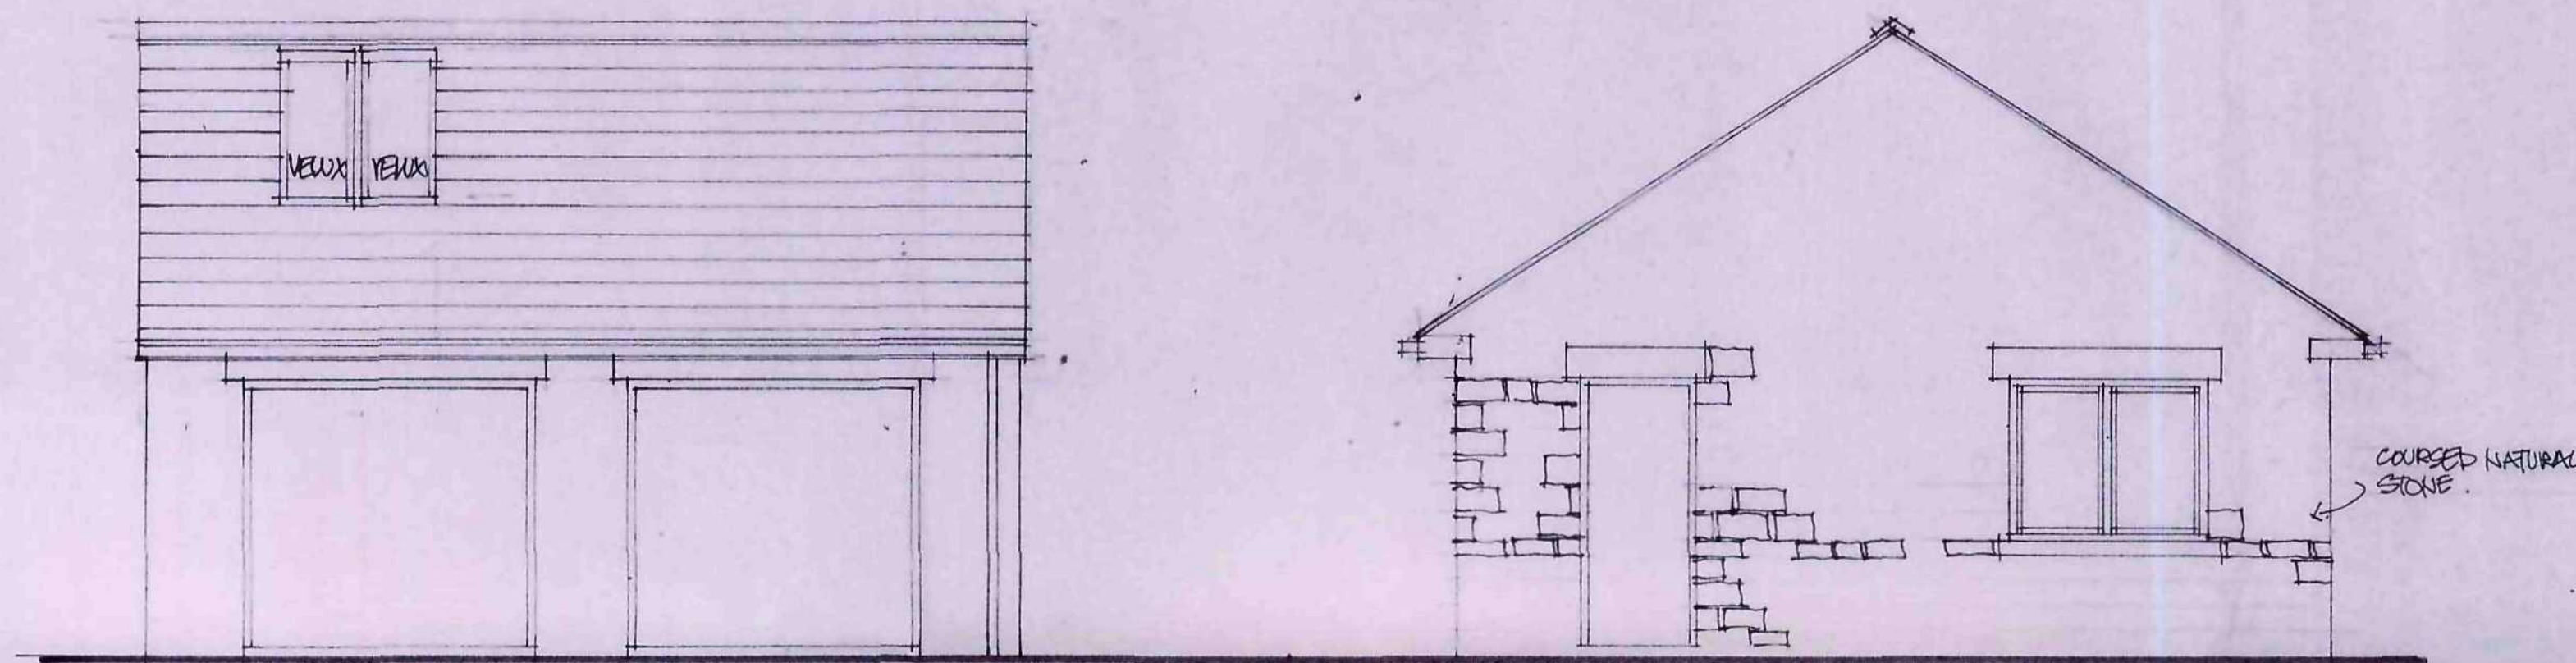


FRONT ELEVATION


SIDE

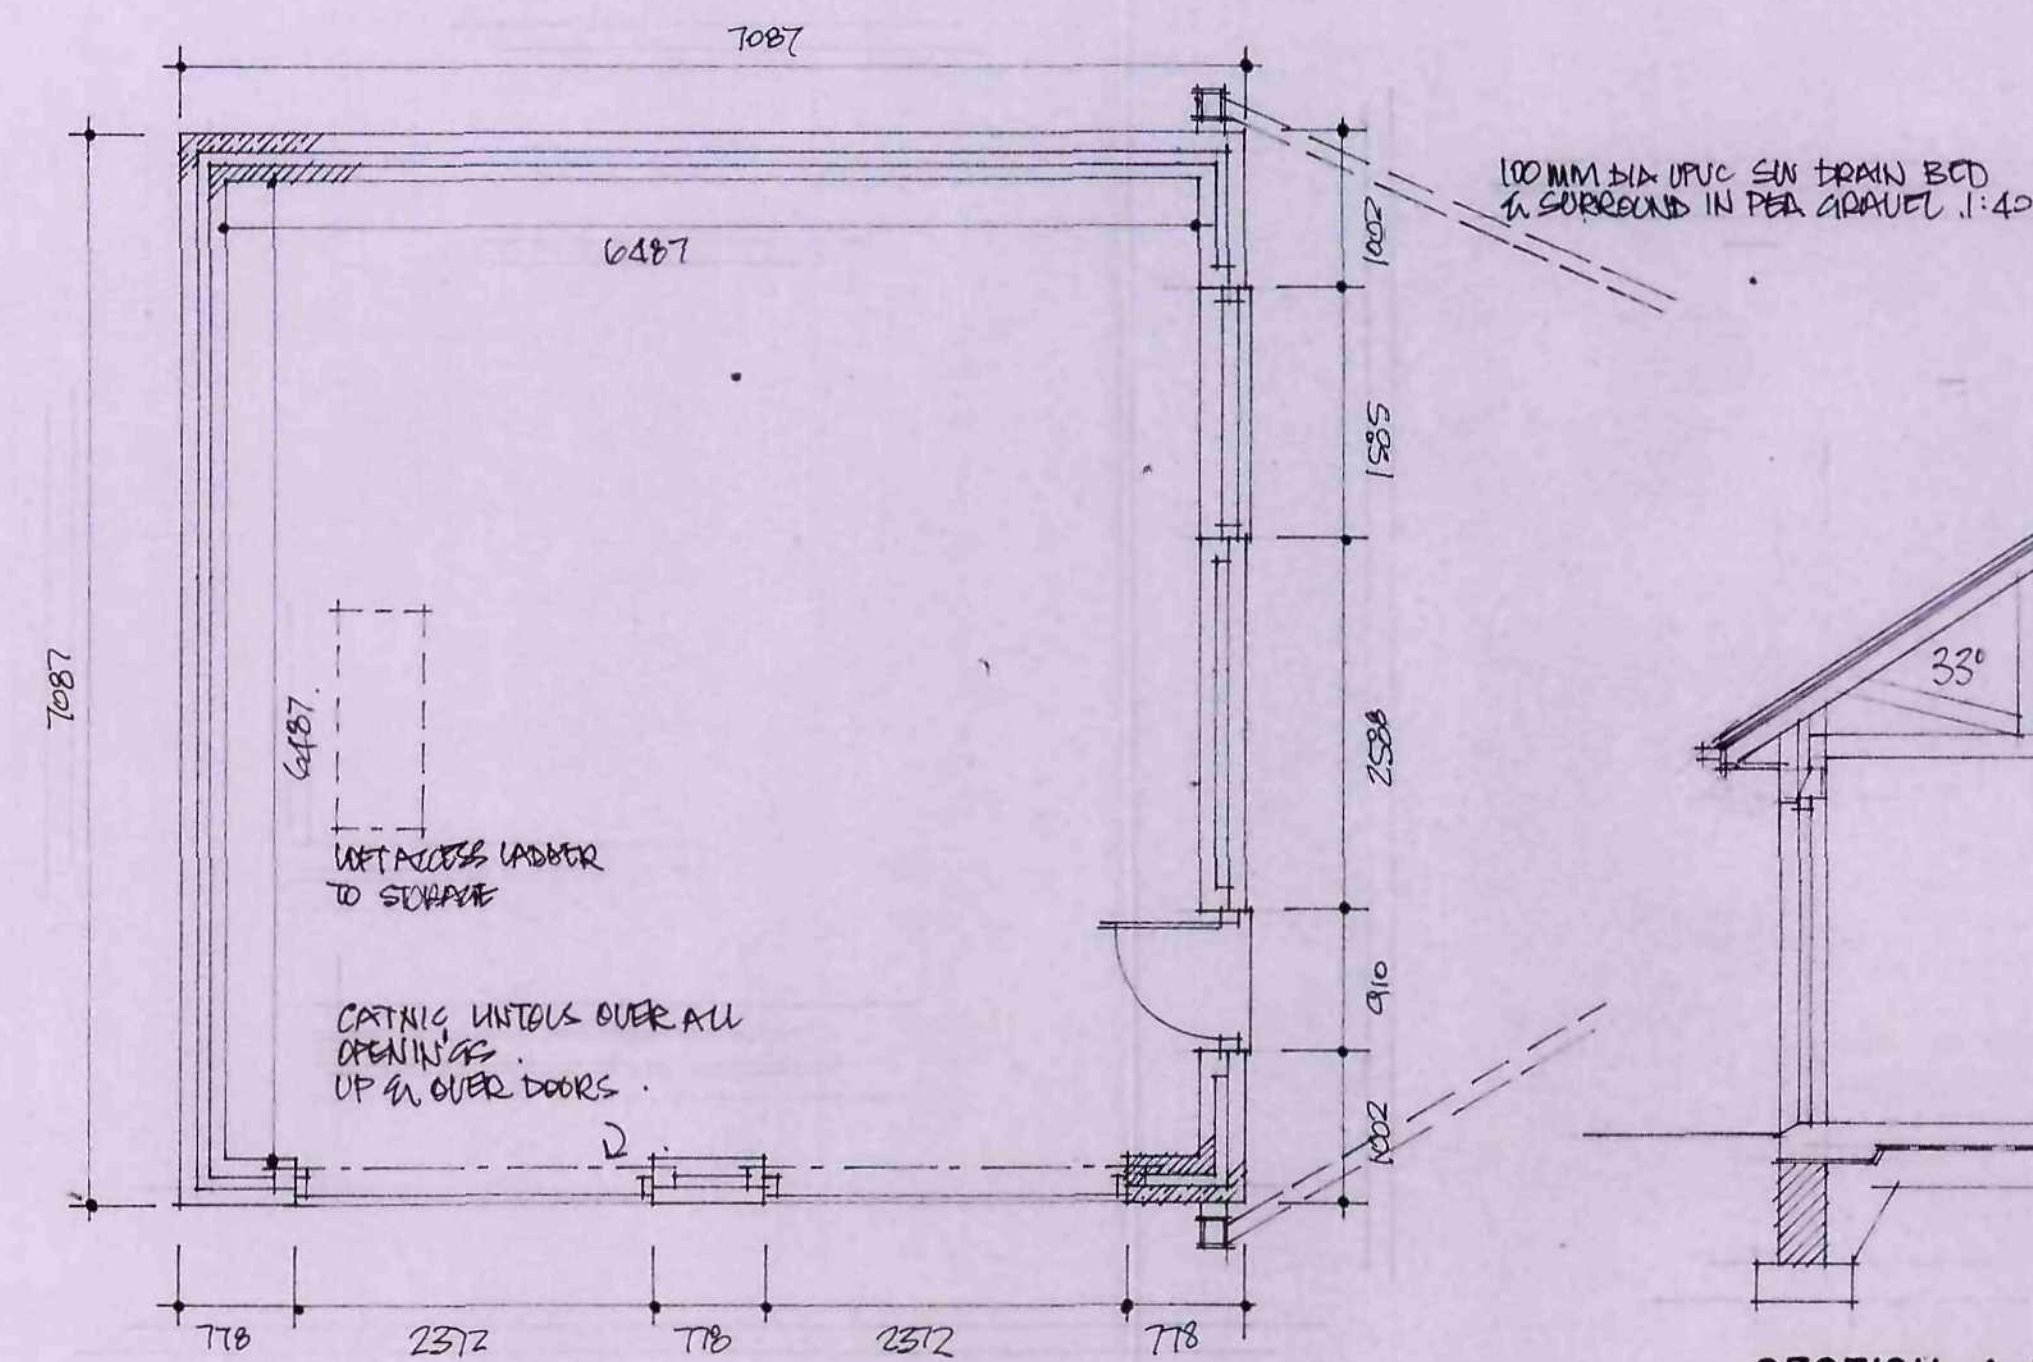


PLAN

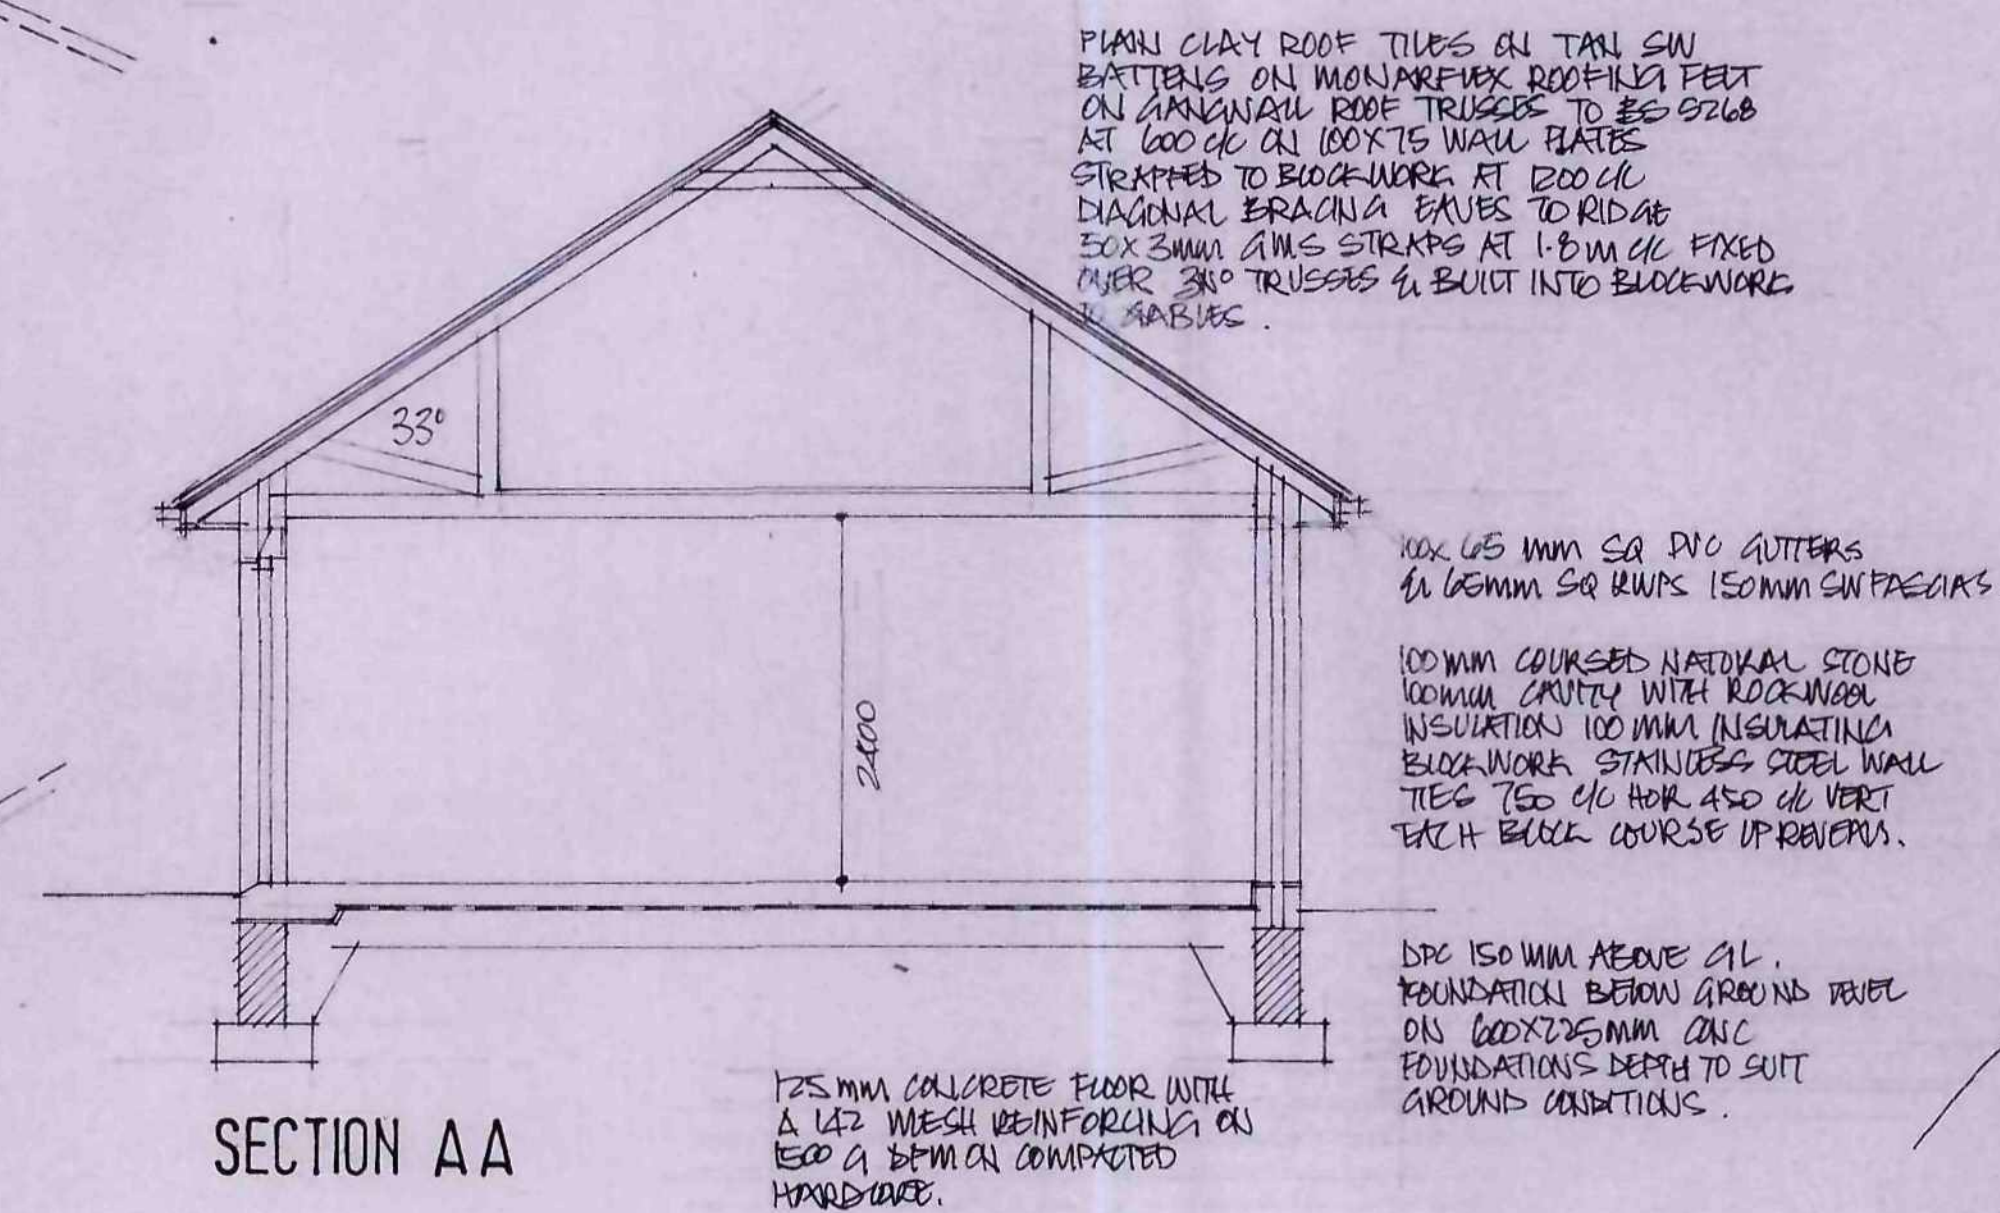

SECTION AA

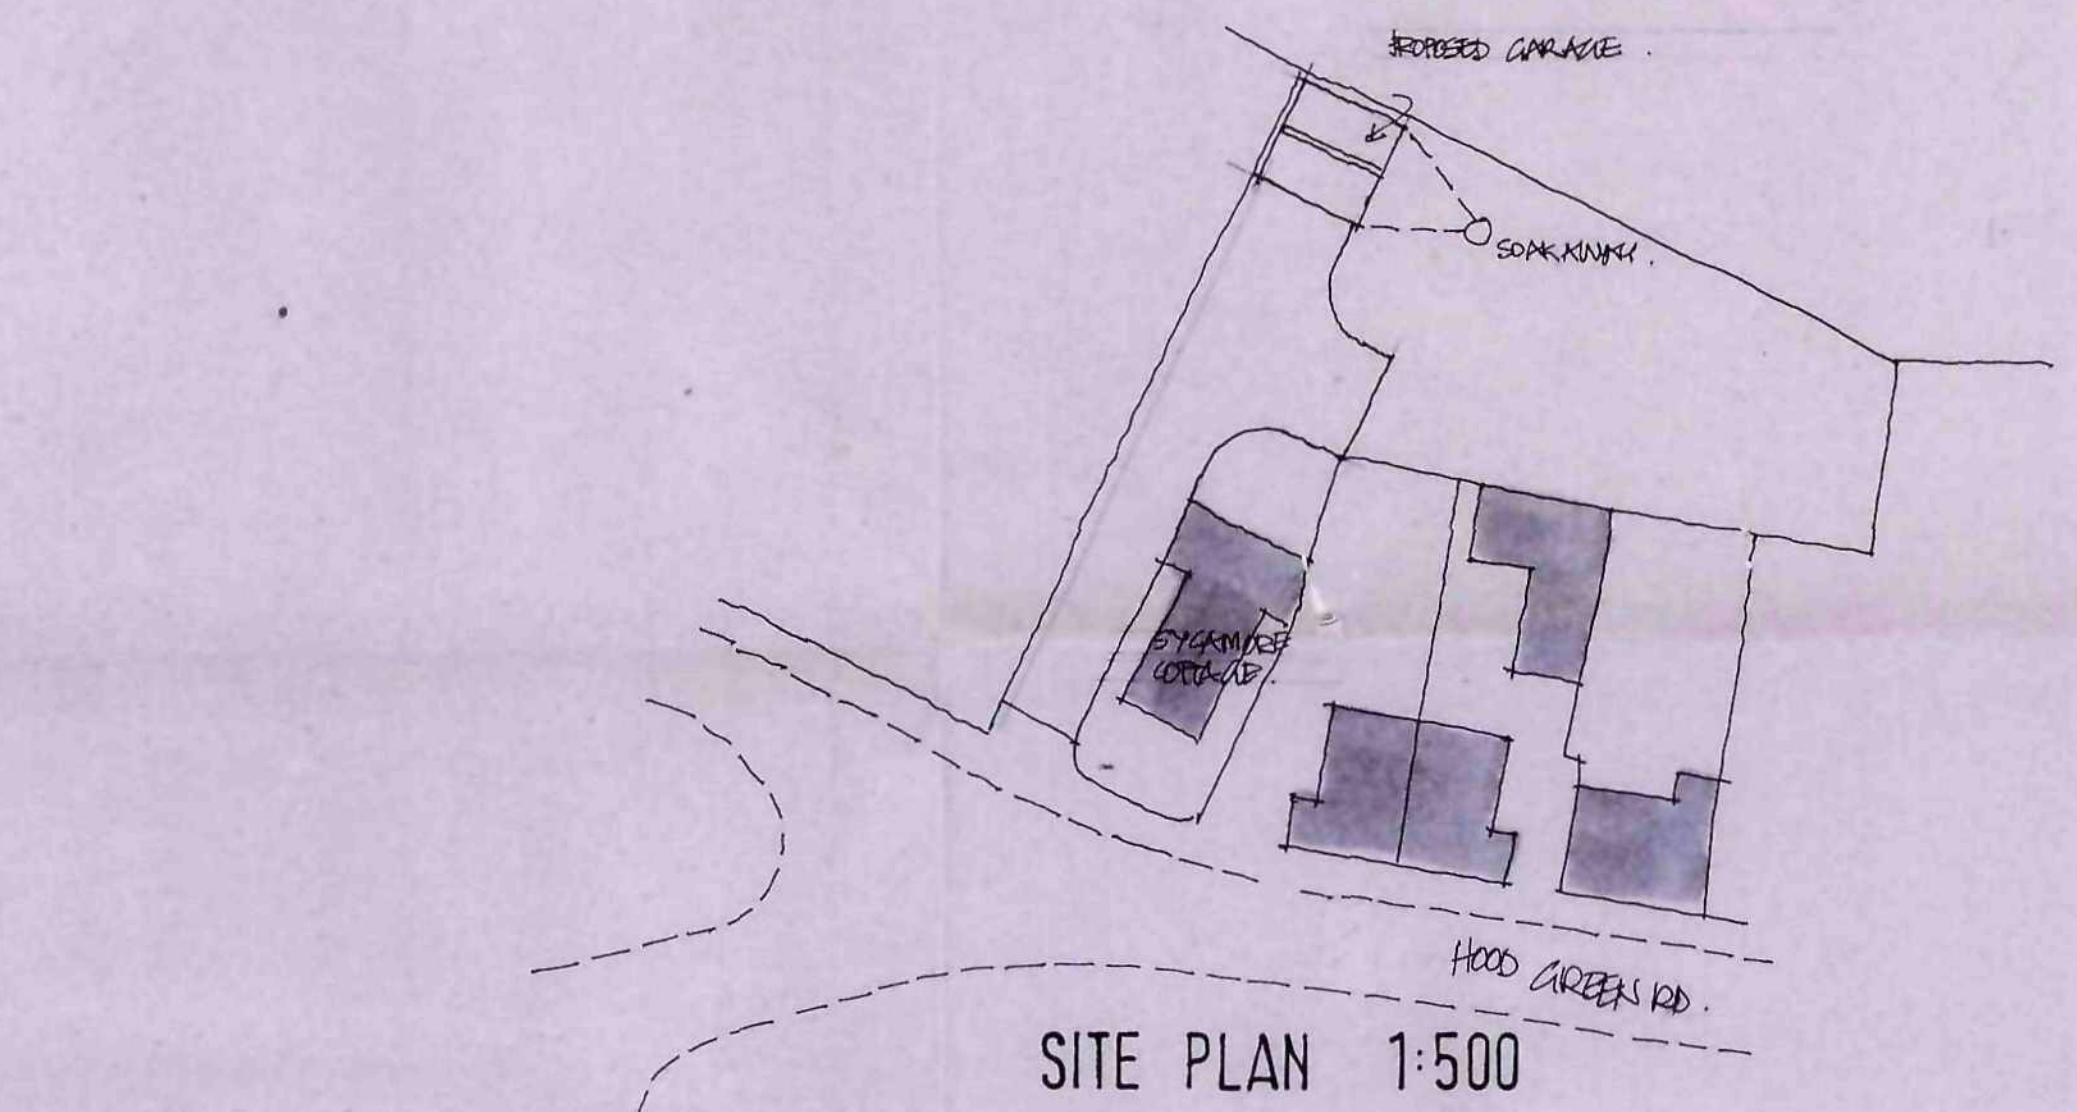

SITE PLAN 1:500

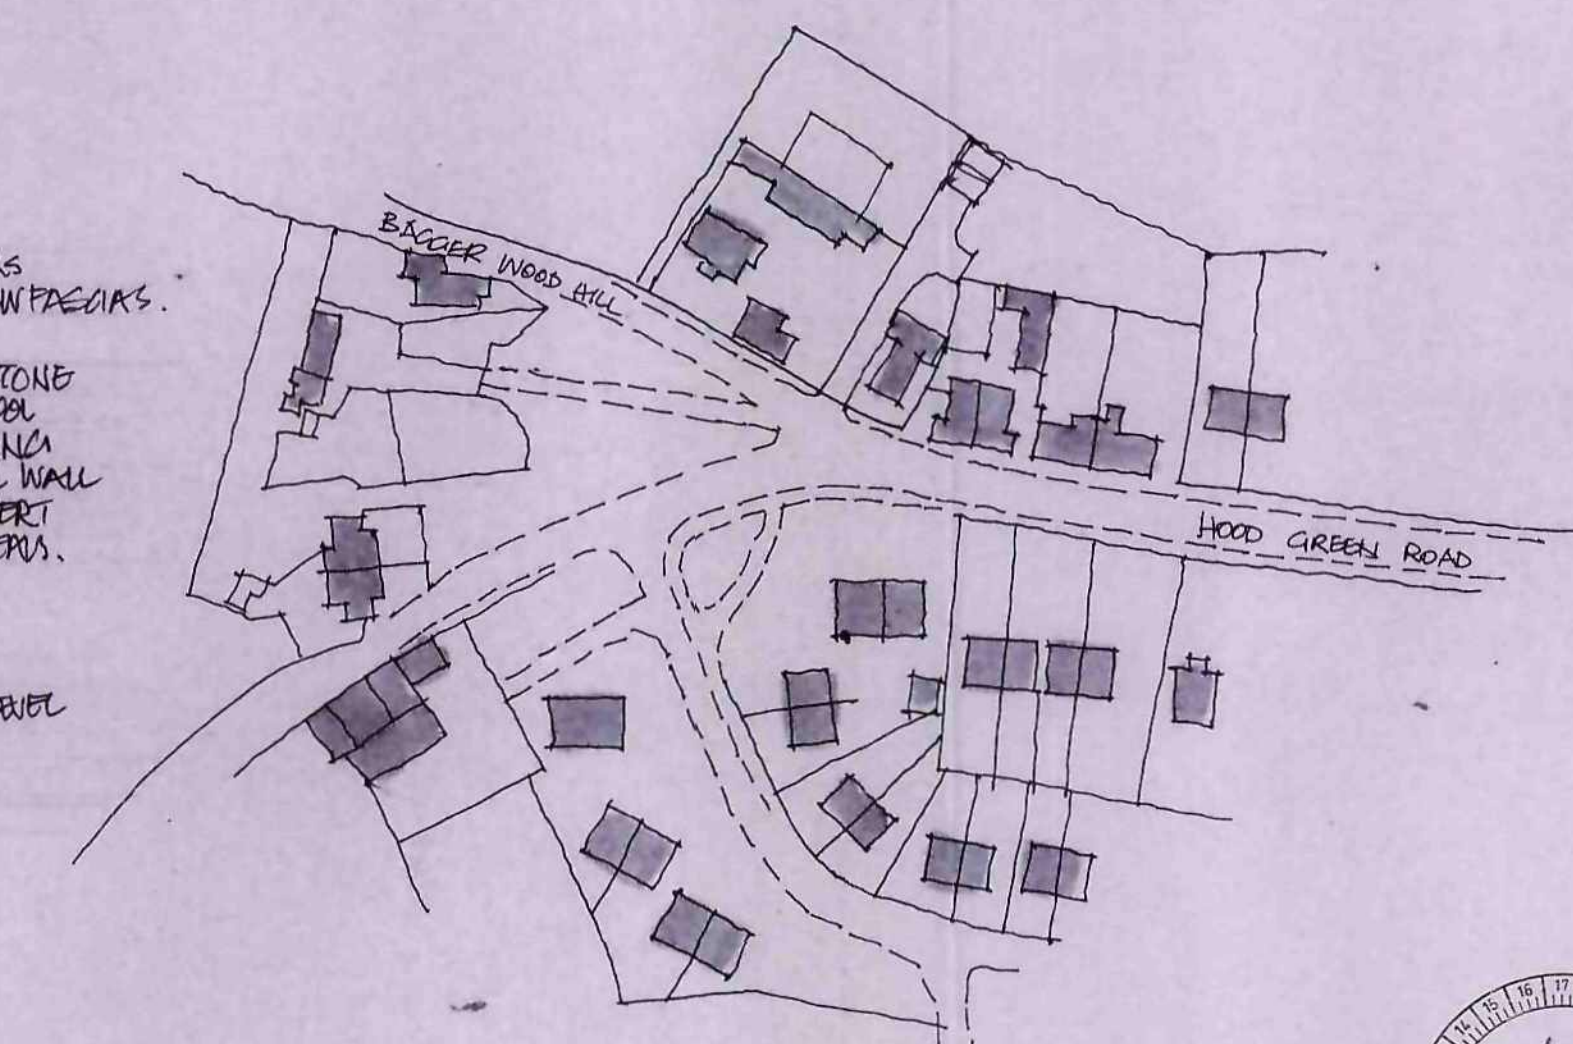

LOCATION PLAN 1:1250

C	ROOF PITCH AMENDED TO 33°	10.1.11
B	ROOF RAISED 1.1m FOR STORAGE	17.11.10
Ref.	Revision	Date

Client
MR J GUCKION

Project
**SYCAMORE COTTAGE
HOOD GREEN RD
STAINBOROUGH**

Title
REVISED PROPOSALS

Scale:	1:50	Drawn:	SL
Date:	NOV '09	Drawing No:	P/2/14/SLC



BDS

BUILDING DESIGN SERVICES
15 Hunters Avenue Barnsley S70 6PL
TEL: 01226 733224