

WEST ELEVATION



EAST ELEVATION

SOUTH ELEVATION

ROOF PLAN EXISTING - Scale 1:100

WEST ELEVATION



EAST ELEVATION


SOUTH ELEVATION

ROOF PLAN PROPOSED - Scale 1:100


REV	DATE	DESCRIPTION
<small>The contractor is to comply in all respects with the current Building Regulations and is to check all site dimensions and levels. Do not scale from the drawing, use written dimensions. To be read in conjunction with Pre-Tender Health & Safety Plan / Preliminaries Section (Section A34 etc). Ordnance Survey mapping reproduced by permission of HM Coastguard Office Crown Copyright. WMDG OS Licence No LA076408</small>		
		NPS NORTH EAST LTD NAVIGATION HOUSE WHISTLER DRIVE, CASTLEFORD WEST YORKSHIRE, WF10 0NK TEL: 01937 630300 FAX: 01937 630301 EMAIL: enquiries@nps-ne.co.uk
<small>Head Office: Lancaster House, 15 Central Avenue, St Andrews Business Park, Harrogate, WF10 0NF Tel: 01800 330000 Fax: 01800 330001 Other Office locations can be found on website: www.nps.co.uk</small>		
PROJECT Photo Voltaic Scheme to Various Properties		CLIENT Berneslai Homes
SUBJECT Elm Court Barnsley Roof Plan		DATE August 2011 SCALE 1:50@A1
REV		DRAWN G Melling
PROJECT NR AG10.113 05		CHECKED



SOUTH ELEVATION - Scale 1:50

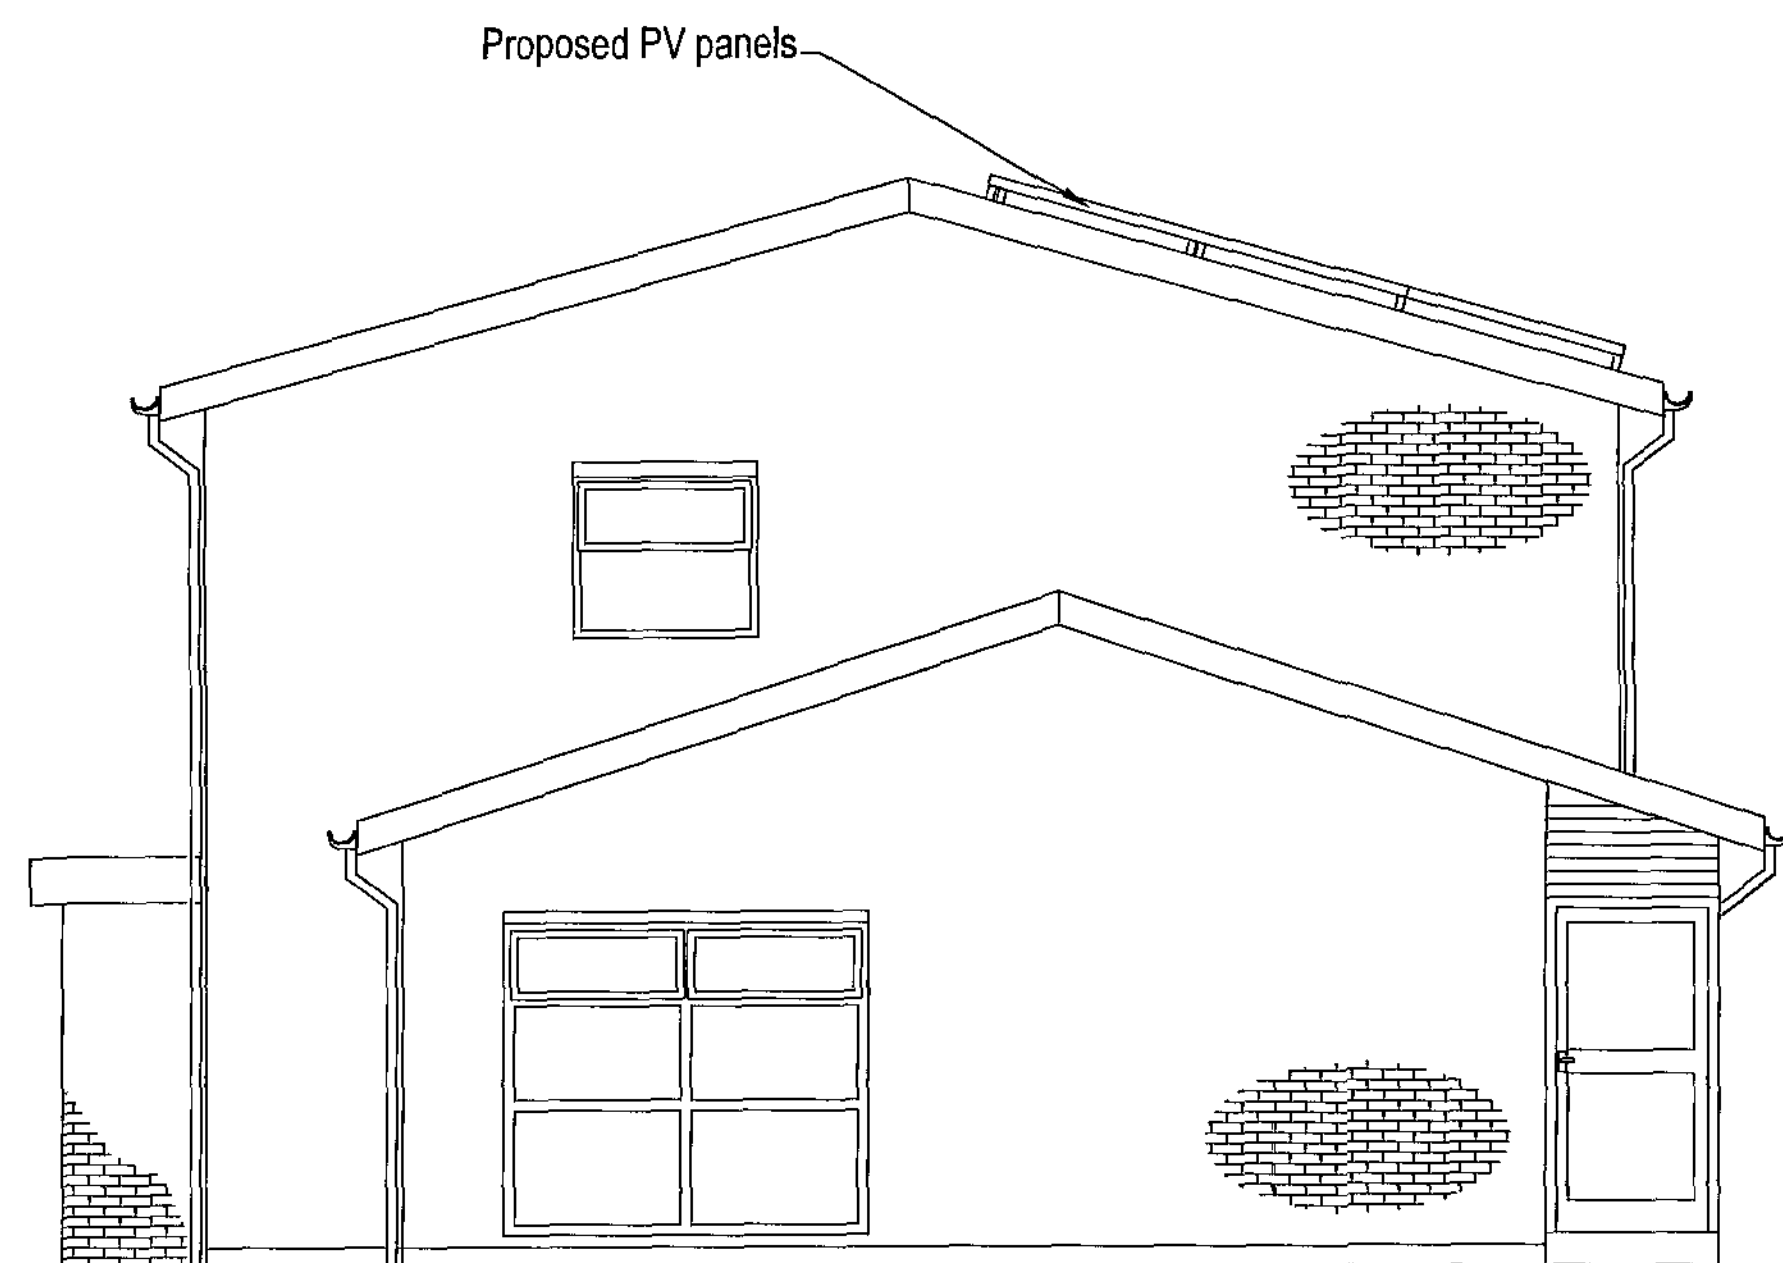

WEST ELEVATION - Scale 1:50

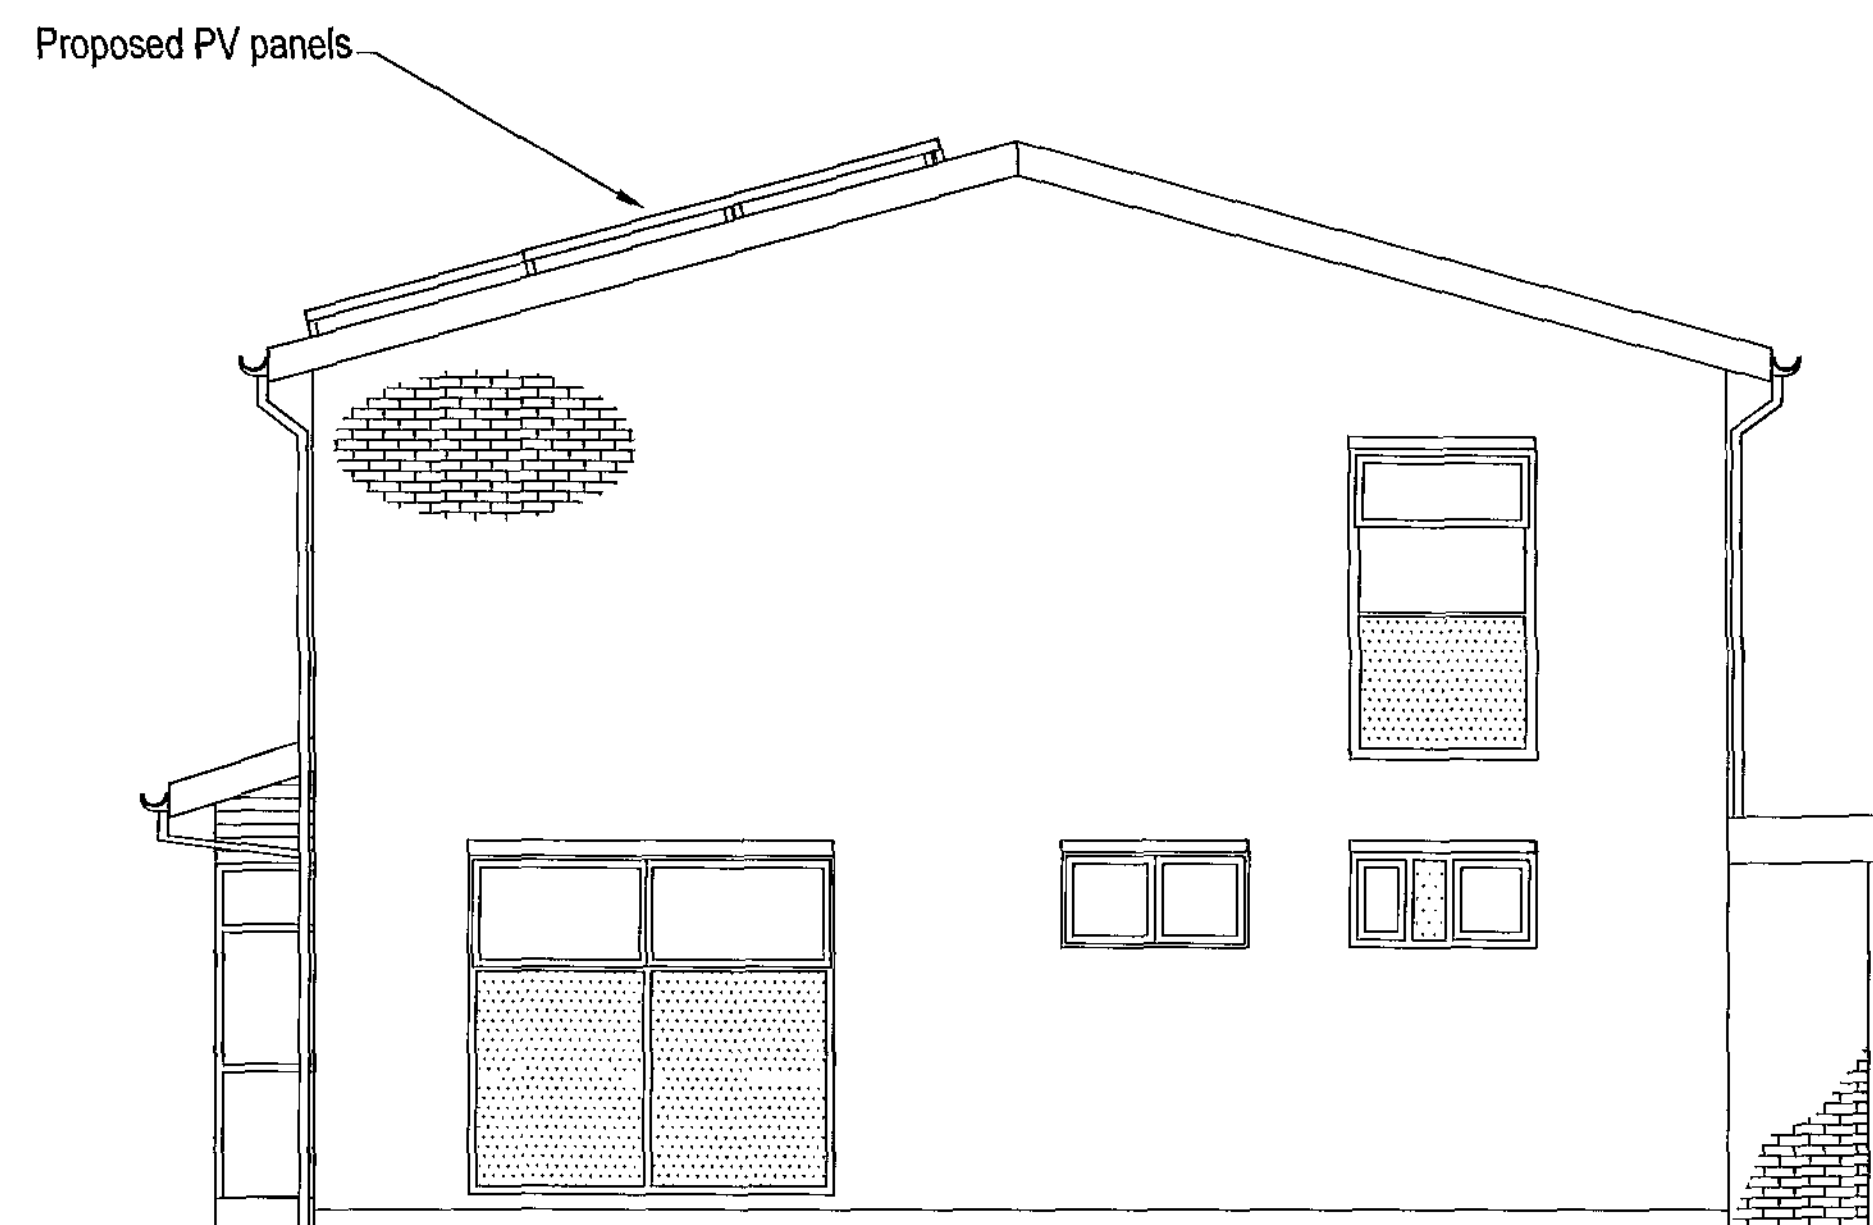


EAST ELEVATION - Scale 1:50


REV	DATE	DESCRIPTION																		
<small>The contractor is to comply in all respects with the current Building Regulations and is to check all site dimensions and levels. Do not scale from the drawing, use written dimensions. To be read in conjunction with Pre-Tender Health & Safety Plan / Preliminaries Section (Section A54 etc). Ordnance Survey mapping reproduced by permission of WMDIC & Controller of HM Stationery Office Crown Copyright. WMDIC OS Licence No LA079468</small>																				
 NPS NORTH EAST LTD <small>NAVIGATION HOUSE WRESTLER DRIVE, CASTLEFORD WEST YORKSHIRE WF10 5HX TEL: 01937 636100 FAX: 01937 636301 EMAIL: enquiries@nps-northeast.co.uk</small> <small>Head Office: Lancaster House, 50 Central Avenue, St Andrews Business Park, Macclesfield, M20 9AF Tel: 01625 700000 Fax: 01625 700001 Other Office Locations can be found on website: www.nps.co.uk</small>																				
PROJECT Photo Voltaic Scheme to Various Properties		CLIENT Berneslai Homes																		
SUBJECT Elm Court Barnsley Elevations - Proposed		<table> <tr> <td>CAD FILE REF</td><td>DATE</td><td>SCALE</td></tr> <tr> <td></td><td>August 2011</td><td>1:50@A1</td></tr> <tr> <td>REV</td><td>DRAWN</td><td>CHECKED</td></tr> <tr> <td></td><td>G Melling</td><td></td></tr> <tr> <td>PROJECT NR</td><td>DRAWING NR</td><td></td></tr> <tr> <td>AG10.113</td><td>04</td><td></td></tr> </table>	CAD FILE REF	DATE	SCALE		August 2011	1:50@A1	REV	DRAWN	CHECKED		G Melling		PROJECT NR	DRAWING NR		AG10.113	04	
CAD FILE REF	DATE	SCALE																		
	August 2011	1:50@A1																		
REV	DRAWN	CHECKED																		
	G Melling																			
PROJECT NR	DRAWING NR																			
AG10.113	04																			



SOUTH ELEVATION - Scale 1:50

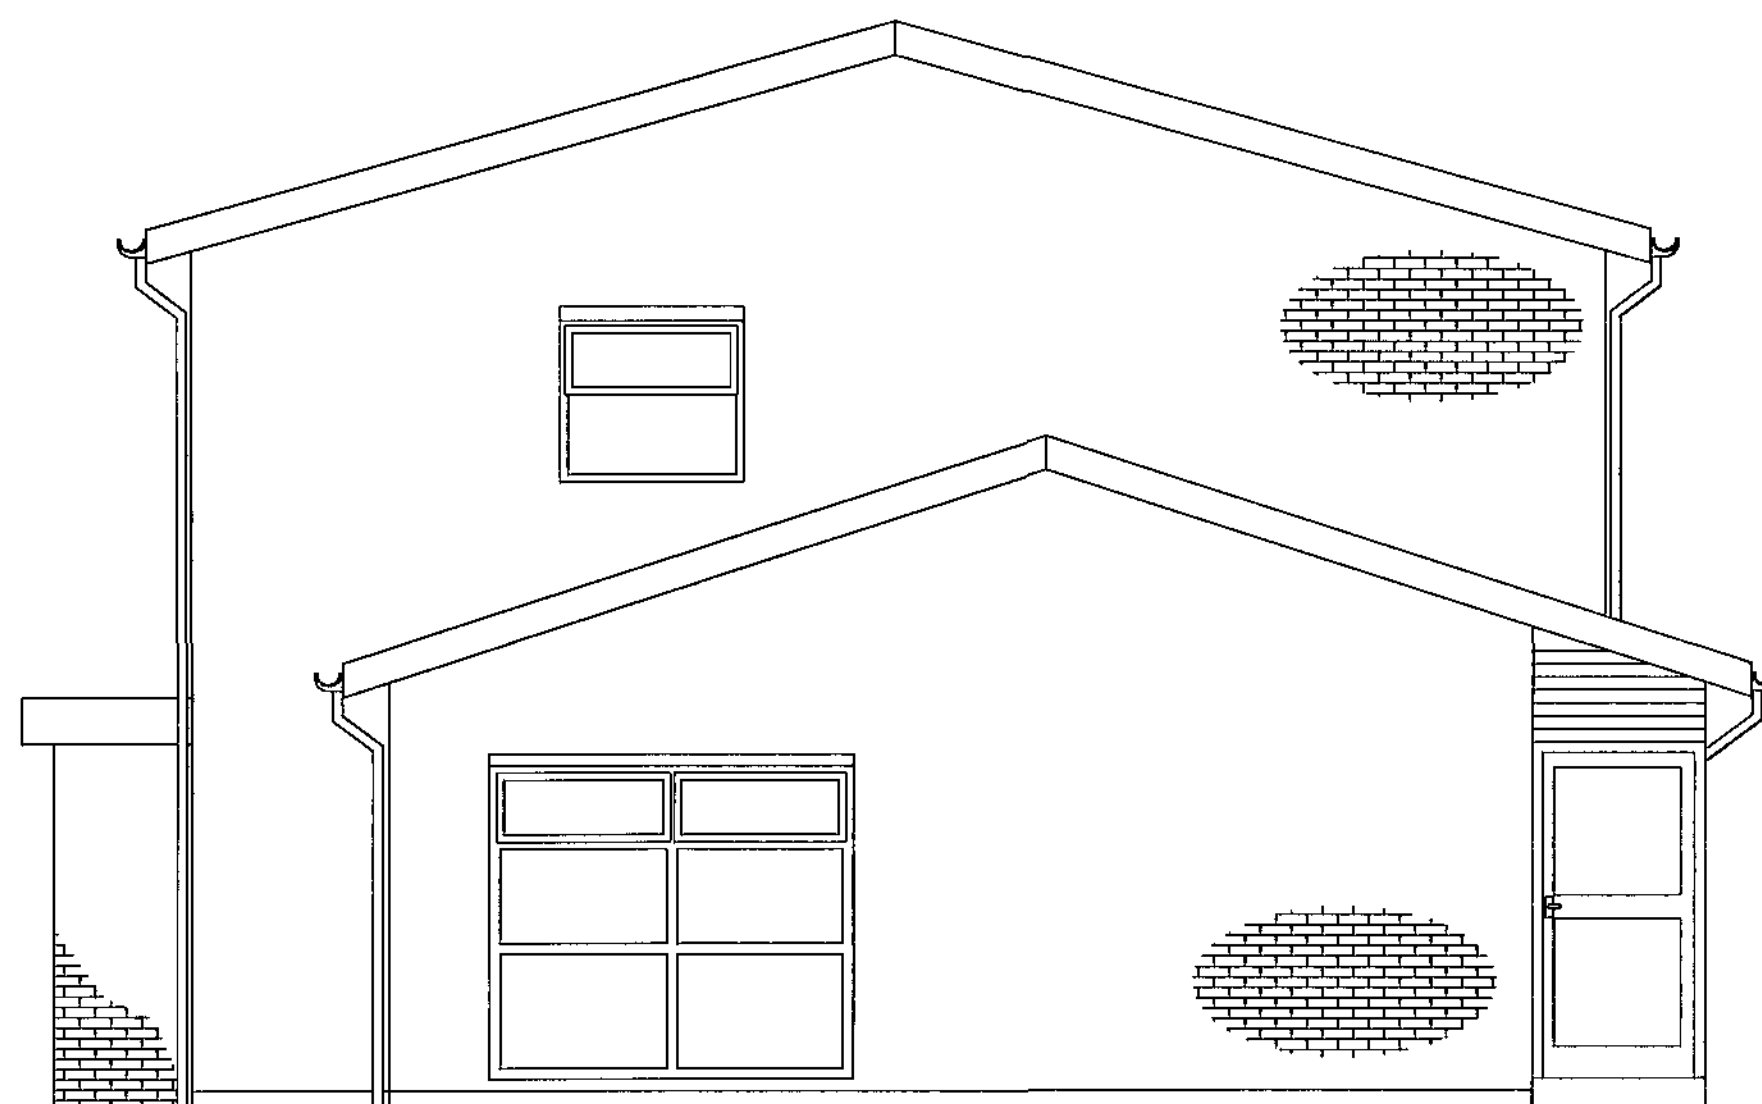

WEST ELEVATION - Scale 1:50

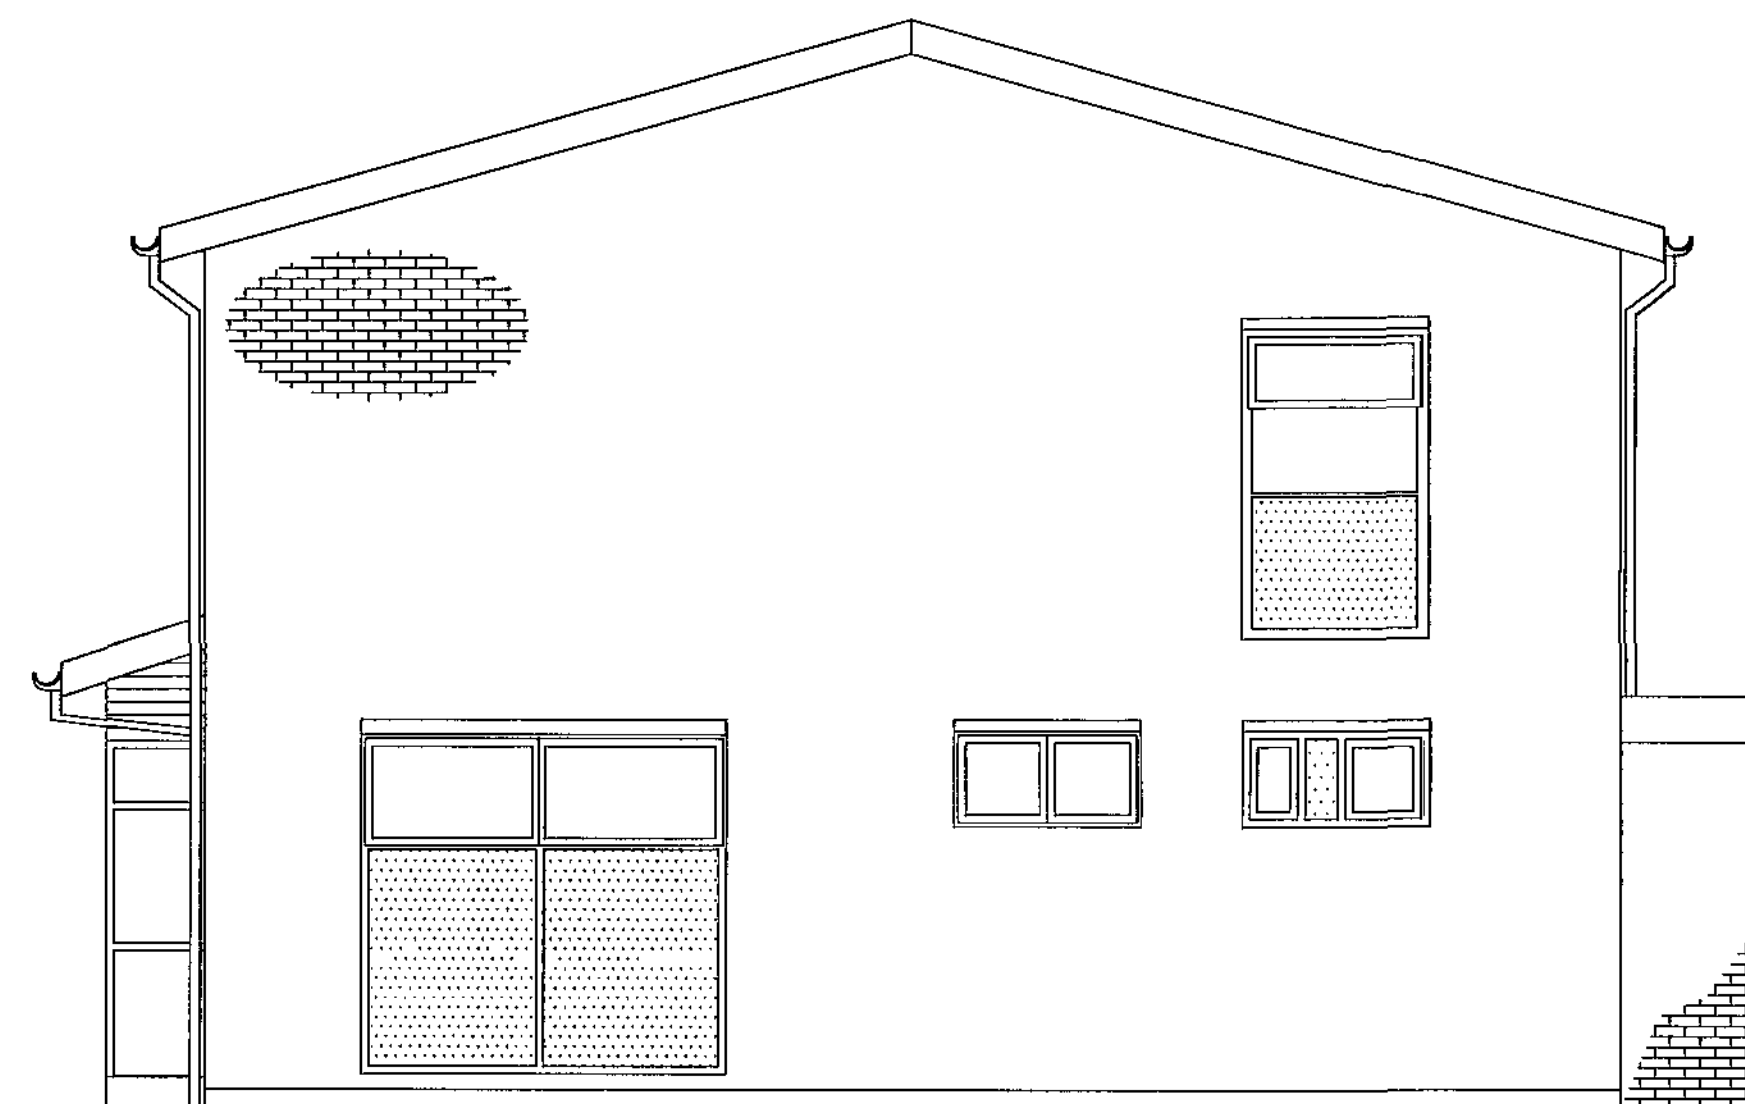

EAST ELEVATION - Scale 1:50

REV	DATE	DESCRIPTION																		
<small>The contractor is to comply in all respects with the current Building Regulations and is to check all the dimensions and levels. Do not scale from the drawing, use written dimensions. To be used in conjunction with Pre-Tender Health & Safety Plan / Preliminaries Section (Section A34 etc). Ordnance Survey mapping reproduced by permission of WMDC & Controller of HM Stationery Office Crown Copyright. WMDC OS Licence No LA076406</small>																				
		NPS NORTH EAST LTD <small>NAVIGATION HOUSE WHISTLER DRIVE, CASTLEFORD WEST YORKSHIRE, WF10 5HX TELE: 01977 620300 FAX: 01977 628301 EMAIL: enquiry@nps-group-northeast.co.uk</small> <small>Head Office: Navigation House, 15 Central Avenue, St Andrews Business Park, Riverside, M87 2JH TEL: 01603 700000 FAX: 01603 704001 Other Office locations can be found on website - www.nps.co.uk</small>																		
PROJECT Photo Voltaic Scheme to Various Properties		CLIENT Berneslai Homes																		
SUBJECT Elm Court Barnsley Elevations Existing		<table> <tr> <th>CAD FILE REF</th><th>DATE</th><th>SCALE</th></tr> <tr> <td></td><td>August 2011</td><td>1:50@A1</td></tr> <tr> <th>REV</th><th>DRAWN</th><th>CHECKED</th></tr> <tr> <td></td><td>G Melling</td><td></td></tr> <tr> <th>PROJECT NR</th><th>DRAWING NR</th><td></td></tr> <tr> <td>AG10.113</td><td>03</td><td></td></tr> </table>	CAD FILE REF	DATE	SCALE		August 2011	1:50@A1	REV	DRAWN	CHECKED		G Melling		PROJECT NR	DRAWING NR		AG10.113	03	
CAD FILE REF	DATE	SCALE																		
	August 2011	1:50@A1																		
REV	DRAWN	CHECKED																		
	G Melling																			
PROJECT NR	DRAWING NR																			
AG10.113	03																			