


iDprojects

BUILDING PLANS AS PROPOSED


PROPOSED CHANGE OF USE – B1 TO C3
123 DODWORTH ROAD, BARNSELEY, S70 6HL
DWG No. 476-A02 rev--
SCALE 1:100@A4 DECEMBER 2020

REV DATE ITEM

AUTH

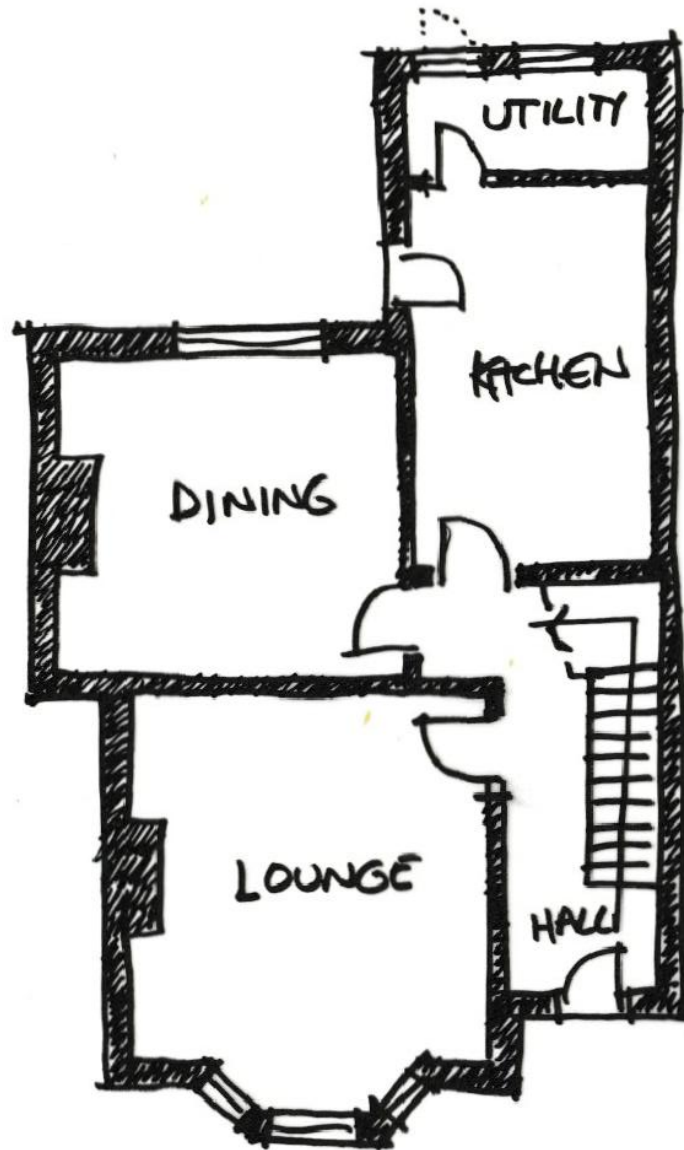

GROUND FLOOR PLAN

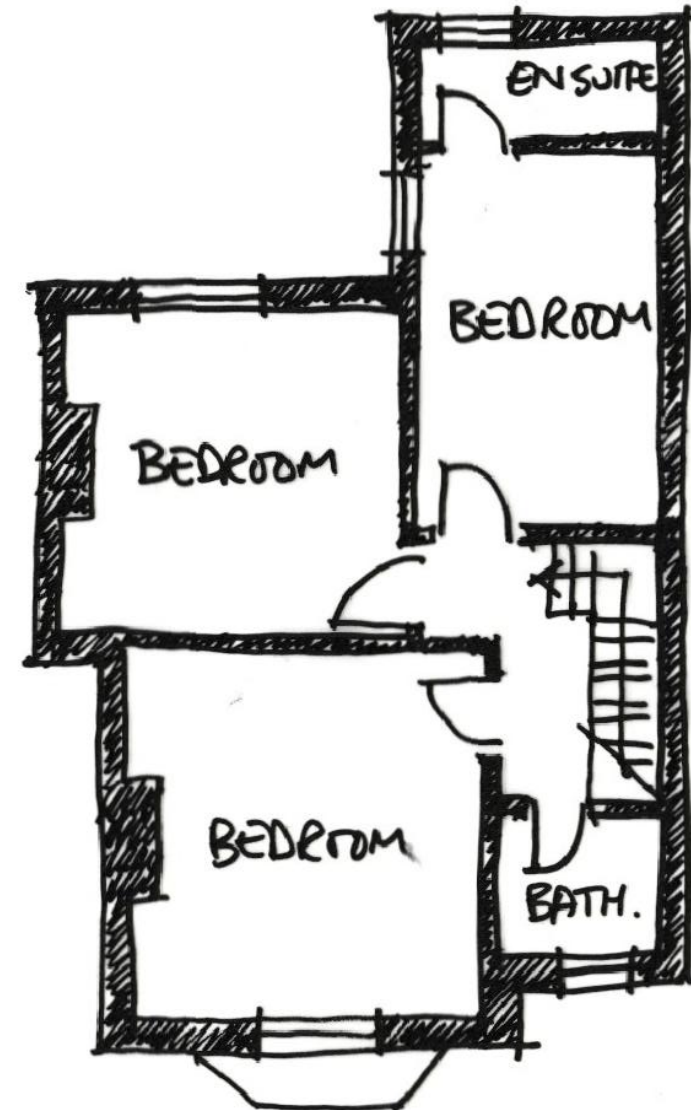

FIRST FLOOR PLAN