




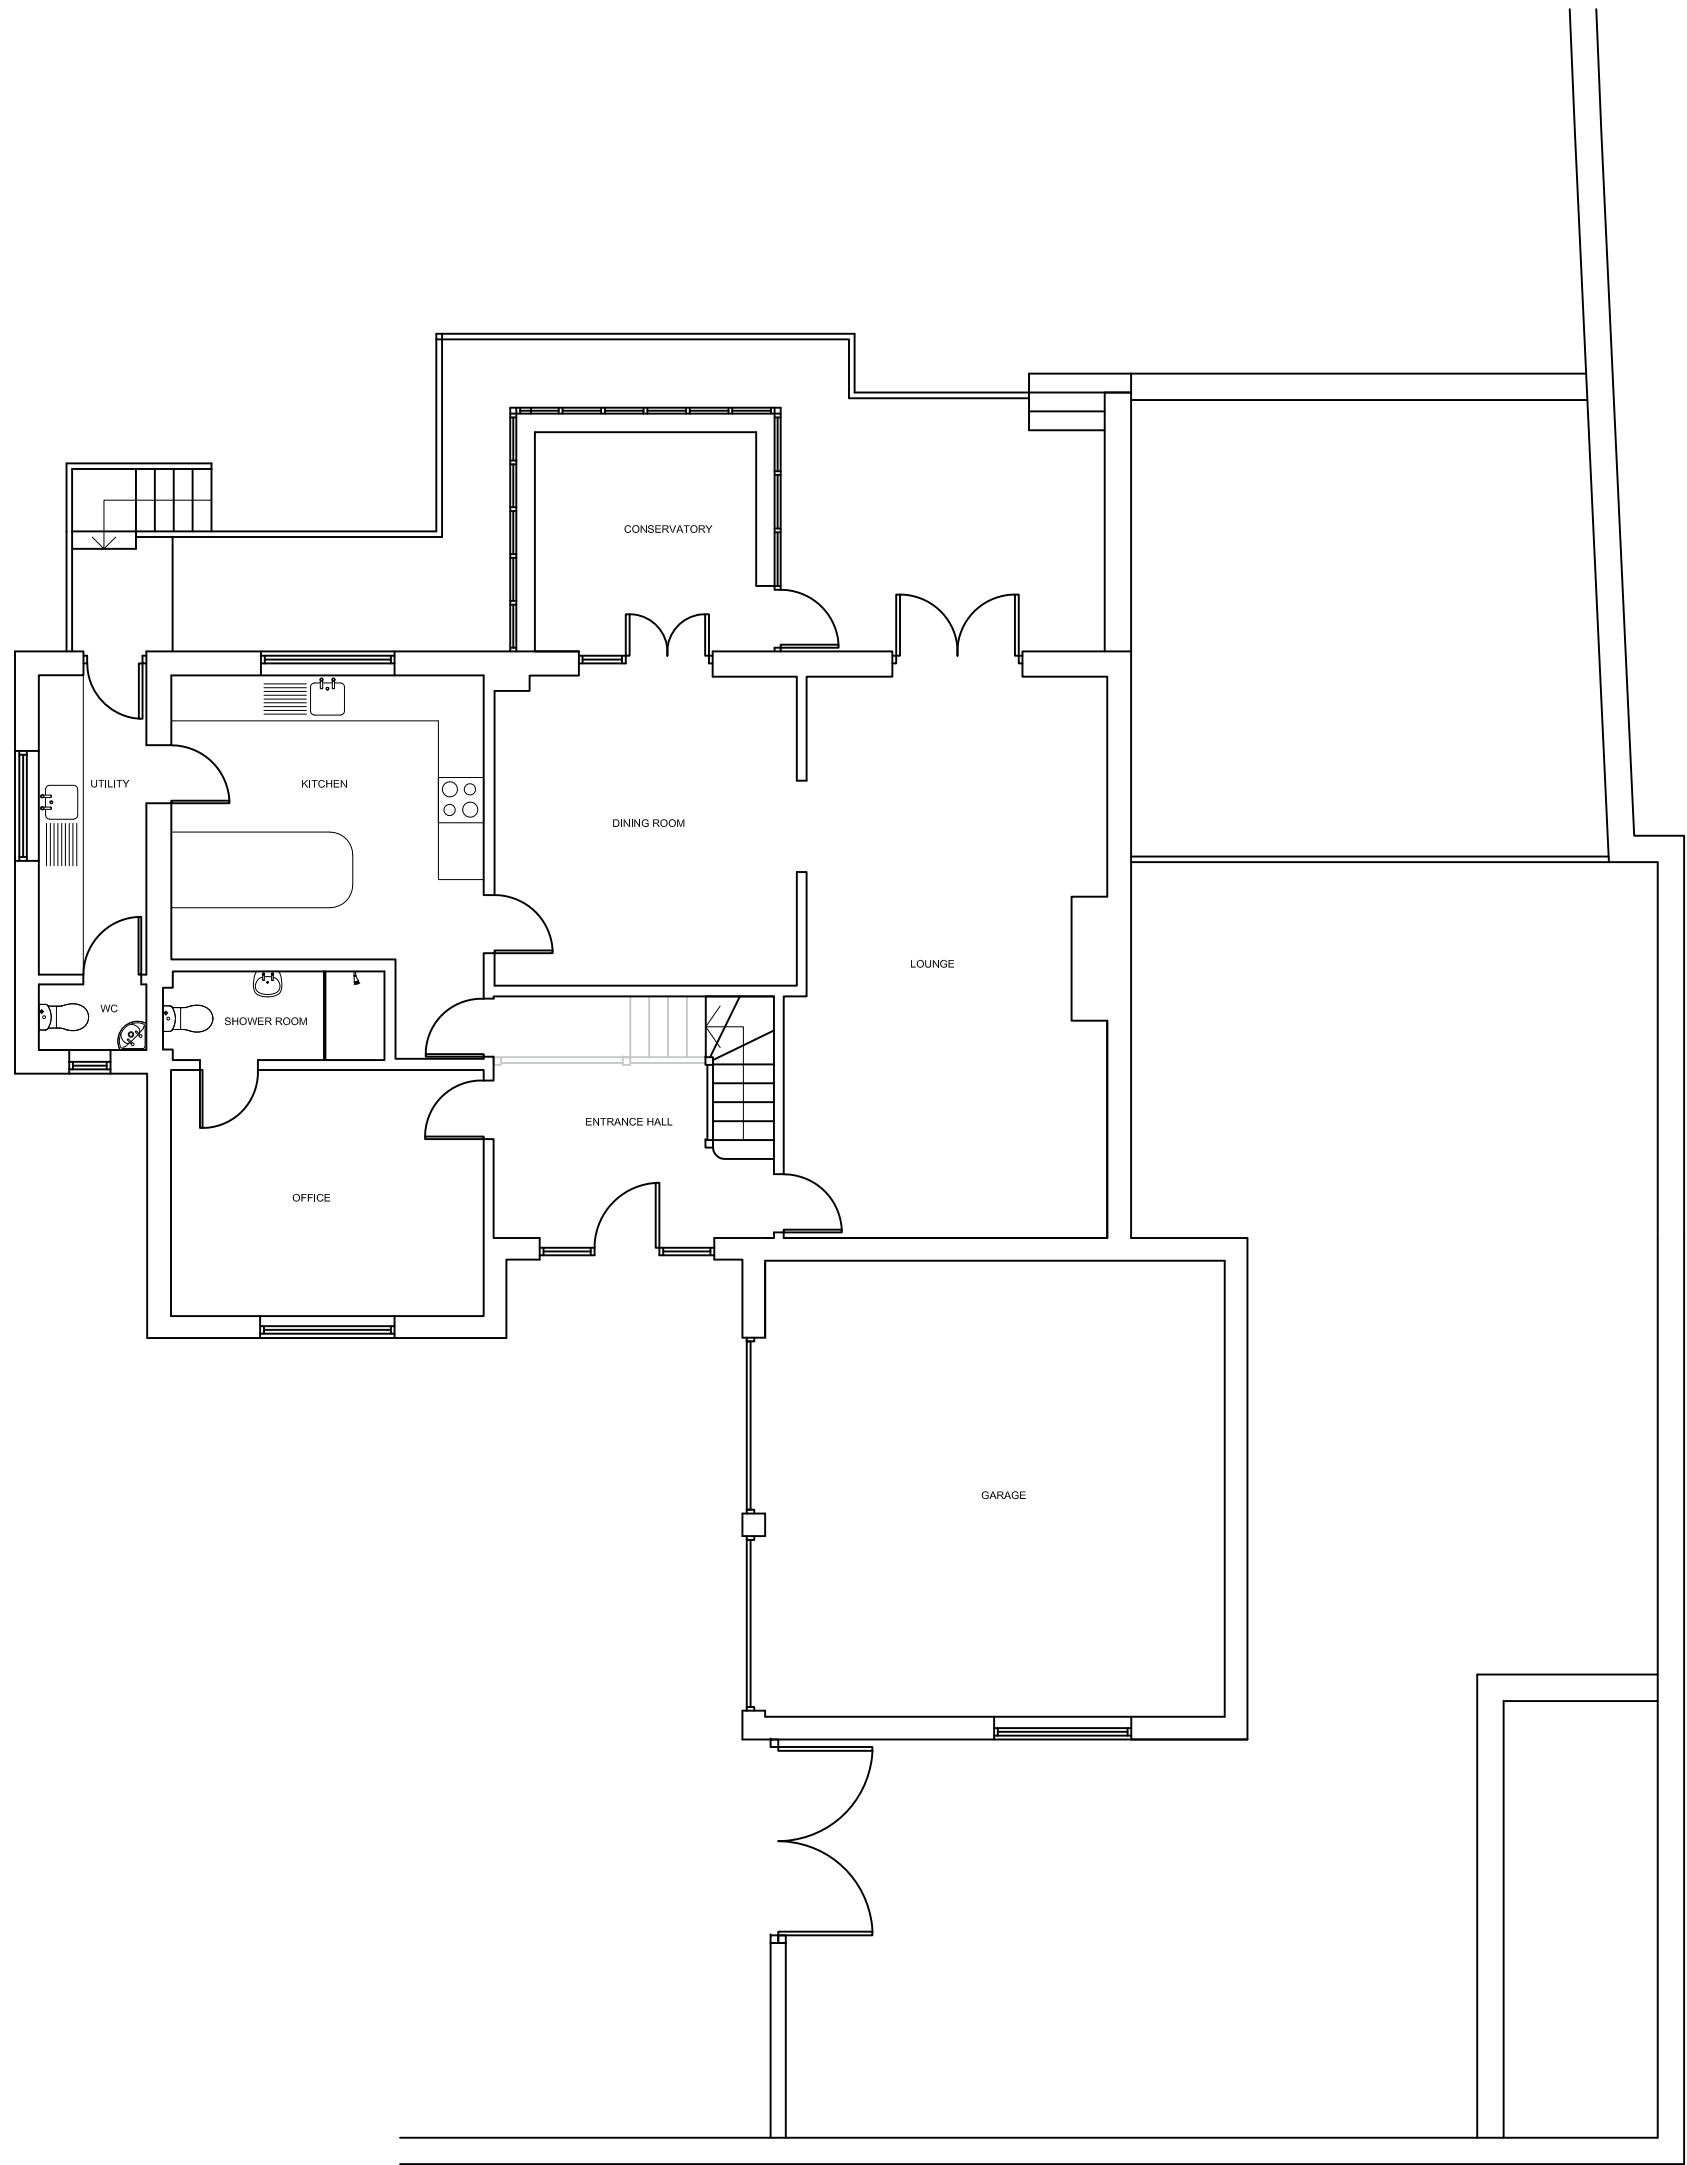


EXISTING GROUND FLOOR PLAN

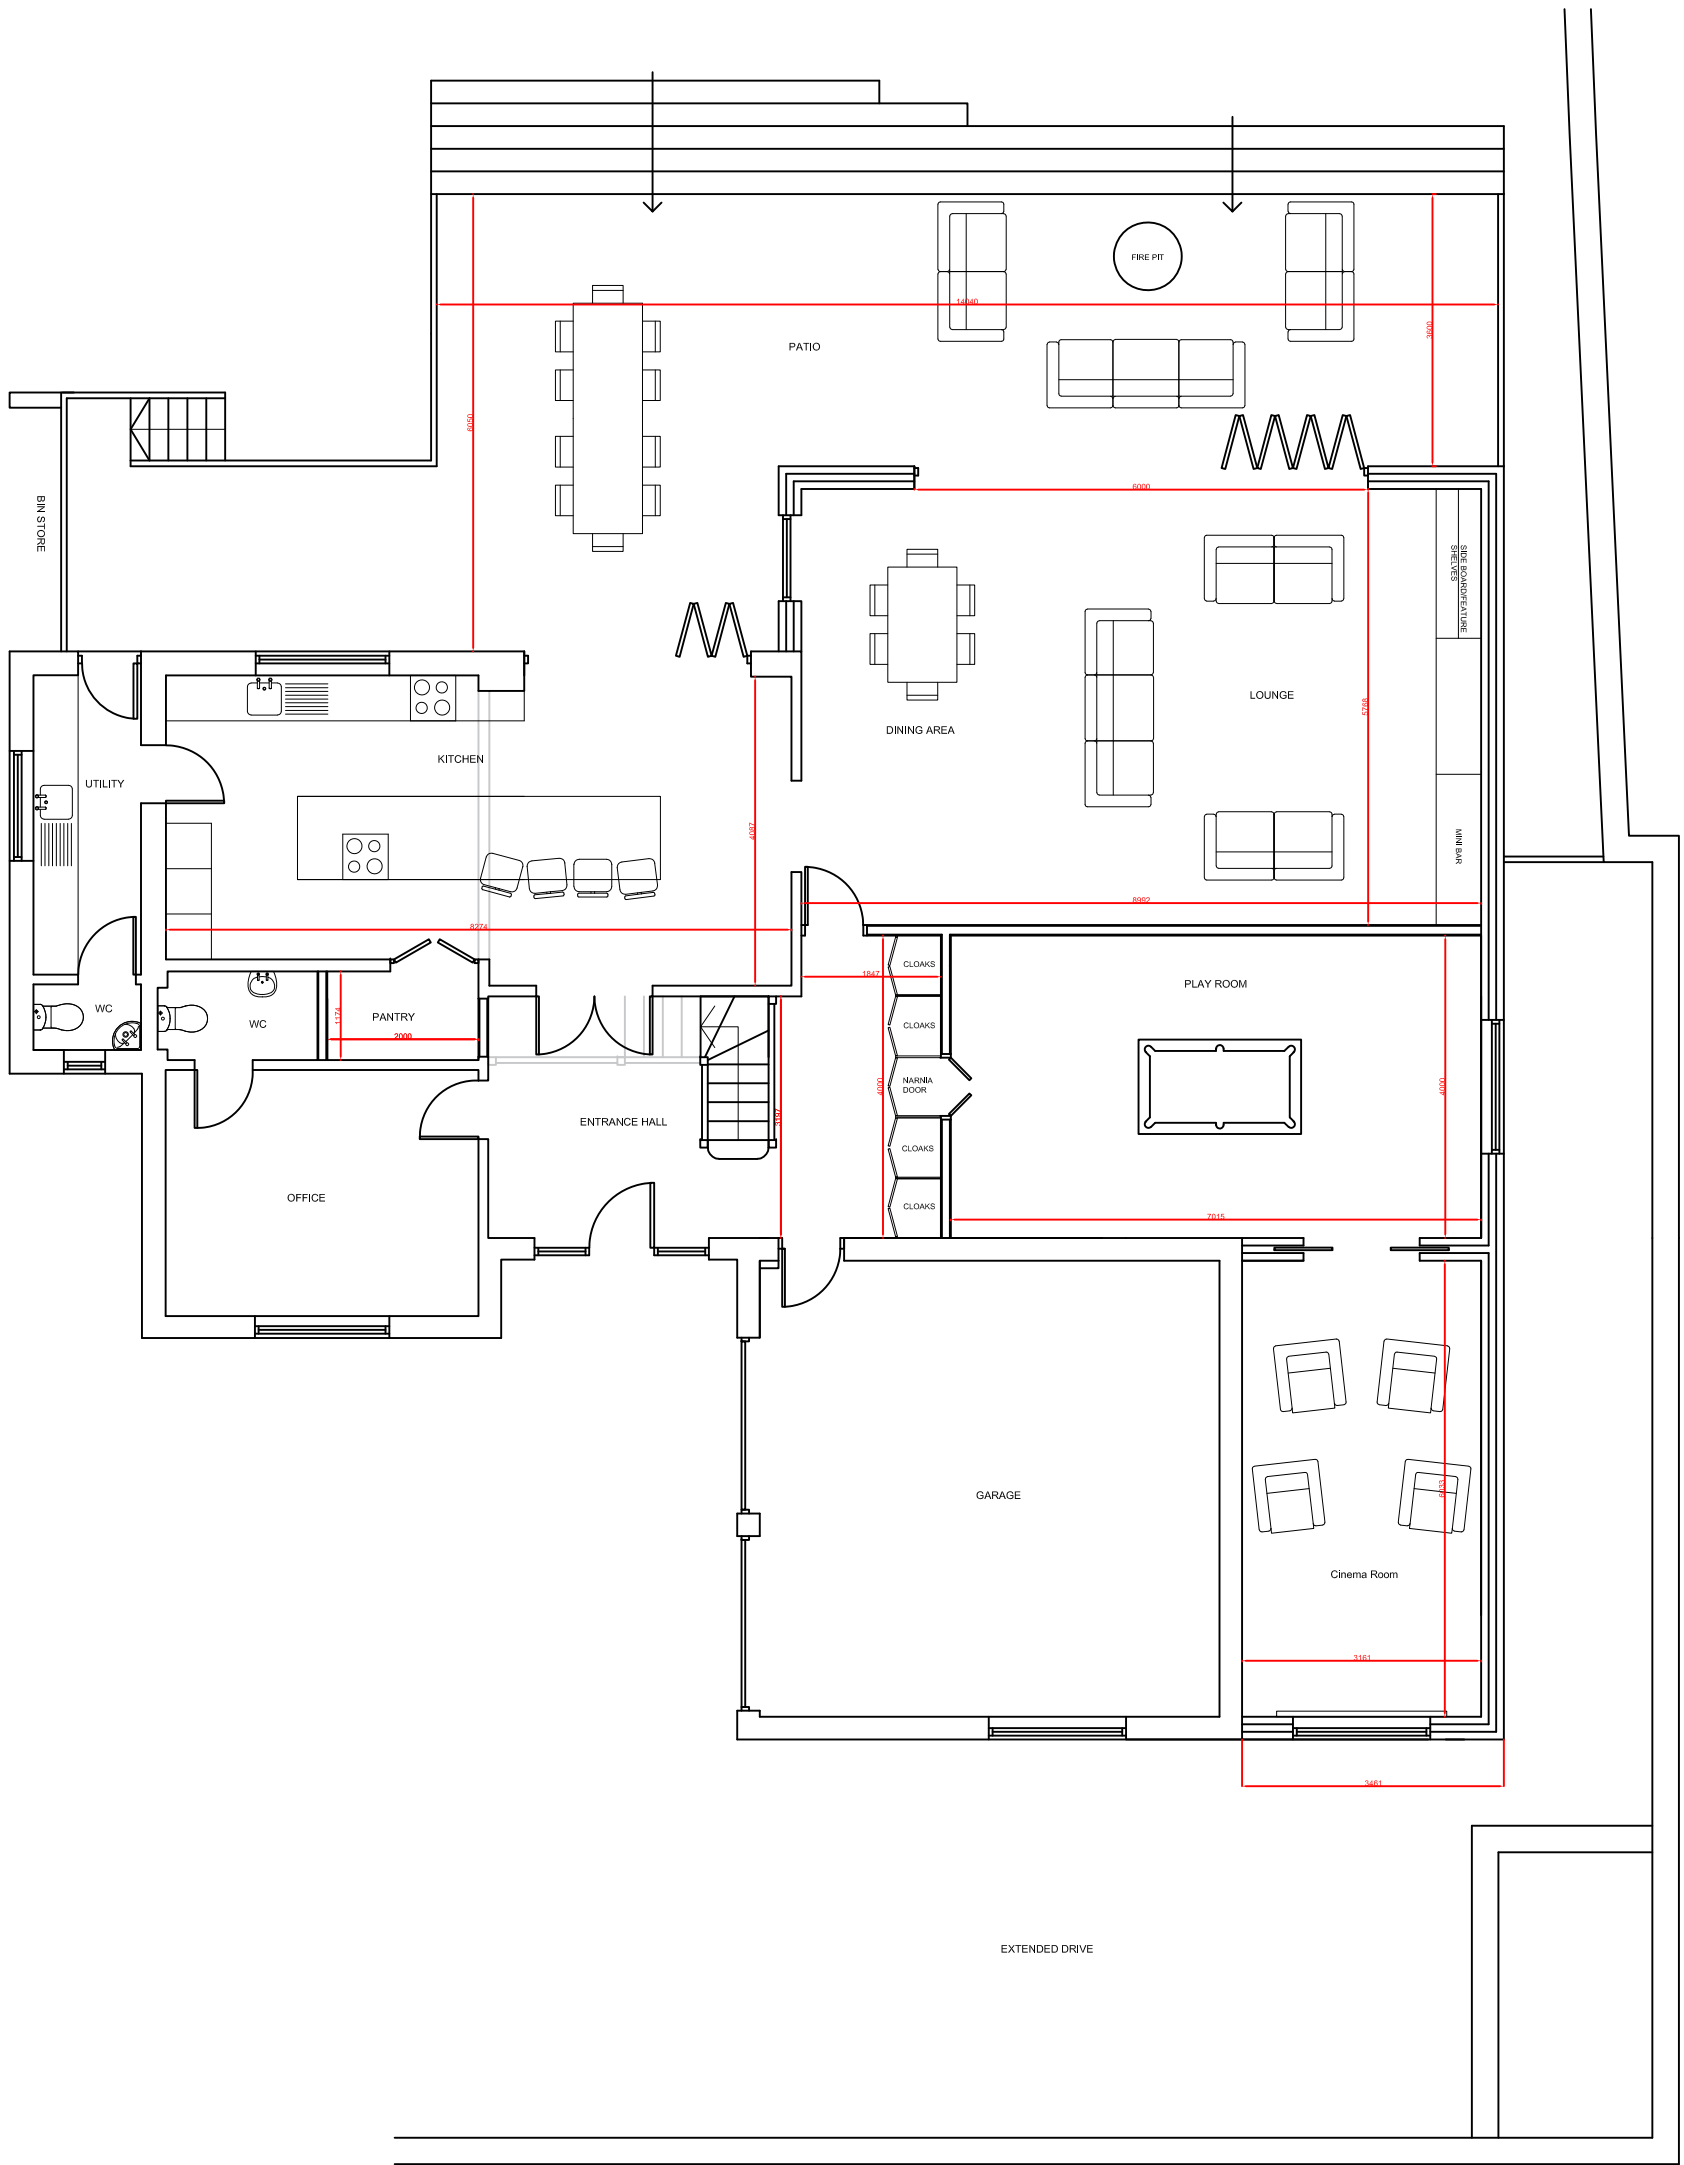

PROPOSED GROUND FLOOR PLAN

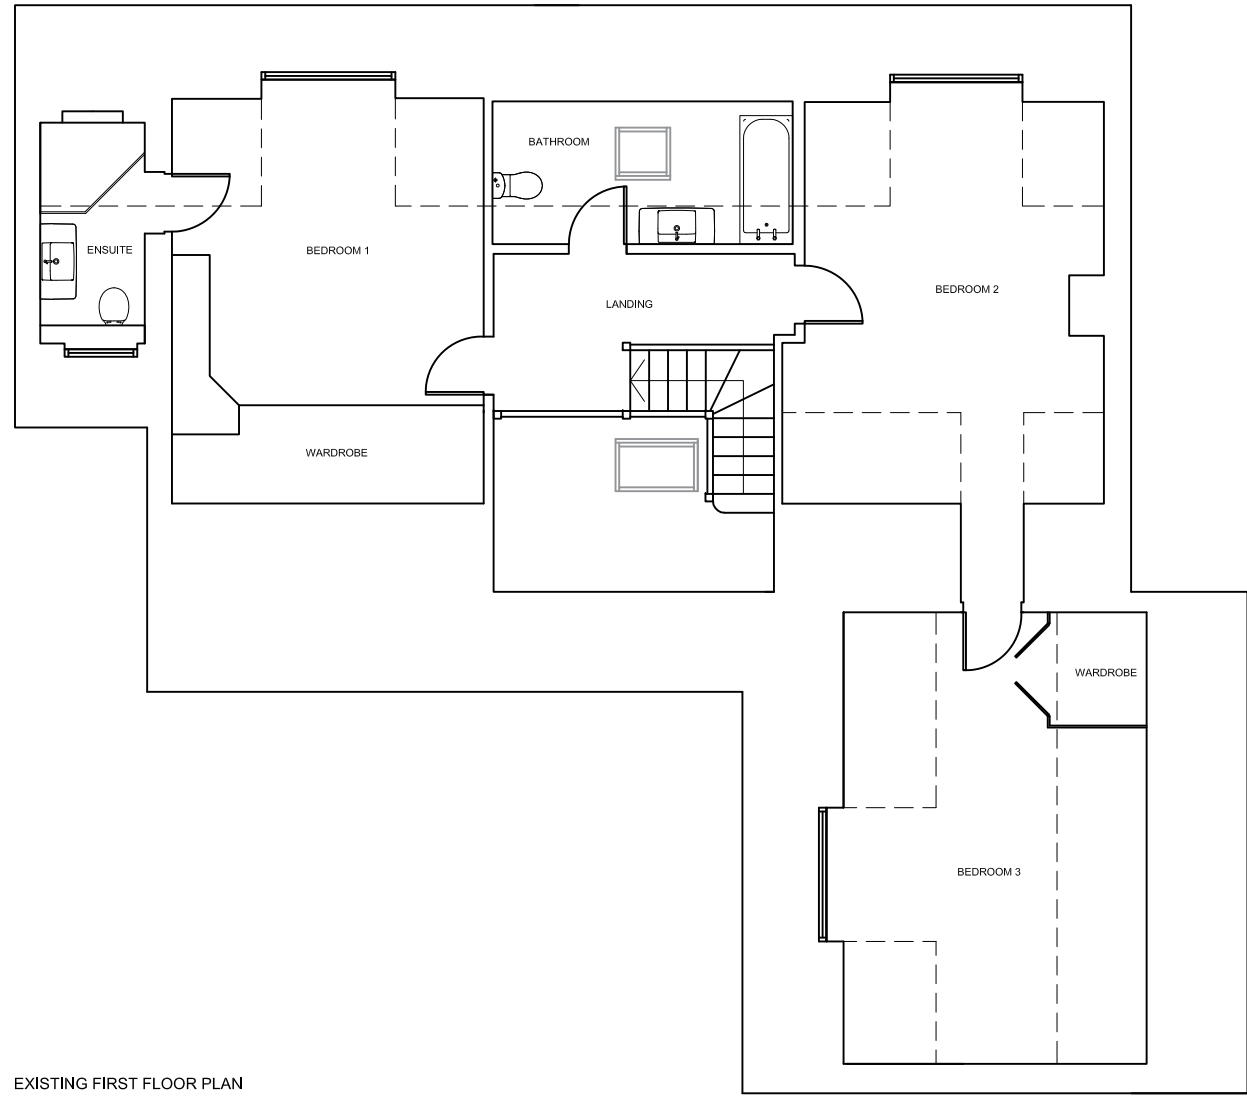

EXISTING FIRST FLOOR PLAN

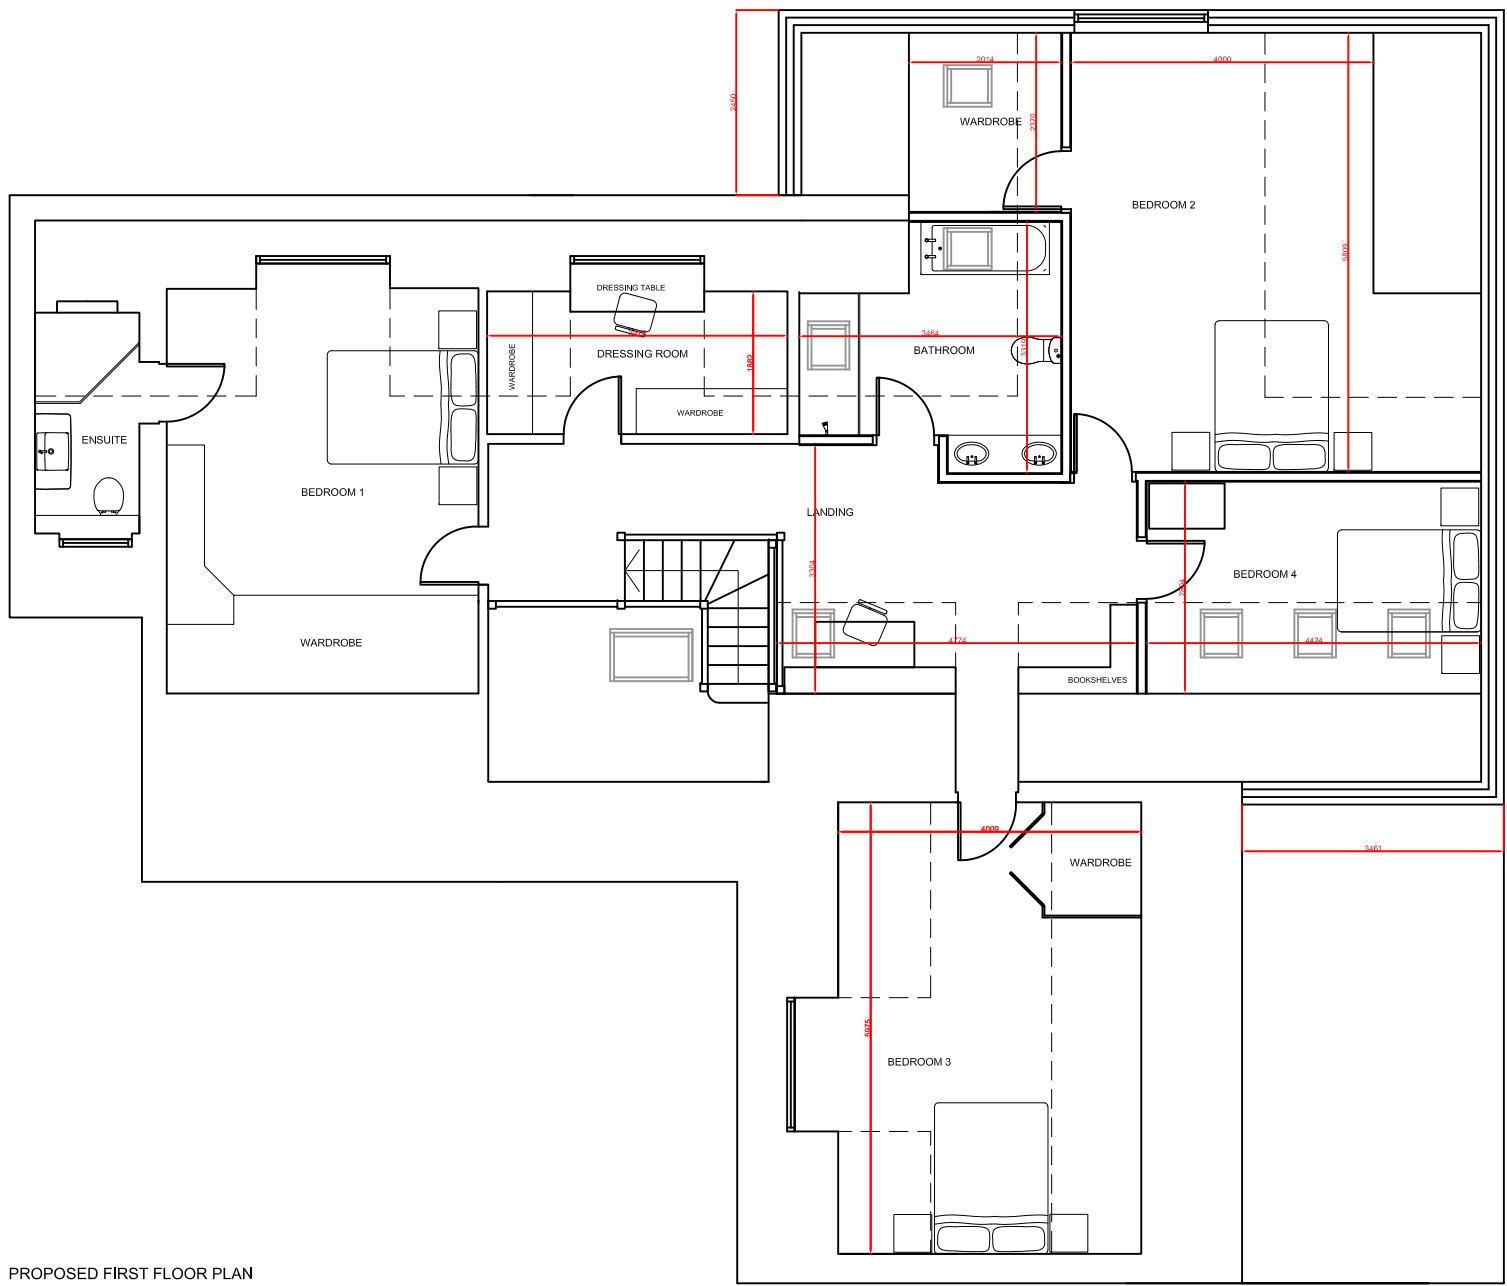

PROPOSED FIRST FLOOR PLAN

NOTE
All dimensions are to be checked on site and not scaled from this drawing.
No liability will be accepted for any errors arising from scaling from this drawing or any other taking off.
COPYRIGHT ©
This drawing in whole or part thereof should not be copied or reproduced without prior written consent of CS Surveying & Architectural Design Limited.

Revisions

Client Details 4 Browns Square Hemingfield		
Drawing Title Proposed Side and Rear Extension - Plans		
Dwg. No. CS/03781/1	Date December 2020	
Drawn CSS&A	Chd. by	Scales 1:100 (if A1)