



COPYRIGHT: This drawing and design and all the information contained therein is the sole copyright of M J H Design and reproduction in any form is forbidden unless permission is obtained in writing.

NOTES:


All dimensions must be checked on site and not scaled from this drawing.

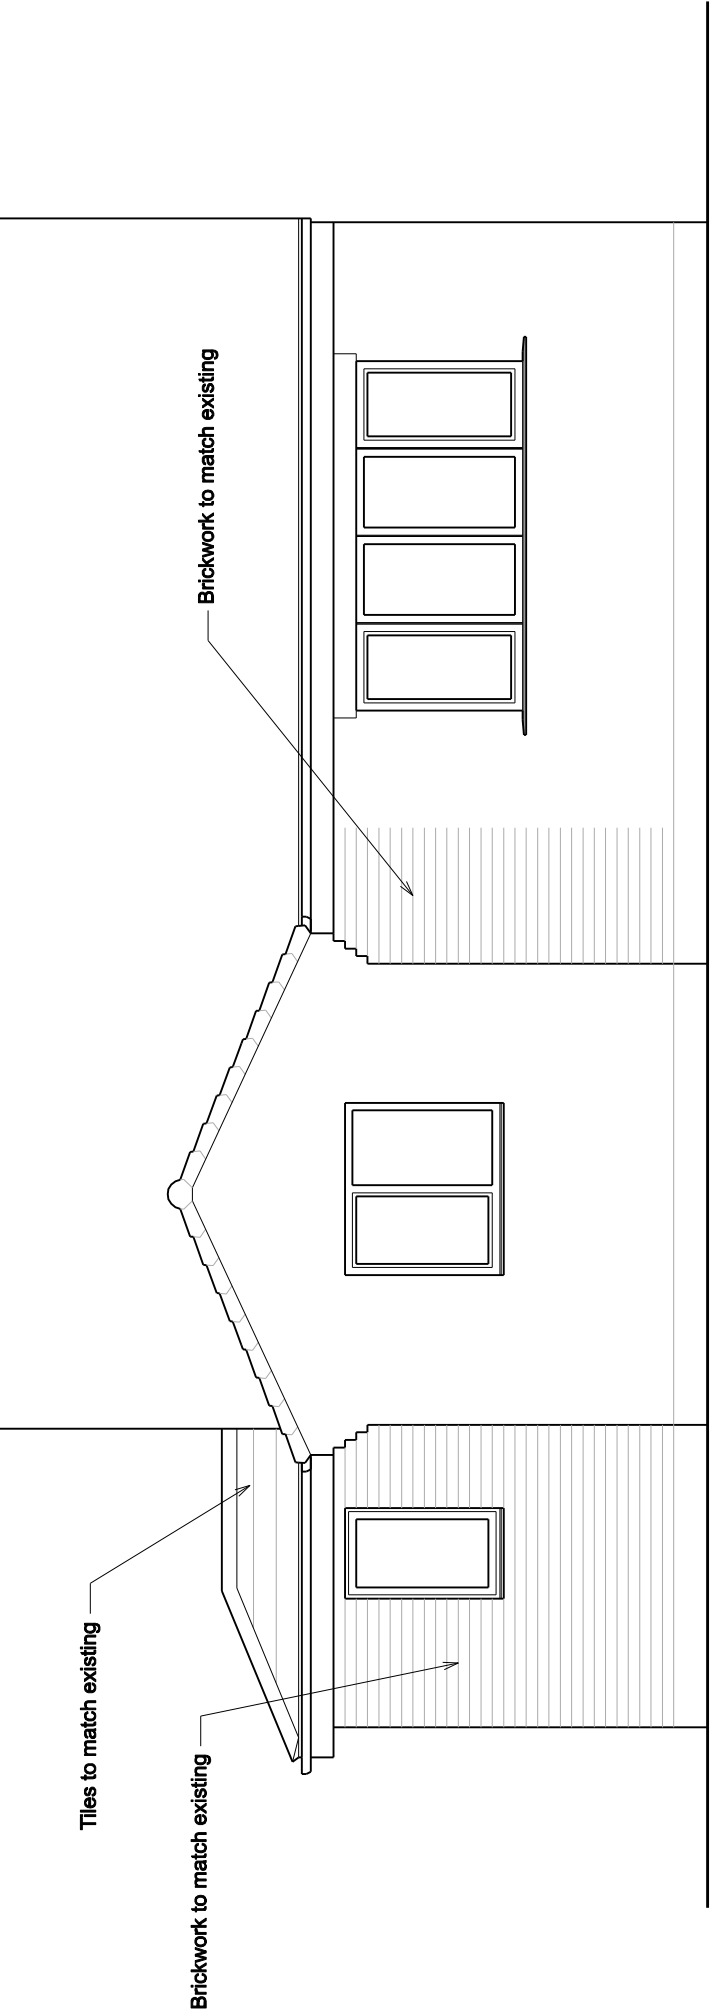


Proposed Side Elevation

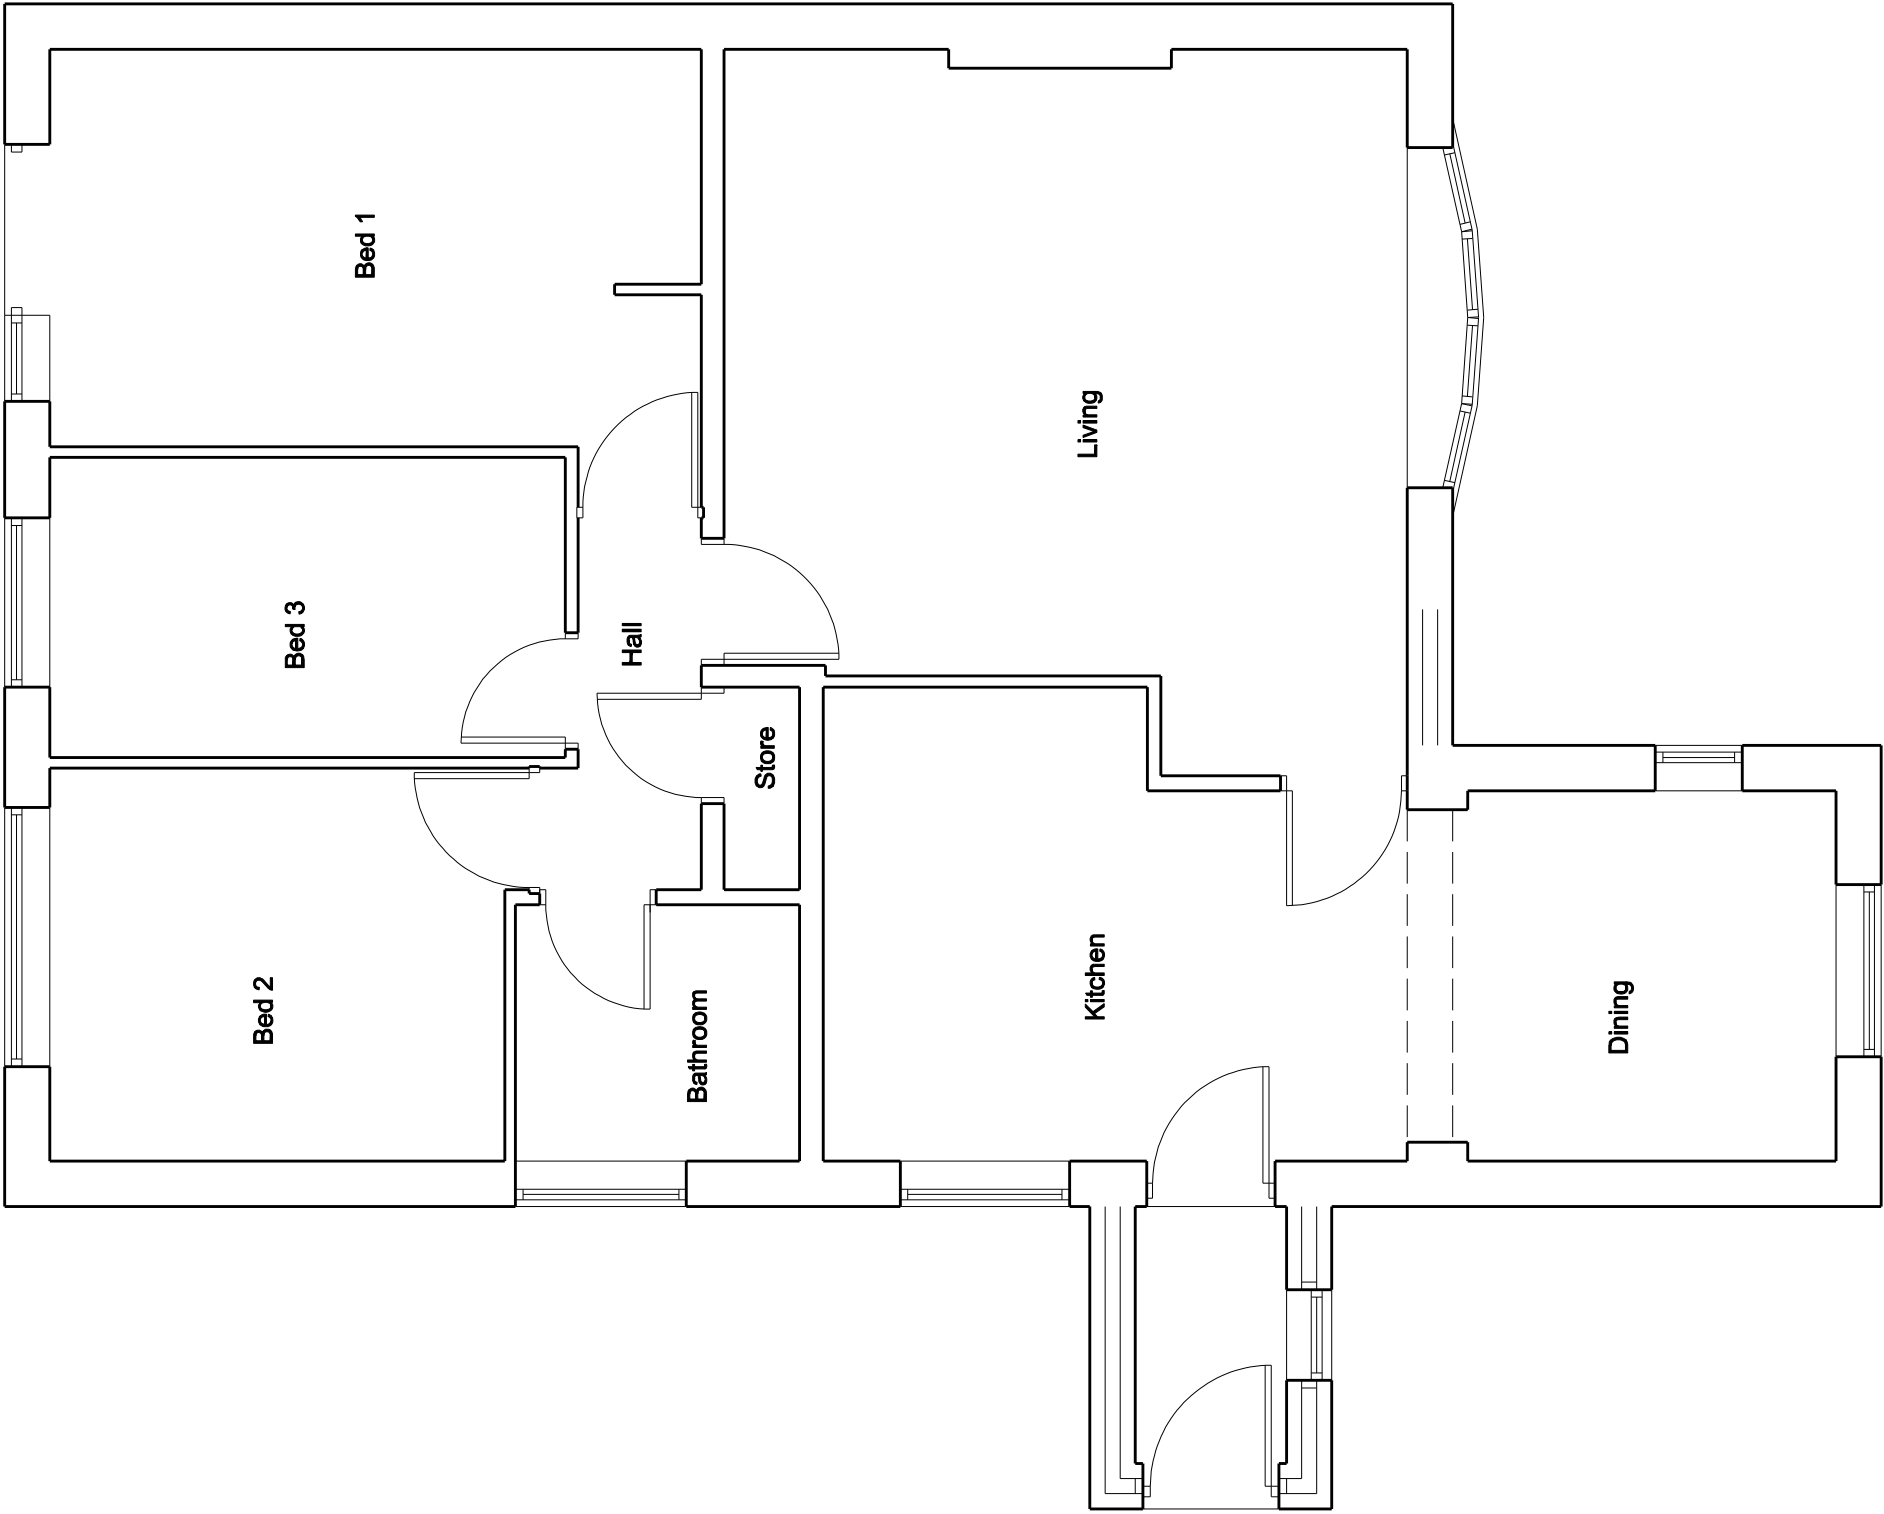

Proposed Ground Floor

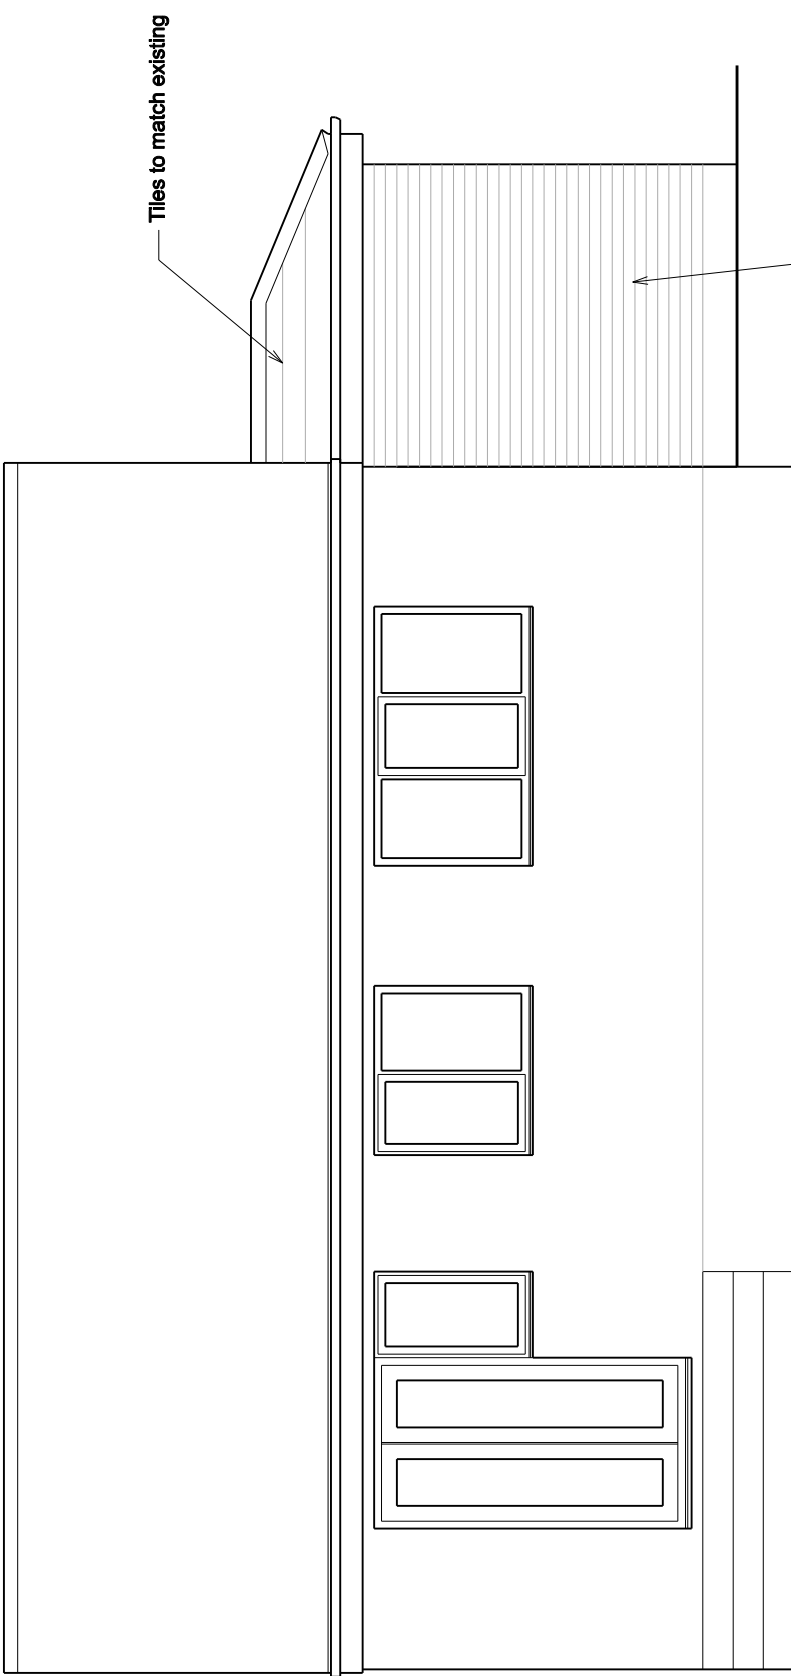

Proposed Rear Elevation

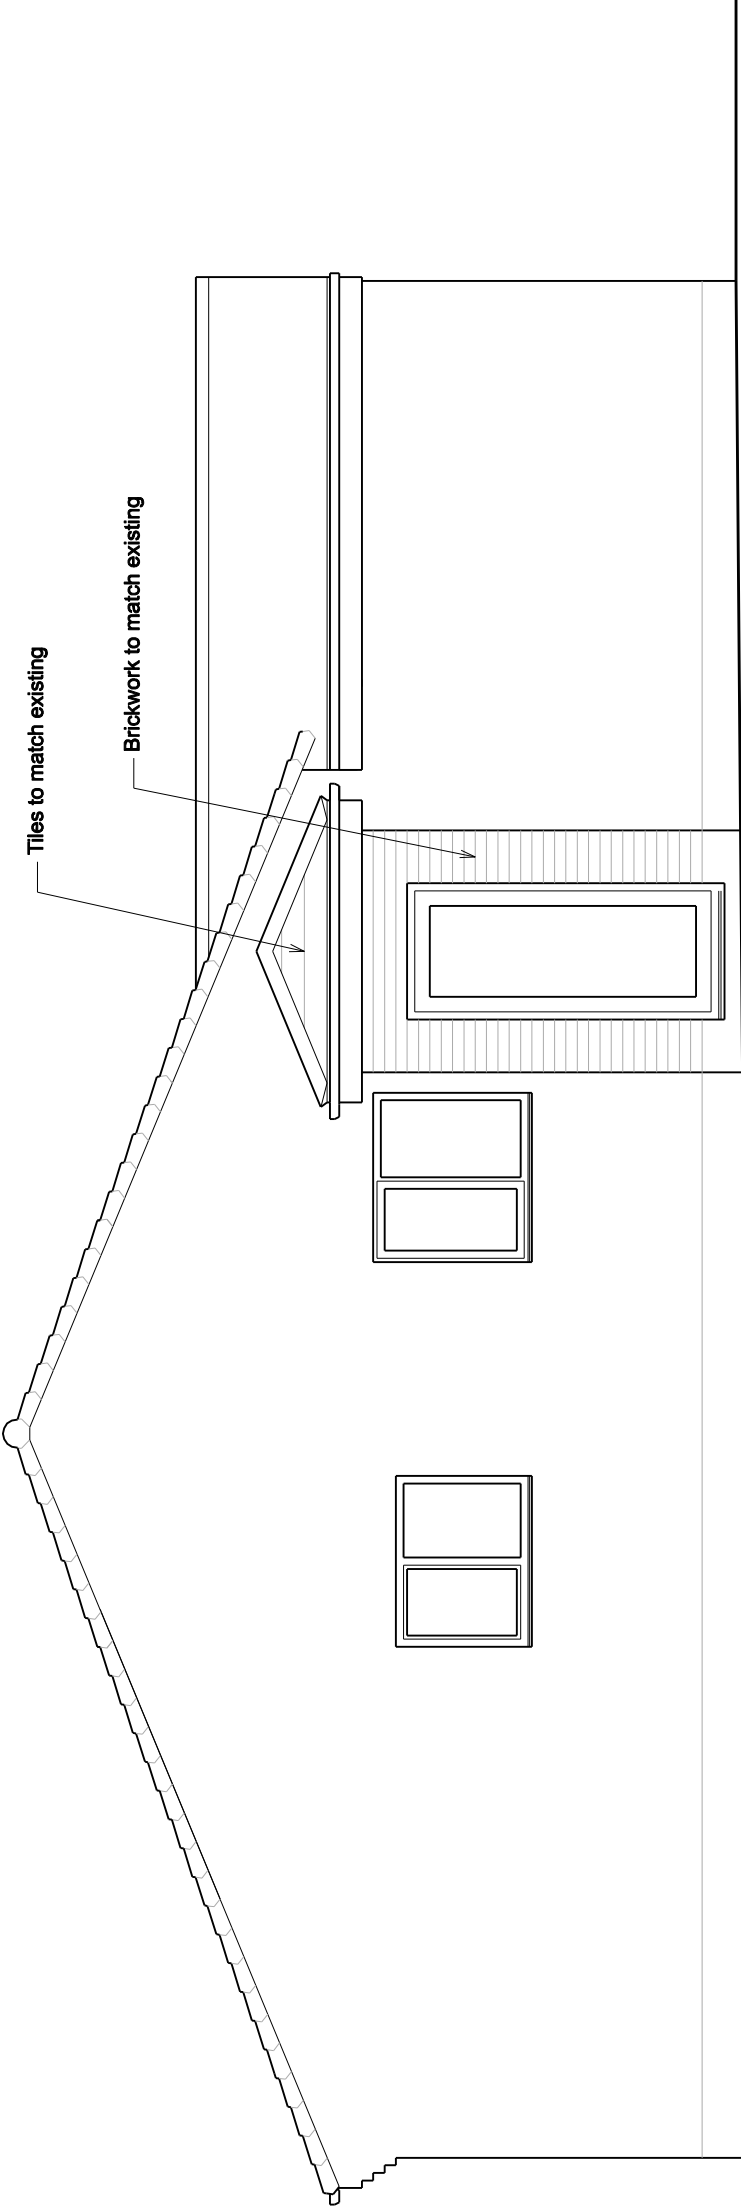

Proposed Side Elevation

A	Date	Revisions

© Copyright

M & J H DESIGN

Architectural Services

Aldersyde
Barnsley Road
Wombwell
Barnsley
S73 8JH

Tel: 07704677472
e-mail: enquiries.mjhdesign@gmail.com

Client
Stacey Grover

Project
**Proposed Alterations
2 Fairburn Grove
Elsecar
Barnsley
S74 8BB**

Title

Proposed Plan & Elevations

Scale	1:50	Date	Aug 2023
Drawn by	JRH	Revision	
Drawing No.	1338-02		