




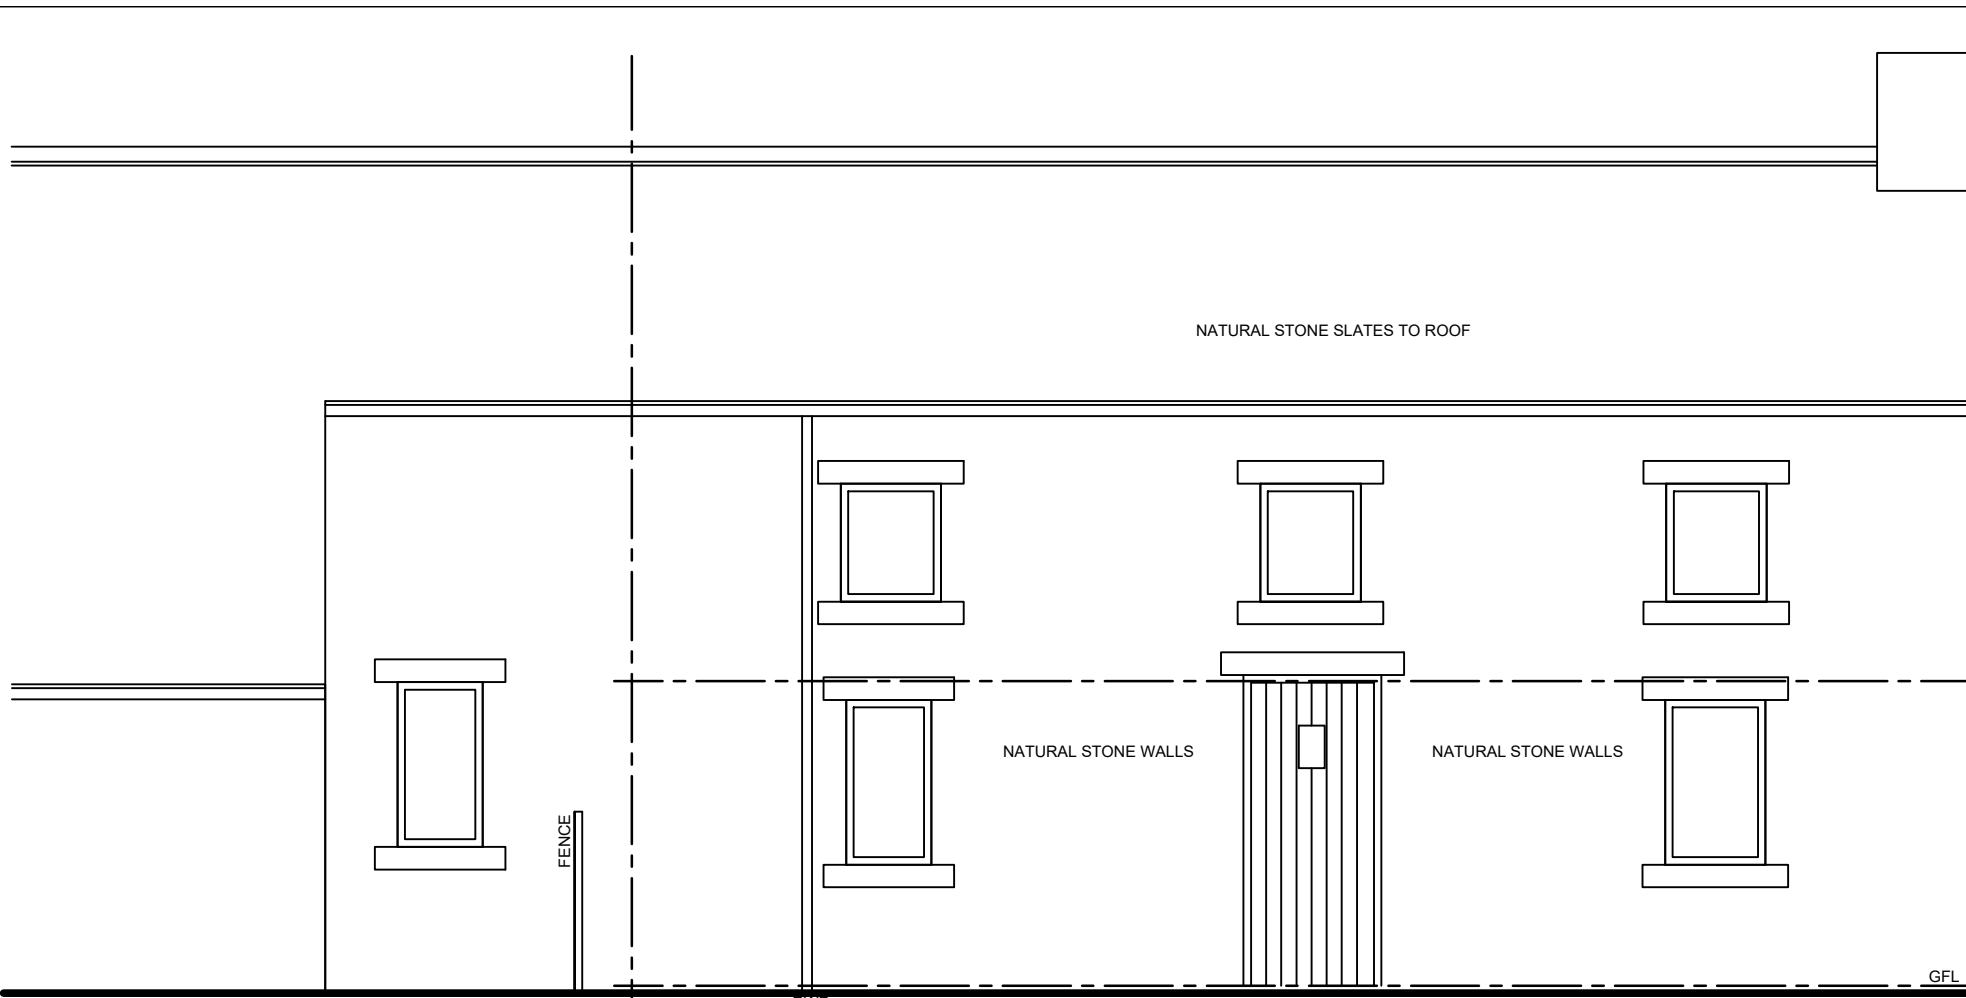



FRONT ELEVATION
AS EXISTING SCALE 1:50

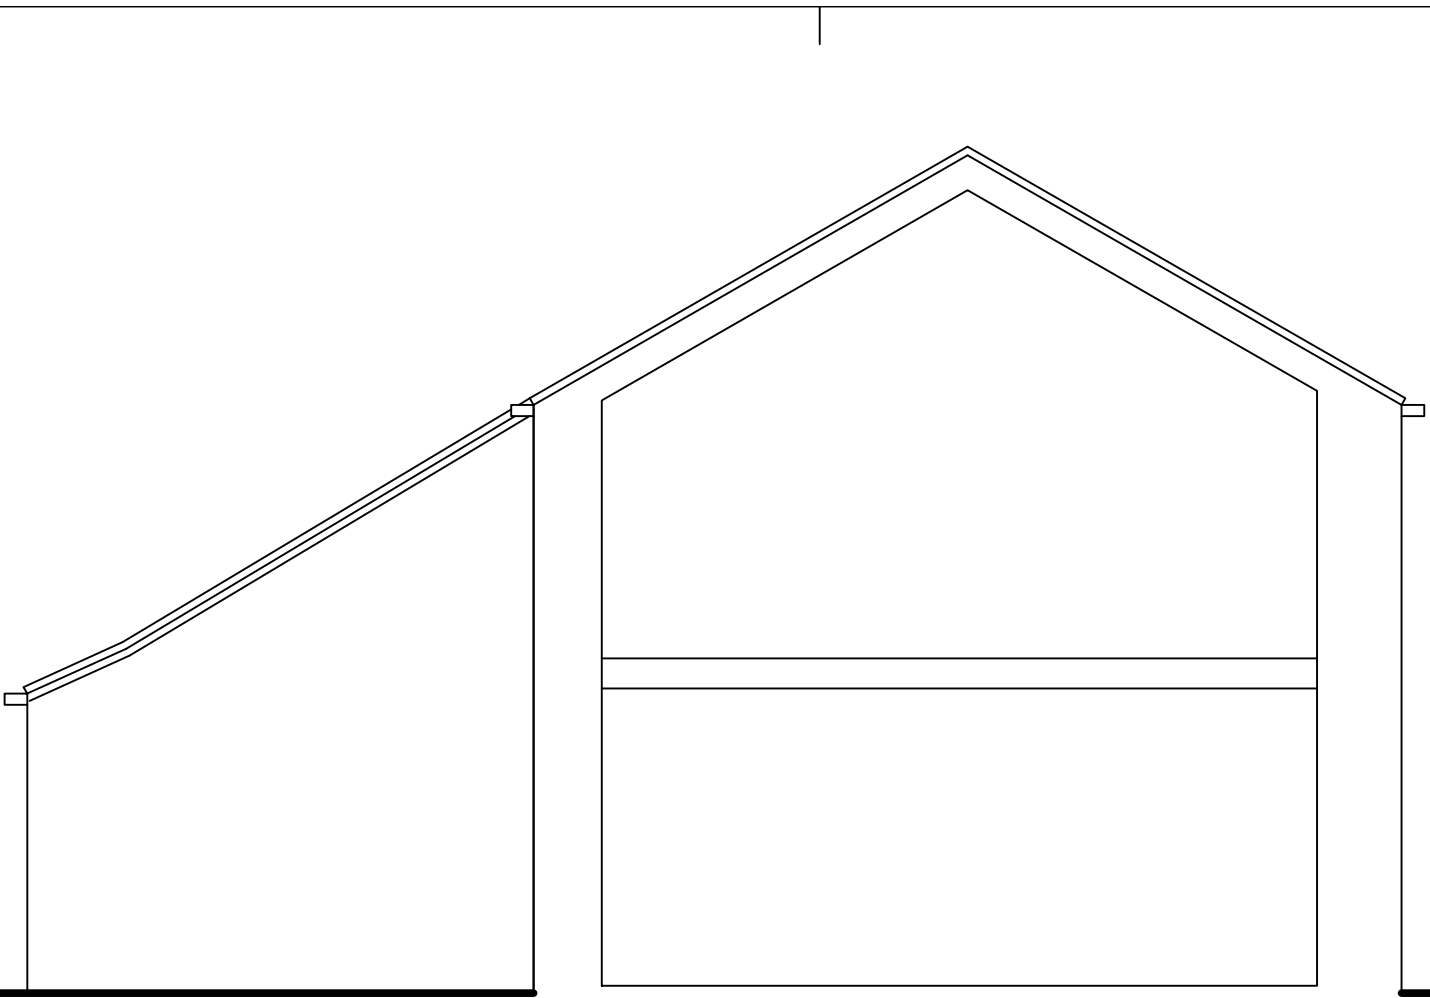


SIDE ELEVATION 1
AS EXISTING SCALE 1:50

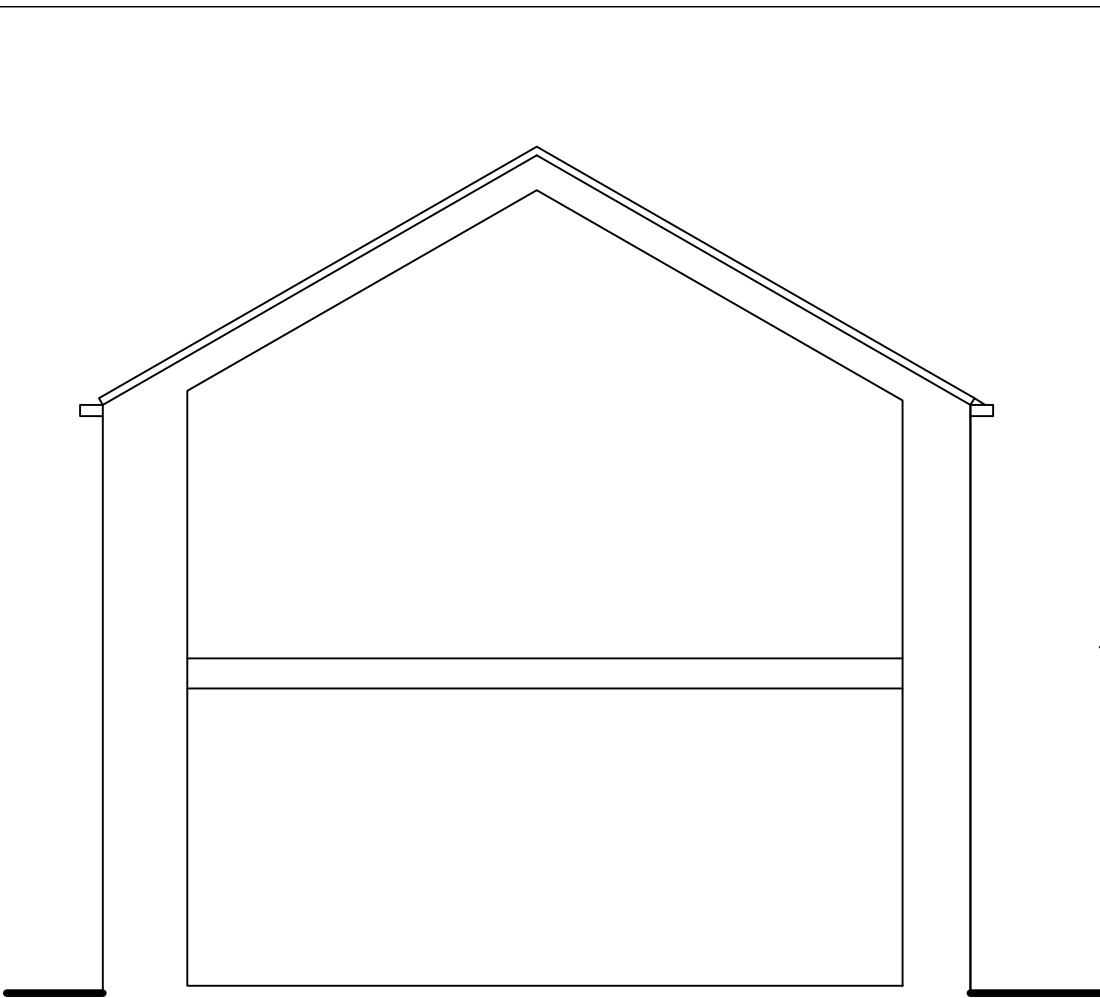


SIDE ELEVATION 2
AS EXISTING SCALE 1:50

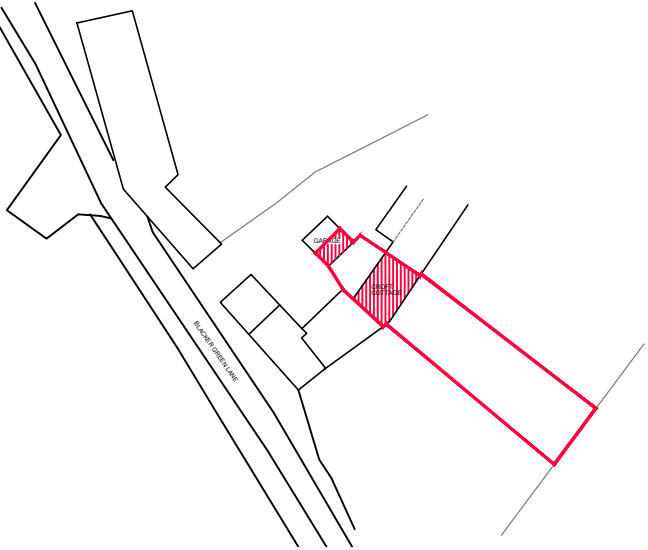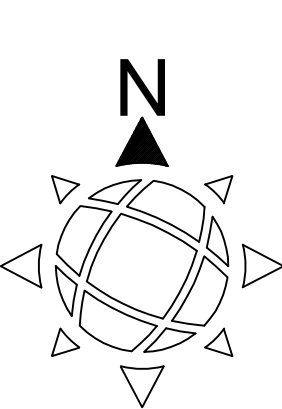


LOCATION PLAN 1:1250

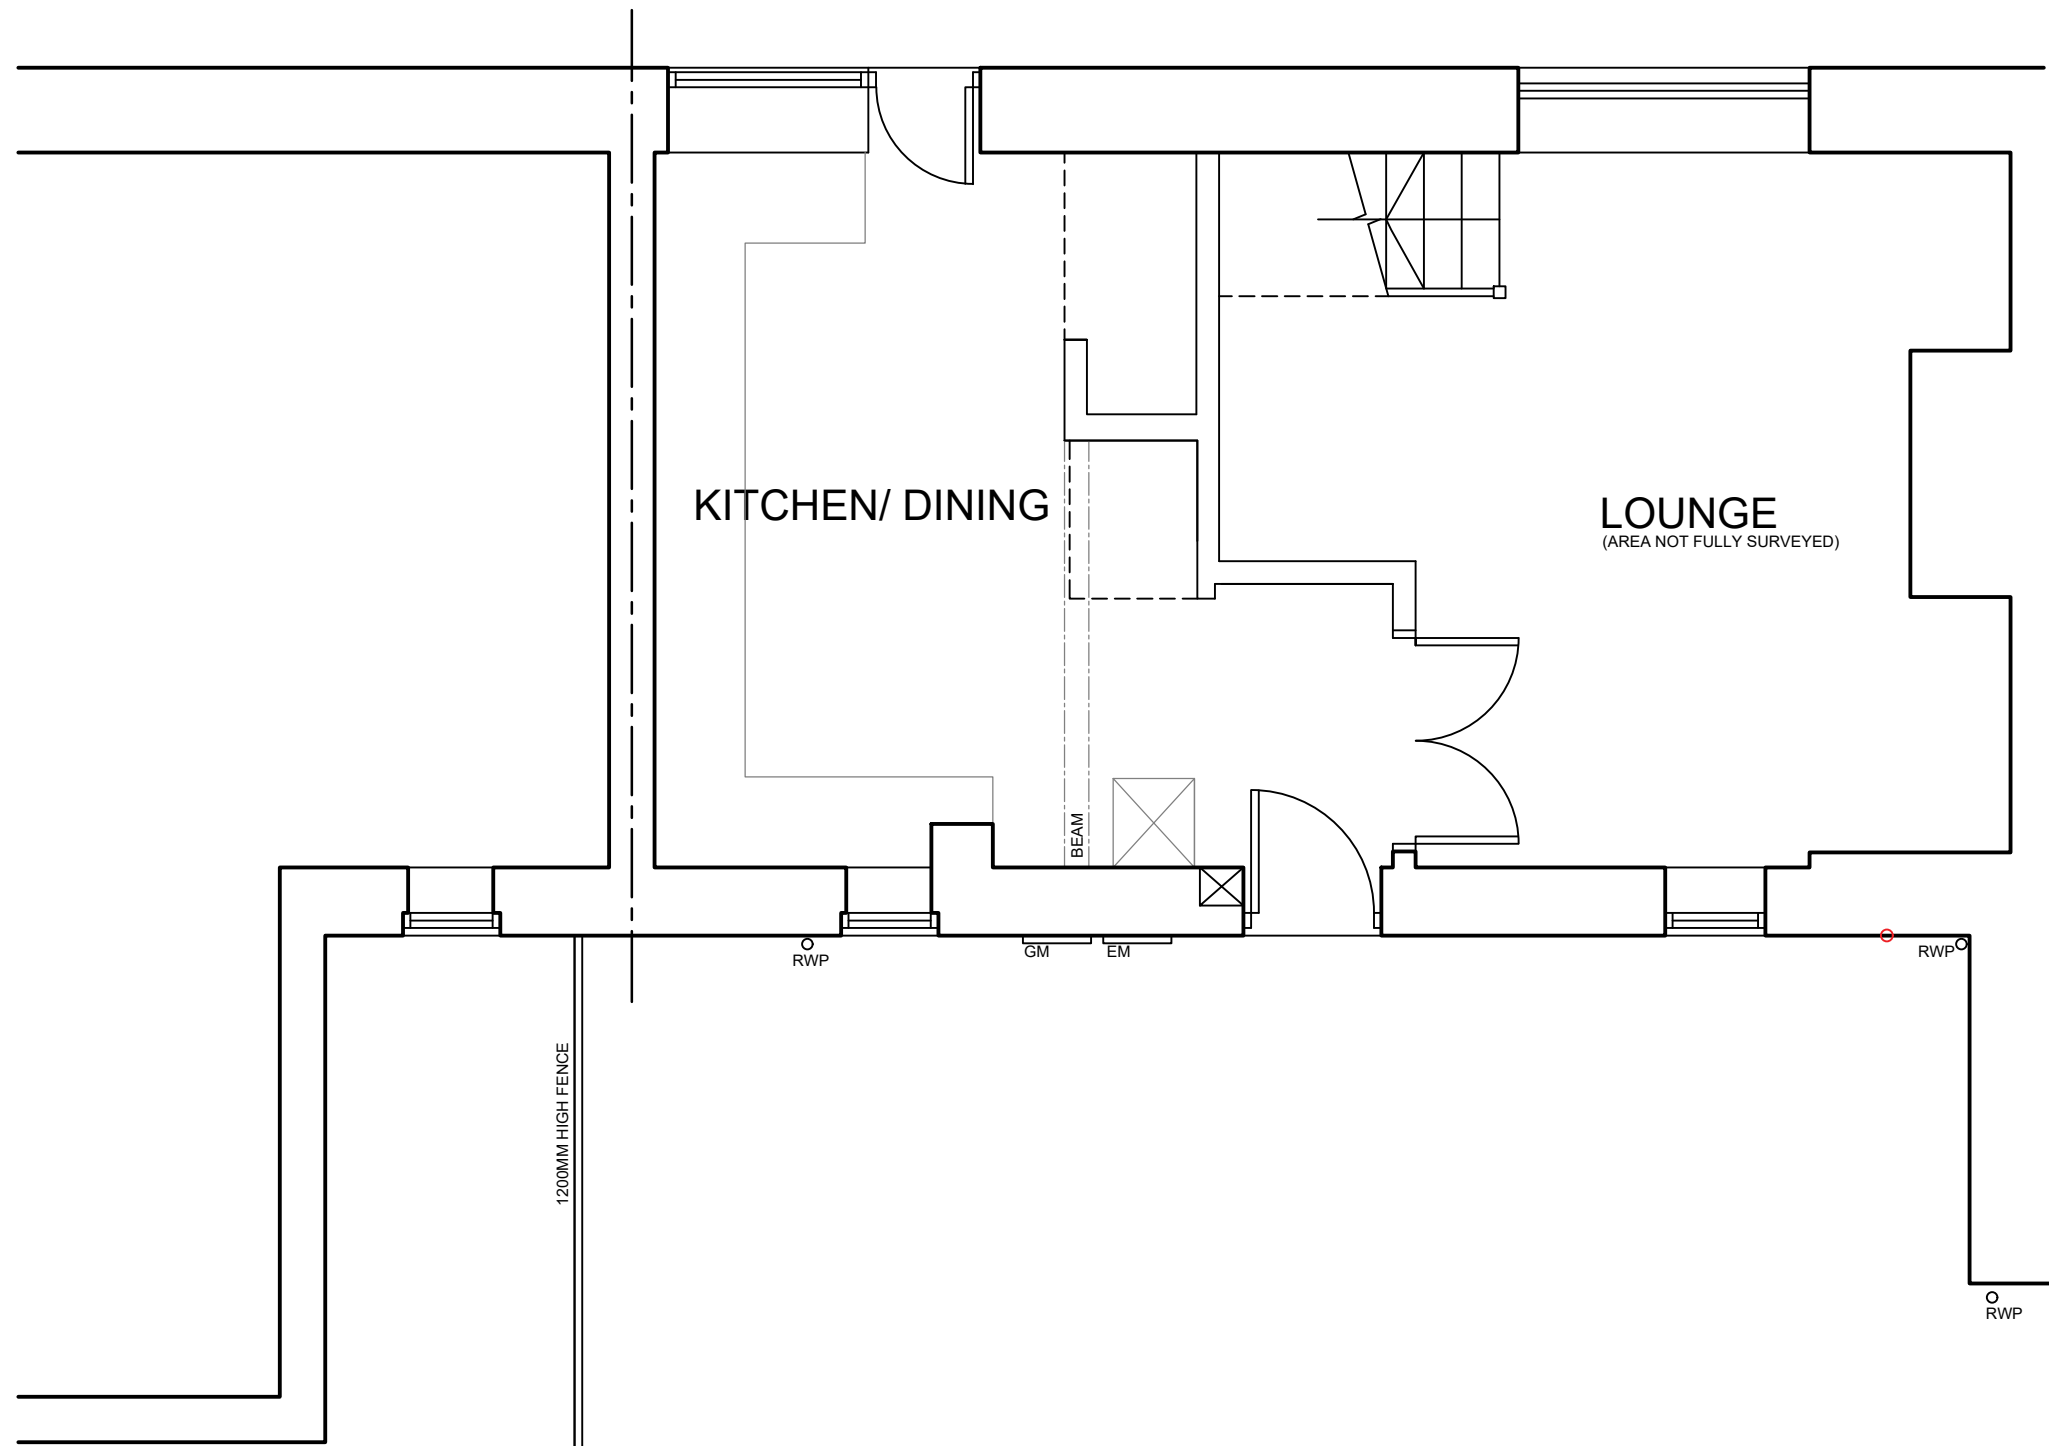

G/F PLAN
AS EXISTING
SCALE 1:50

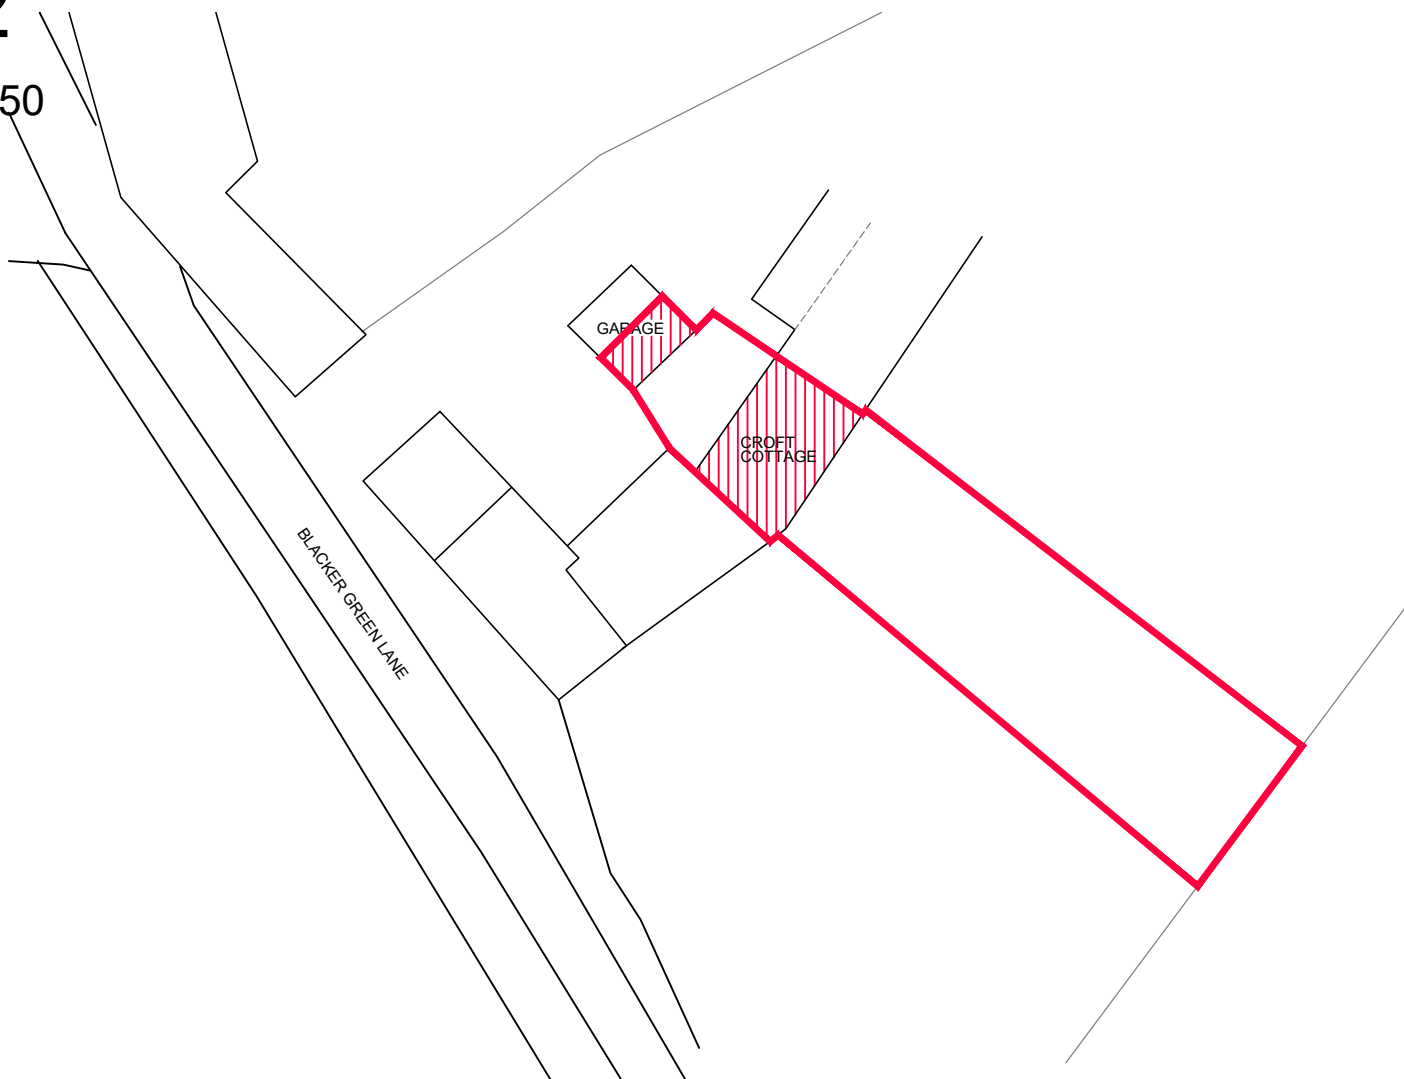

BLOCK PLAN 1:500

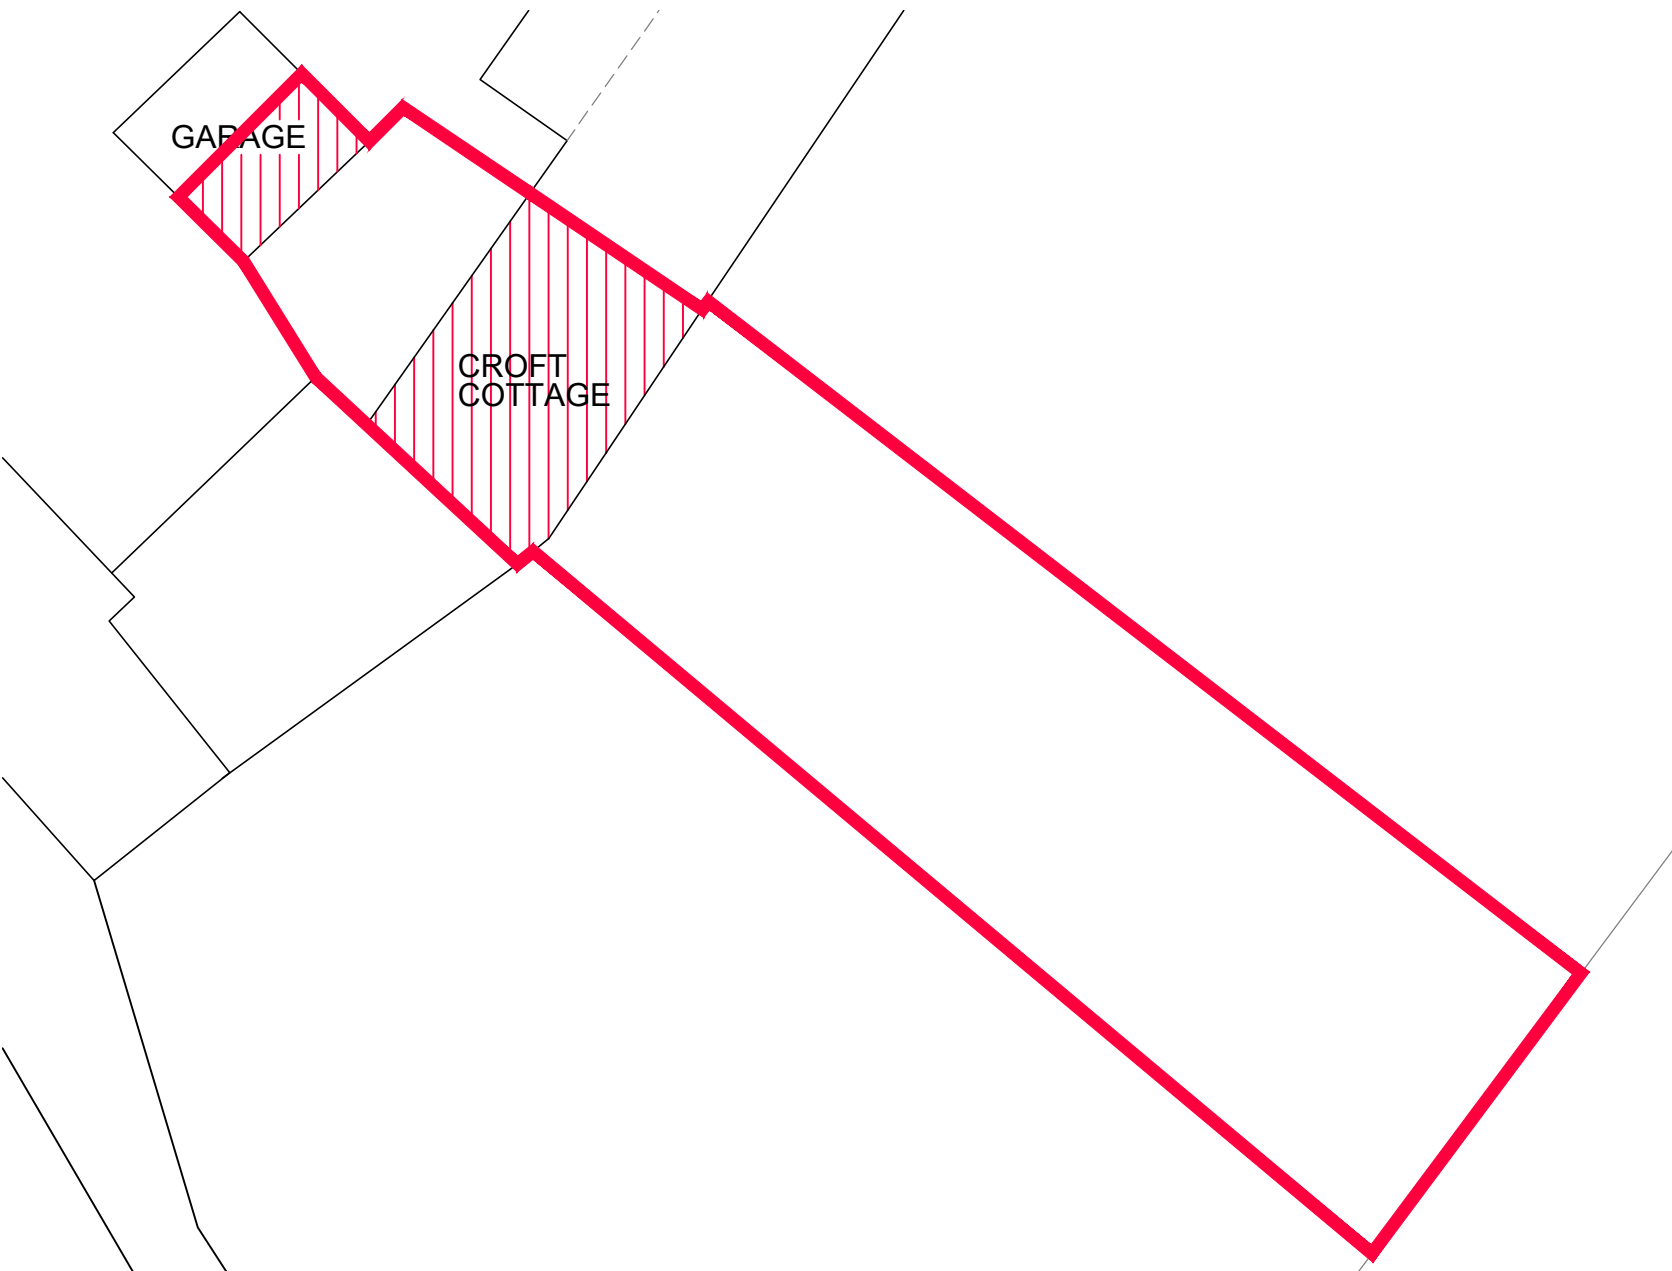

SITE PLAN 1:250

 NYP	 Chartered Institute of Architectural Technologists Registered Practice	1. THIS DRAWING AND THE COPYRIGHTS AND PATENTS THEREIN ARE THE PROPERTY OF NYP ARCHITECTURAL SERVICES LLP REGISTERED IN ENGLAND AND WALES No. 4631338 AND MAY BE USED OR REPRODUCED ONLY UNDER CONTRACT. 2. CONTRACTORS AND SUB-CONTRACTORS MUST CHECK AND AGREE ALL DIMENSIONS BEFORE PREPARING SHOP DRAWINGS OR COMMENCING WORK ON SITE. 3. CONTRACTORS ARE RESPONSIBLE FOR INFORMING THE DESIGNER OF ANY DISCREPANCY DISCOVERED ON THIS DRAWING OR BETWEEN THIS DRAWING AND ANY OTHER RELATED DOCUMENT ISSUED UNDER THE STANDARD FORM OF CONTRACT IN RESPECT OF THE WORK. 4. WRITTEN DIMENSIONS ONLY ARE TO BE USED FROM THIS DRAWING. IF IN ANY DOUBT ASK FOR CLARIFICATION.	Notes.	Revisions.						NYP ARCHITECTURAL SERVICES The Grove, High Street, Dodworth, Barnsley, S75 3RQ. Tel: 01226 200989. E-mail : scott@nypas.co.uk / stephen@nypas.co.uk													
				Date		Suffix		Description		Date		Suffix		Description		Project. EXTENSION WORKS CROFT COTTAGE, BLACKER GREEN LANE, SILKSTONE, BARNSELEY, S75 4NF		Client. G. HALL					
																Drawing Title. SURVEY AS EXISTING		Date. APRIL 2018		Scale. AS INDICATED			
																		Ref. 04/61		Dwg. No. P01		Rev.	