




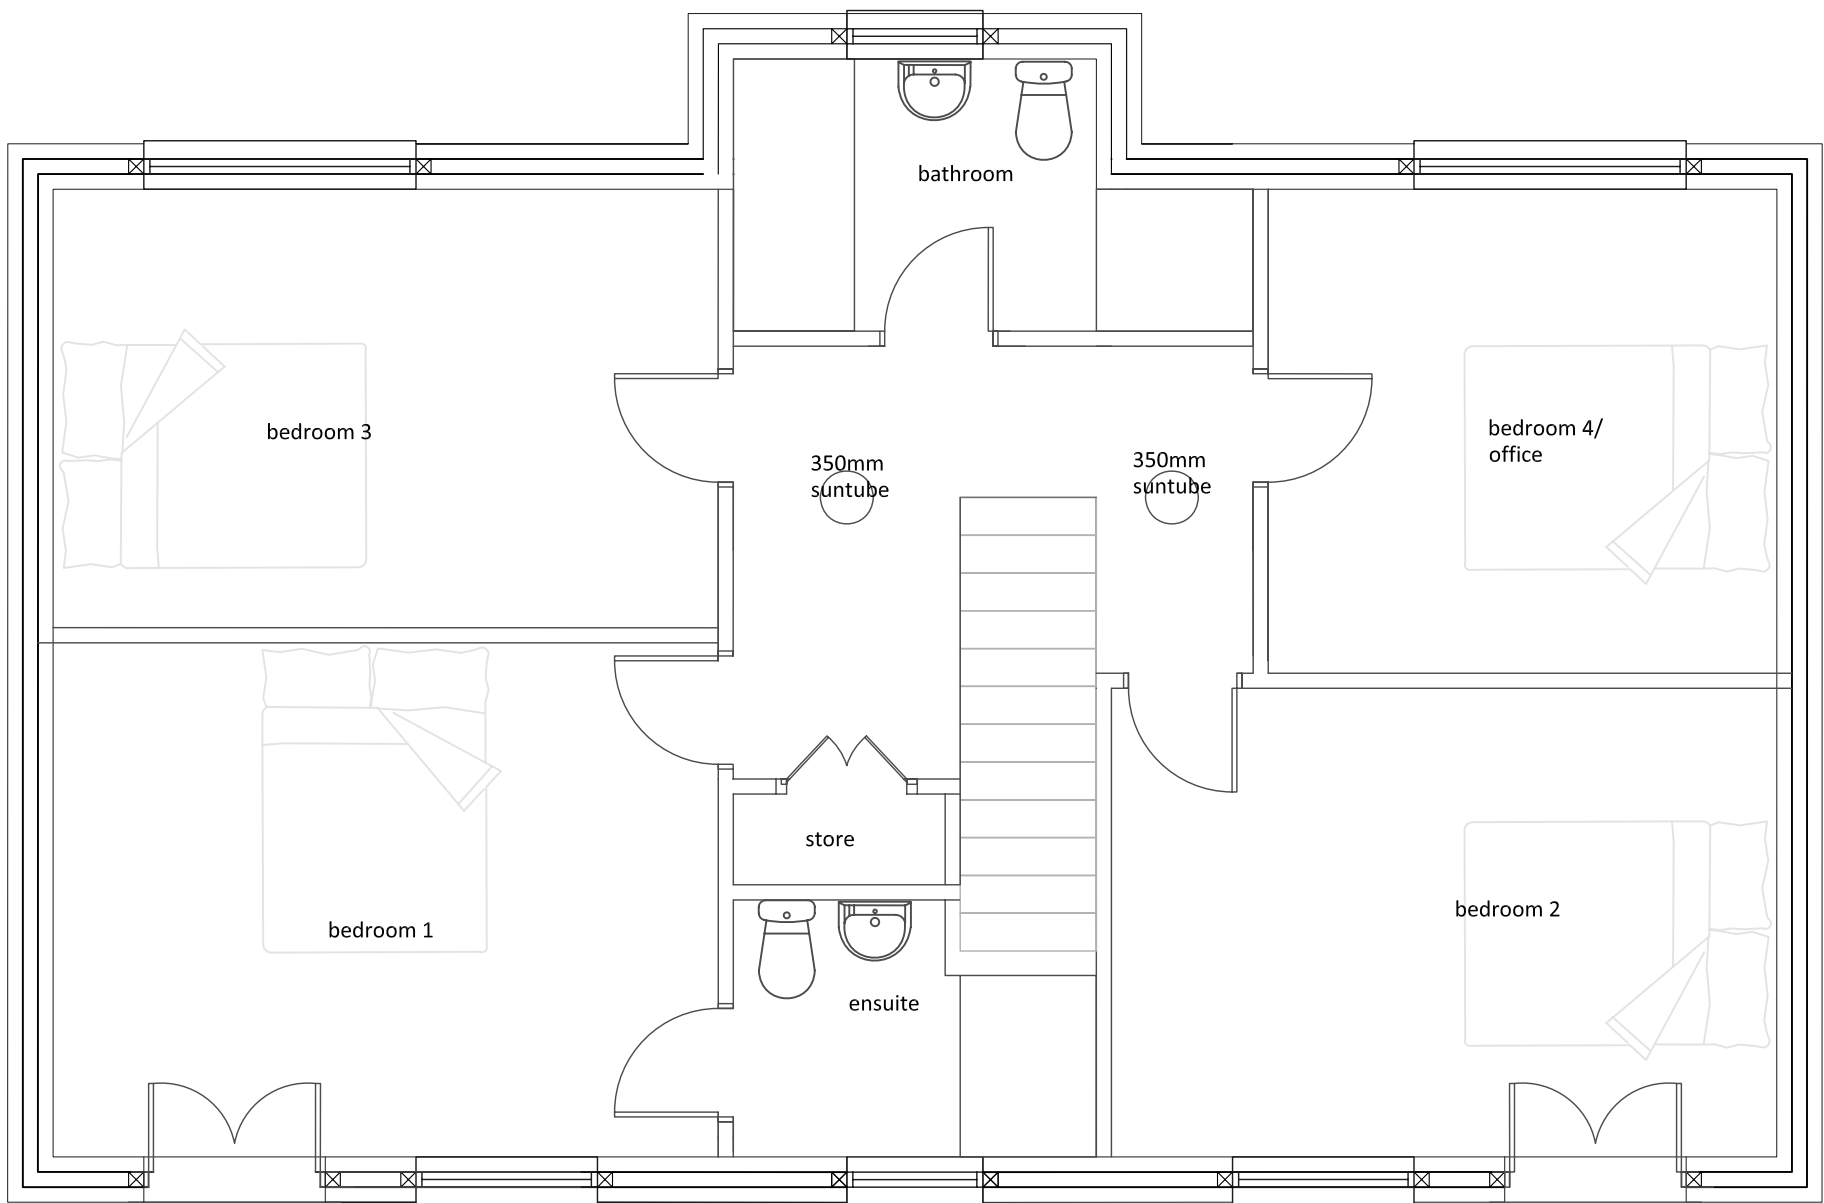


First Floor Plan
1:50 @ A2

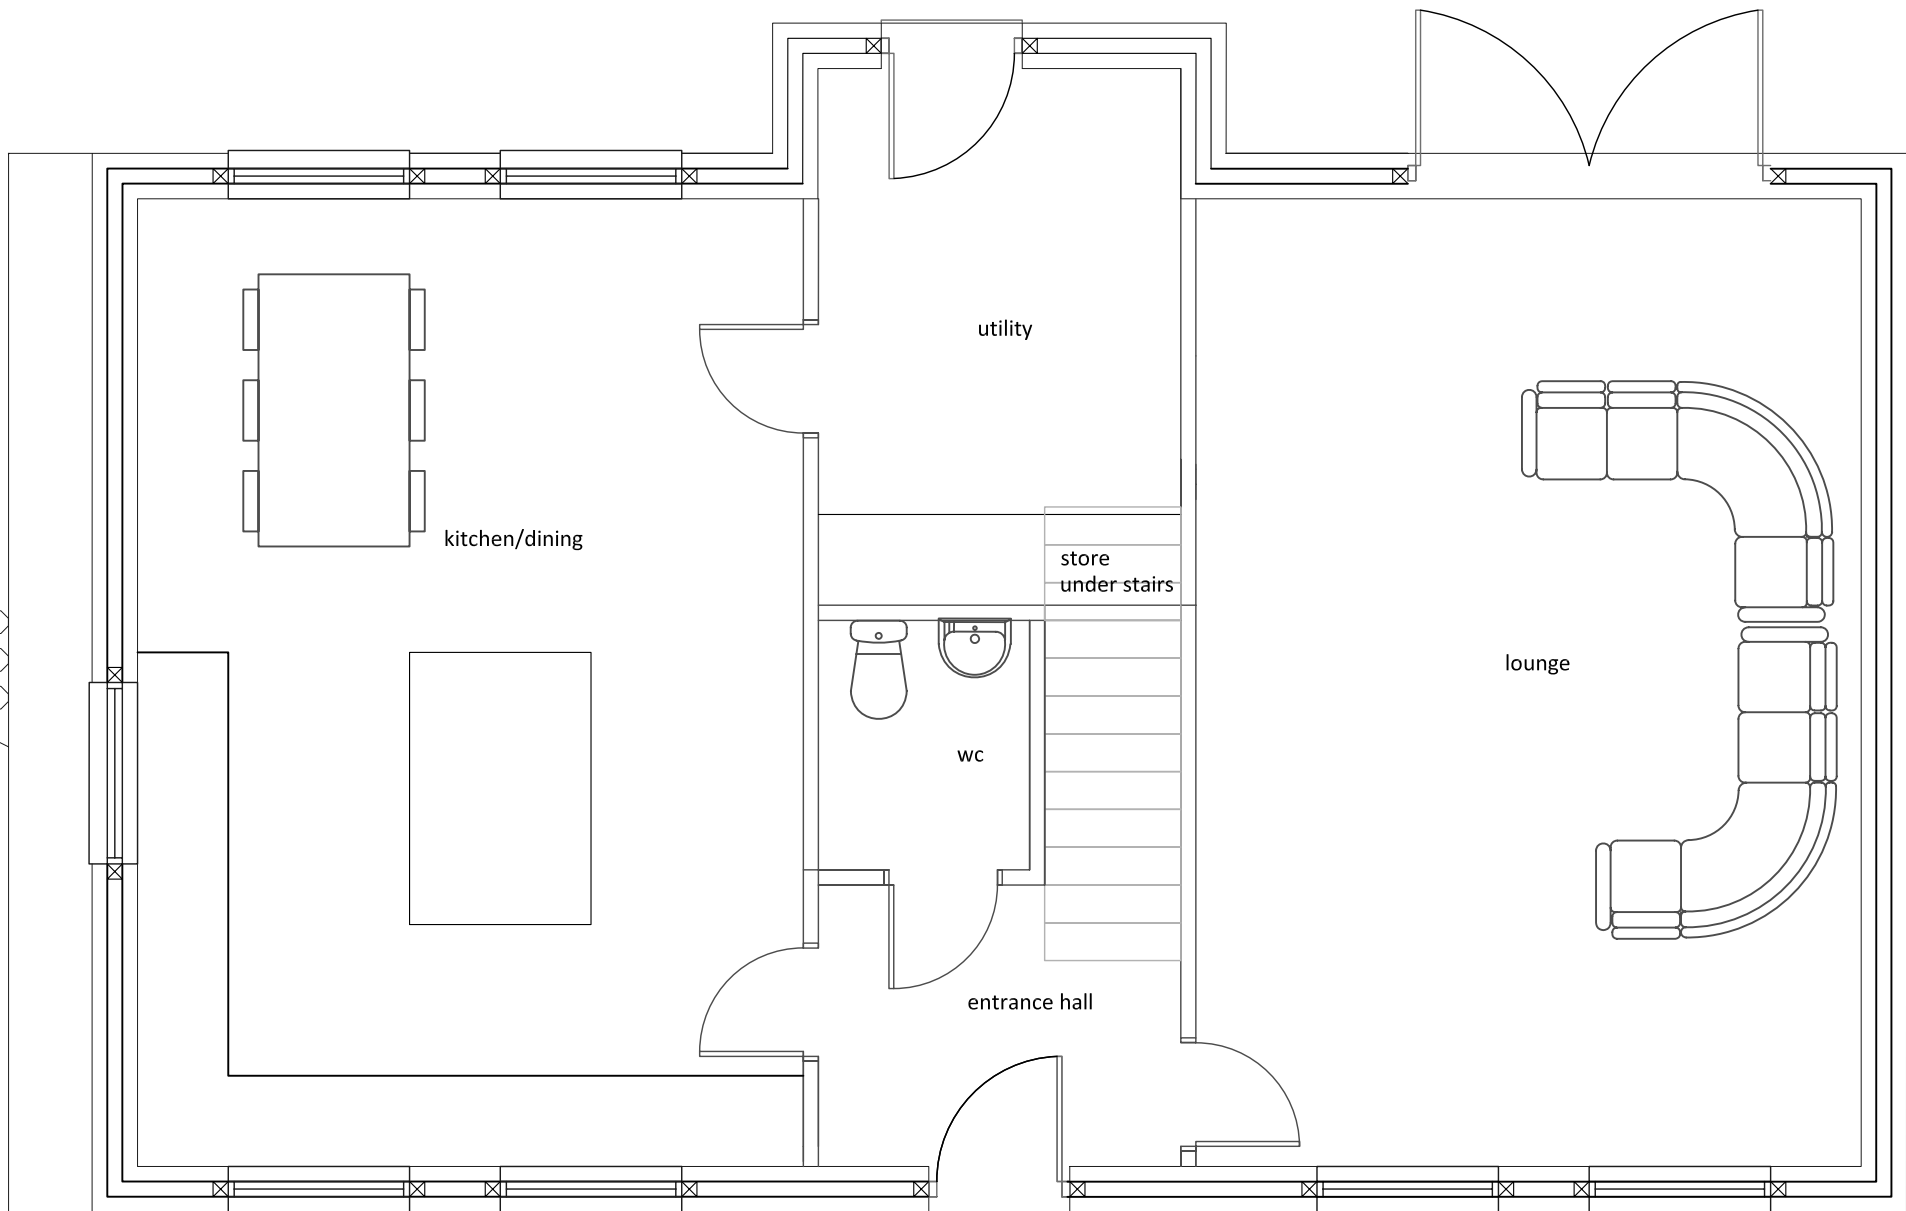


Ground Floor Plan
1:50@A2

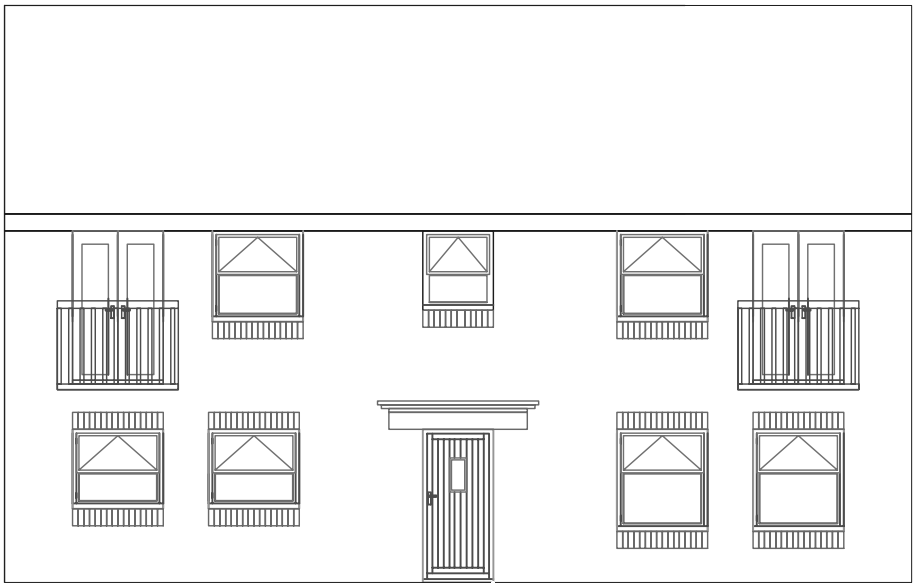


Front Elevation
1:100@A2

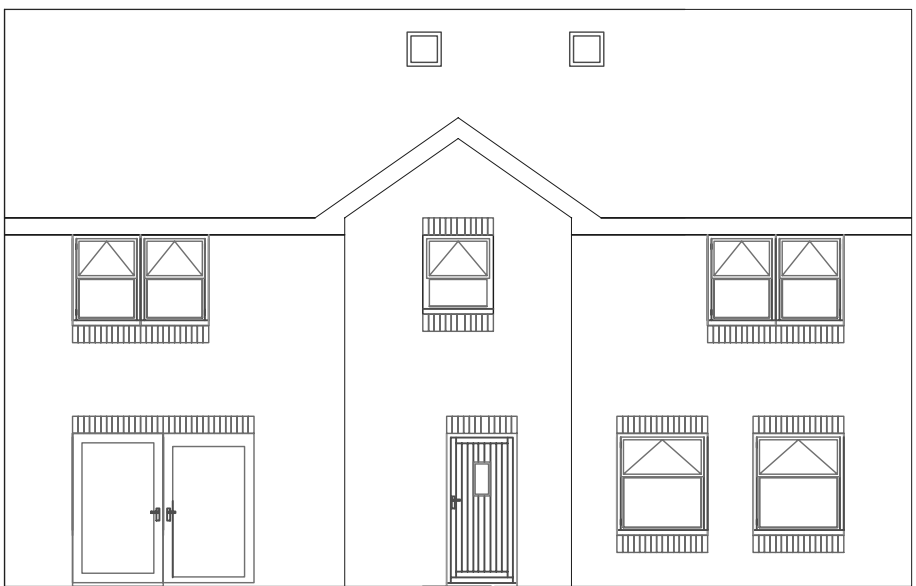

Rear Elevation
1:100@A2

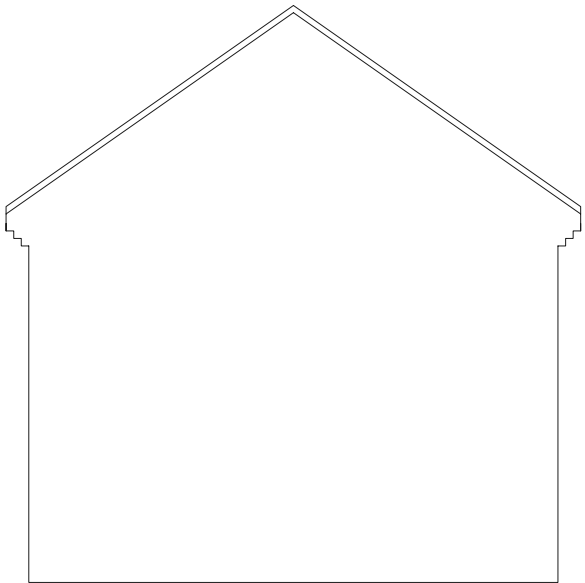

RH side Elevation
1:100@A2

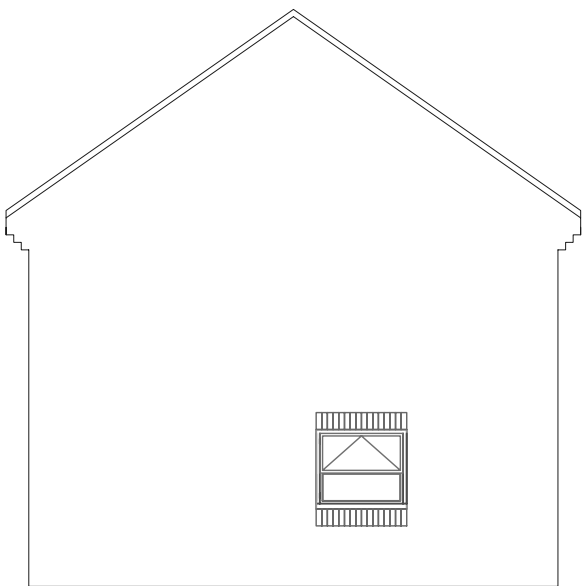

LH side Elevation
to farm yard
1:100@A2

SITE	
LOW VALLEY FARM, DARFIELD	
CLIENT	
MR AND MRS HOBSON	
PROJECT	
PROPOSED DETACHED DWELLING	
DRAWING TITLE	
PLANS AND ELEVATIONS	
DRAWING NO.	SCALE
23.05.04	1:100 AND
	1:50 @A2
DATE	REVISION
02.07.2023	/