


Ordnance Survey (c) Crown Copyright 2022. All rights reserved. Licence number 100022432

1


Existing Location Plan

1 : 1250

 

Address: Office 15, Askern House,
Askern, Doncaster, DN6 0AA
Email: info@3dppd.co.uk
Telephone: 01302 239000
Web: www.3dppd.co.uk

All dimensions and sizes to be verified by the Contractor on site.
Plans only to be used on the site for which designed.
Precision Plan Drawing will have no liability for any errors or inaccuracies.
© This drawing is subject to copyright of Precision Plan Drawing Limited.
Reproduced from OS map by permission of Ordnance Survey® on behalf of The Controller of Her Majesty's Stationery Office. © Crown copyright . 2019 All rights reserved.
License No 0100031673

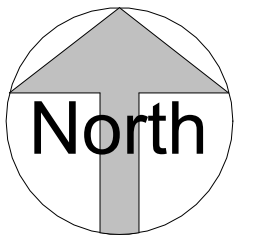

No.	Description	Date

PROJECT ADDRESS

Land Adj 137 High Street,
Great Houghton

PROJECT NAME

Detached Dormer Bungalow

SHEET NAME		Location Plan	
DRAWN BY	CHECKED BY	DATE	
KO	LO	13/04/23	
SCALE (@A2)		PROJECT NUMBER	
1 : 1250		1834	
DRAWING NUMBER			REV
BL101			



Ordnance Survey (c) Crown Copyright 2022. All rights reserved. Licence number 100022432



Address: Office 15, Askern House,
Askern, Doncaster, DN6 0AA
Email: info@3dppd.co.uk
Telephone: 01302 239000
Web: www.3dppd.co.uk

All dimensions and sizes to be verified by the Contractor on site.
Drawings to be read in conjunction with engineers details.
The structural engineers details take precedence over the architectural drawings.

No dimensions to be scaled from this drawing. Contractors must work to figured dimensions.

Precision Plan Drawing will have no liability for any errors or inaccuracies.

© This drawing is subject to copyright of Precision Plan Drawing Limited.

CDM REGULATIONS 2015
The client must abide by the Construction Design and Management Regulations 2015. The client must appoint a contractor, if more than one contractor is to be involved, the client will need to appoint (in writing) a principal designer (to plan, manage and coordinate the planning and design work) and a principal contractor (to plan, manage and coordinate the construction and ensure there are arrangements in place for managing and organising the project).

Domestic clients
The domestic client is to appoint a principal designer and a principal contractor when there is more than one contractor, if not your duties will automatically transferred to the contractor or principal contractor.

Further information can be obtained from the HSE following this link:
<http://www.hse.gov.uk/construction/cdm/2015/domestic-clients.htm>

No.	Description	Date
1	Garage to be detached	06/03/23
2	Garage Removed, Turning Head Provided and soft landscaping to 20m on RHS Boundary	13/04/23

PROJECT ADDRESS


Land Adj 137 High Street,
Great Houghton

PROJECT NAME

Detached Dormer Bungalow

SHEET NAME		Proposed Block Plan	
DRAWN BY	CHECKED BY	DATE	
KO	LO	13/04/23	
SCALE (@A2)		PROJECT NUMBER	
1 : 500		1834	
DRAWING NUMBER			REV
BL102			2

1 Proposed Block Plan
1 : 500

 

Address: Office 15, Askern House,
Askern, Doncaster, DN6 0AA
Email: info@3dppd.co.uk
Telephone: 01302 239000
Web: www.3dppd.co.uk

All dimensions and sizes to be verified by the Contractor on site.
Drawings to be read in conjunction with engineers details.
The structural engineers details take precedence over the architectural drawings.

No dimensions to be scaled from this drawing. Contractors must work to figured dimensions.

Precision Plan Drawing will have no liability for any errors or inaccuracies.

© This drawing is subject to copyright of Precision Plan Drawing Limited.

CDM REGULATIONS 2015
The client must abide by the Construction Design and Management Regulations 2015. The client must appoint a contractor, if more than one contractor is to be involved, the client will need to appoint (in writing) a principal designer (to plan, manage and coordinate the planning and design work) and a principal contractor (to plan, manage and coordinate the construction and ensure there are arrangements in place for managing and organising the project).

Domestic clients
The domestic client is to appoint a principal designer and a principal contractor when there is more than one contractor, if not your duties will automatically transferred to the contractor or principal contractor.

Further information can be obtained from the HSE following this link:
<http://www.hse.gov.uk/construction/cdm/2015/domestic-clients.htm>

No.	Description	Date

PROJECT ADDRESS

Land Adj 137 High Street,
Great Houghton

PROJECT NAME

Detached Dormer Bungalow


SHEET NAME		Site Topo Survey	
DRAWN BY		CHECKED BY	DATE
KO		LO	13/04/23
SCALE (@A2)		PROJECT NUMBER	
1 : 500		1834	
DRAWING NUMBER			REV
BL103			



1

Existing Site

1 : 500

 

Address: Office 15, Askern House,
Askern, Doncaster, DN6 0AA
Email: info@3dppd.co.uk
Telephone: 01302 239000
Web: www.3dppd.co.uk

All dimensions and sizes to be verified by the Contractor on site.
Drawings to be read in conjunction with engineers details.
The structural engineers details take precedence over the architectural drawings.

No dimensions to be scaled from this drawing. Contractors must work to figured dimensions.

Precision Plan Drawing will have no liability for any errors or inaccuracies.

© This drawing is subject to copyright of Precision Plan Drawing Limited.

CDM REGULATIONS 2015
The client must abide by the Construction Design and Management Regulations 2015. The client must appoint a contractor, if more than one contractor is to be involved, the client will need to appoint (in writing) a principal designer (to plan, manage and coordinate the planning and design work) and a principal contractor (to plan, manage and coordinate the construction and ensure there are arrangements in place for managing and organising the project).

Domestic clients
The domestic client is to appoint a principal designer and a principal contractor when there is more than one contractor, if not your duties will automatically transferred to the contractor or principal contractor.

Further information can be obtained from the HSE following this link:
<http://www.hse.gov.uk/construction/cdm/2015/domestic-clients.htm>

No.	Description	Date
1	Garage to be detached	06/03/23
2	Garage Removed, Turning Head Provided and soft landscaping to 20m on RHS Boundary	13/04/23


PROJECT ADDRESS

Land Adj 137 High Street,
Great Houghton

PROJECT NAME


Detached Dormer Bungalow

SHEET NAME		Proposed Site Block Plan	
DRAWN BY	CHECKED BY	DATE	
KO	LO	13/04/23	
SCALE (@A2)		PROJECT NUMBER	
1 : 200		1834	
DRAWING NUMBER			REV
BL104			2

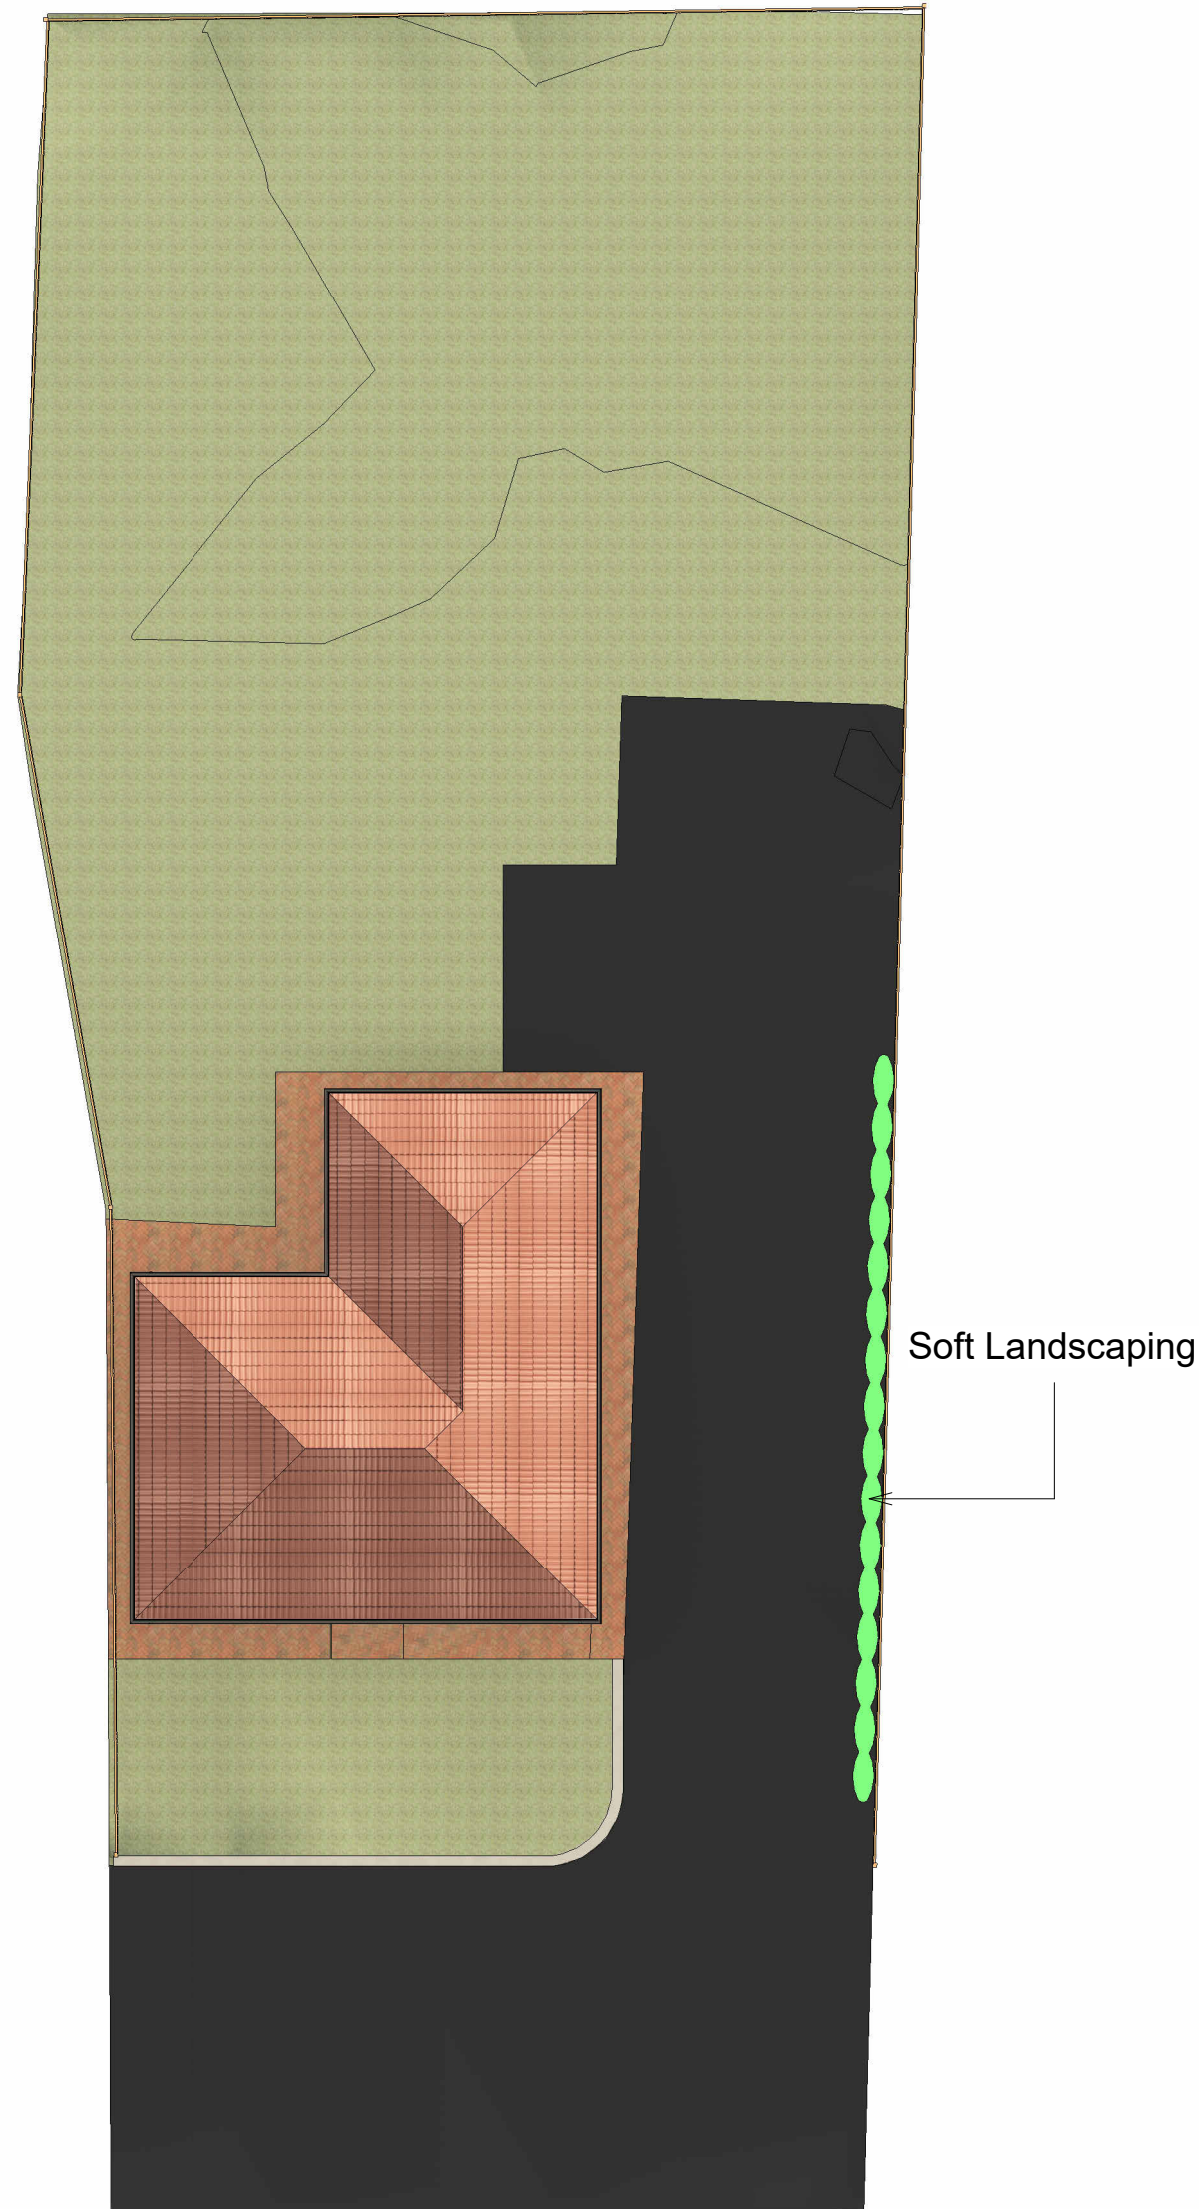


2 0 2 4 6 8 10
SCALE 1:200 m

1 Proposed Block Plan
1 : 200

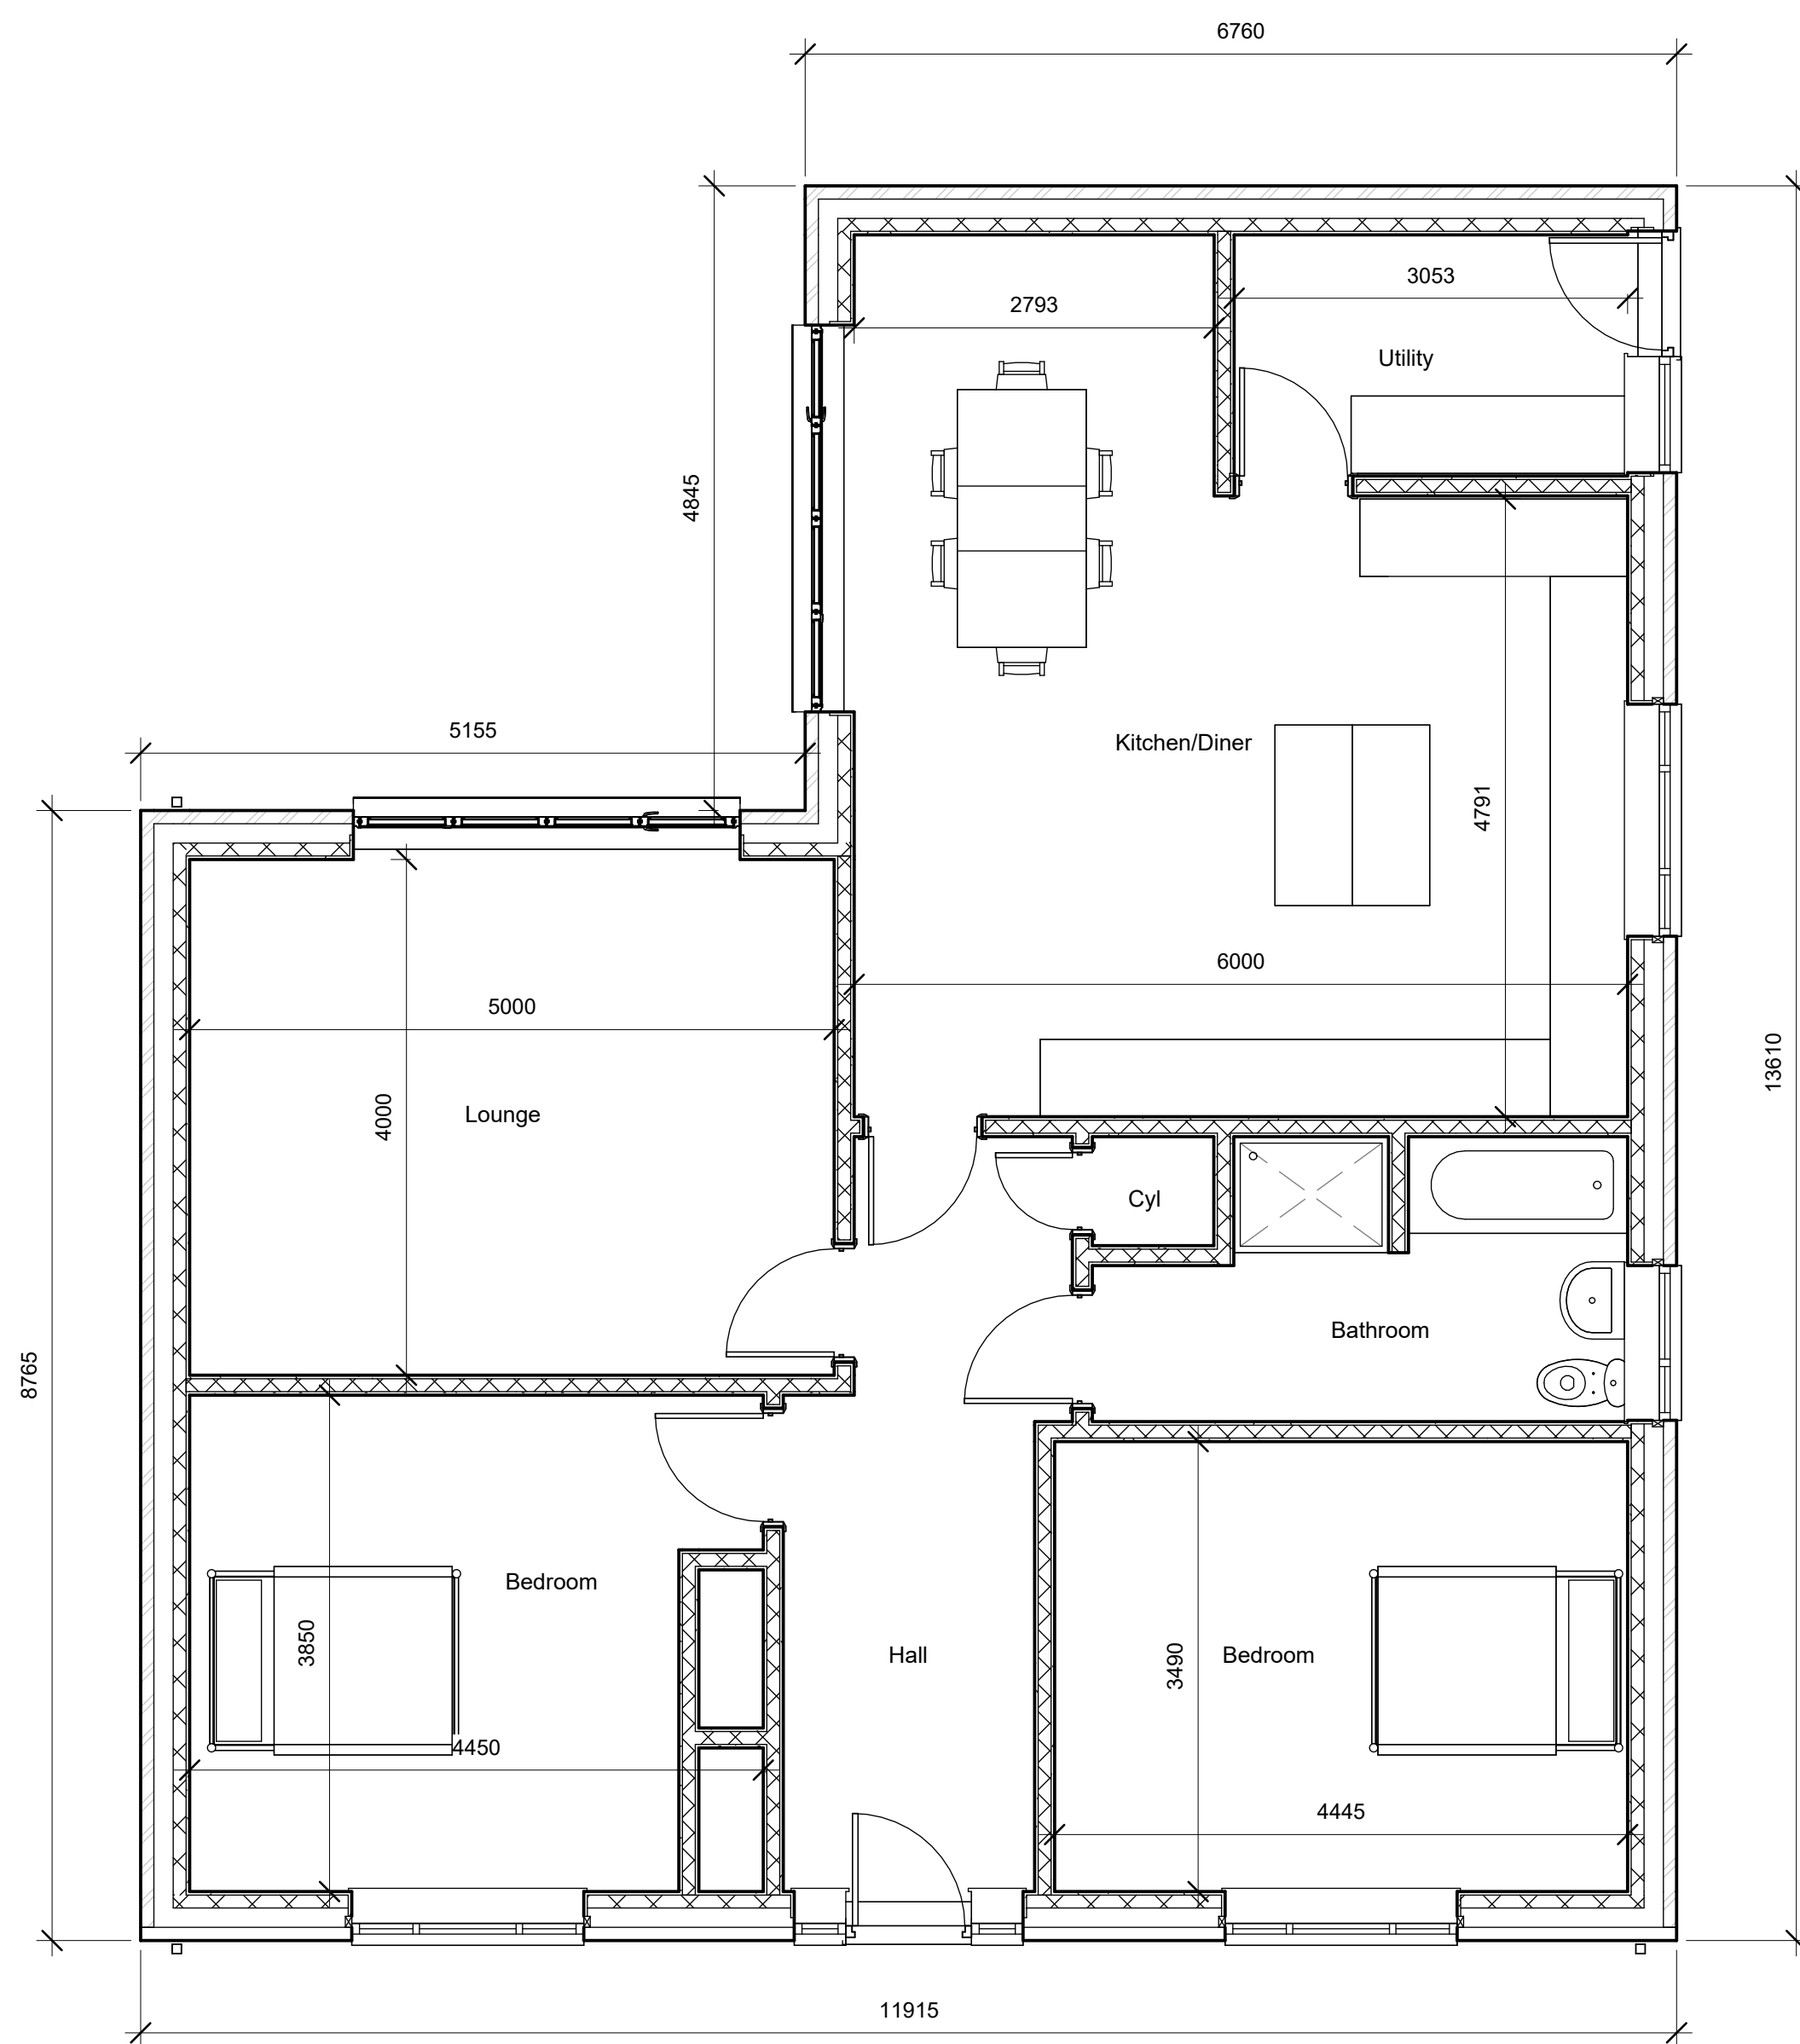

1 Ground Floor Plan
1 : 50

 

Address: Office 15, Askern House,
Askern, Doncaster, DN6 0AA
Email: info@3dppd.co.uk
Telephone: 01302 239000
Web: www.3dppd.co.uk

All dimensions and sizes to be verified by the Contractor on site.
Drawings to be read in conjunction with engineers details.
The structural engineers details take precedence over the architectural drawings.

No dimensions to be scaled from this drawing. Contractors must work to figured dimensions.

Precision Plan Drawing will have no liability for any errors or inaccuracies.

© This drawing is subject to copyright of Precision Plan Drawing Limited.

CDM REGULATIONS 2015
The client must abide by the Construction Design and Management Regulations 2015. The client must appoint a contractor, if more than one contractor is to be involved, the client will need to appoint (in writing) a principal designer (to plan, manage and coordinate the planning and design work) and a principal contractor (to plan, manage and coordinate the construction and ensure there are arrangements in place for managing and organising the project).

Domestic clients
The domestic client is to appoint a principal designer and a principal contractor when there is more than one contractor, if not your duties will automatically transferred to the contractor or principal contractor.

Further information can be obtained from the HSE following this link:
<http://www.hse.gov.uk/construction/cdm/2015/domestic-clients.htm>

No.	Description	Date
1	Garage to be detached	06/03/23
2	Garage Removed, Turning Head Provided and soft landscaping to 20m on RHS Boundary	13/04/23

PROJECT ADDRESS

Land Adj 137 High Street,
Great Houghton

PROJECT NAME

Detached Dormer Bungalow

SHEET NAME		GF Plan	
DRAWN BY		CHECKED BY	DATE
KO		LO	13/04/23
SCALE (@A2)		PROJECT NUMBER	
1 : 50		1834	
DRAWING NUMBER			REV
P101			2

Address: Office 15, Askern House,
Askern, Doncaster, DN6 0AA
Email: info@3dppd.co.uk
Telephone: 01302 239000
Web: www.3dppd.co.uk

All dimensions and sizes to be verified by the Contractor on site.
Drawings to be read in conjunction with engineers details.
The structural engineers details take precedence over the architectural drawings.

No dimensions to be scaled from this drawing. Contractors must work to figured dimensions.

Precision Plan Drawing will have no liability for any errors or inaccuracies.

© This drawing is subject to copyright of Precision Plan Drawing Limited.

CDM REGULATIONS 2015
The client must abide by the Construction Design and Management Regulations 2015. The client must appoint a contractor, if more than one contractor is to be involved, the client will need to appoint (in writing) a principal designer (to plan, manage and coordinate the planning and design work) and a principal contractor (to plan, manage and coordinate the construction and ensure there are arrangements in place for managing and organising the project).

Domestic clients
The domestic client is to appoint a principal designer and a principal contractor when there is more than one contractor, if not your duties will automatically transferred to the contractor or principal contractor.

Further information can be obtained from the HSE following this link:
<http://www.hse.gov.uk/construction/cdm/2015/domestic-clients.htm>

No.	Description	Date
1	Garage to be detached	06/03/23
2	Garage Removed, Turning Head Provided and soft landscaping to 20m on RHS Boundary	13/04/23

PROJECT ADDRESS

Land Adj 137 High Street,
Great Houghton

PROJECT NAME


Detached Dormer Bungalow

SHEET NAME Front and Rear Elevations


DRAWN BY KO CHECKED BY LO DATE 13/04/23

SCALE (@A2) 1 : 50 PROJECT NUMBER 1834

DRAWING NUMBER P102 REV 2

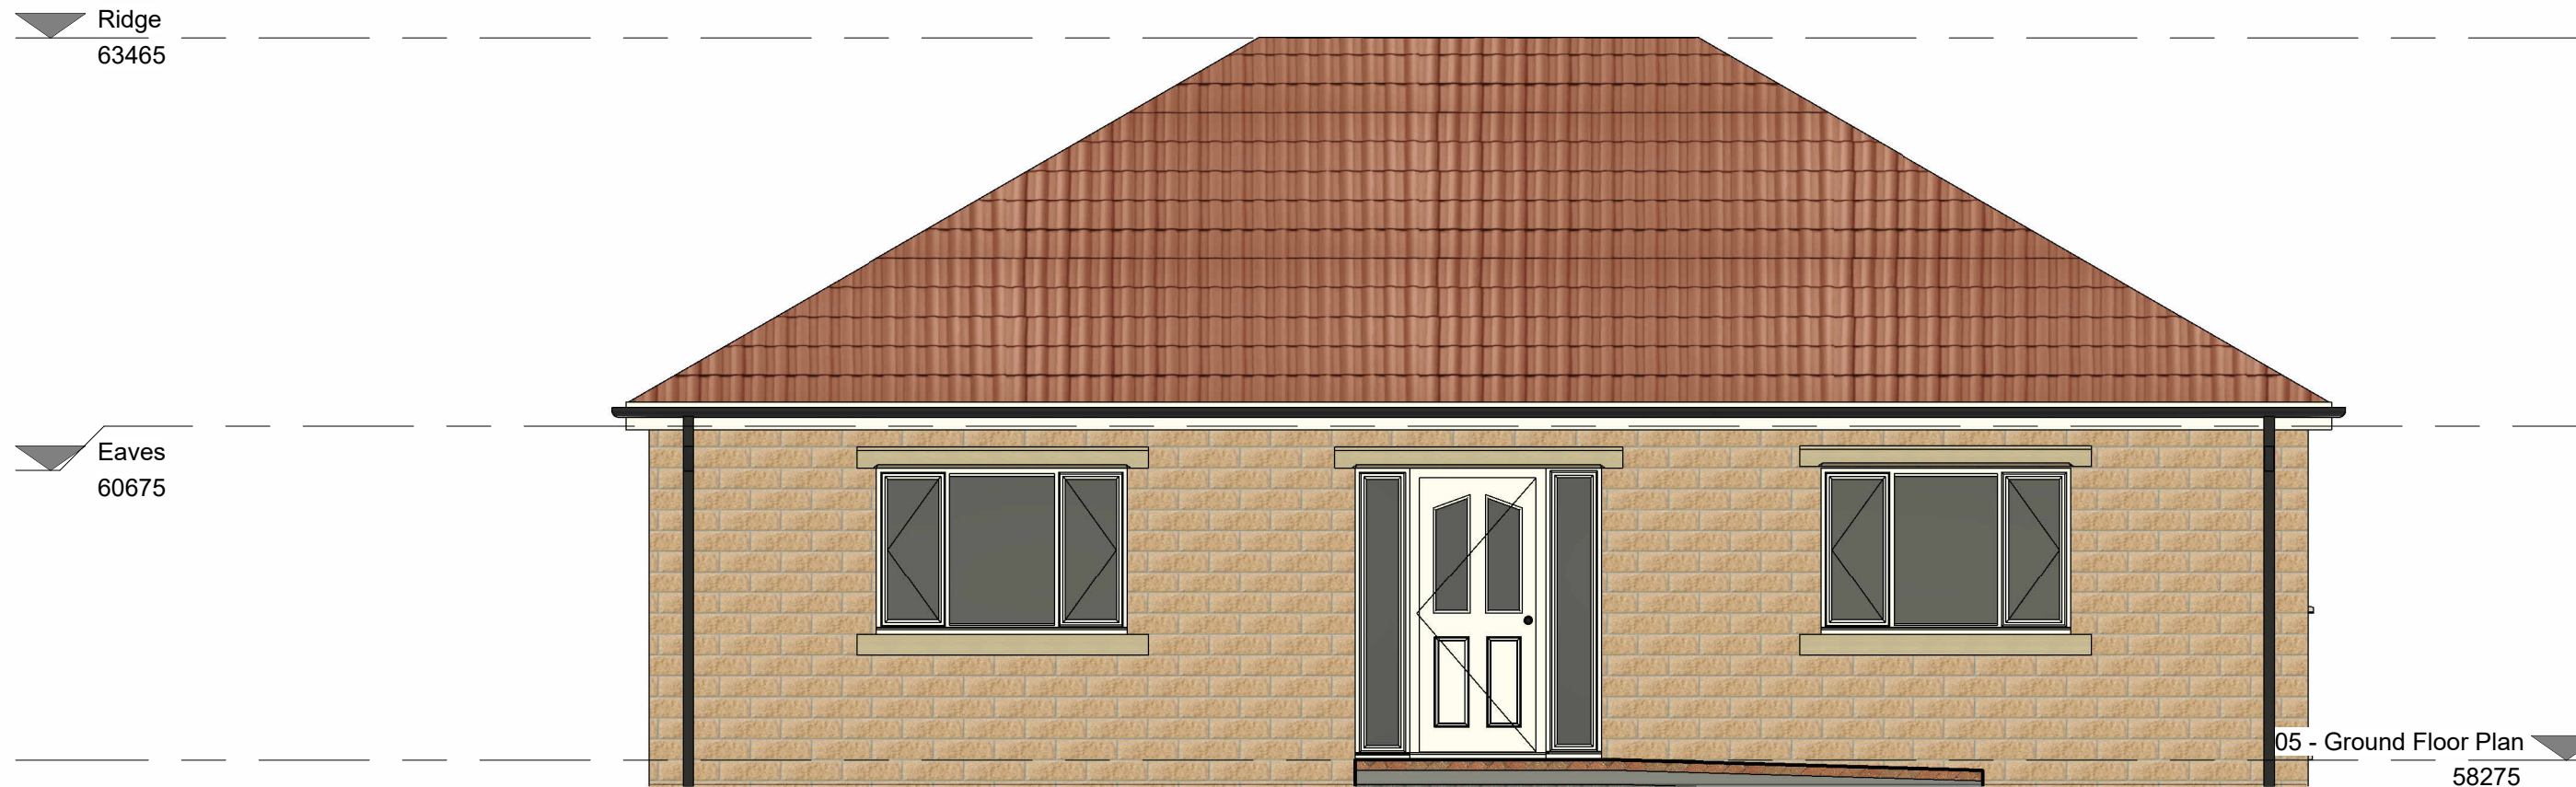

1 Front Elevation
1 : 50

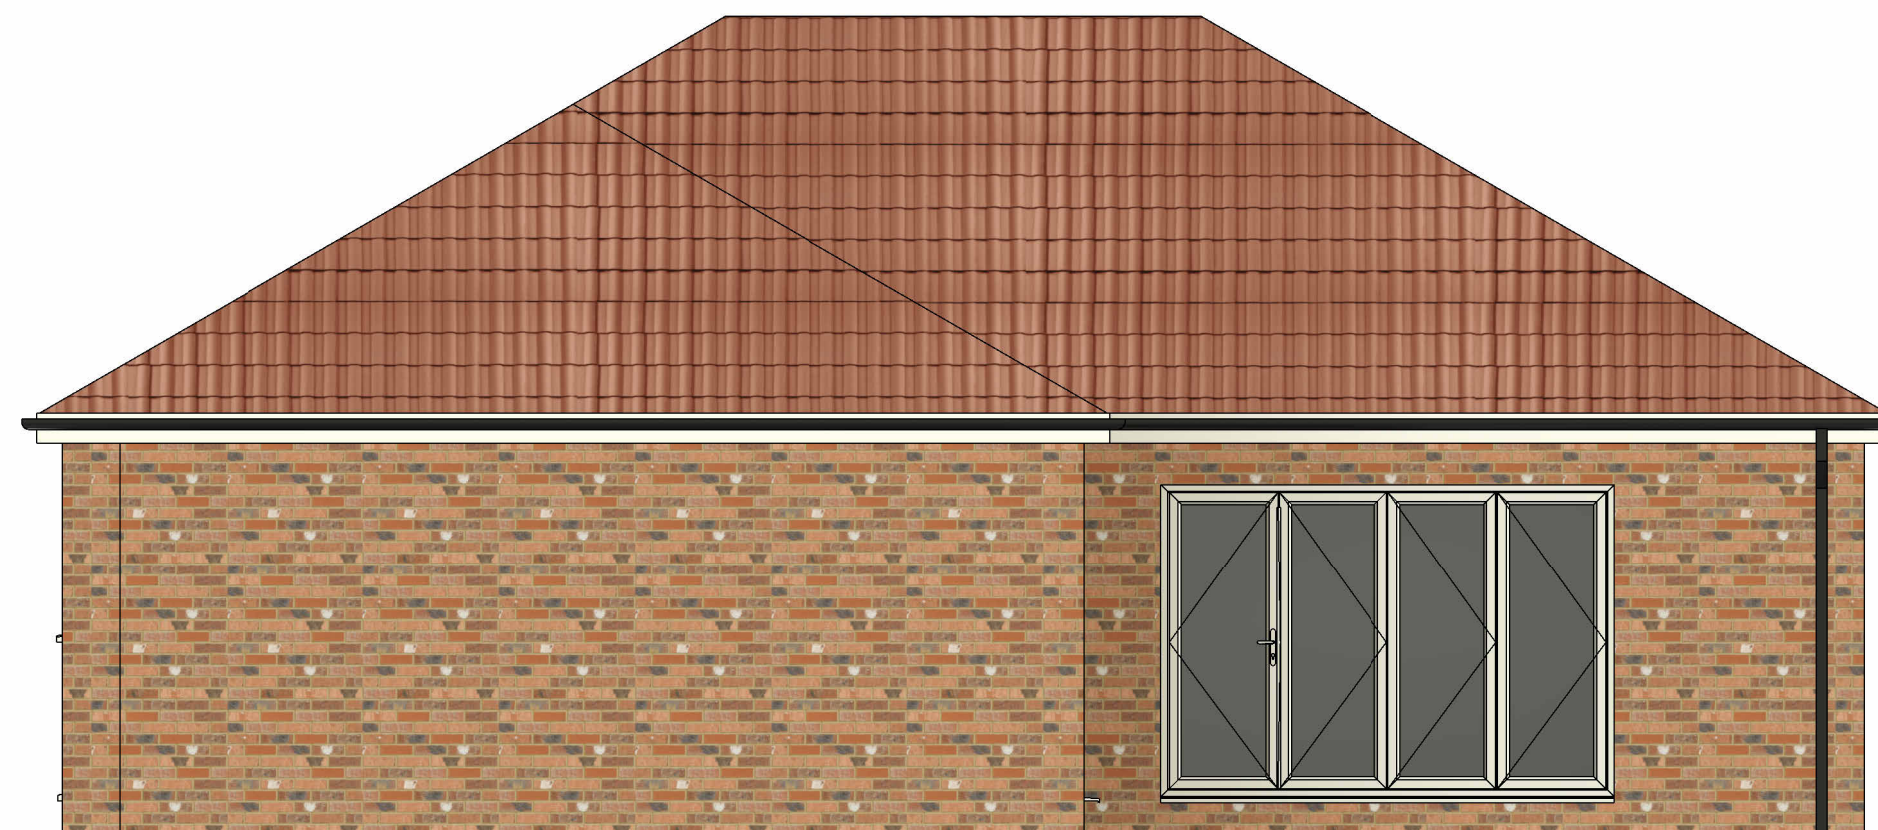

2 Rear Elevation
1 : 50

0.5 0 0.5 1 1.5 2 2.5
SCALE 1:50 m

Address: Office 15, Askern House,
Askern, Doncaster, DN6 0AA
Email: info@3dppd.co.uk
Telephone: 01302 239000
Web: www.3dppd.co.uk

All dimensions and sizes to be verified by the Contractor on site.
Drawings to be read in conjunction with engineers details.
The structural engineers details take precedence over the architectural drawings.

No dimensions to be scaled from this drawing. Contractors must work to figured dimensions.

Precision Plan Drawing will have no liability for any errors or inaccuracies.

© This drawing is subject to copyright of Precision Plan Drawing Limited.

CDM REGULATIONS 2015
The client must abide by the Construction Design and Management Regulations 2015. The client must appoint a contractor, if more than one contractor is to be involved, the client will need to appoint (in writing) a principal designer (to plan, manage and coordinate the planning and design work) and a principal contractor (to plan, manage and coordinate the construction and ensure there are arrangements in place for managing and organising the project).

Domestic clients
The domestic client is to appoint a principal designer and a principal contractor when there is more than one contractor, if not your duties will automatically transferred to the contractor or principal contractor.

Further information can be obtained from the HSE following this link:
<http://www.hse.gov.uk/construction/cdm/2015/domestic-clients.htm>

No.	Description	Date
1	Garage to be detached	06/03/23
2	Garage Removed, Turning Head Provided and soft landscaping to 20m on RHS Boundary	13/04/23

PROJECT ADDRESS

Land Adj 137 High Street,
Great Houghton

PROJECT NAME

Detached Dormer Bungalow


SHEET NAME		Side Elevations	
DRAWN BY	CHECKED BY	DATE	
KO	LO	13/04/23	
SCALE (@A2)		PROJECT NUMBER	
1 : 50		1834	
DRAWING NUMBER		REV	
P103		2	



1

Side Elevation

1 : 50

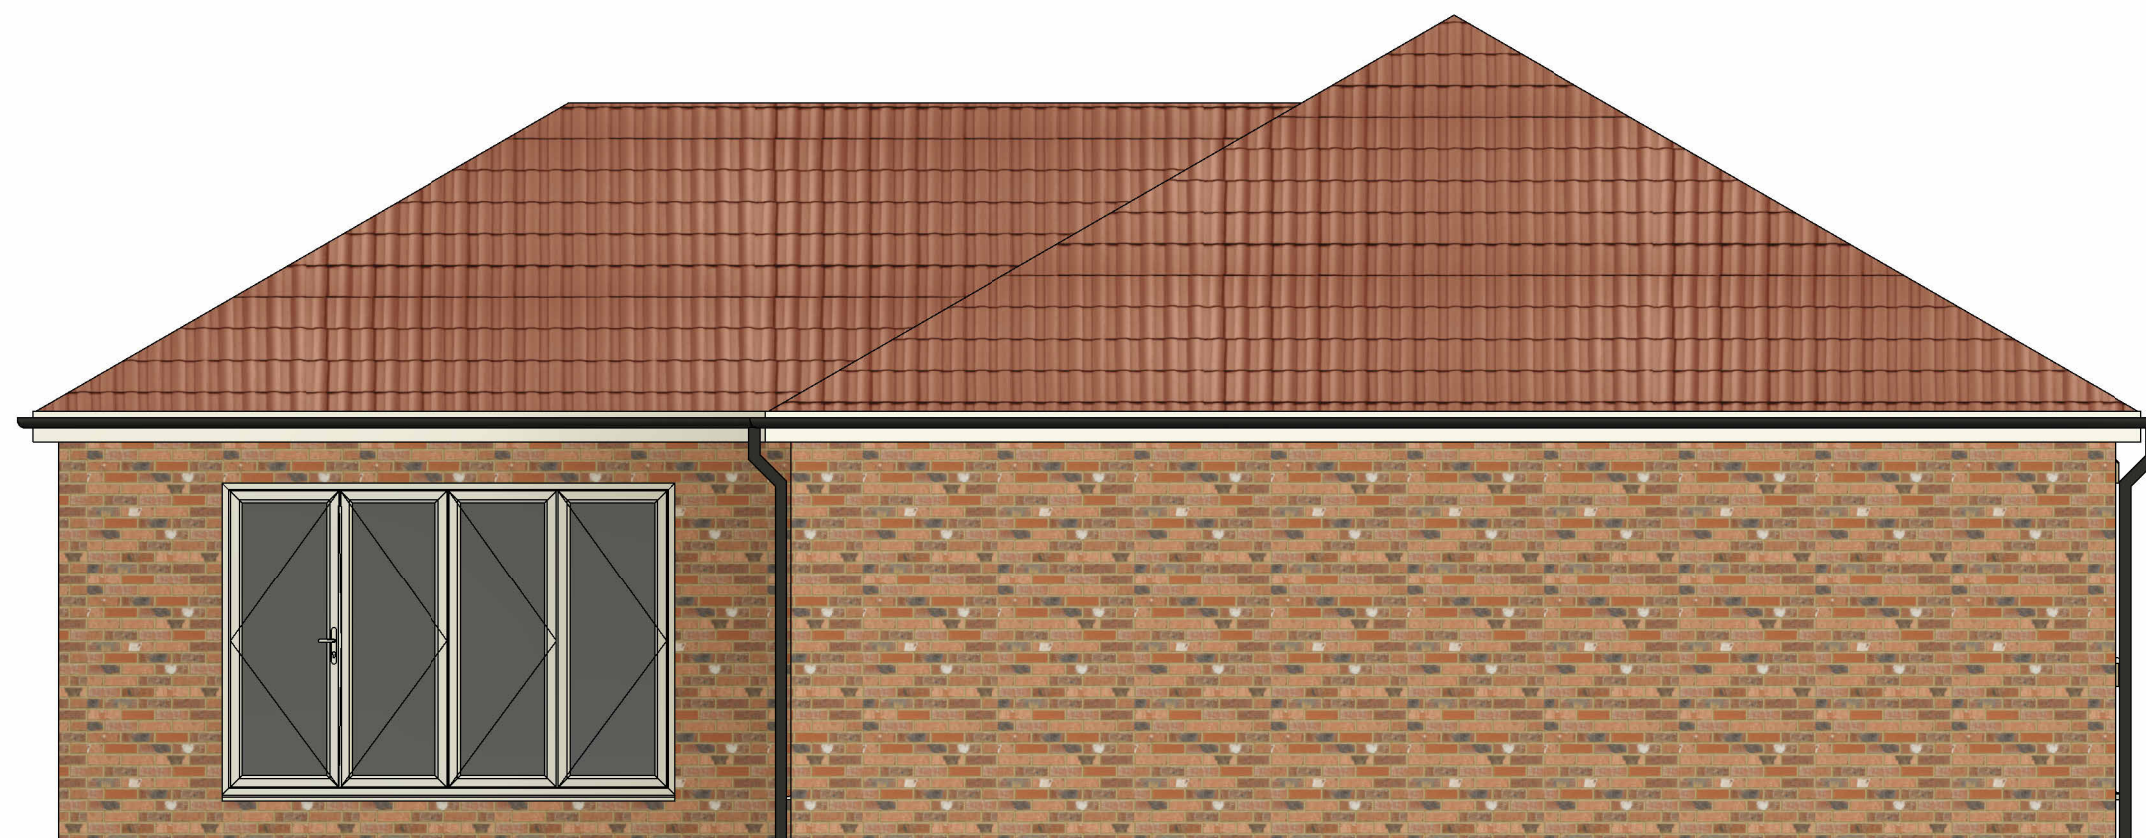

2

Side Elevation 1

1 : 50

