



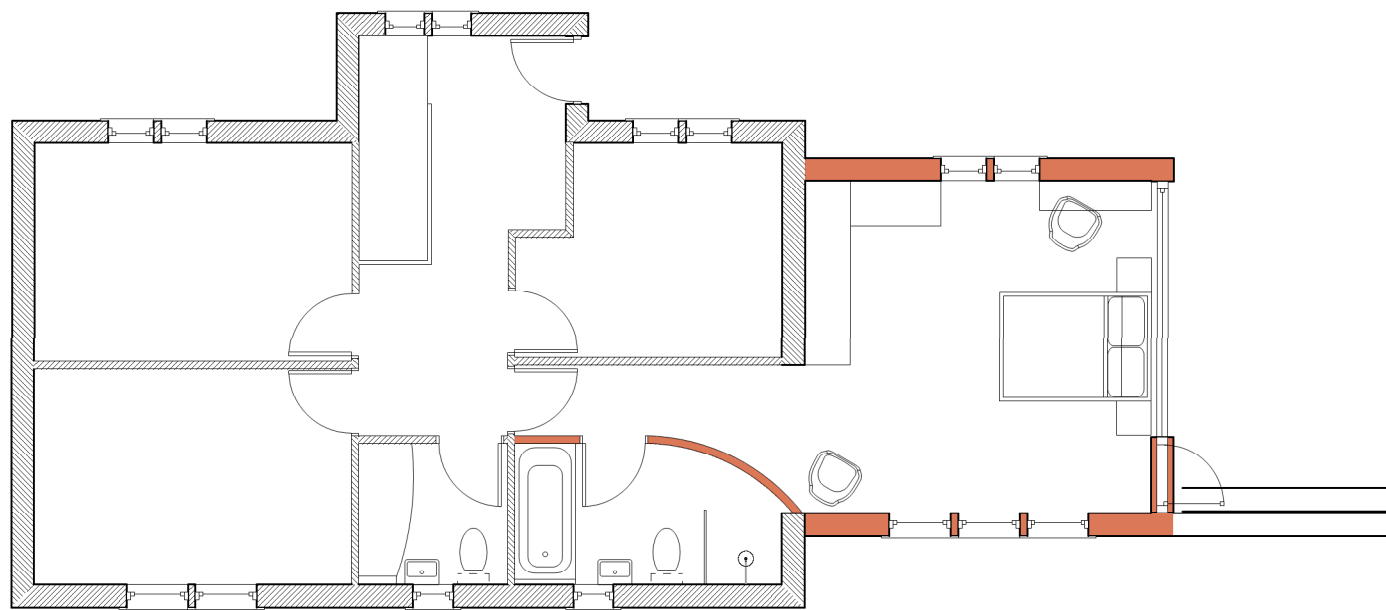


1

Ground Floor Plan
Scale: 1:100

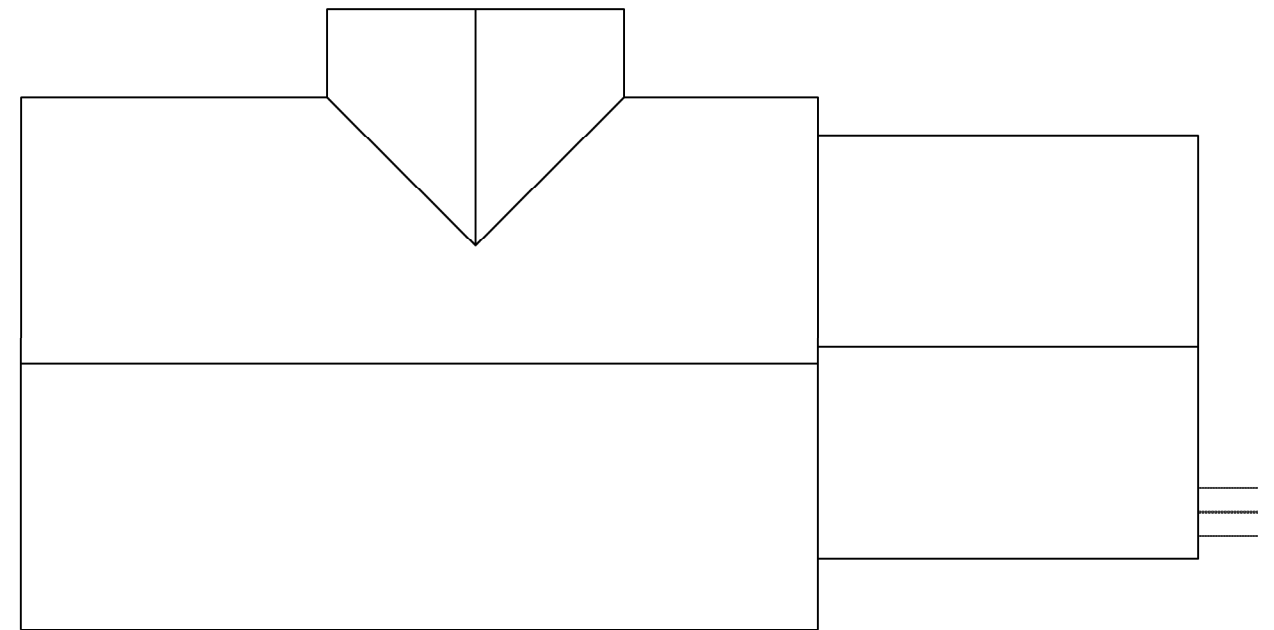

3

Roof Plan
Scale: 1:100

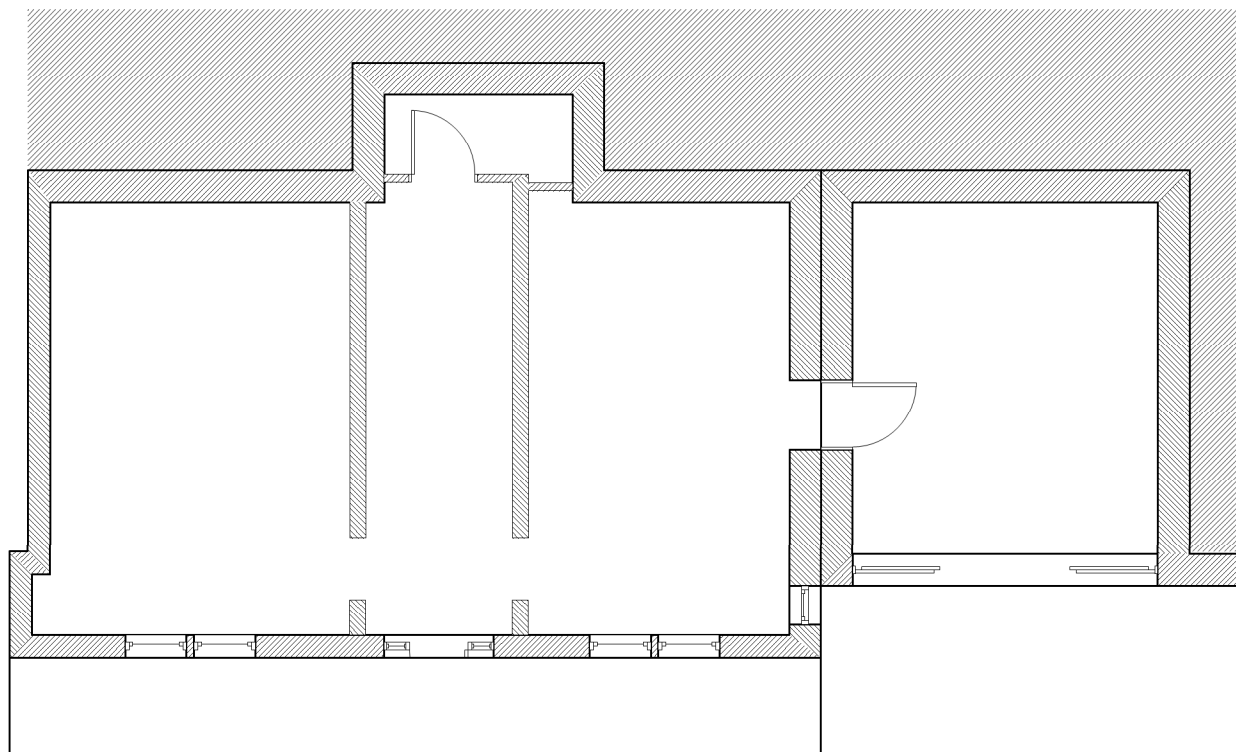

2

Lower Ground Floor Plan
Scale: 1:100



DO NOT SCALE FROM DRAWINGS.

Client

: Haydn Vernals

Address

:20 High Bank
Thurlstone

Project

:2113
20 High Bank

Drawing

:Proposed Plans



E: rachel@rldmstudio.co.uk
T: 07595603049

Scale
:1:100 @ A3

Date
:05/07/2021

Dwg No.
:2113-RLDM-ZZ-DR-A-00101-S1
Rev.:P02