




Drawing No.	Rev No.
MMP001 -002	

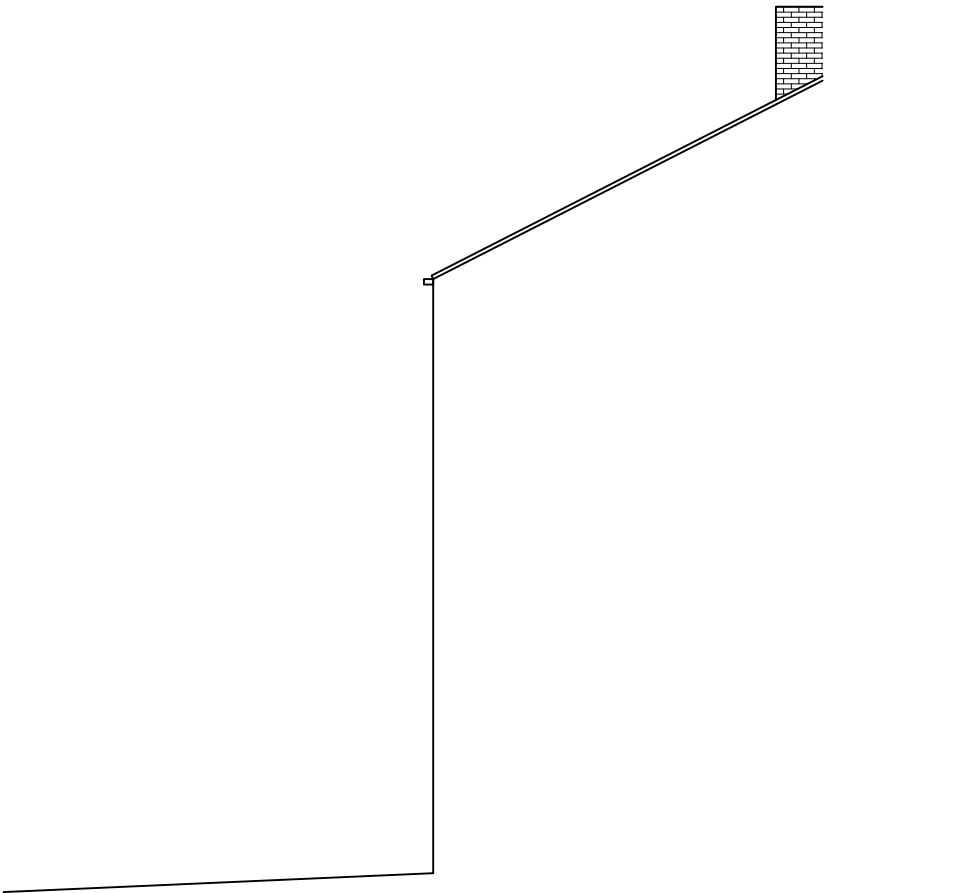

EXISTING END ELEVATION
SCALE 1:100 AT A3

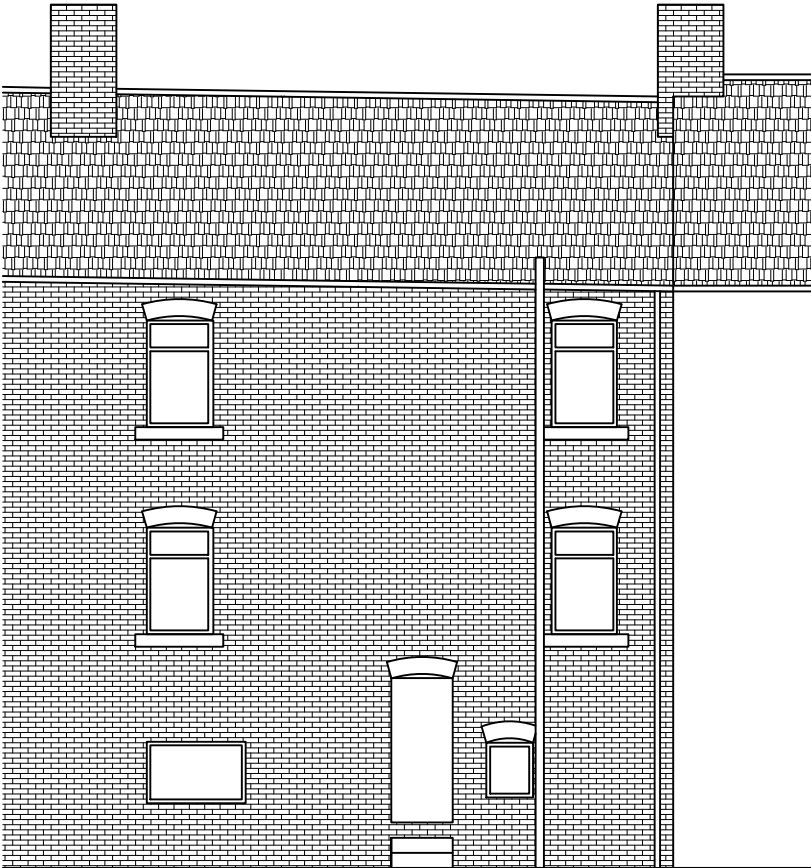

EXISTING REAR ELEVATION
SCALE 1:100 AT A3

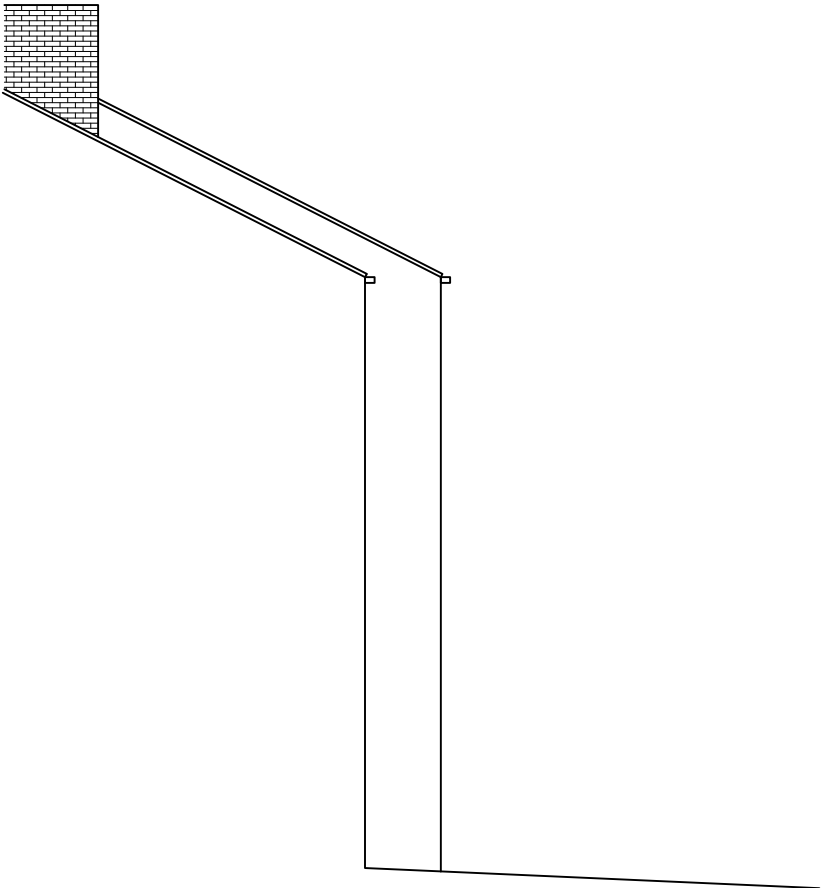

EXISTING END ELEVATION
SCALE 1:100 AT A3

DO NOT SCALE: Contractor to check all dimensions and report any omissions or errors

NOTES

Rev	Description	By	Chk	App	Date
JRB DESIGNS Ltd 1 Saville Road Cudworth Barnsley S72 8LT Tel: 01226 383542 Fax: 01226 380078 Mob: 07970 541192 Email: john@jrbdesigns.co.uk This drawing is copyright. © jrbdesigns Ltd.					
Client		MR. M PATTISON			
Drawing Title		EXISTING ELEVATIONS			
Address		8-10 JAMES STREET BARNSELY			
Project Title:		TWO STOREY REAR EXTENSION			
Purpose of Issue:		PLANNING			
Drawing Status		FIRST ISSUE			
Scale at A3 AS SHOWN	Drawn By JRB	Date 06/06/2018			
Checked By	Date 06/06/2018	Approved By	Date 06/06/2018	Revision	
Project No. MMP001	Drawing No. 002		Revision -		
APPROVAL ☐	INFORMATION ☐	TENDER ☐	CONTRACT ☐	CONSTRUCTION ☐	