


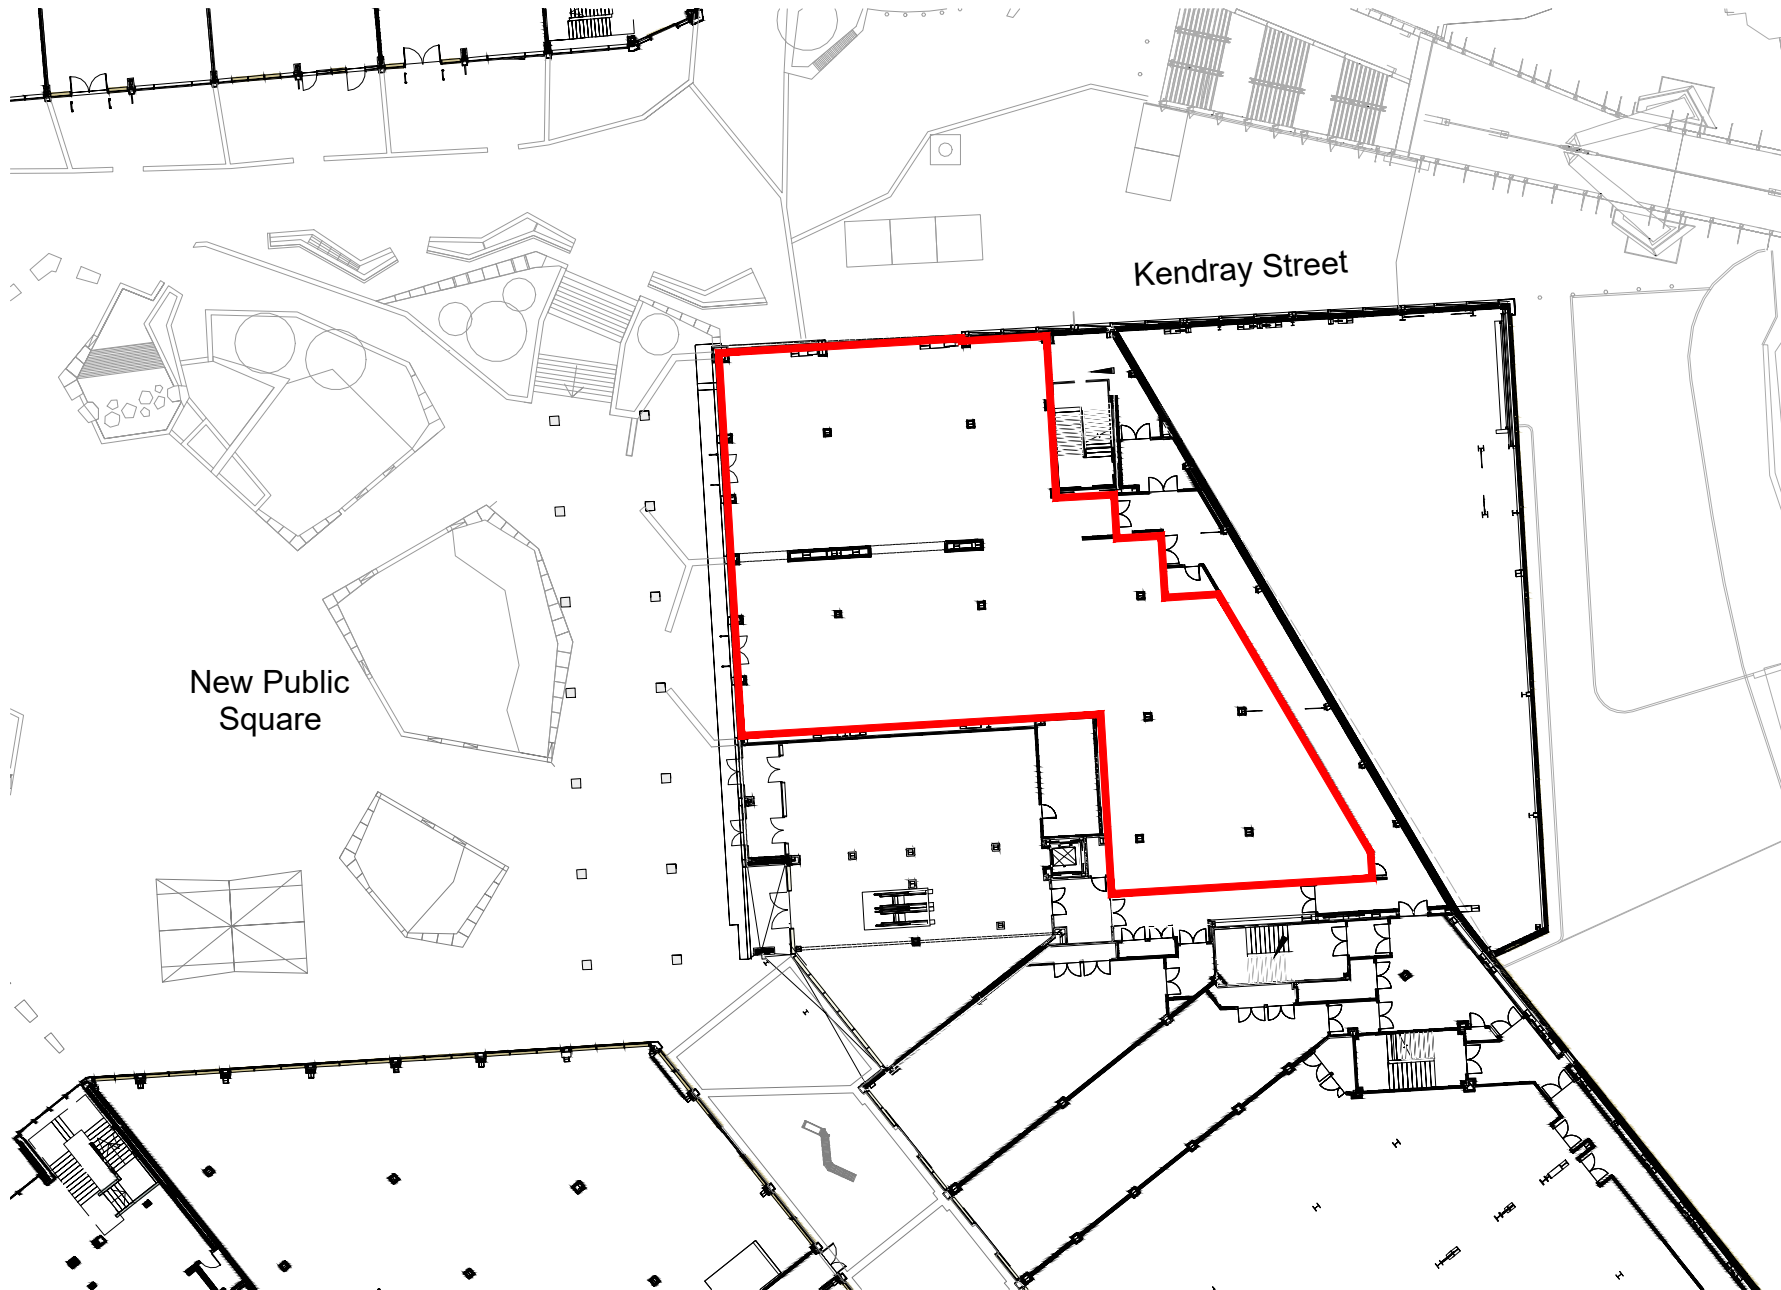

Proposed Site Plan
1:500

Not for scale nor true accuracy, not dimensions to be checked on site prior to manufacture and construction. This drawing is the property of The New World Trading Company and should not be reproduced without permission. All discrepancies to be brought to the attention of the designer immediately. This drawing is to be used in conjunction with the specifications / bill of quantities and related drawings.

REVISIONS				
REV	DESCRIPTION	DATE	DR	CH



PLANNING

PROJECT DETAILS
The Botanist, Barnsley

DRAWING TITLE
Proposed Site Plan

DRAWN BY
Michael Levell

DATE
15/12/2022

SCALE
1:500 @ A4

DRAWING NO
NW22 - 018

REVISION

THE
NEW WORLD TRADING CO.
3 MALT STREET RUDSTOWN
CHESHIRE WA16 6ES
01829 222 212
info@newworld.co.uk