


All dimensions to be checked on site prior to work commencing on site. Any discrepancies must be reported to MR+P

All dimensions to be checked on site prior to work commencing as this property has not been surveyed by MR+P. Any discrepancies must be reported to MR+P




SIDE ELEVATION AS EXISTING

Scale: 1:100

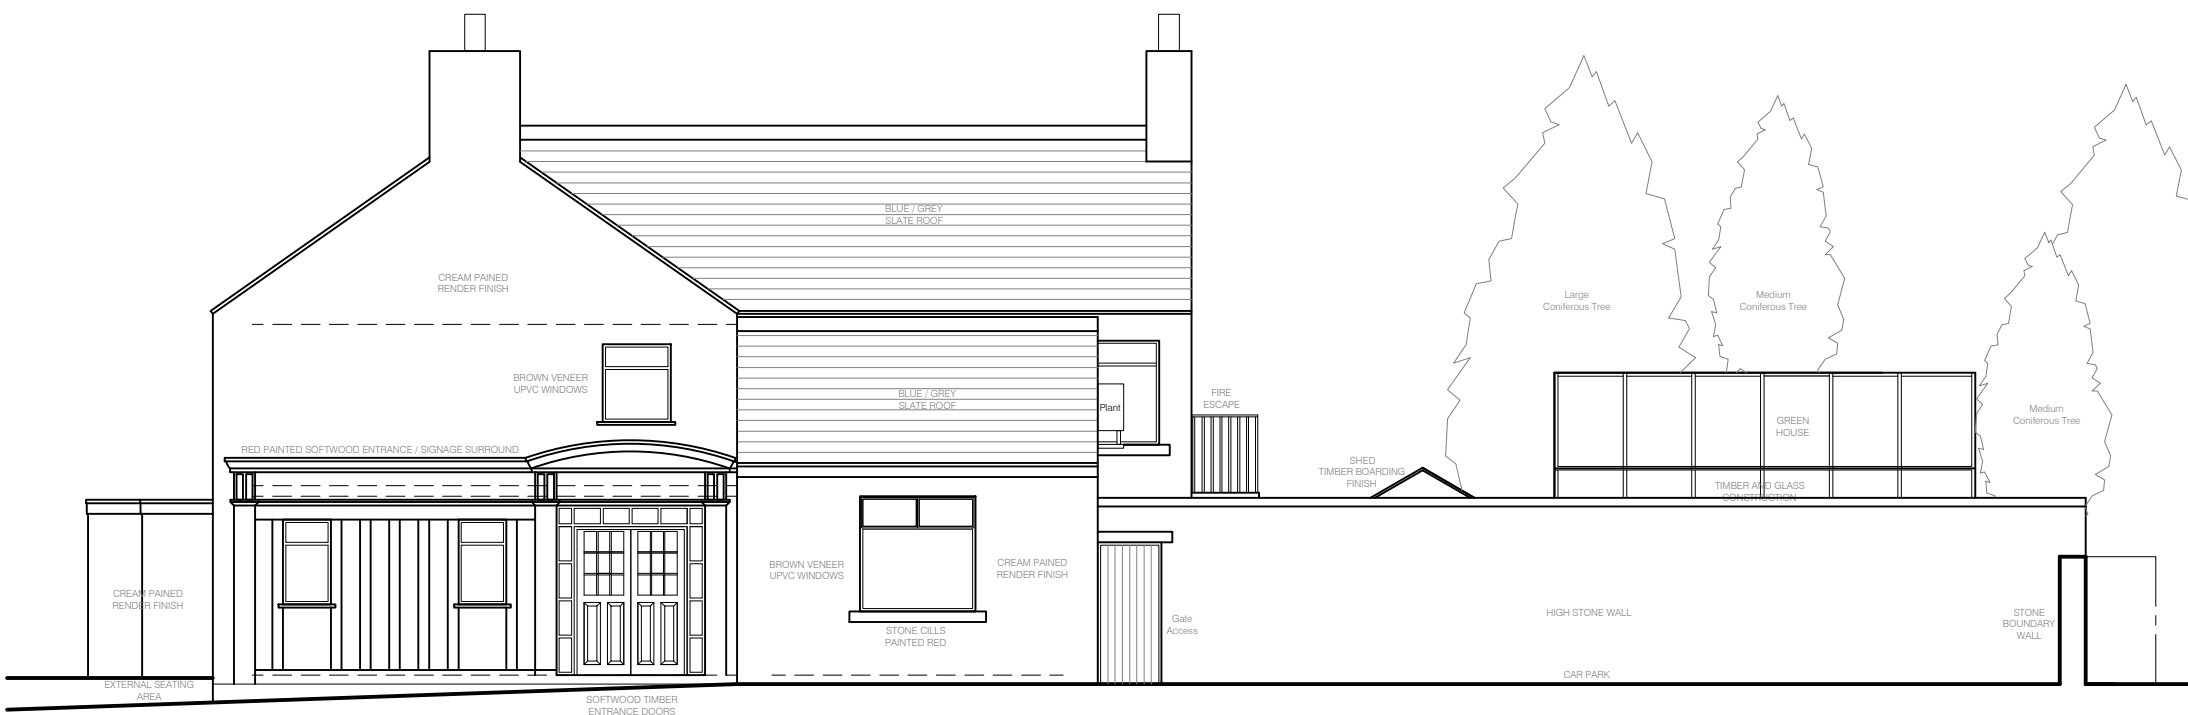


FRONT ELEVATION AS EXISTING

Scale: 1:100

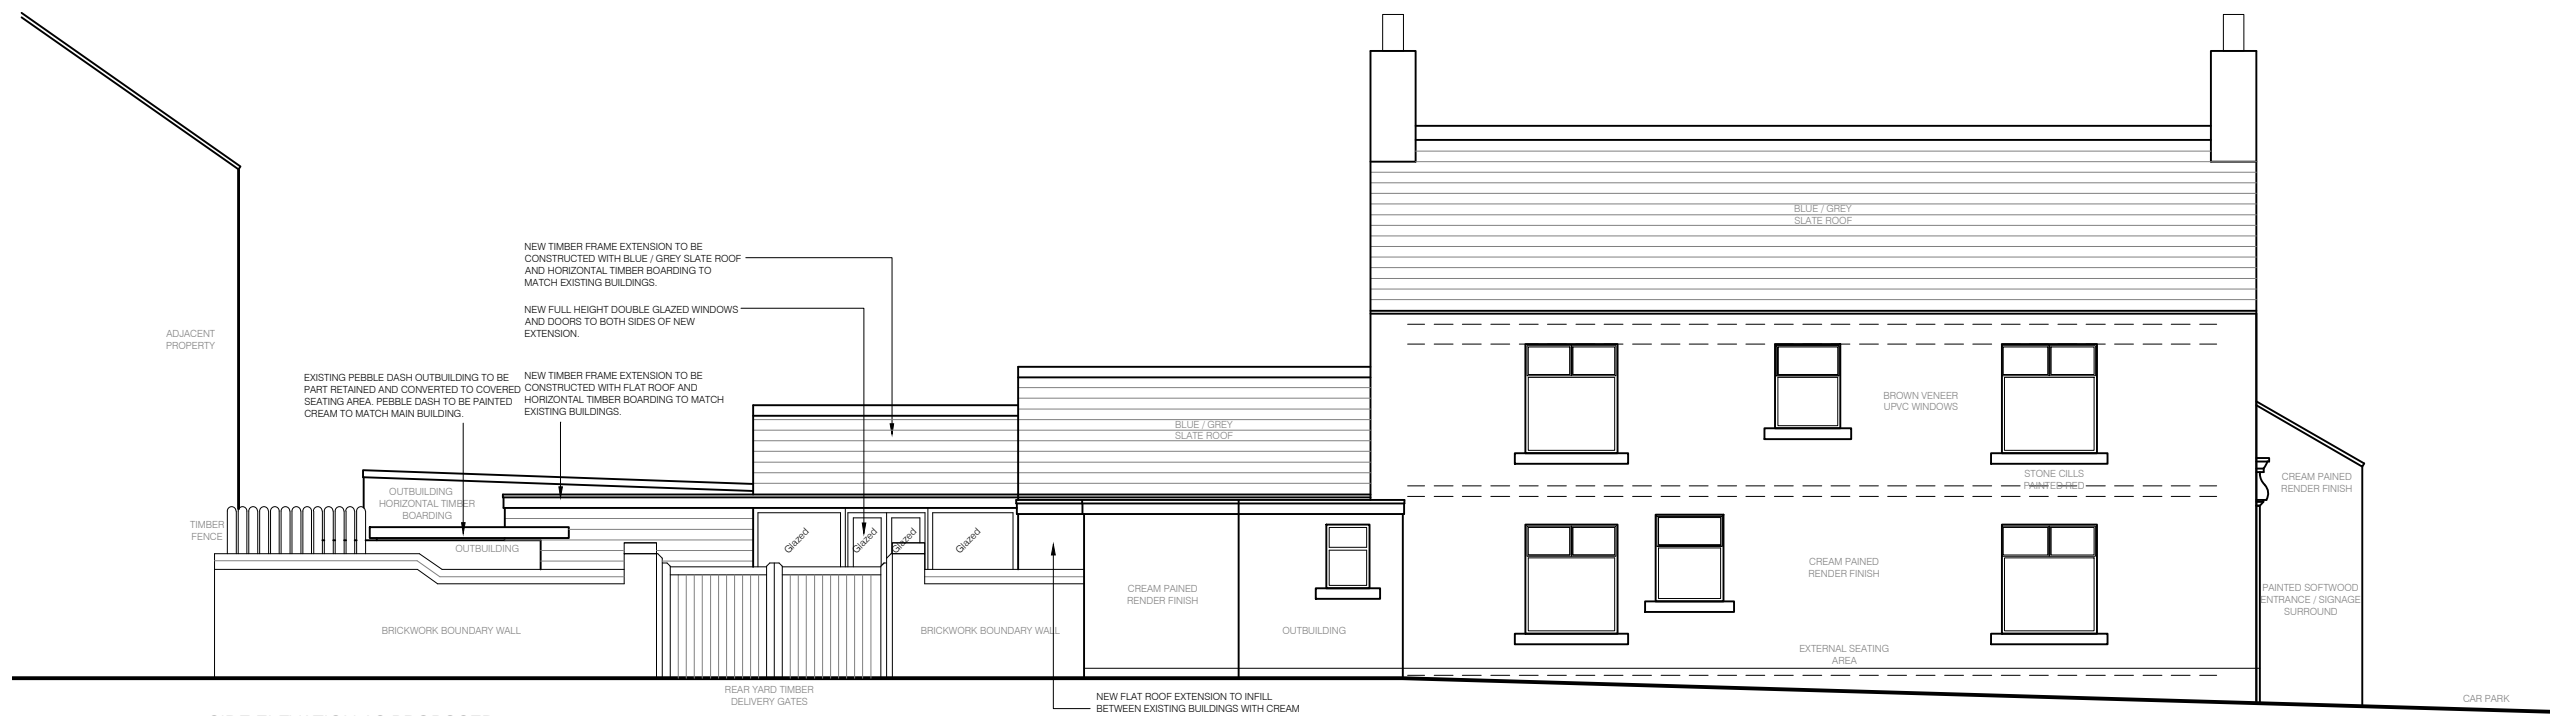

SIDE ELEVATION AS PROPOSED

Scale: 1:100

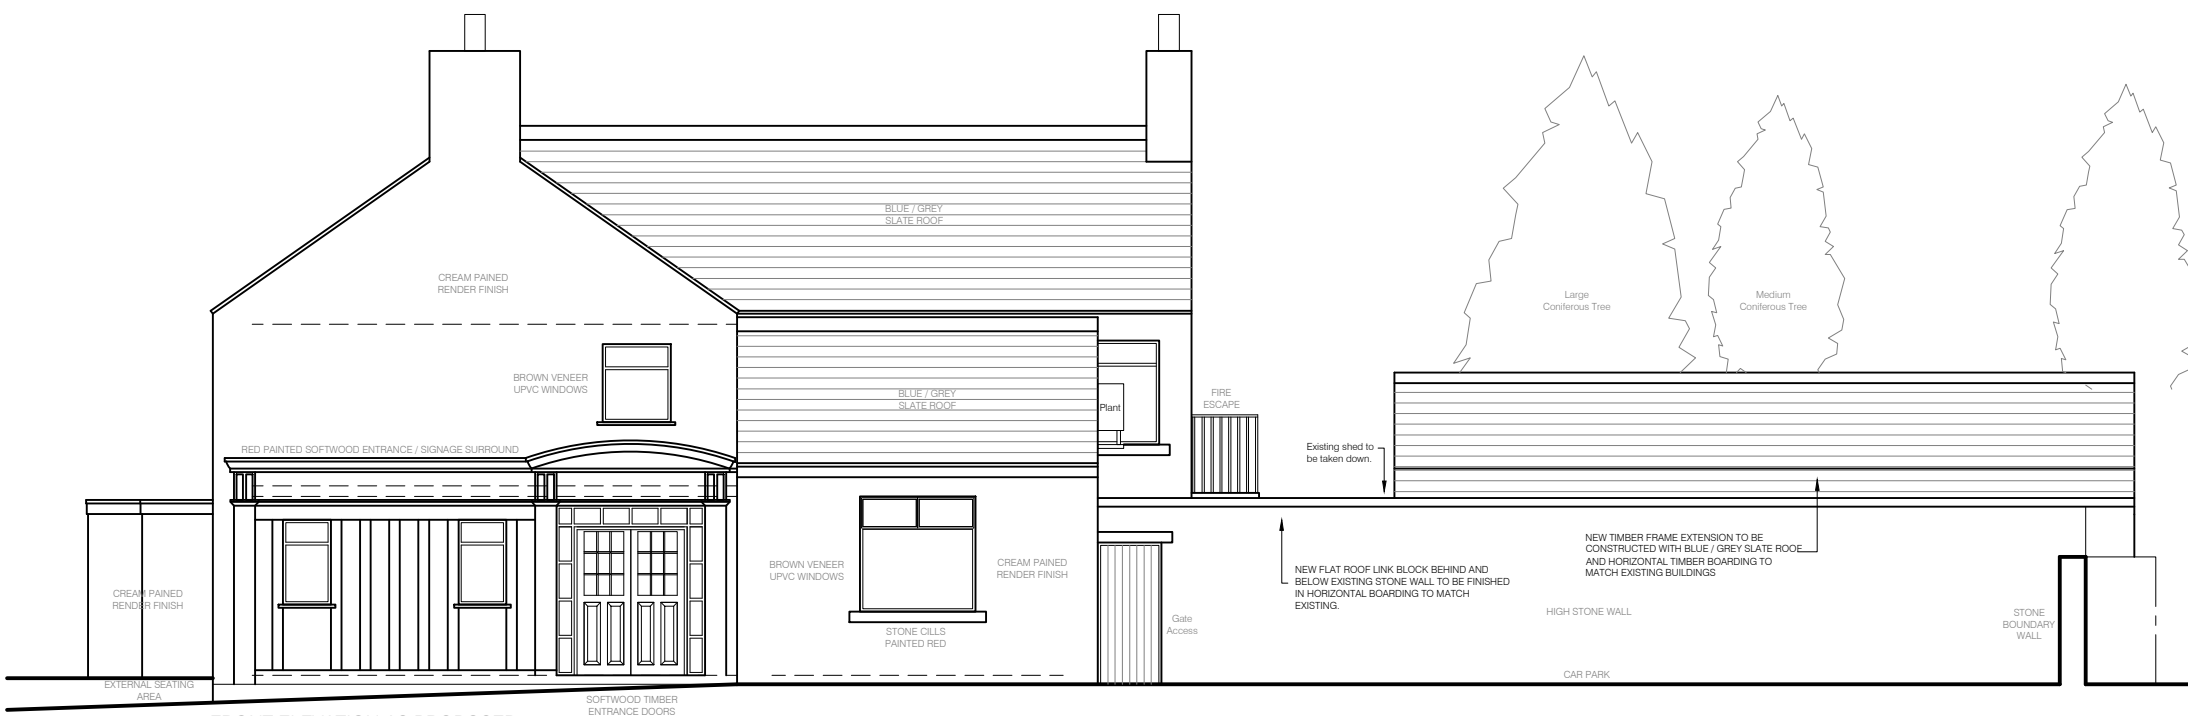

FRONT ELEVATION AS PROPOSED

Scale: 1:100



SIDE ELEVATION AS EXISTING

Scale: 1:100




REAR ELEVATION AS EXISTING

Scale: 1:100




SIDE ELEVATION AS PROPOSED

Scale: 1:100

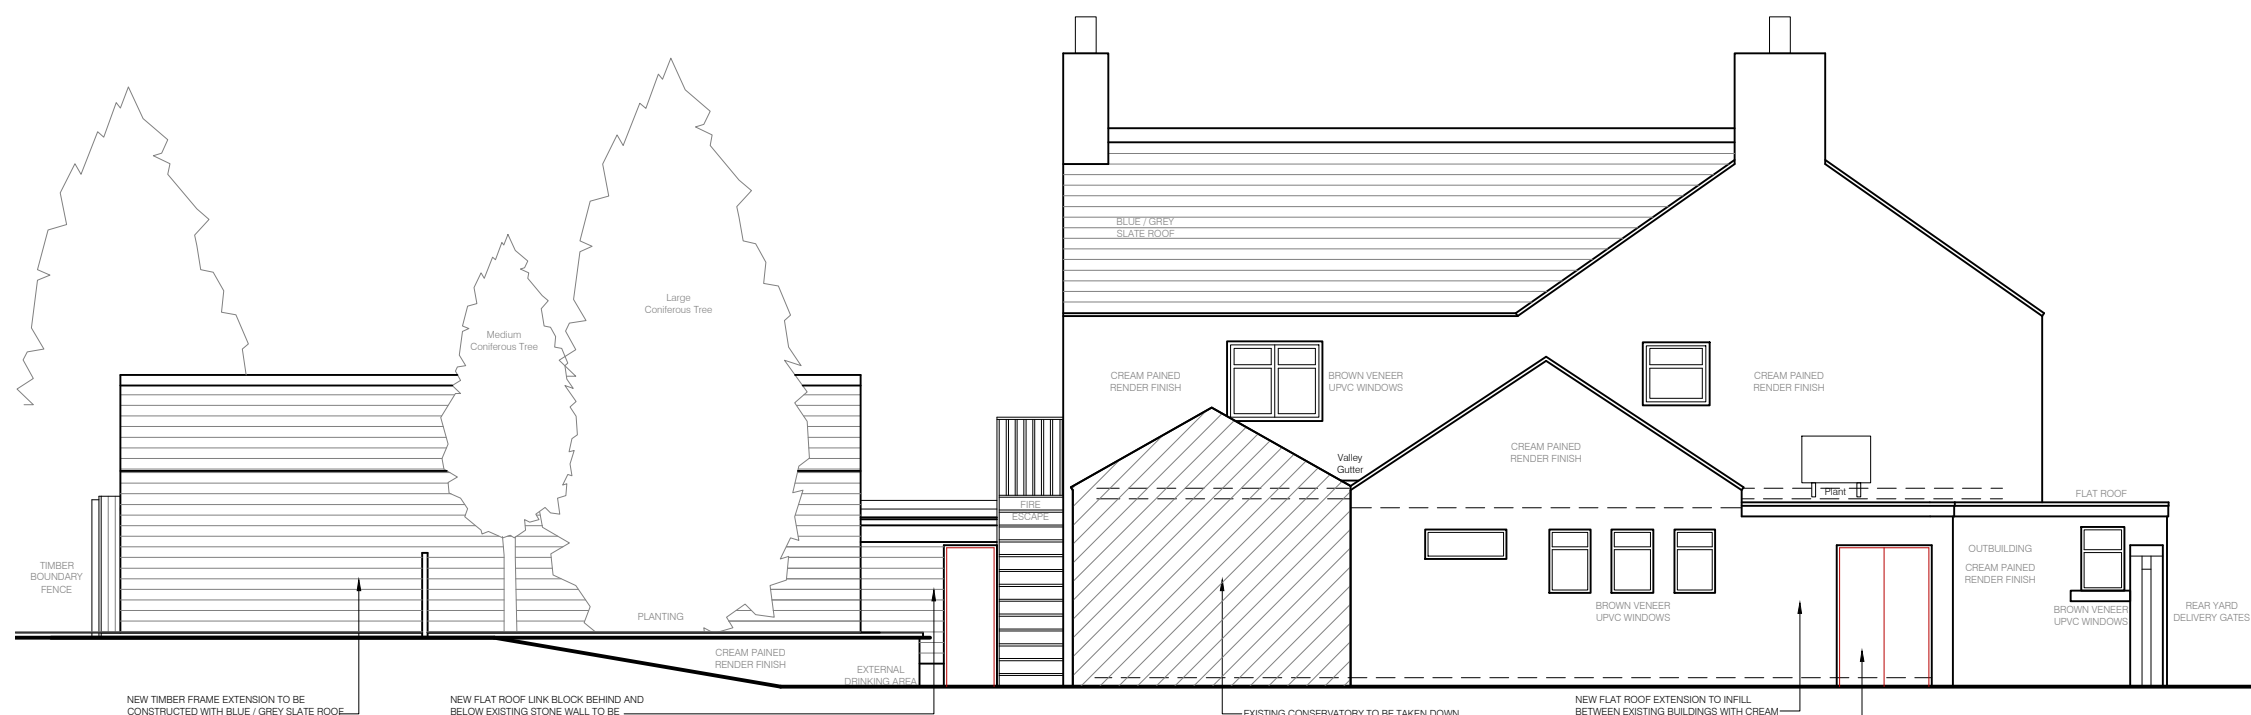

REAR ELEVATION AS PROPOSED

Scale: 1:100

 

MR+P
ARCHITECTS

MELLING RIDGEWAY + PARTNERS LTD
CHARTER HOUSE MOORE STREET
SHEFFIELD S3 7UR
t: (0114) 2723321
f: (0114) 2727395
e: info@mrp-architects.co.uk

PROJECT
THE MILTON ARMS
ARMROYD LANE, ELSECAR
BARNSELY, S74 8ES

TITLE
EXISTING AND PROPOSED ELEVATIONS

DRAWING STATUS
PLANNING

DRAWN BY: DJL

DATE: AUGUST 2018

SCALE: 1:100@A1

DRAWING No. 5838-409