


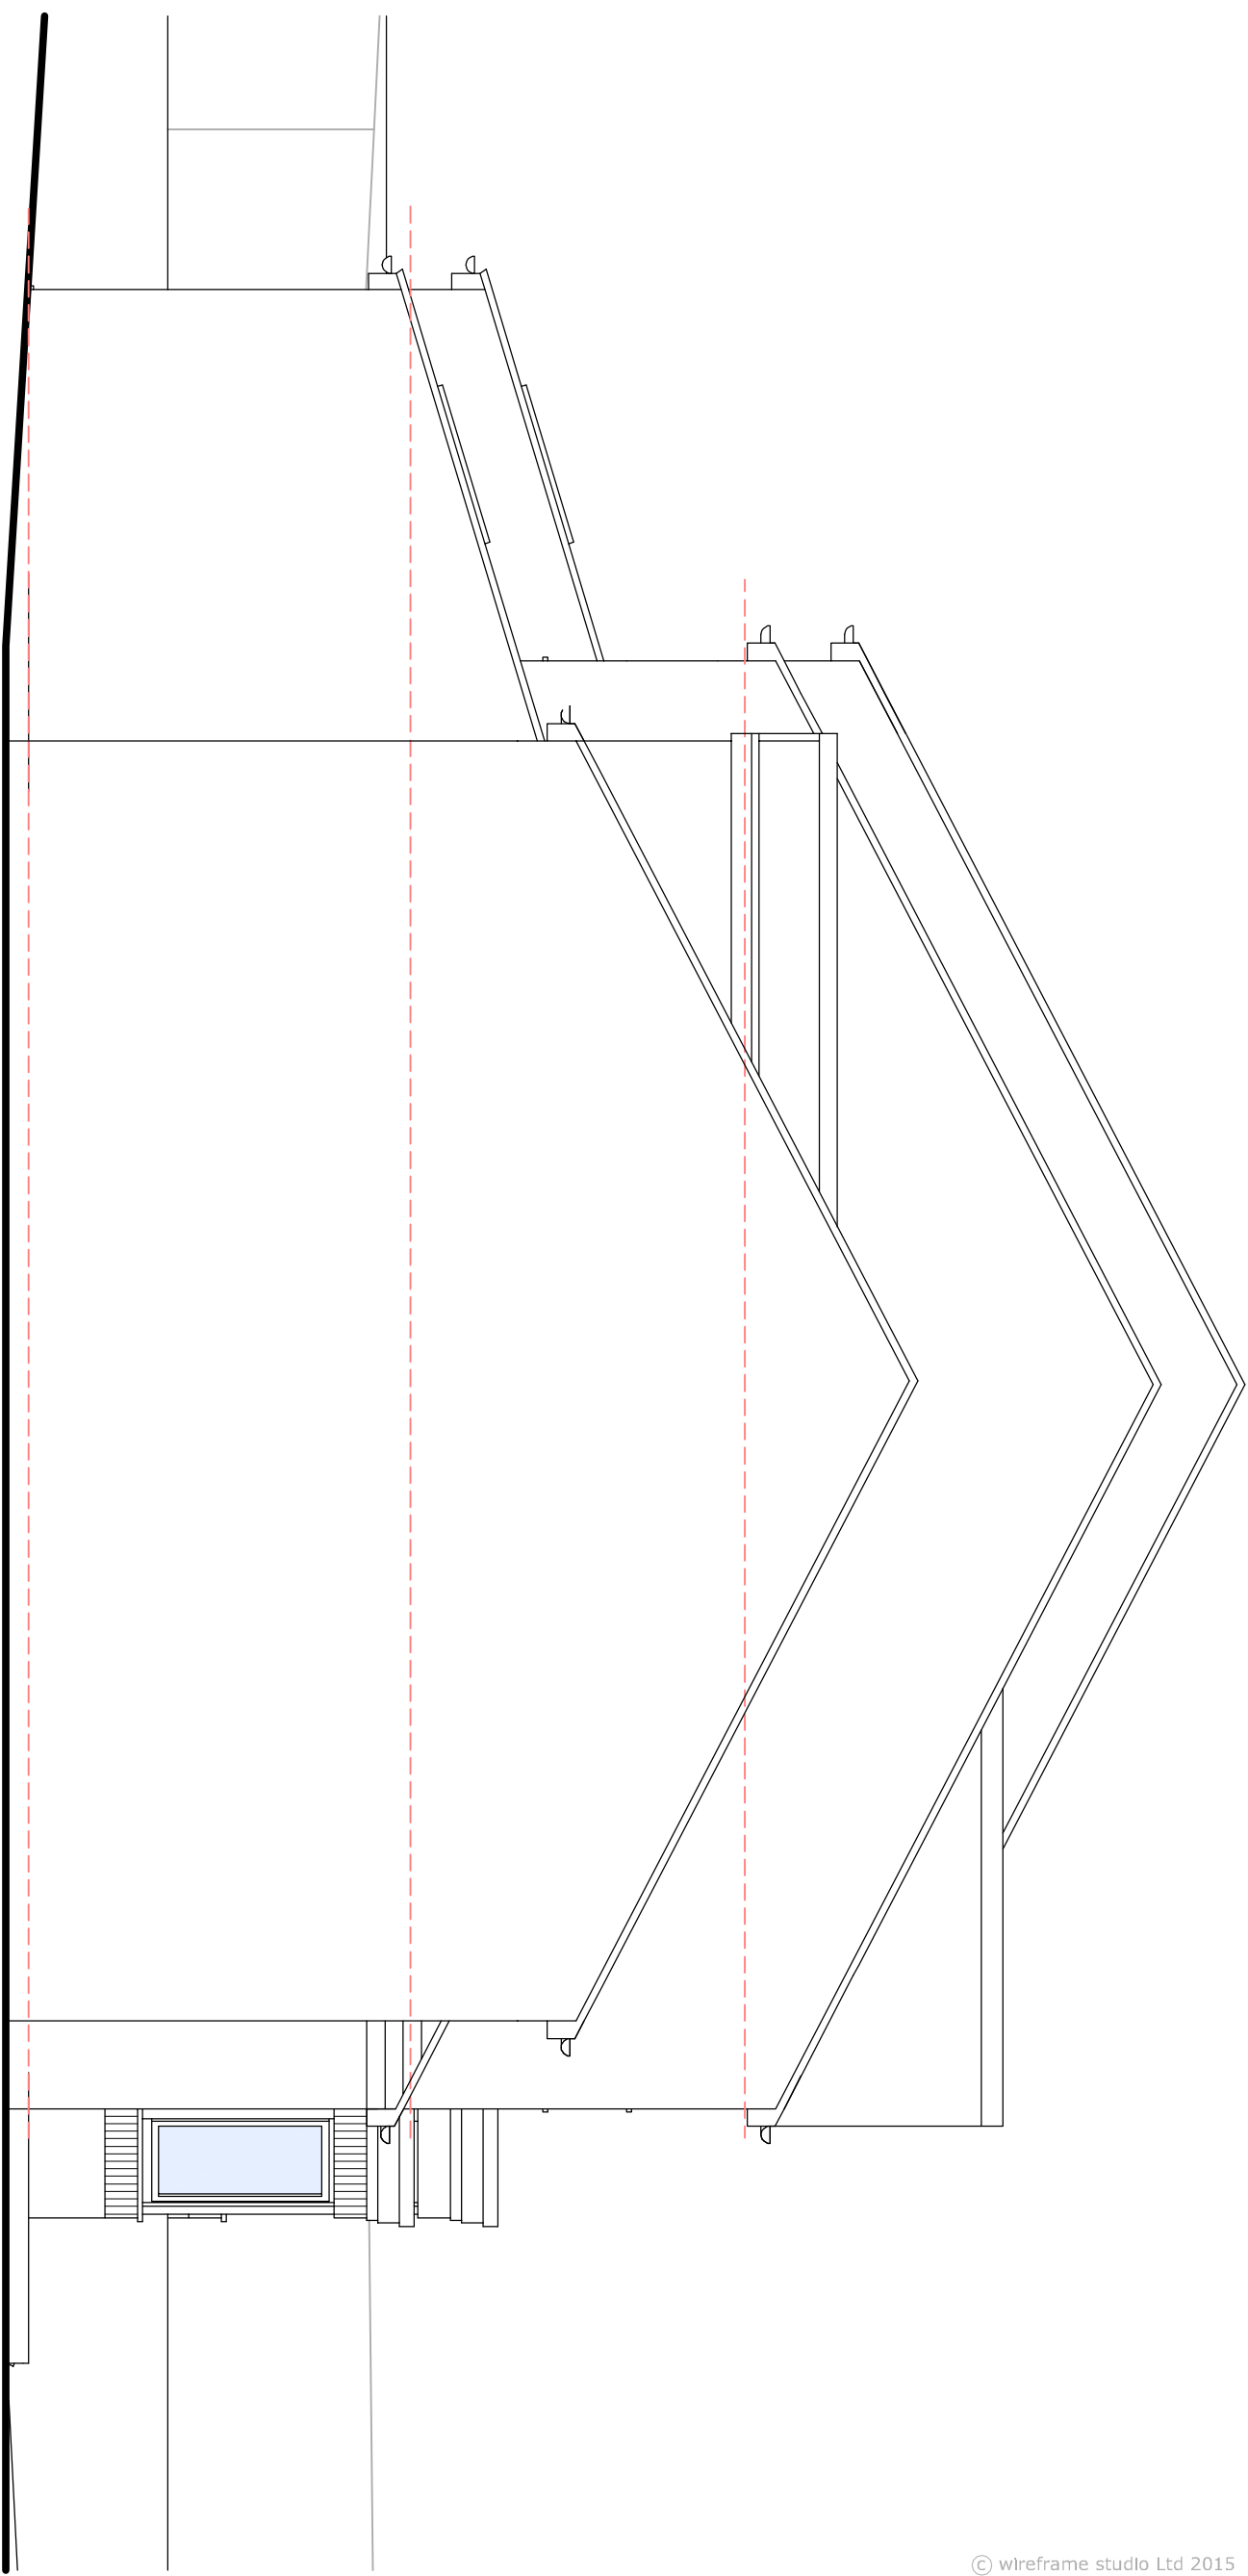

REAR ELEVATIONS

SCALE 1:50




SIDE ELEVATIONS

SCALE 1:50



FRONT ELEVATIONS

WITHOUT BOUNDARY WALL SCALE 1:50

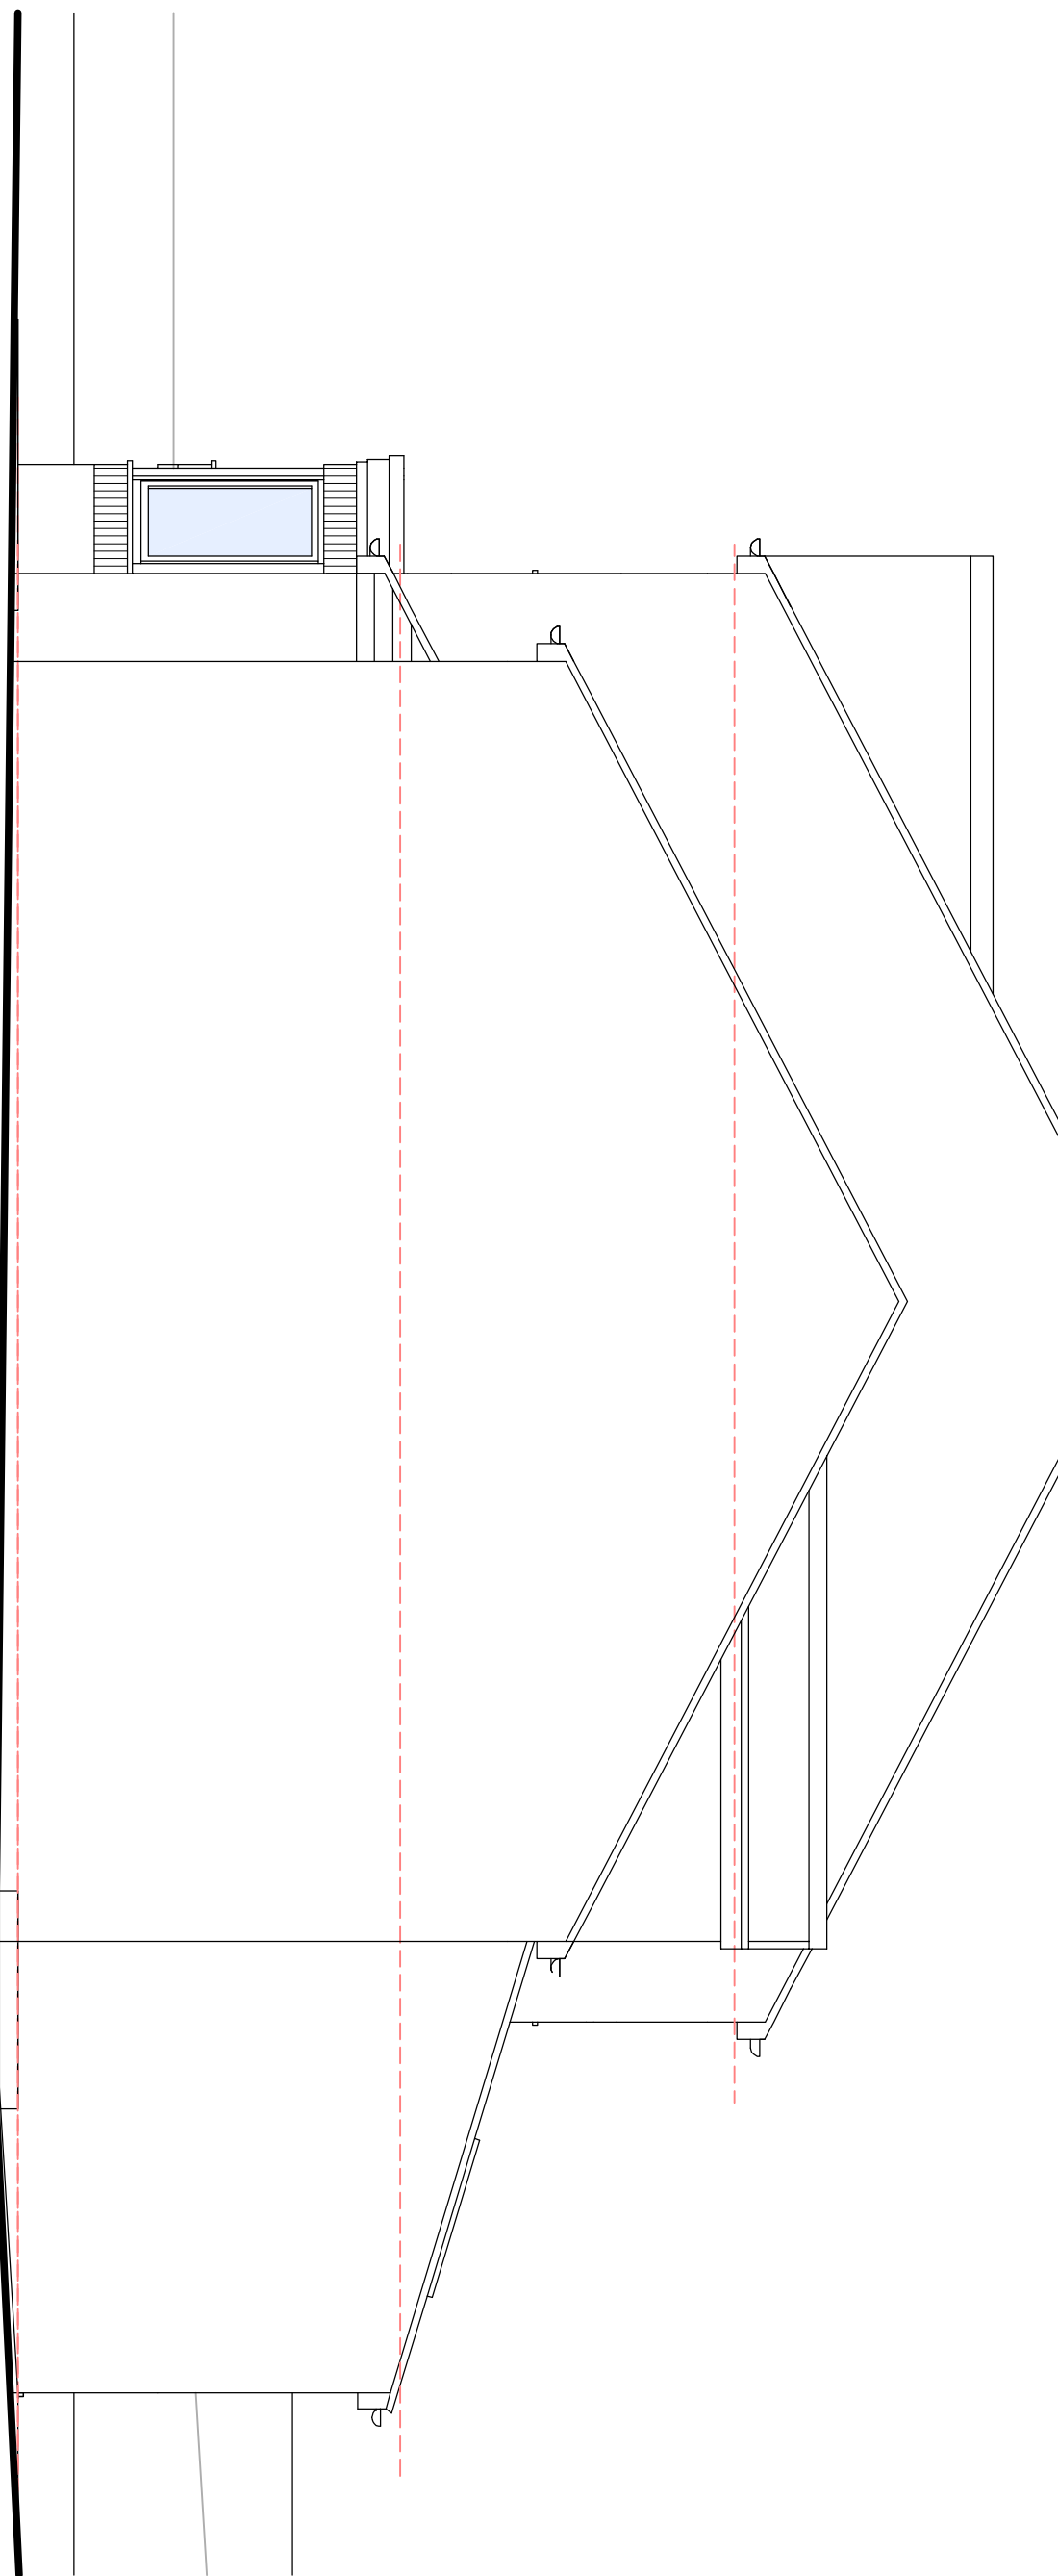

SIDE ELEVATIONS

SCALE 1:50



FRONT ELEVATIONS

WITH BOUNDARY WALL SCALE 1:50

rev	description	date
-----	-------------	------

Downloaded from <https://www.cambridge.org/core>. University of Cambridge, on 02 Jun 2018 at 12:00:00, subject to the Cambridge Core terms of use, available at <https://www.cambridge.org/core/terms>. <https://doi.org/10.1017/9781315326478.008>

Wireframe studio Ltd

SEVEN HILLS ESTATES LTD KINGSWAY, MAPLEWELL, BARNSELEY RESIDENTIAL DEVELOPMENT	1396	P5	AS NOTED @A1
--	------	----	-----------------

Studio One, Menzels Court, 301 Ecclesall Road, S11 8NX tel - 0114 266 9903 mail- studio@wireframesstudio.co.uk

drawing title	drawing no	date	drawn
PROPOSED ELEVATIONS	202	28 AUG 2015	JST