


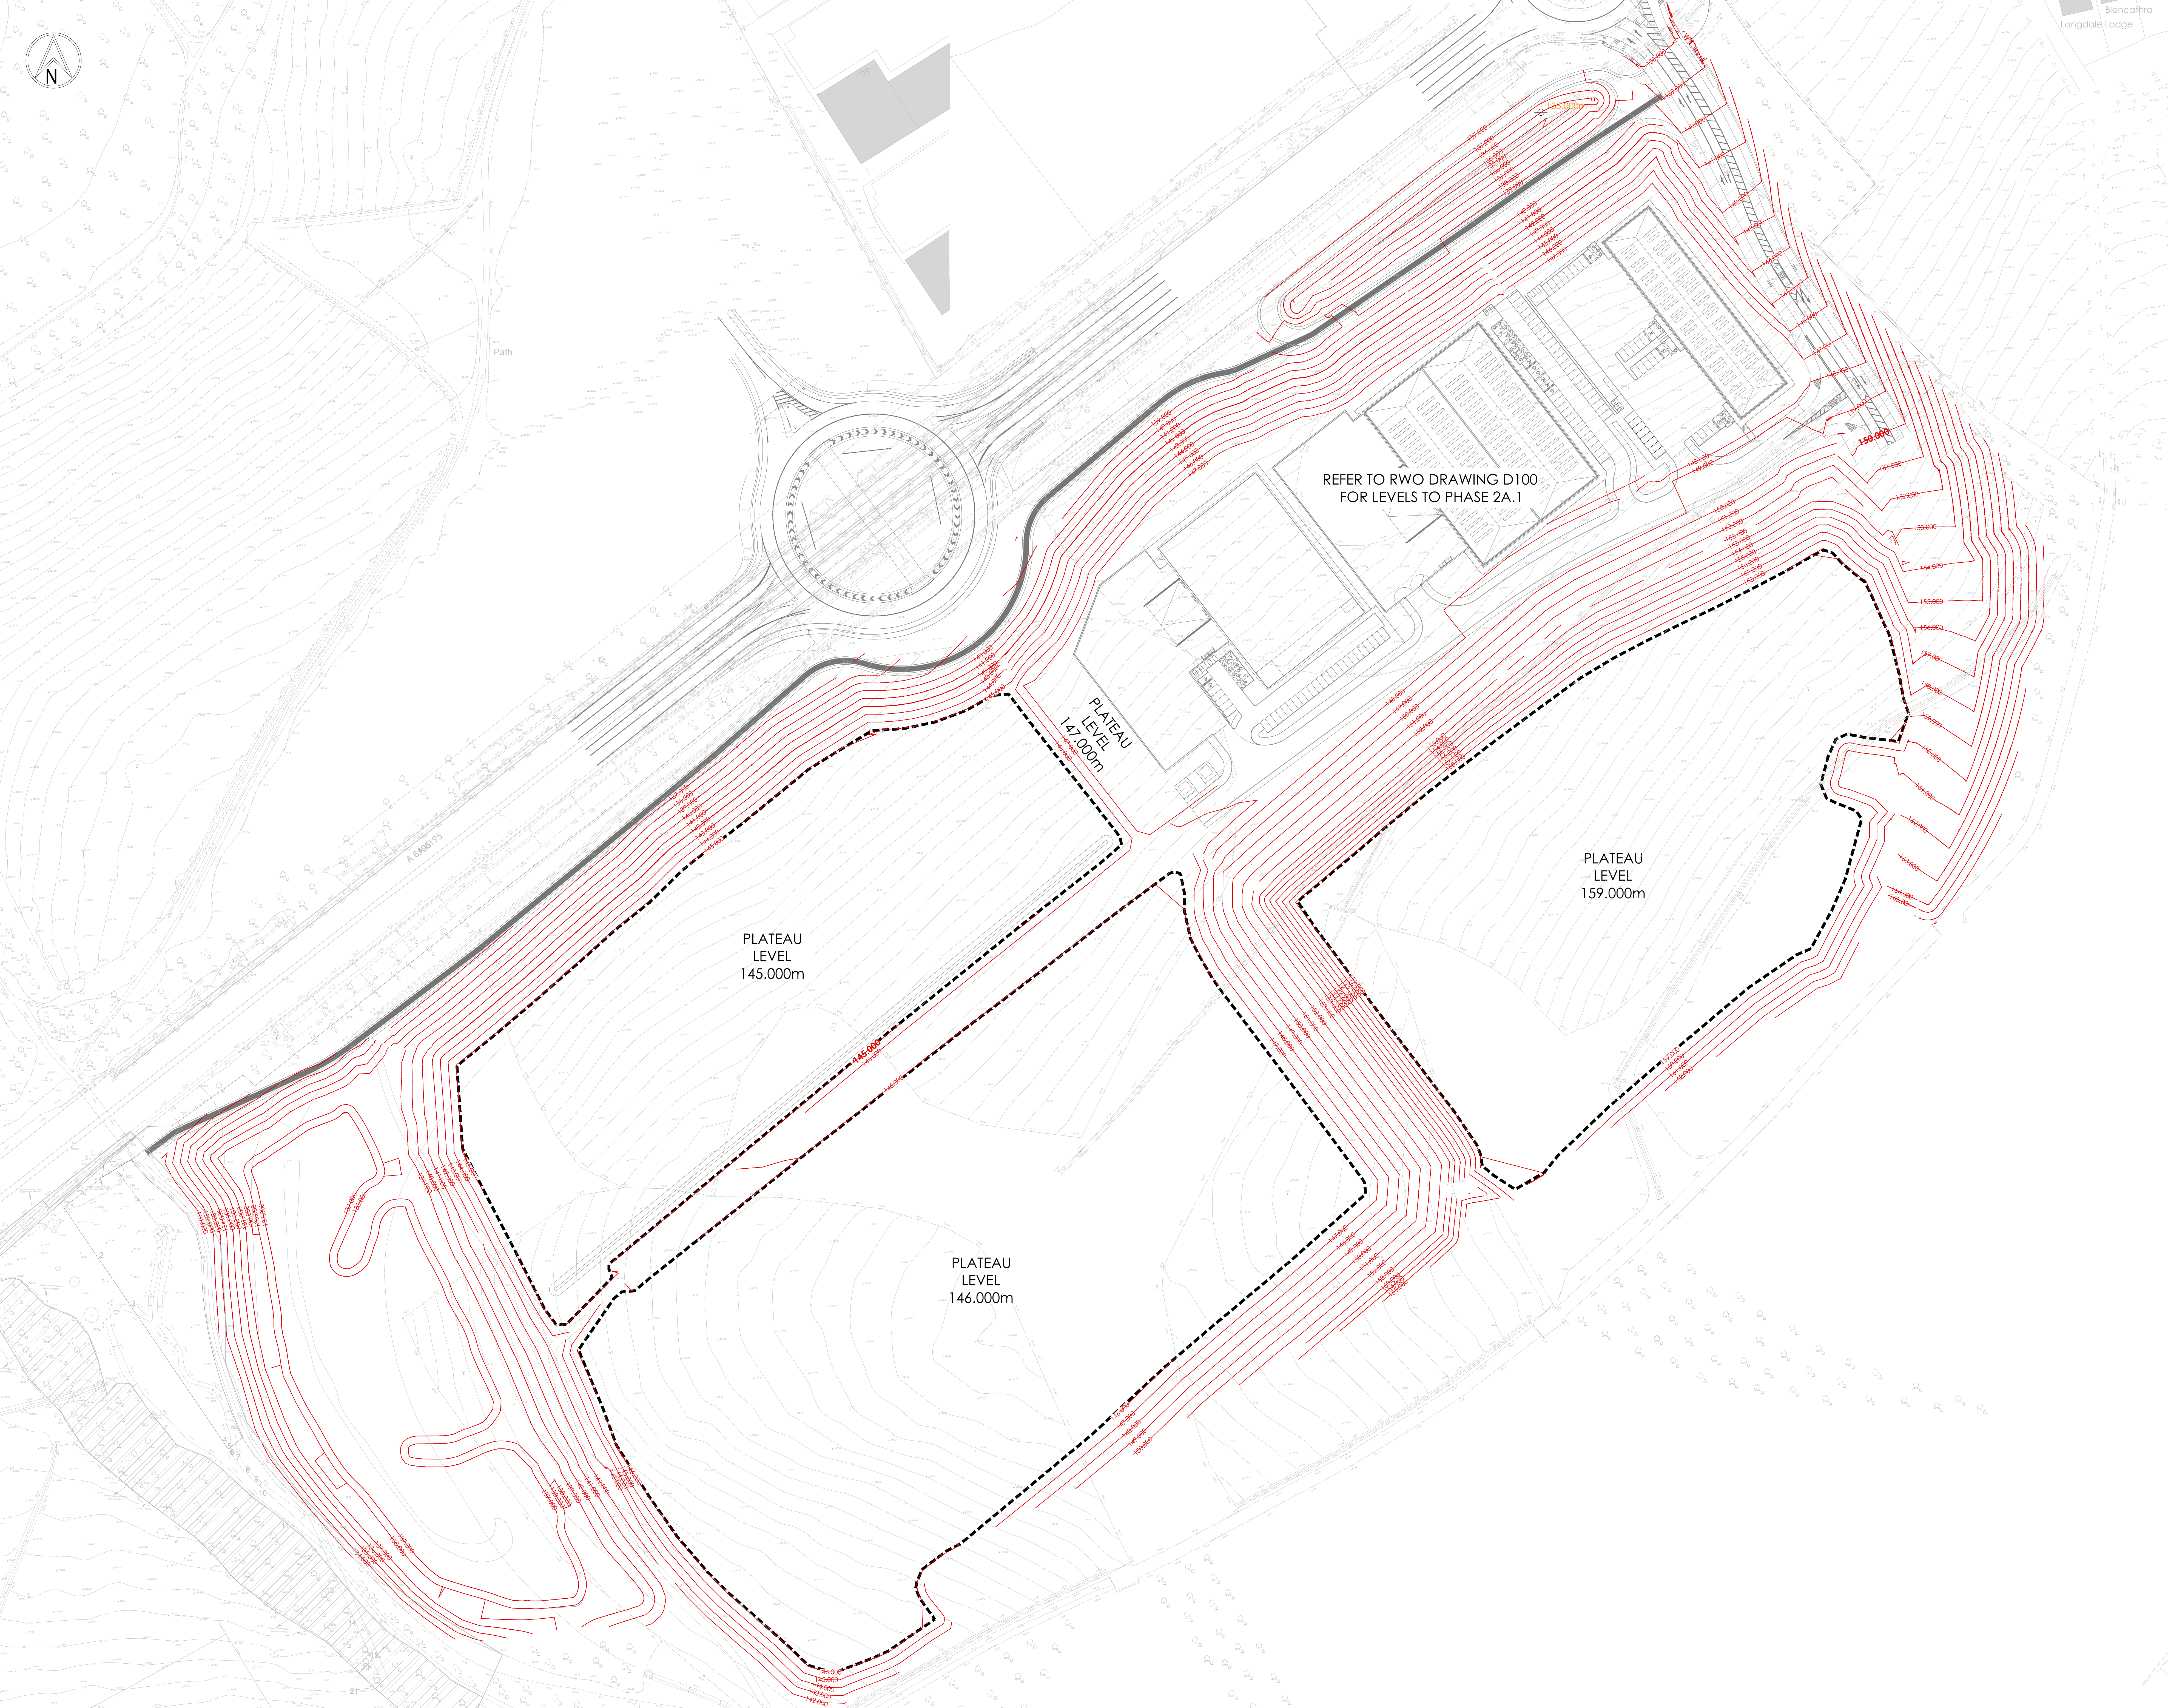

KEY

147.000

EARTHWORKS LEVELS/CONTOURS (2020-2021)

20.11.21	LATEST SITE PLAN ADDED	AMF	VW	3
17.05.21	LATEST SITE PLAN ADDED	AMF	VW	2
14.02.21	FIRST ISSUE	AMF	VW	1
Date	Revisions	Drawn	Checked	Rev
Orig Status	PRELIMINARY			

NORTH EAST
0191 256632

YORKSHIRE
0113 3323593

RWO

CONSULTING ENGINEERS

WWW.RWO.GROUP

RD-ENGINEERING.GROUP

Client

HARWORTH GROUP

Project

ROCKINGHAM PHASE 2
BIRDWELL

Title

2020-2021 EARTHWORKS LEVELS

DO NOT SCALE	Scale @ A3 NTS	Drawn	AMF	Checked	VW	Date	14.02.21
Job No	Y20112	Orig No	D101	Rev	3		