




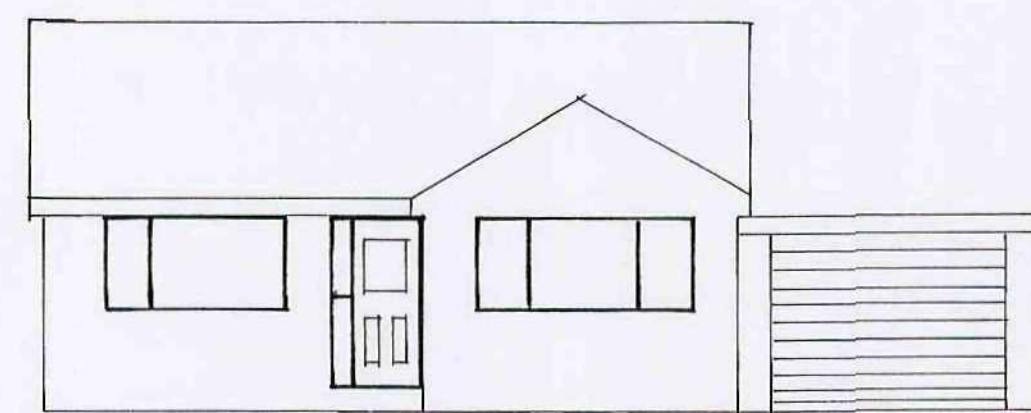


EXISTING FRONT ELEVATION

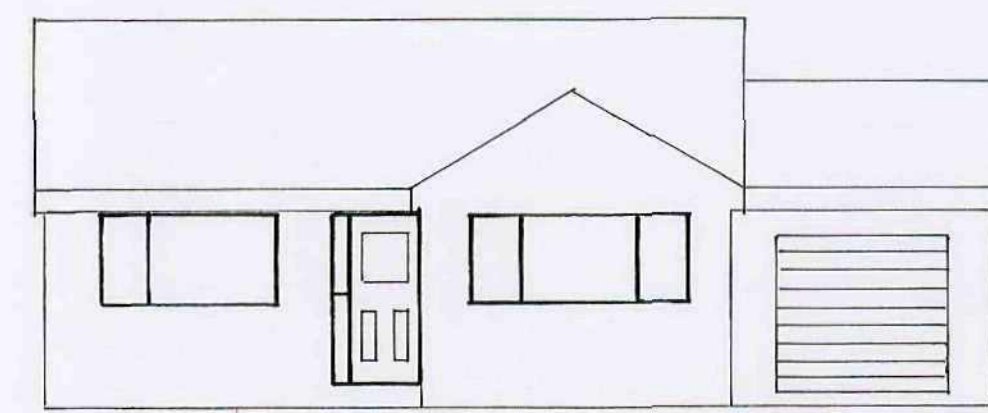

PROPOSED FRONT ELEVATION

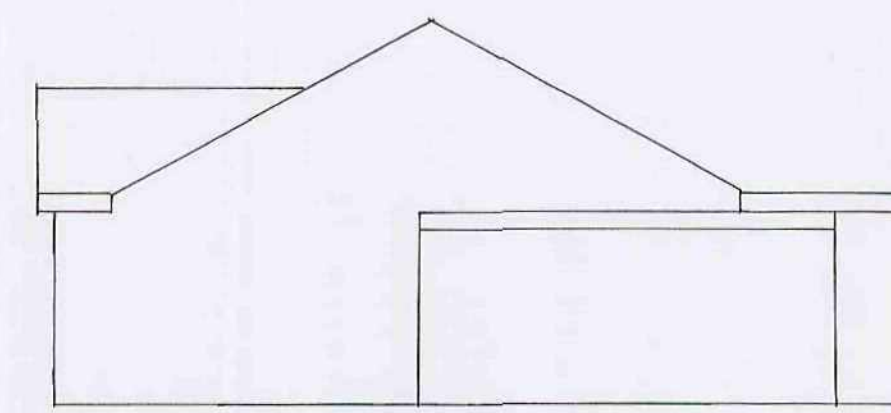


EXISTING SIDE ELEVATION

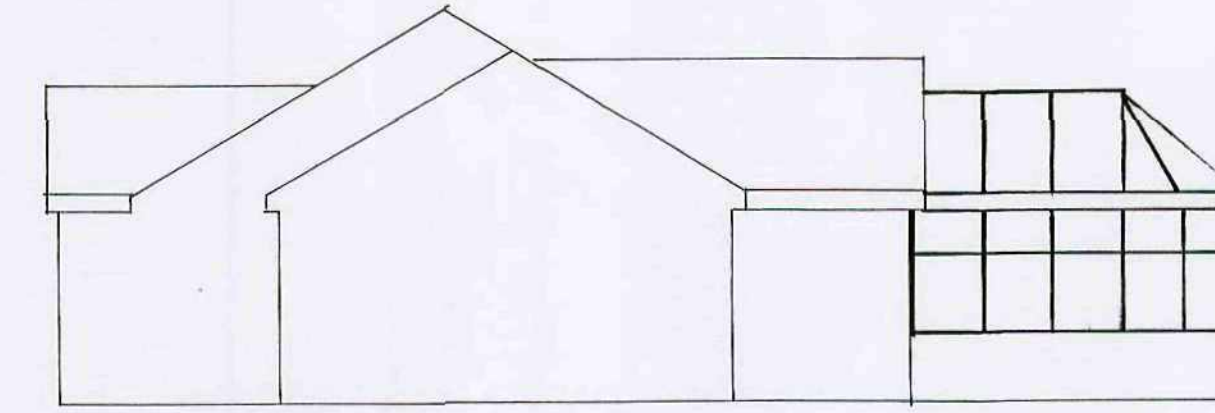


PROPOSED SIDE ELEVATION


ELEVATIONS SCALE 1:100

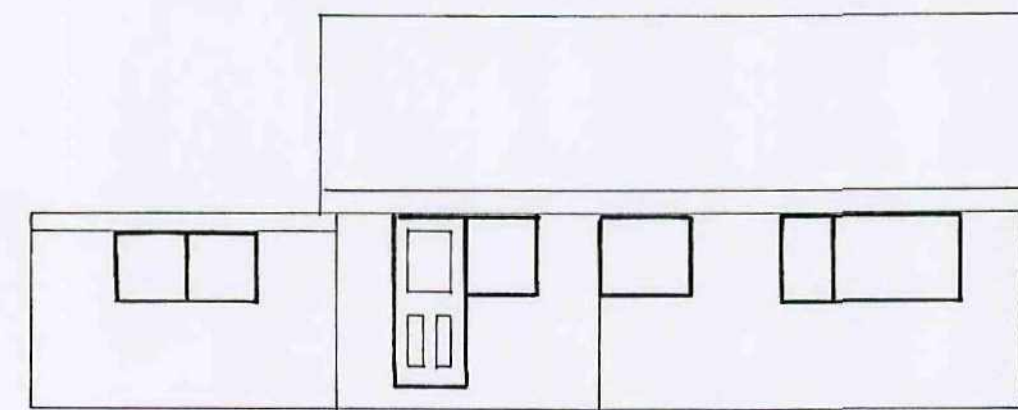


EXISTING REAR ELEVATION

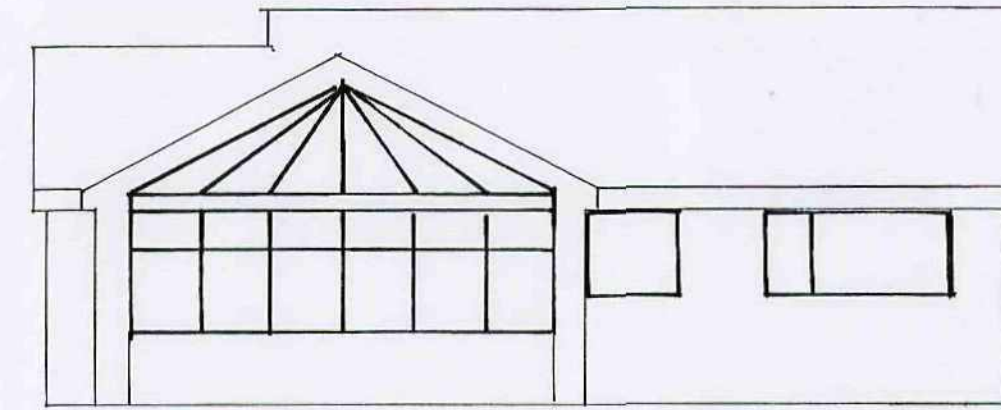


PROPOSED REAR ELEVATION

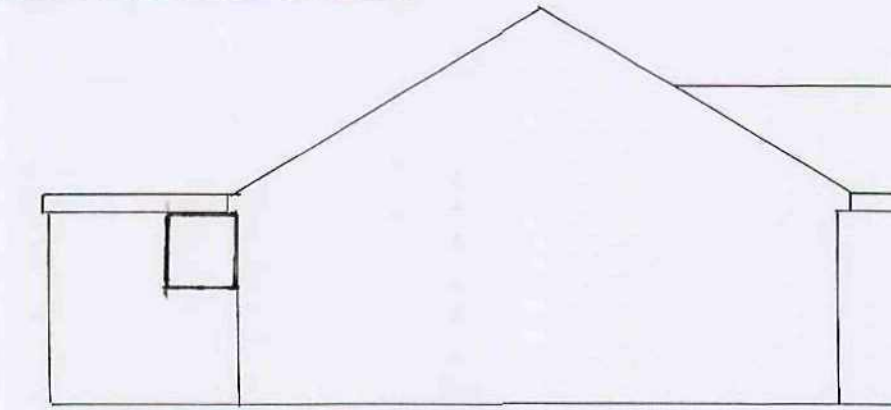


EXISTING SIDE ELEVATION

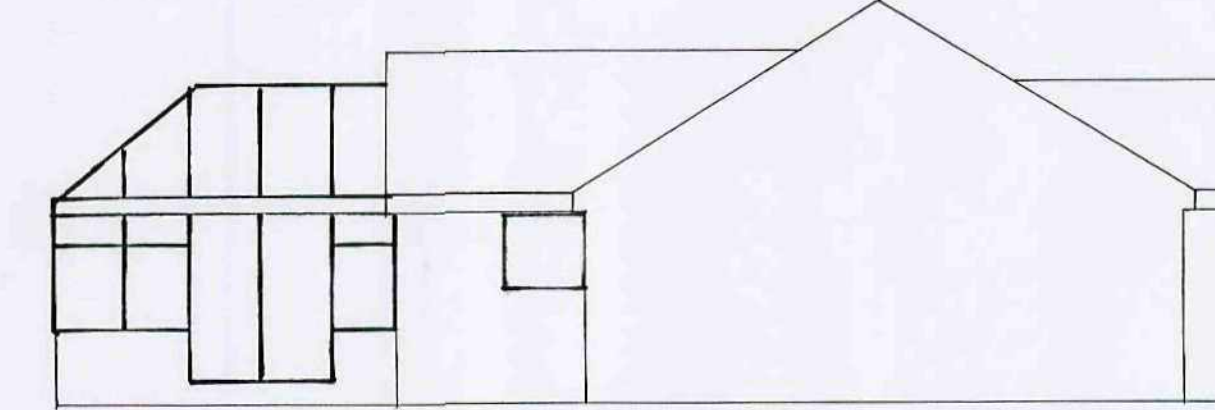

PROPOSED SIDE ELEVATION

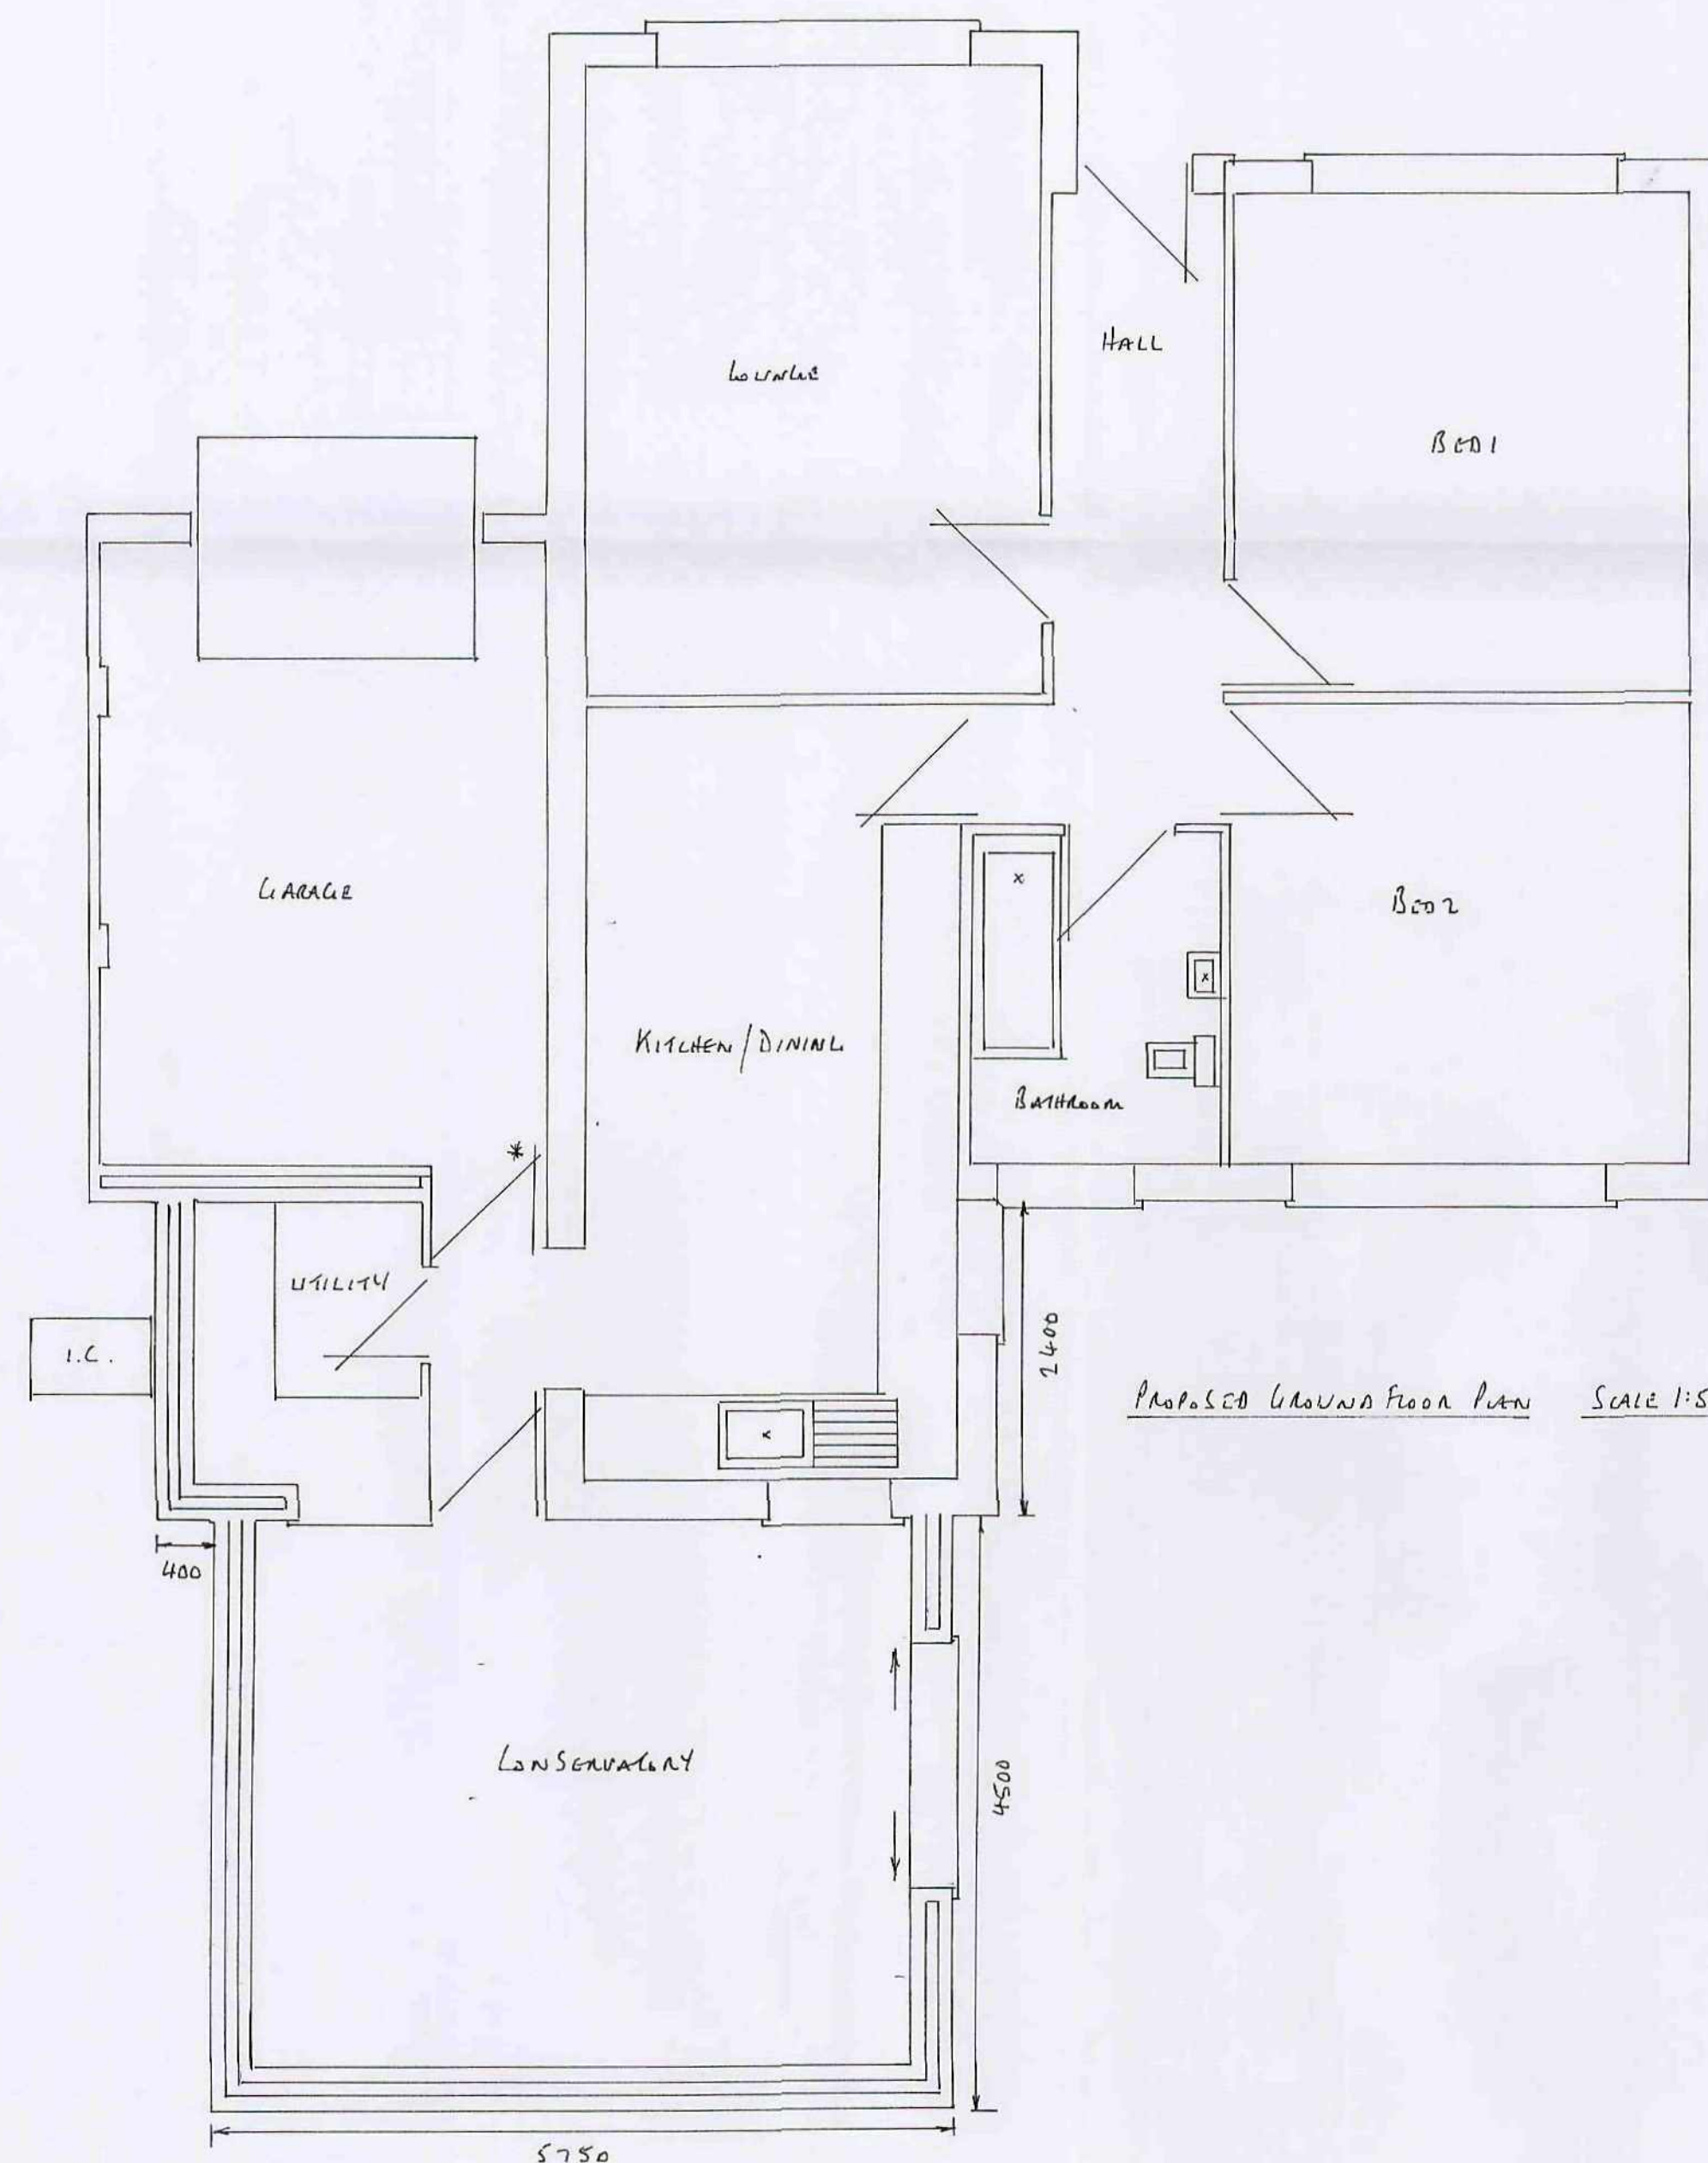


PROPOSED GROUND FLOOR PLAN SCALE 1:50

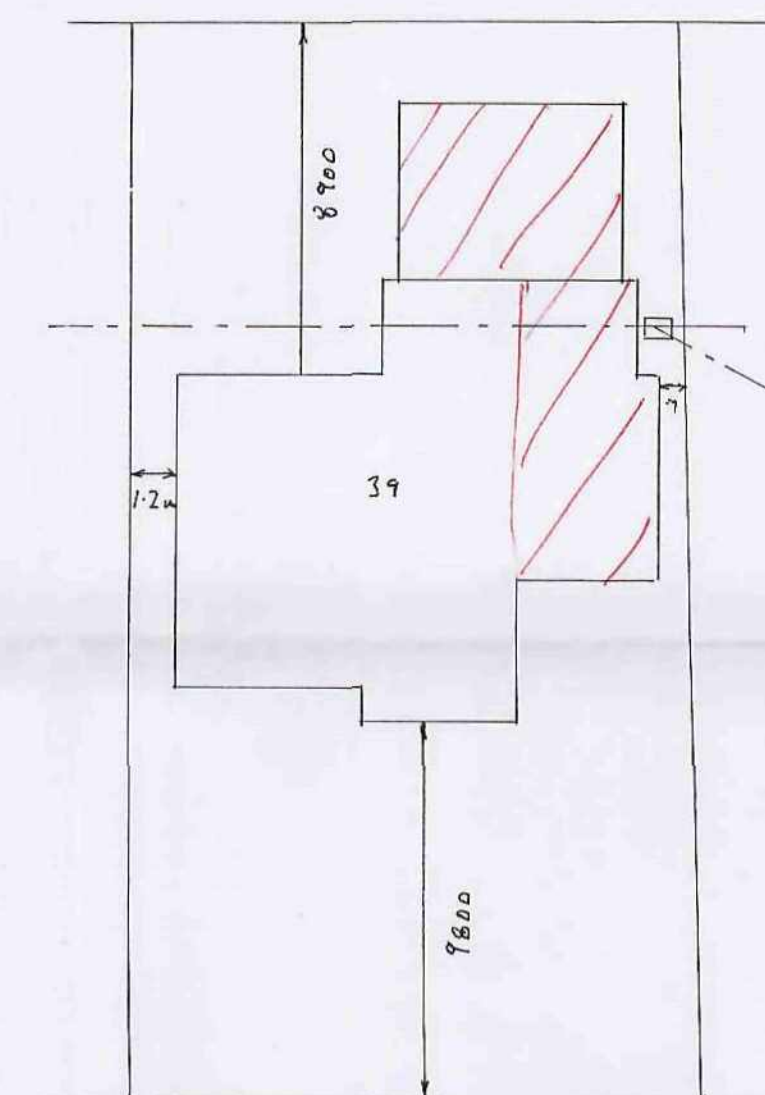

LIVINGSTONE CRESCENT

SITE PLAN SCALE 1:200

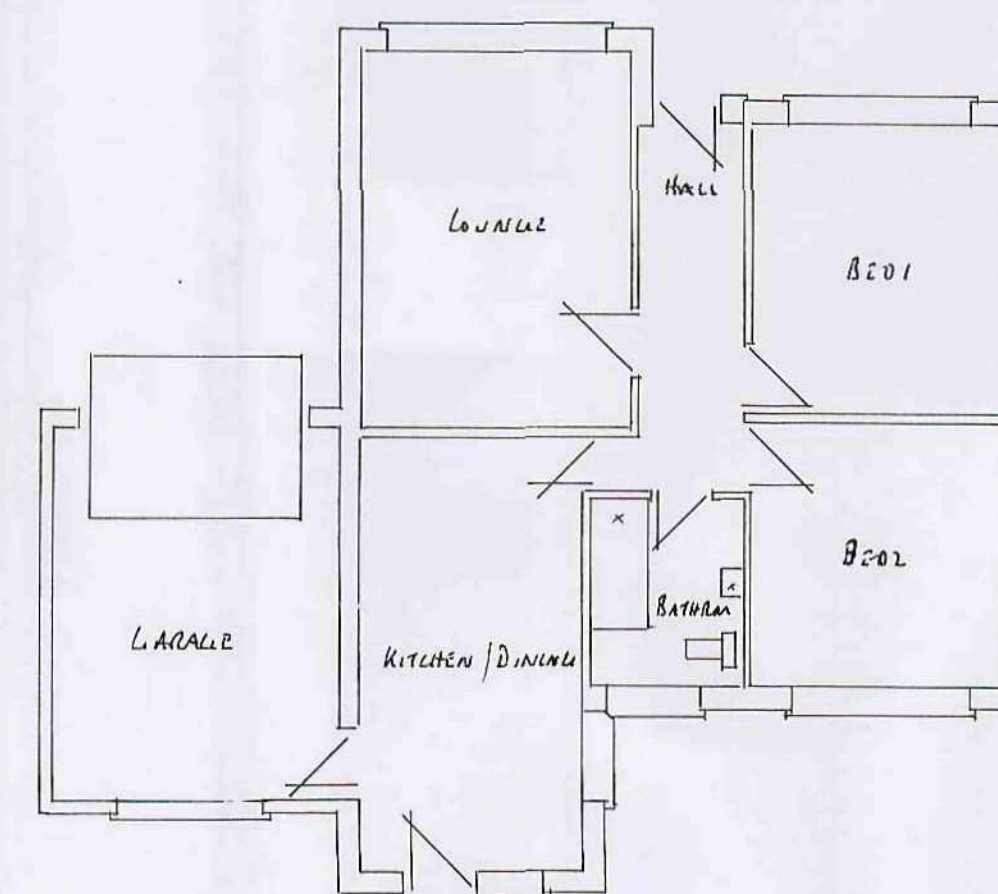

EXISTING GROUND FLOOR PLAN SCALE 1:100

PROPOSED SINGLE STOREY GARAGE UTILITY & LOUSE
EXTENSIONS FOR :- MR LAWRENCE
39 LIVINGSTONE CRESCENT
MONK BRITTON
BARNSELEY