
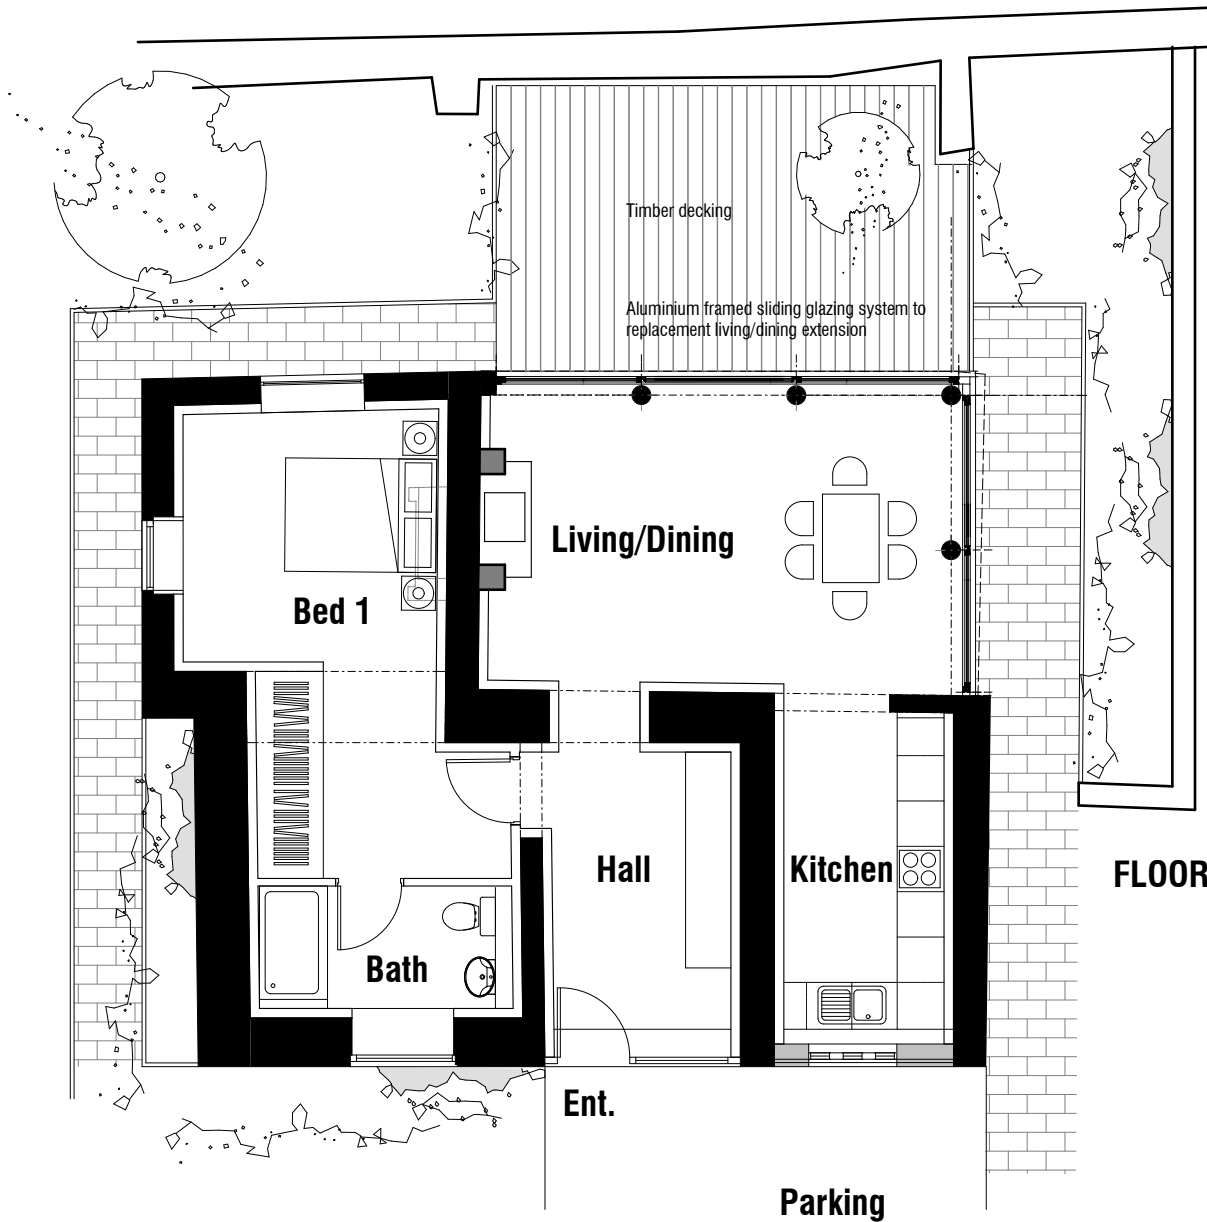




UNIT 11
BARN CONVERSION

DO NOT SCALE
All dimensions in Millimetres
unless specified otherwise and
subject to verification on site

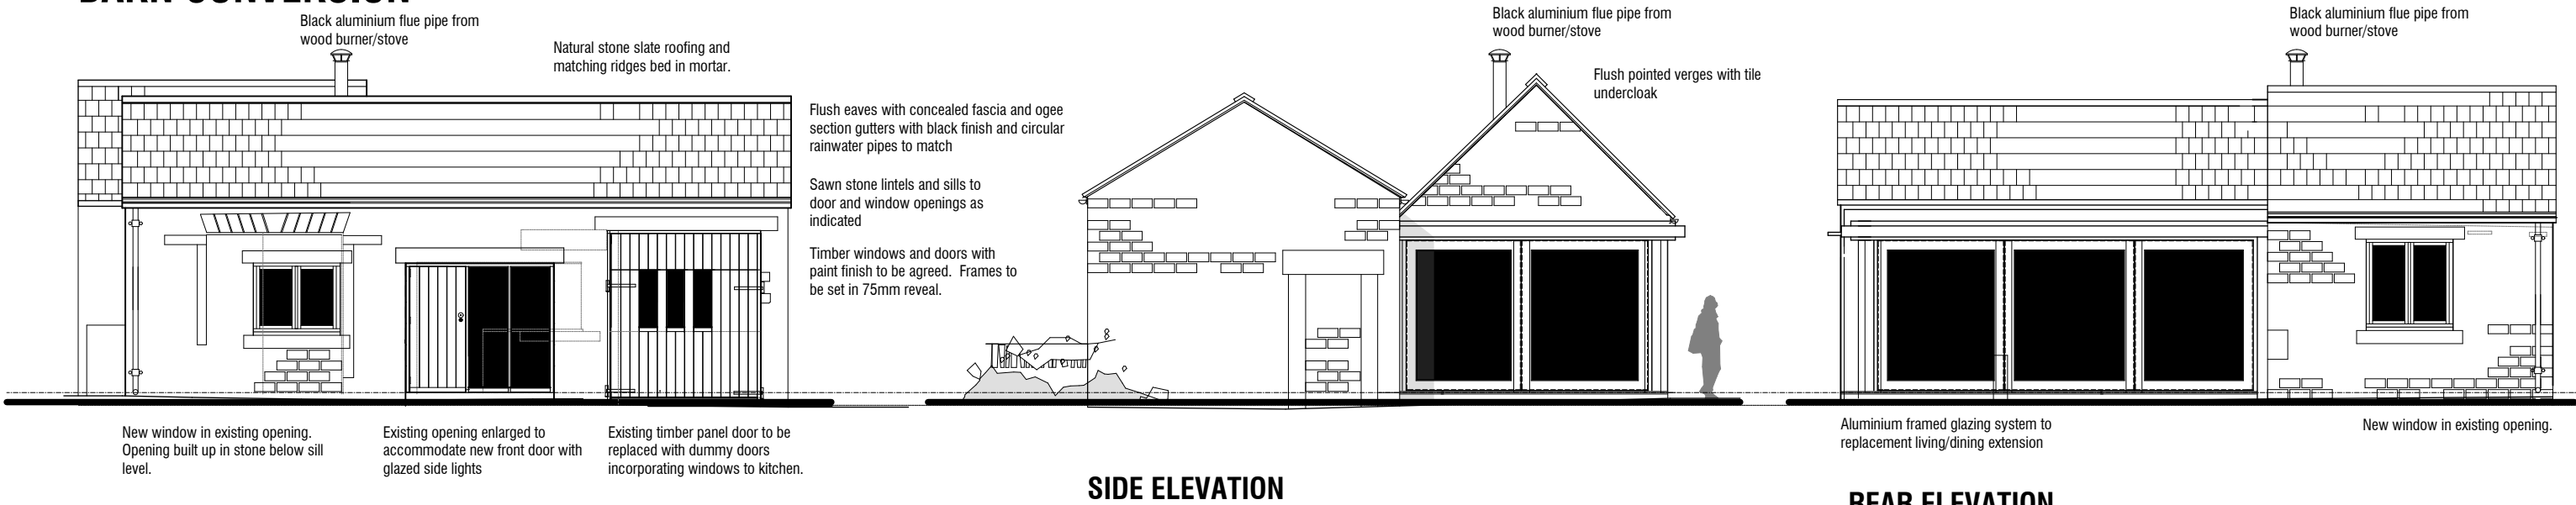

UNIT 11
BARN CONVERSION

FLOOR PLAN

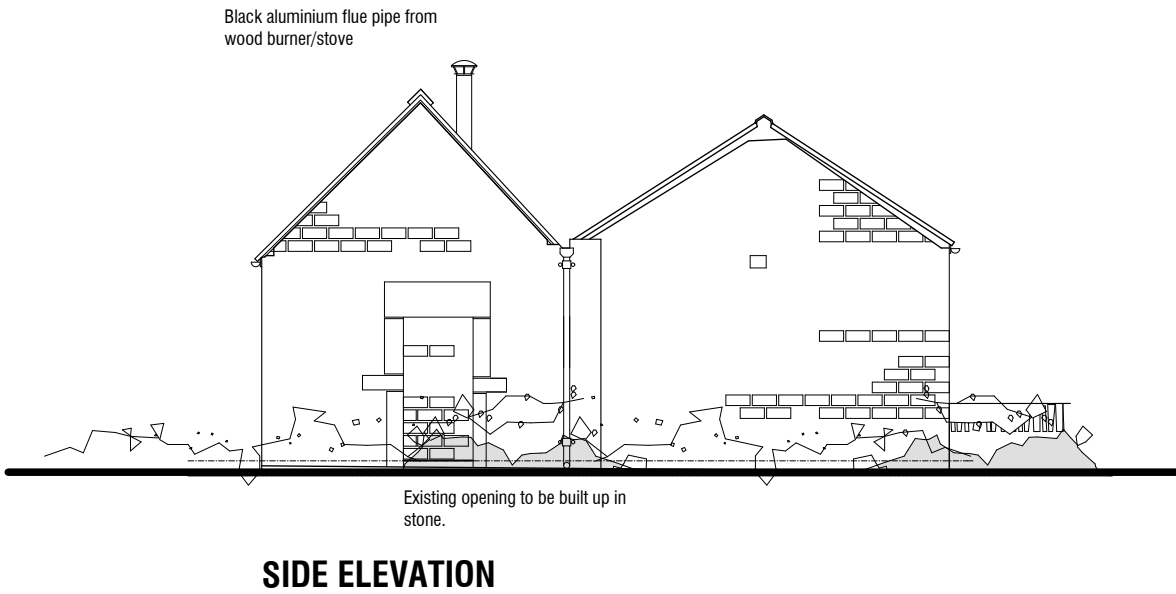 

PROPOSED DEVELOPMENT
CARLTON STUD FARM
CARLTON
BARNLEY, SOUTH YORKSHIRE

PLANNING

PROPOSED BARN 11 CONVERSION

CHRIS CARR

ARCHITECTS

Orchard Farm, Goathland,
Whitby, YO22 5JX
Tel: (01947) 896051 Fax: (01947) 896001
email: chris@cca-arch.co.uk

Scale: 1:50	AT A3	Drawn: IB
Date: 24.01.12	Ref. No. 11.002	
DWG. No. CSF 15	Rev.	
This drawing and the copyright is the Architects property and may be used or reproduced only by agreement. All Dimensions in Millimetres Unless specified otherwise and subject to verification on site.		