


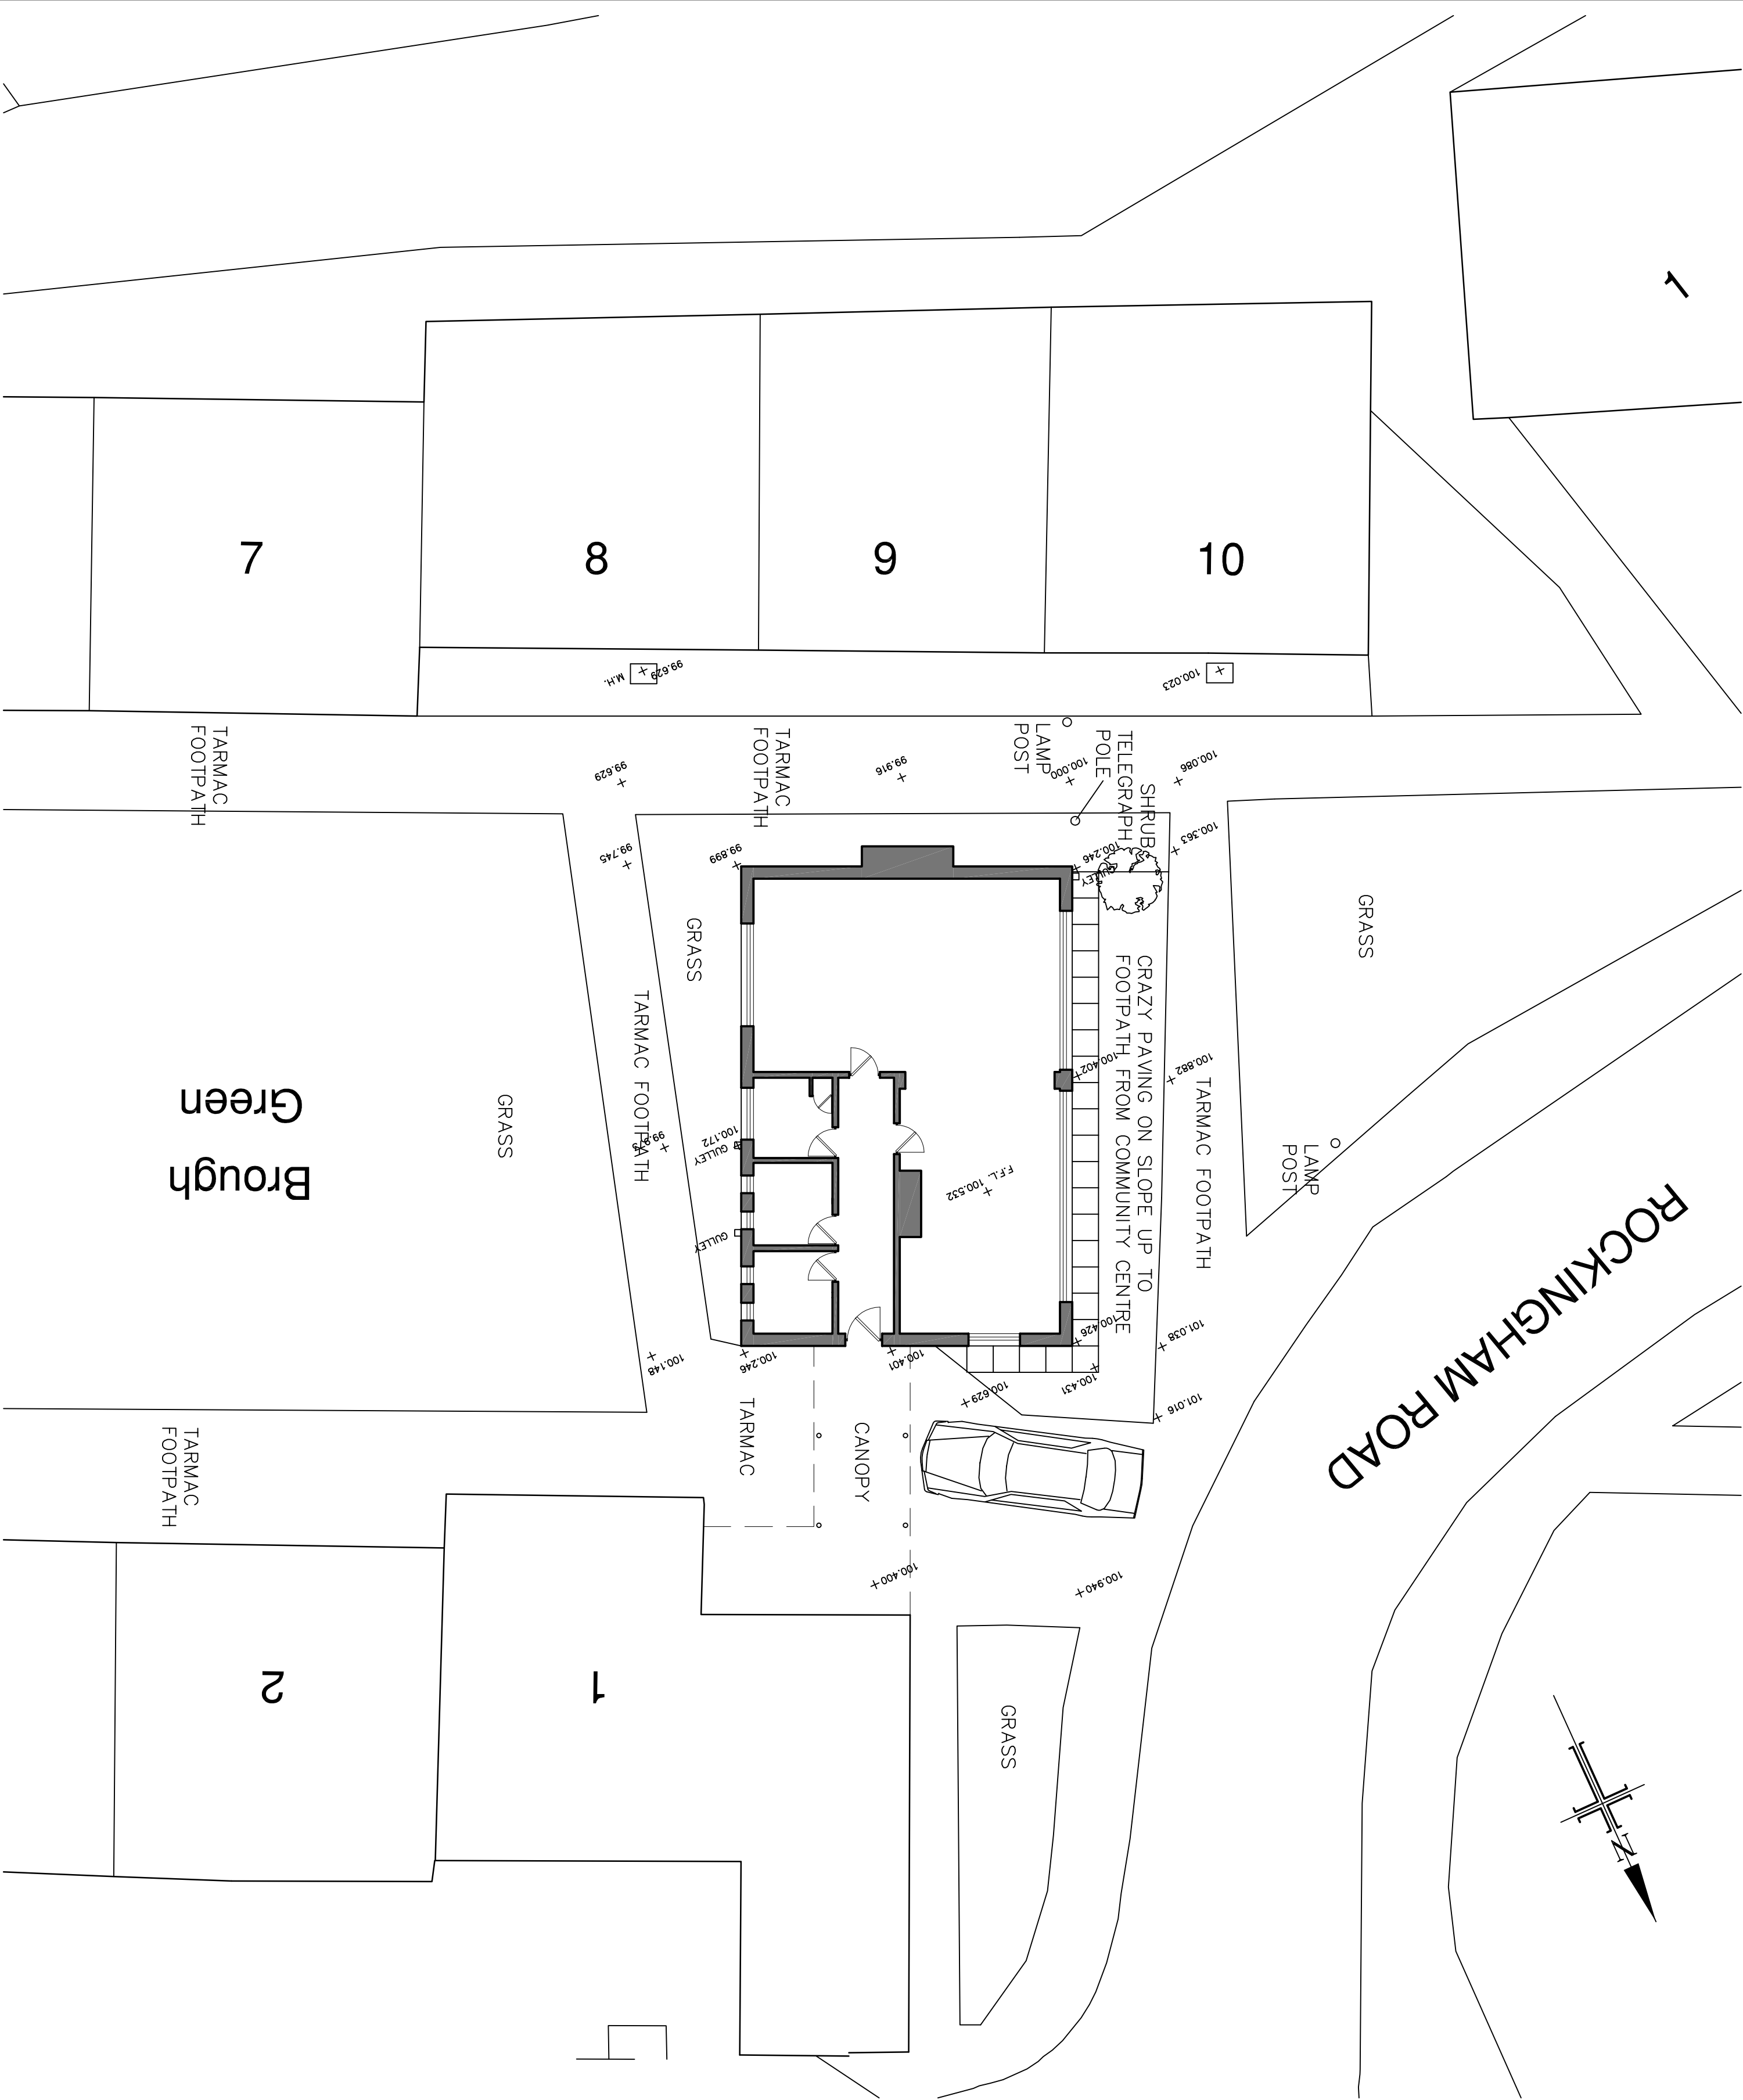

NOTES:

This drawing is produced for use in this project only and may not be used for any other purpose. NPS Property Consultants Ltd accept no liability for the use of this drawing other than the purposes for which it was intended in connection with the project as recorded on the title. This drawing may not be reproduced in any form without prior written agreement. Do not scale from the drawings, use written dimensions only.

REVISIONS		REVISIONS	DATE	CHECKED BY:	DATE
1	2	3	4	5	6
SCALE BAR		SCALE BAR			
PURPOSE OF ISSUE		PURPOSE OF ISSUE			
FILE STATUS CODE		FILE STATUS CODE			
© COPYRIGHT NPS GROUP		A2			
Ochre Survey Limited is authorised by a Certificate of the Ordnance Survey, Licence No: 10002284		NPS Property Consultants Ltd GATEWAY PLAZA SAXKVILLE STREET, BARNSELY SOUTH YORKSHIRE, S19 6BG TEL: 0113 275 0000 EMAIL: barnsley@nps.co.uk			
Property Design and Management Services		Head Office: 15, Canal Avenue, 15, Canal Avenue, Barnsley, S19 6BG Telephone: 0113 275 0000 Fax: 0113 275 0001 Other Office locations can be found on our website: www.nps.co.uk			
CLIENT		Berneslai Homes			
PROJECT		BROUGH GREEN COMMUNITY CENTRE, DODWORTH CONVERSION TO BUNGALOW			
TITLE		EXISTING SITE PLAN			
SCALES		DATE	DRAWN	CHECKED	
1:100		May 2013	ab		
FILE / DRAWING NAME		ZONE	LEVEL	TYPE	ROLE
2013-7-1089		-	-	PL	A
PROJECT NR		102	UNIQUE NR		