





FRONT ELEVATION

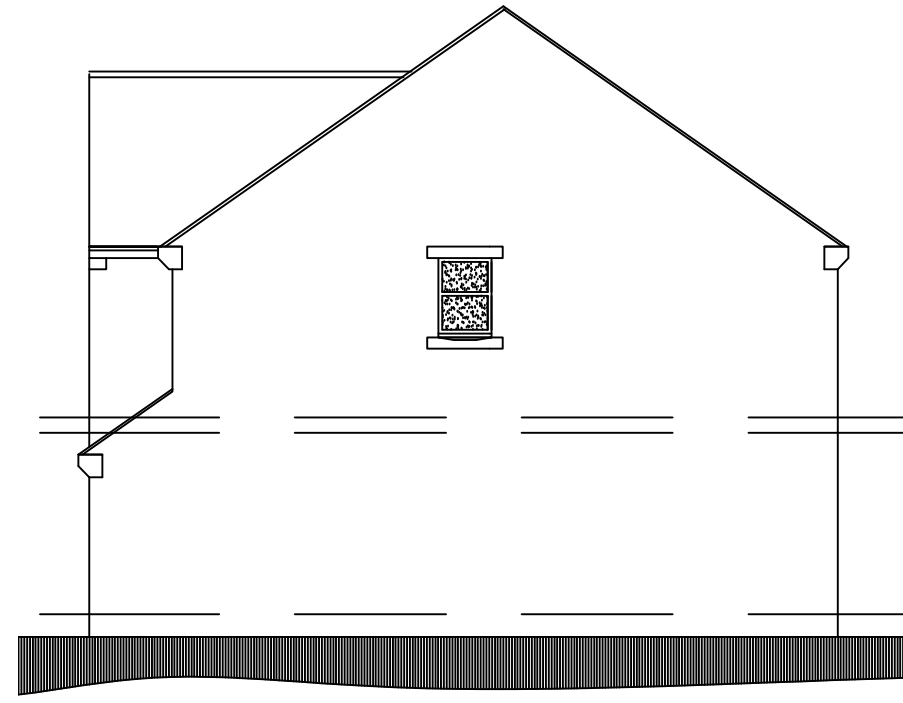



SIDE ELEVATION



REAR ELEVATION

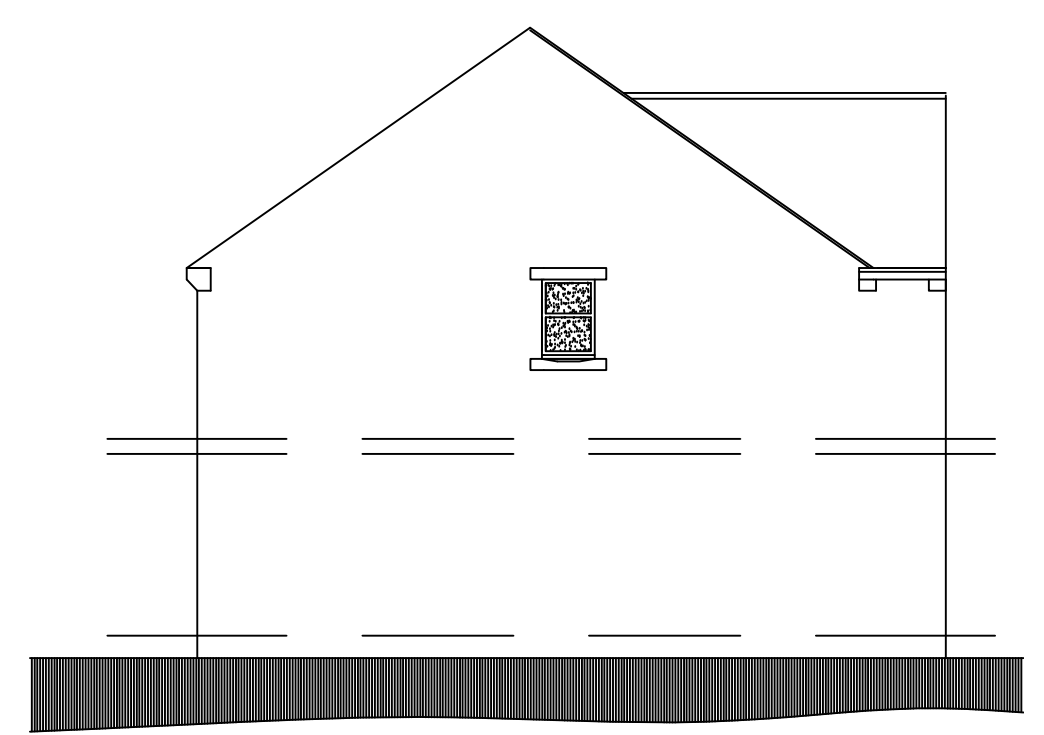

SIDE ELEVATION

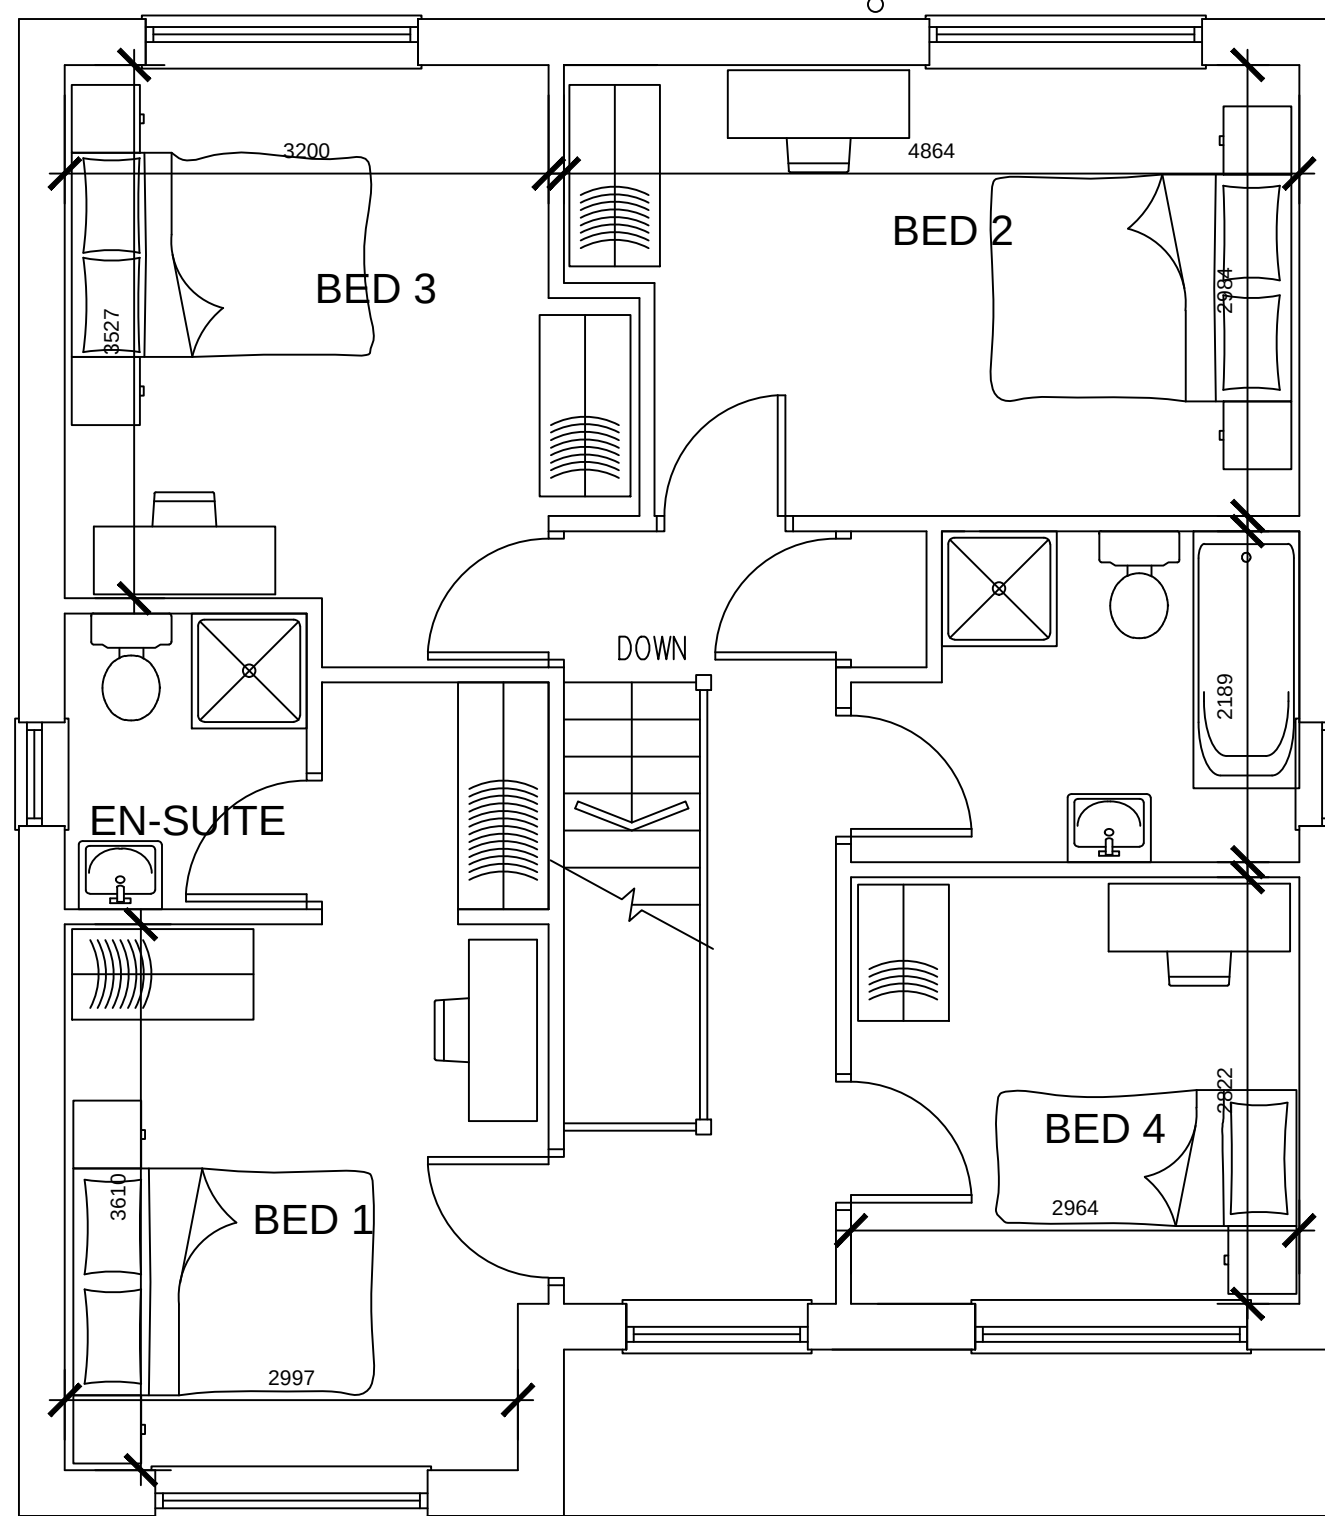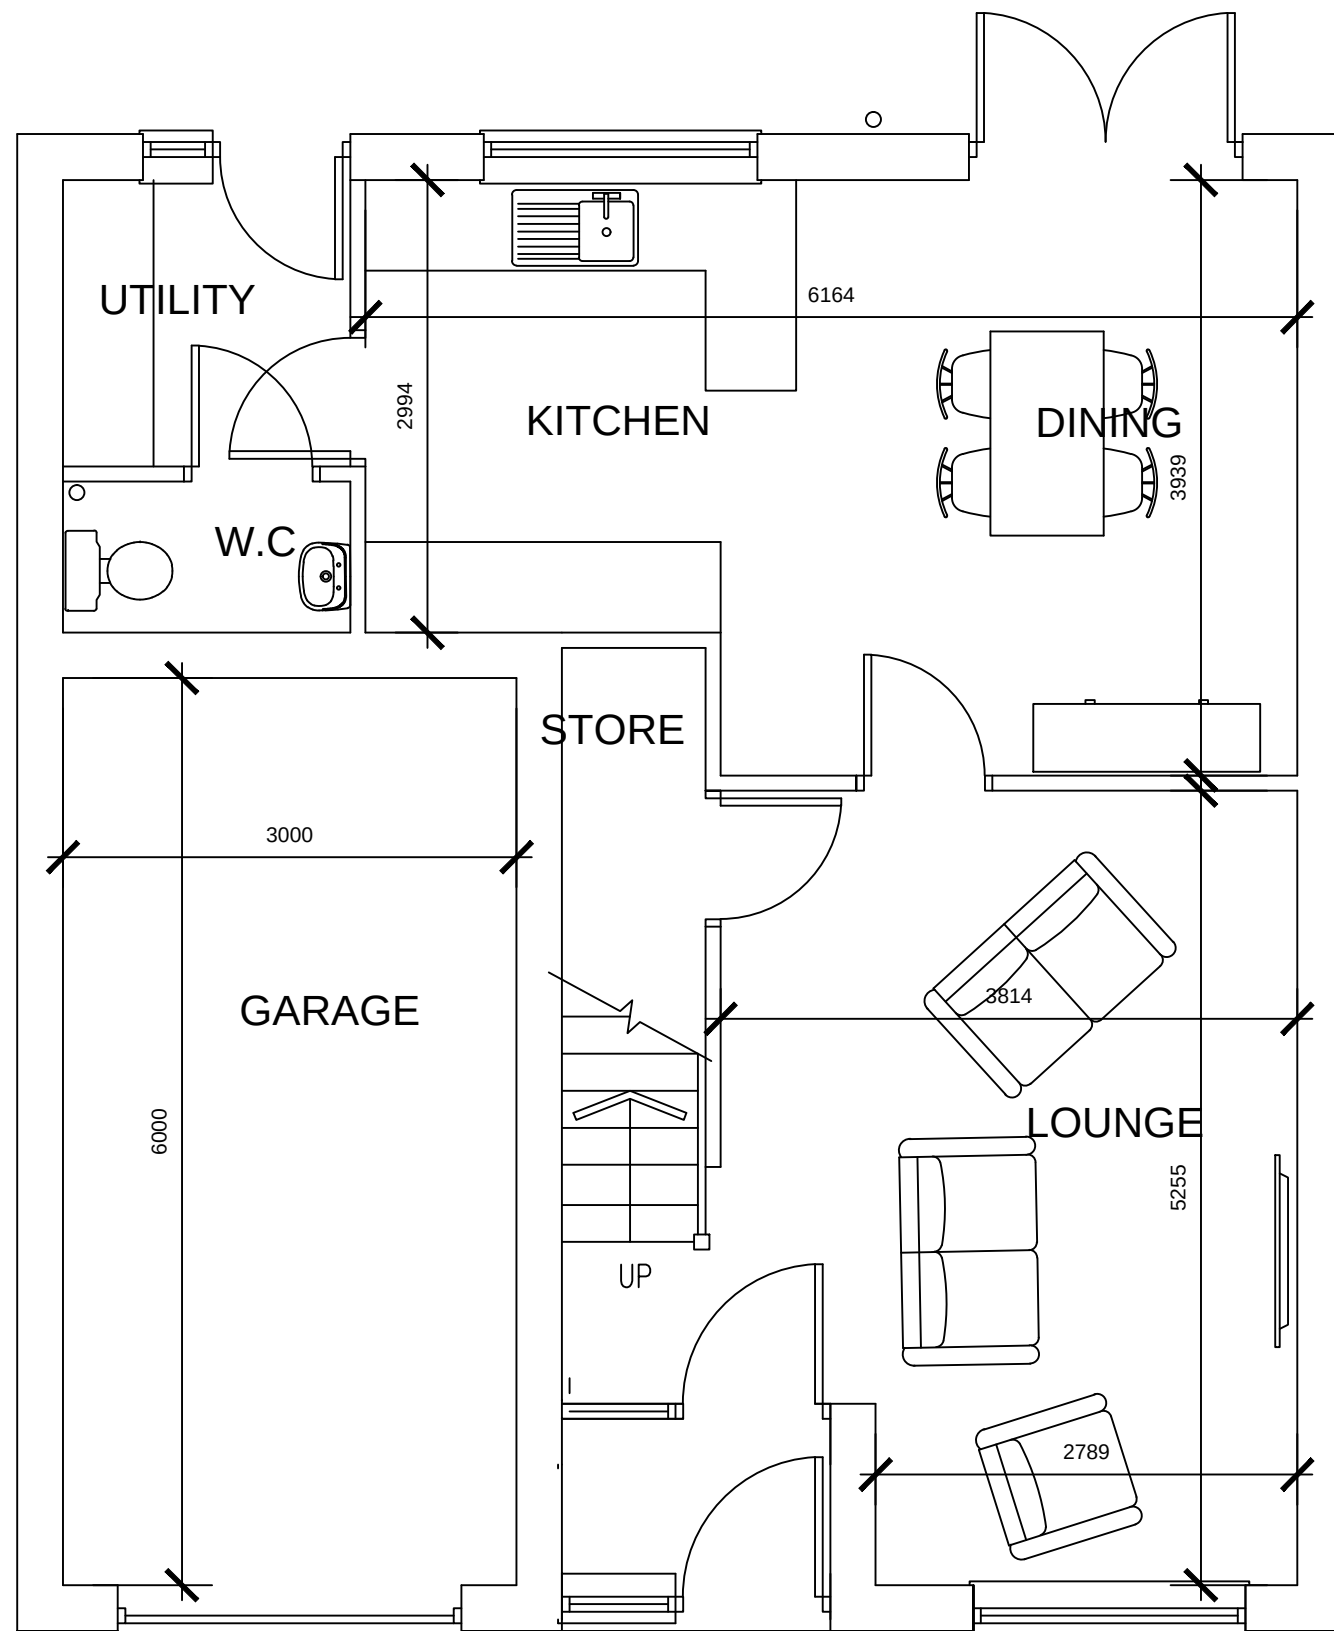

 White Agus PARTNERSHIP			8 MORSTON BUSINESS PARK, WHALEY ROAD, BARUGH GREEN, BARNLEY. S75 1HQ			Phone: 01226 208482 Fax: 01226 283030 Email: info@whiteaguspартnership.co.uk Web: www.whiteaguspартnership.co.uk			
ARCHITECTURAL SERVICES AND SURVEYORS						Client: MASON HORNER LTD			
Project: RESIDENTIAL DEVELOPMENT ROY KILNER ROAD WOMBWELL						Date: NOV 2014			
Drawing Title: PLANS AND ELEVATIONS						Ref: 14-088		Scale: 1:200 @ A2	
Date						Dwg. No.		Rev.	
Suffix						02			
Description									
Date						Suffix		Description	