


UNIT A

Proposed Industrial Unit

76k net incl first floor offices
72k building footprint incl 4k of ground floor offices
+ 4k of first floor offices .

12m Underside of Haunch

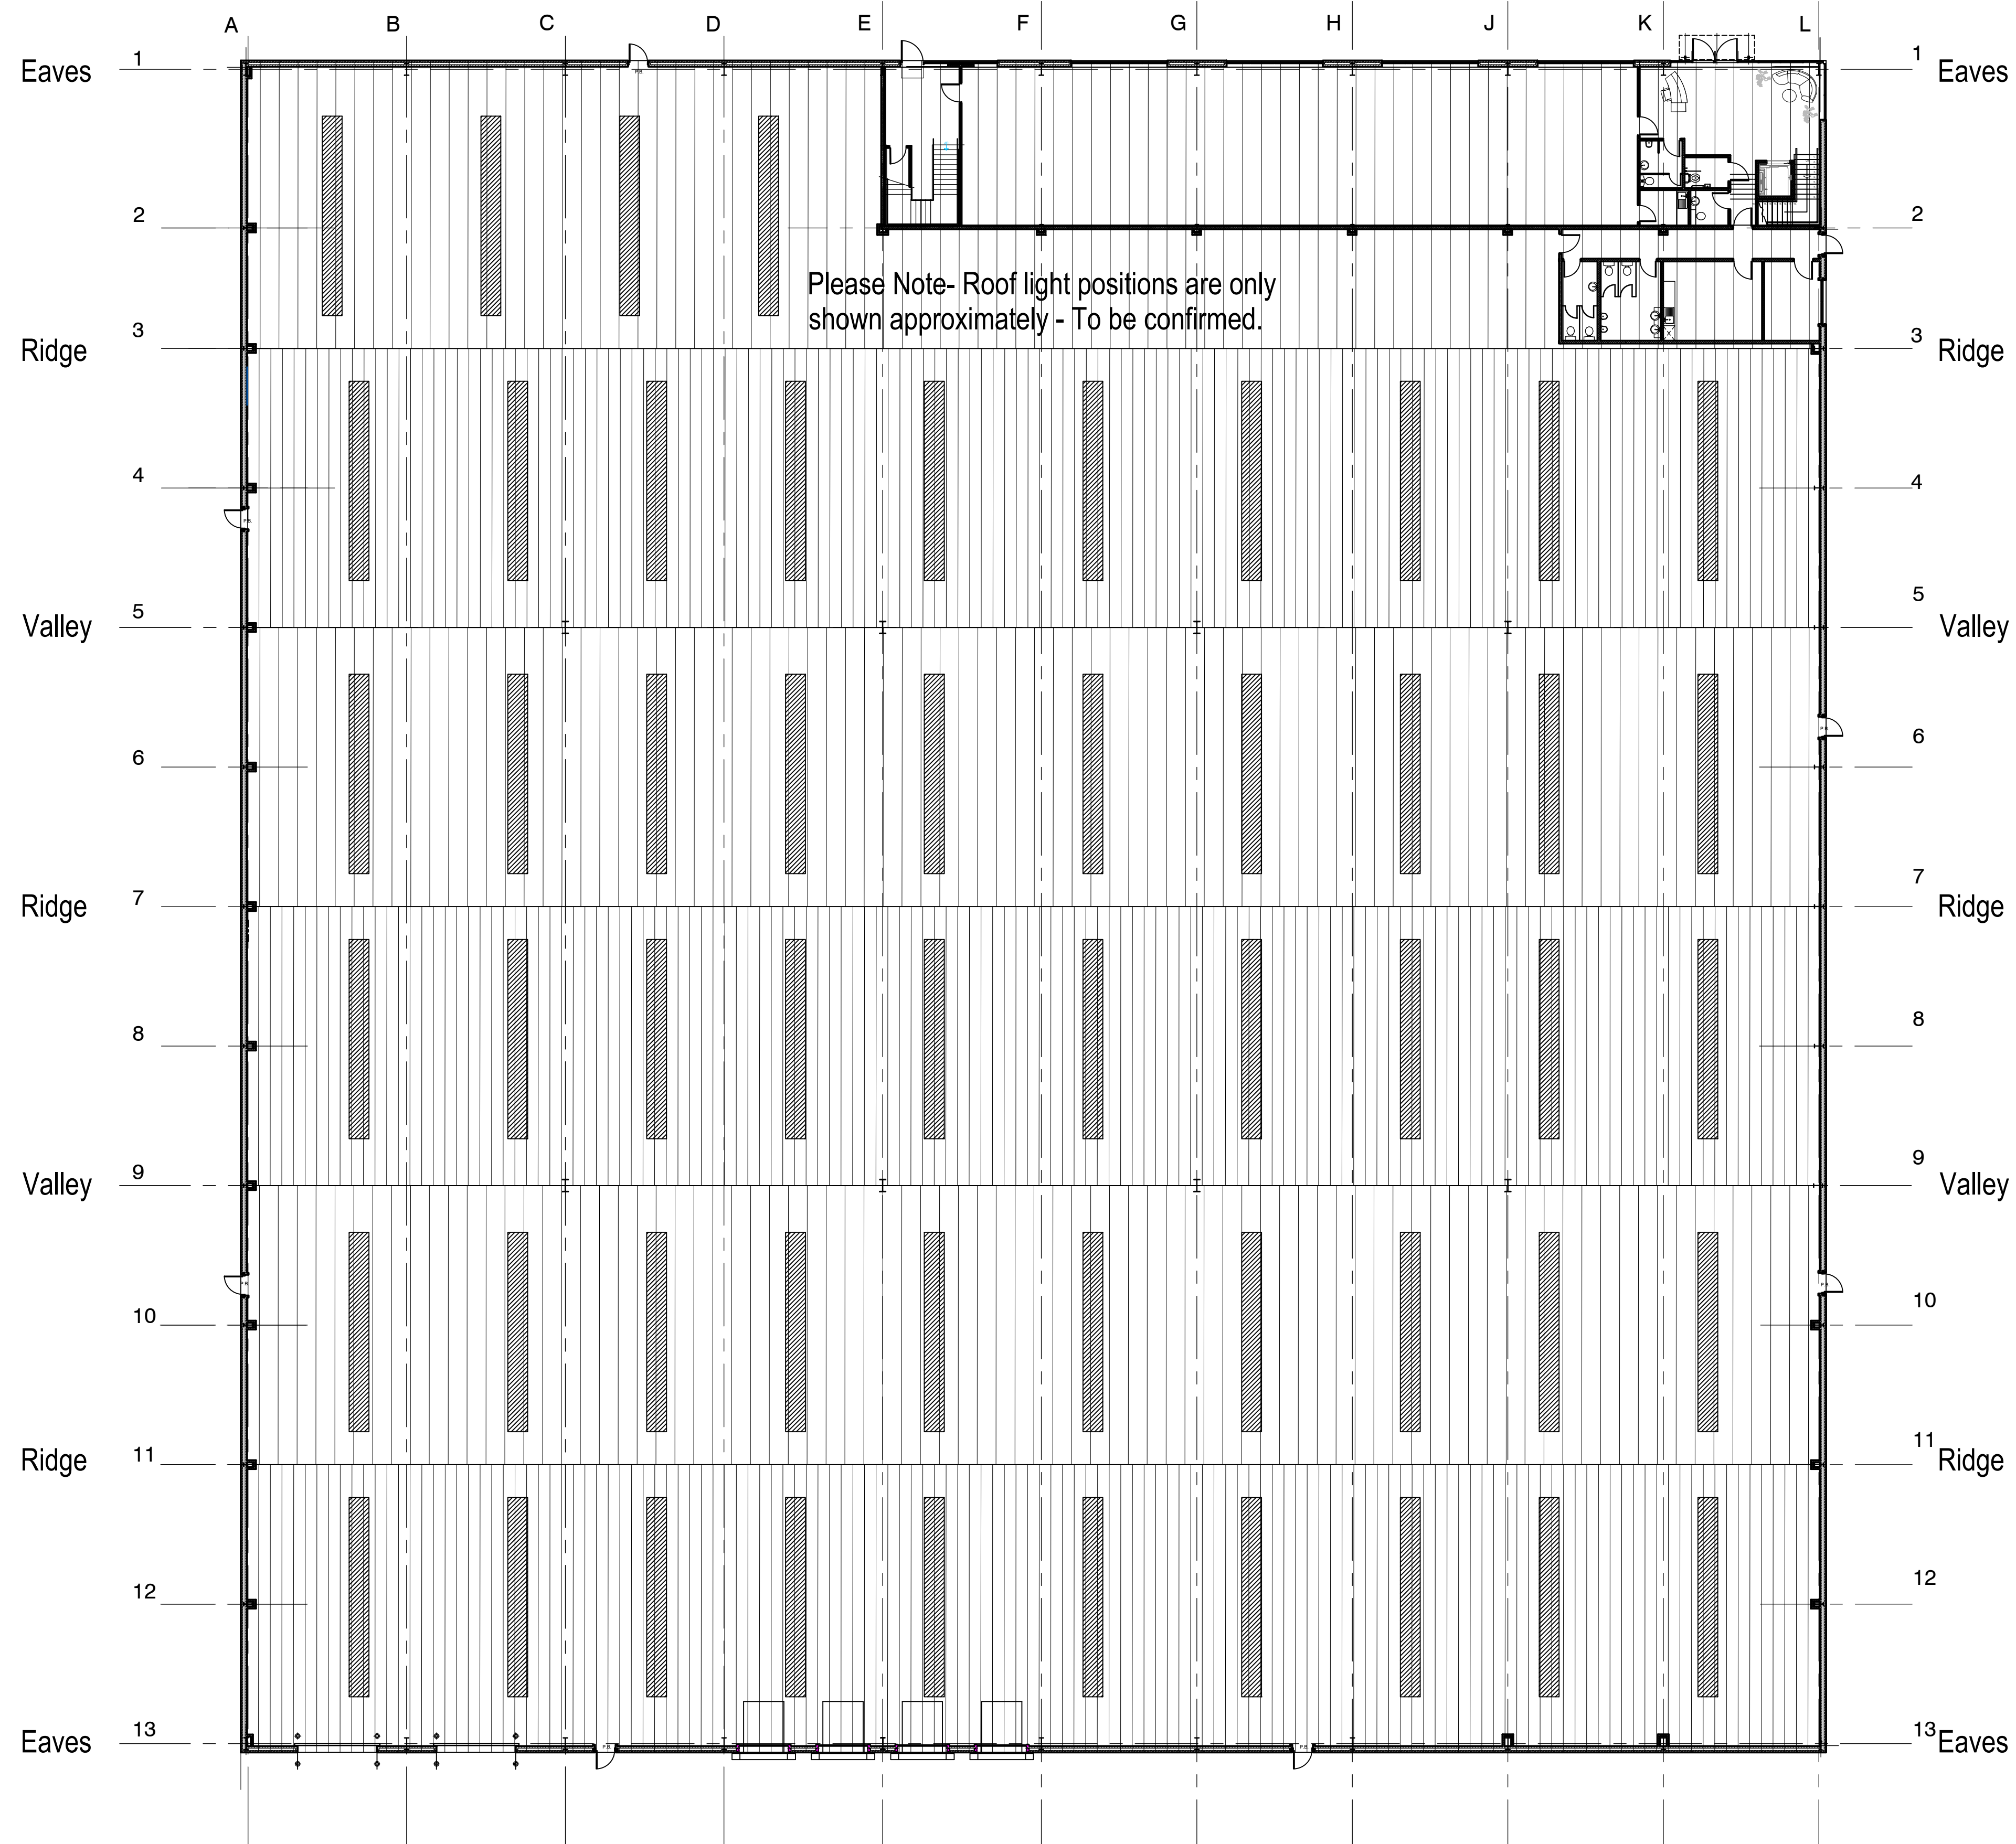

COPYRIGHT RESERVED

Notes

Revisions


Rev	Date	Description

BUILDING MANAGEMENT SERVICES LTD

Huddersfield Road
Elland, West Yorkshire
HX5 9BW
TELEPHONE : ELLAND (01422) 371616
FAX No : (01422) 376717
email : mail@bmselland.com

**Building
Management
Services**

Client

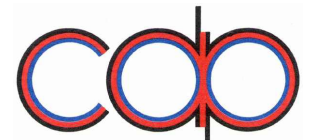

commercial development projects limited

Project

Proposed Warehouse Unit A
Capitol Close, Capitol Park.
Barnsley.

Sheet

Proposed Roof Plan.

Drawn	DCH	Date	FEB 17
Scale	1:200 @ A1		
Status	PLANNING		
Drawing No.	M3016-07-SK4		
Revision			