



PROPOSED FLOOR PLAN
18 Holgate Mount, Worsbrough, Barnsley S70 6SR
SCALE 1:50 @ A2

PR

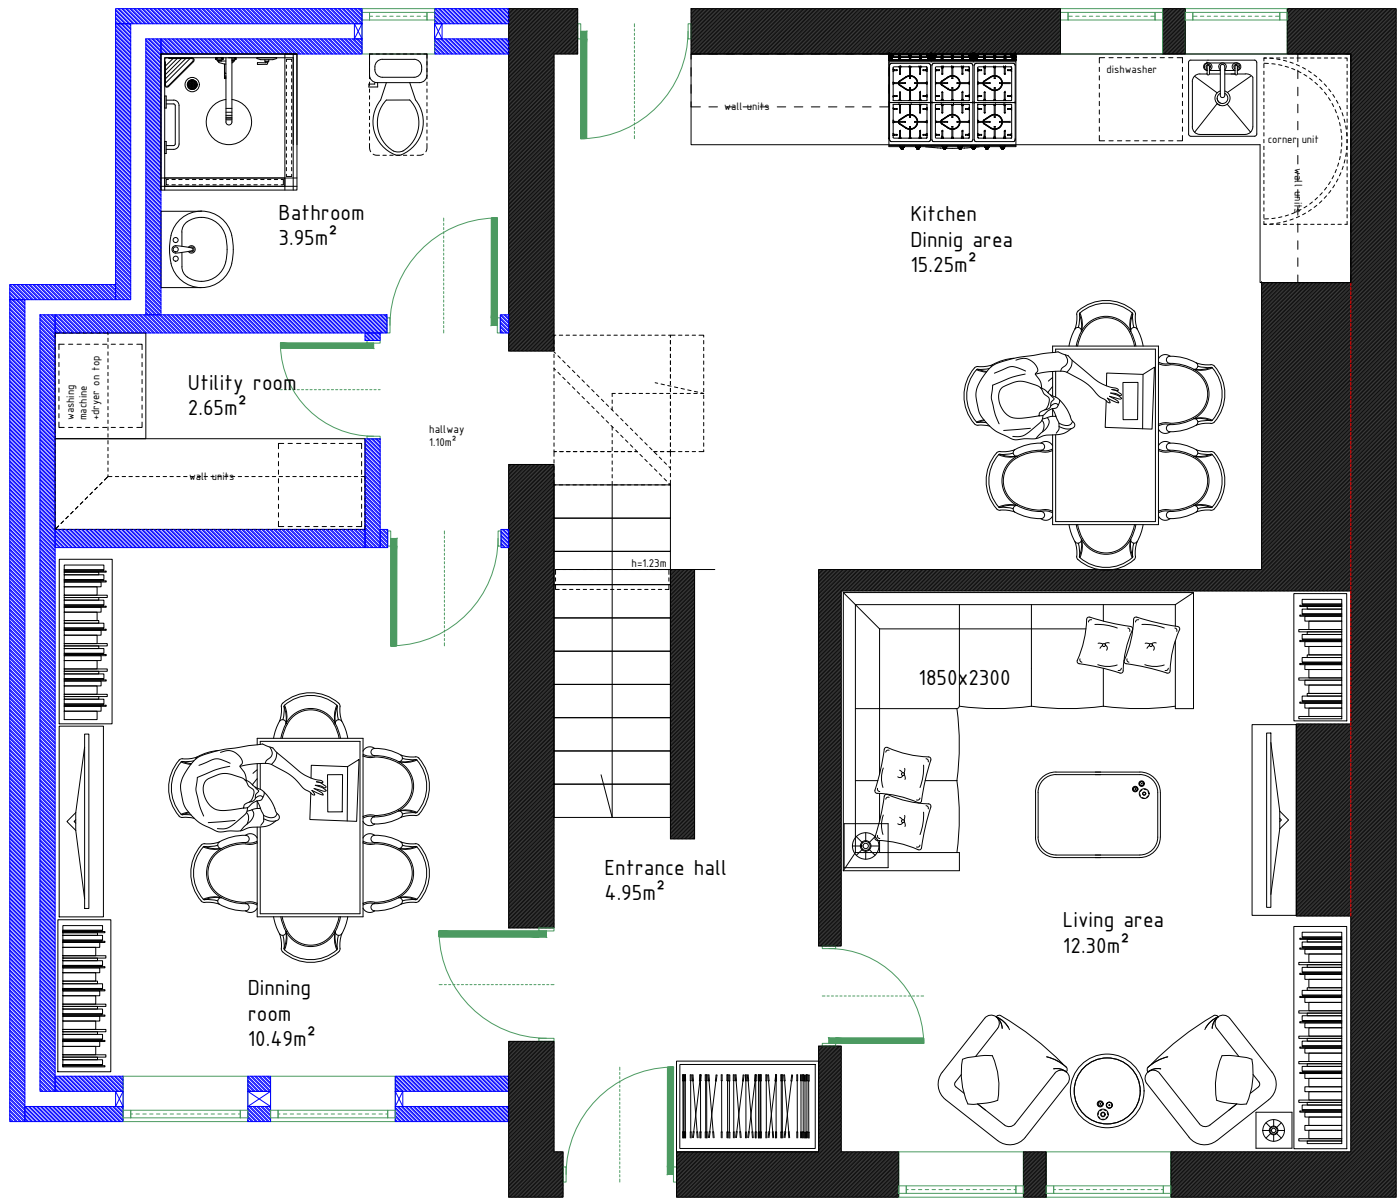

Ground floor extension

Lounge 10.49m²
Utility room 2.65m²
hallway 1.10m²
Bathroom 3.95m²
GF_GIA@ 18.19m²

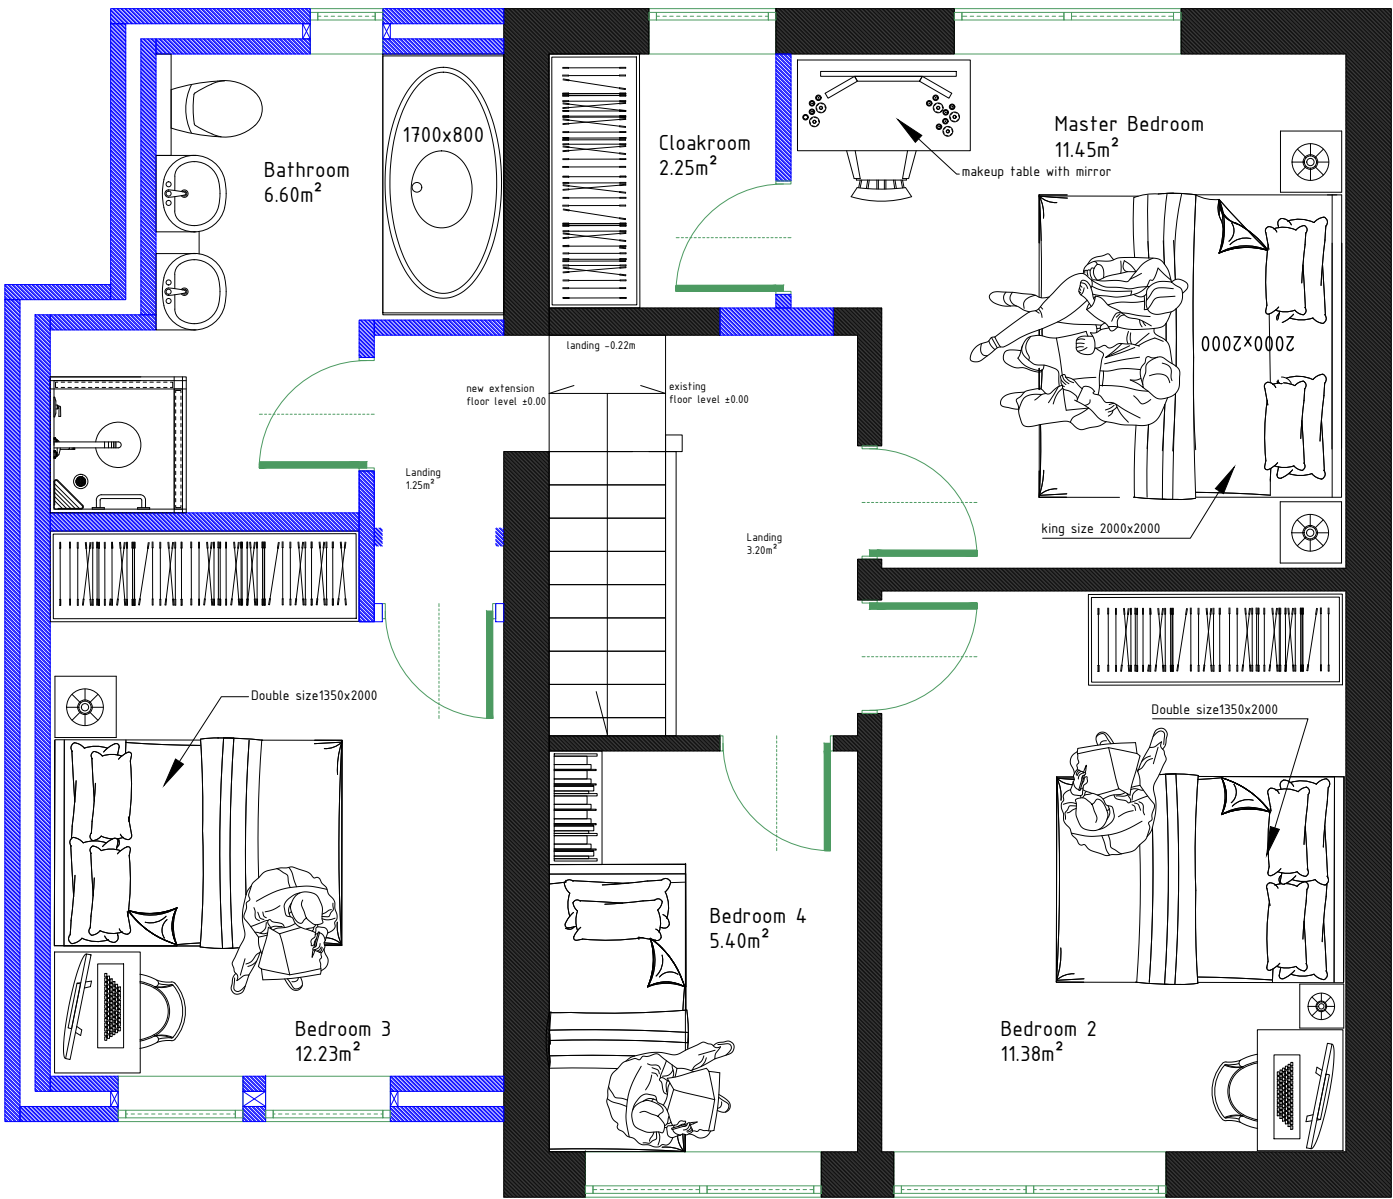

First floor extension

Bathroom 6.60m²
Landing 1.45m²
Bedroom 10.23m²
GF_GIA@ 18.28m²

AMENDMENT 28/10/22		
All dimensions checked on site by contractor		
Notes		
THIS DRAWING IS TO BE CHECKED & VERIFIED BY THE CONTRACTOR PRIOR TO WORK COMMENCING ON SITE & ANY DISCREPANCY OR QUERY SHALL BE IMMEDIATELY REPORTED & RESOLVED BEFORE PROCEEDING WITH CONSTRUCTION		
DRAWING DESCRIPTION:	PROPOSED FLOOR PLAN Side extension	
SITE:	18 Holgate Mount, Worsbrough, Barnsley S70 6SR	
CLIENT:	Miss Gabriela Stamuleasa	
DATE: 26/10/2022	DWG NO: 18_10M_ExtFP_06_22	
SCALE: 1:50 (as noted @A2)	DRAW: T.Zadrey	
This design remains copyright to Tomasz Zadrey. Changes should be queried with the designer. Please check you are working off the most recent version of this plan. It is the responsibility of the client/contractor to ensure they are installing this rig to the appropriate safety standards. The designer is not responsible for this rig being installed incorrectly or unsafely. It is strongly recommended to verify all measurements on site. This drawing has been produced for planning purposes only and should not be used for any other purpose. This drawing may be subject to amendments whilst seeking approvals from Local Authorities, where amendments are made, it is the client's responsibility to ensure they are reflected in the drawings. The drawings cannot be guaranteed as accurate unless confirmed by fixed dimension check.		
WWW.TOMPLAN.CO.UK		ARCHITECT DRAWING SERVICE