



ALL MEASUREMENTS IN MM - DO NOT SCALE - IF IN DOUBT ASK

- MATERIALS SCHEDULE**
- Timber Cladding
 - Cream Render To First Floor
 - Red Brick
 - 3 Course Contrasting Colour Stringcourse
 - Contrasting Colour Gills
 - Concrete Roof Tiles with Matching Ridge Tile


LEGEND

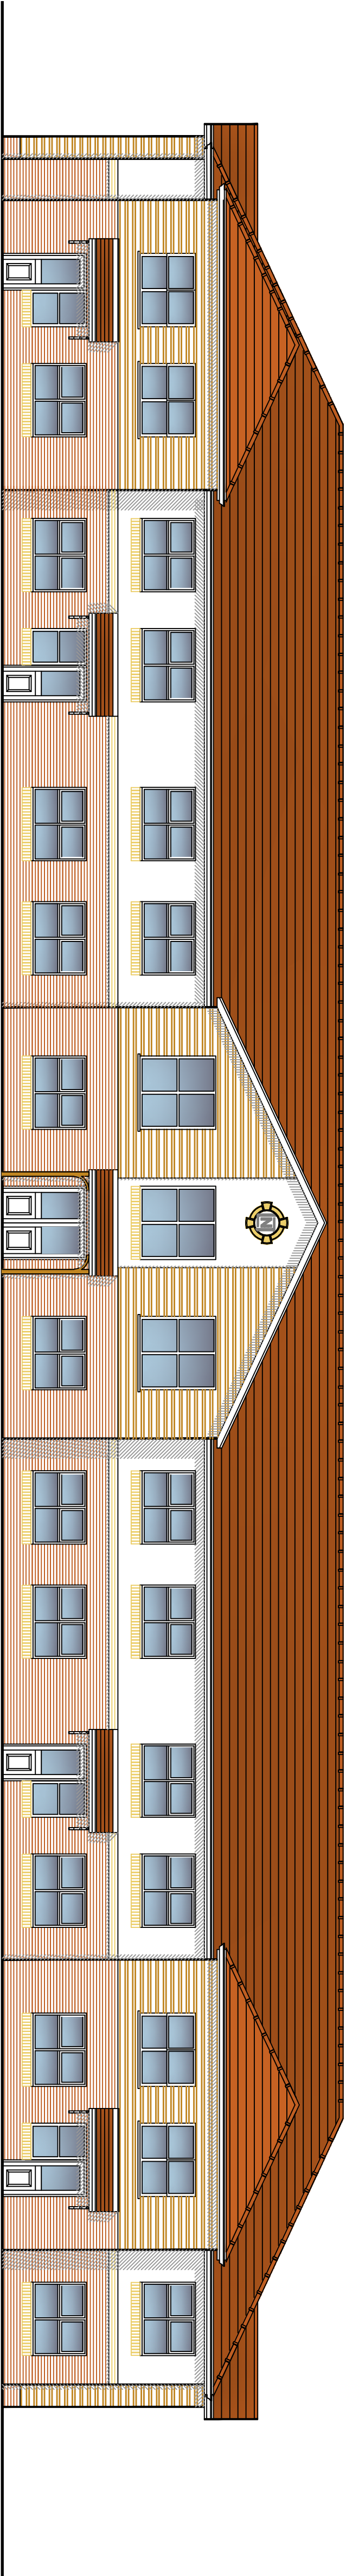


WEST ELEVATION

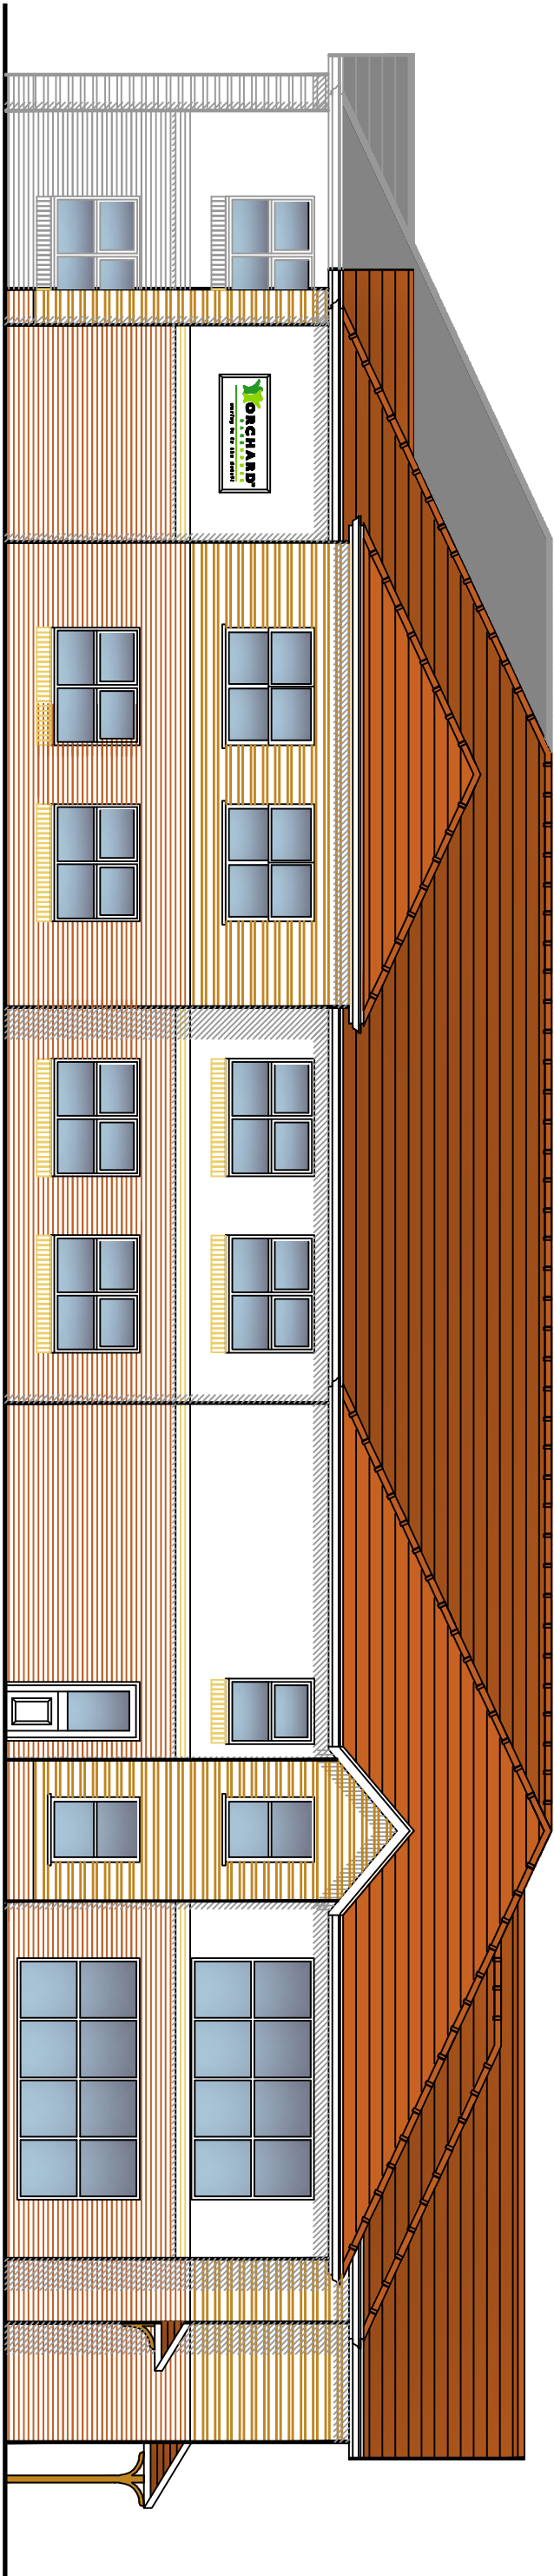

NORTH ELEVATION

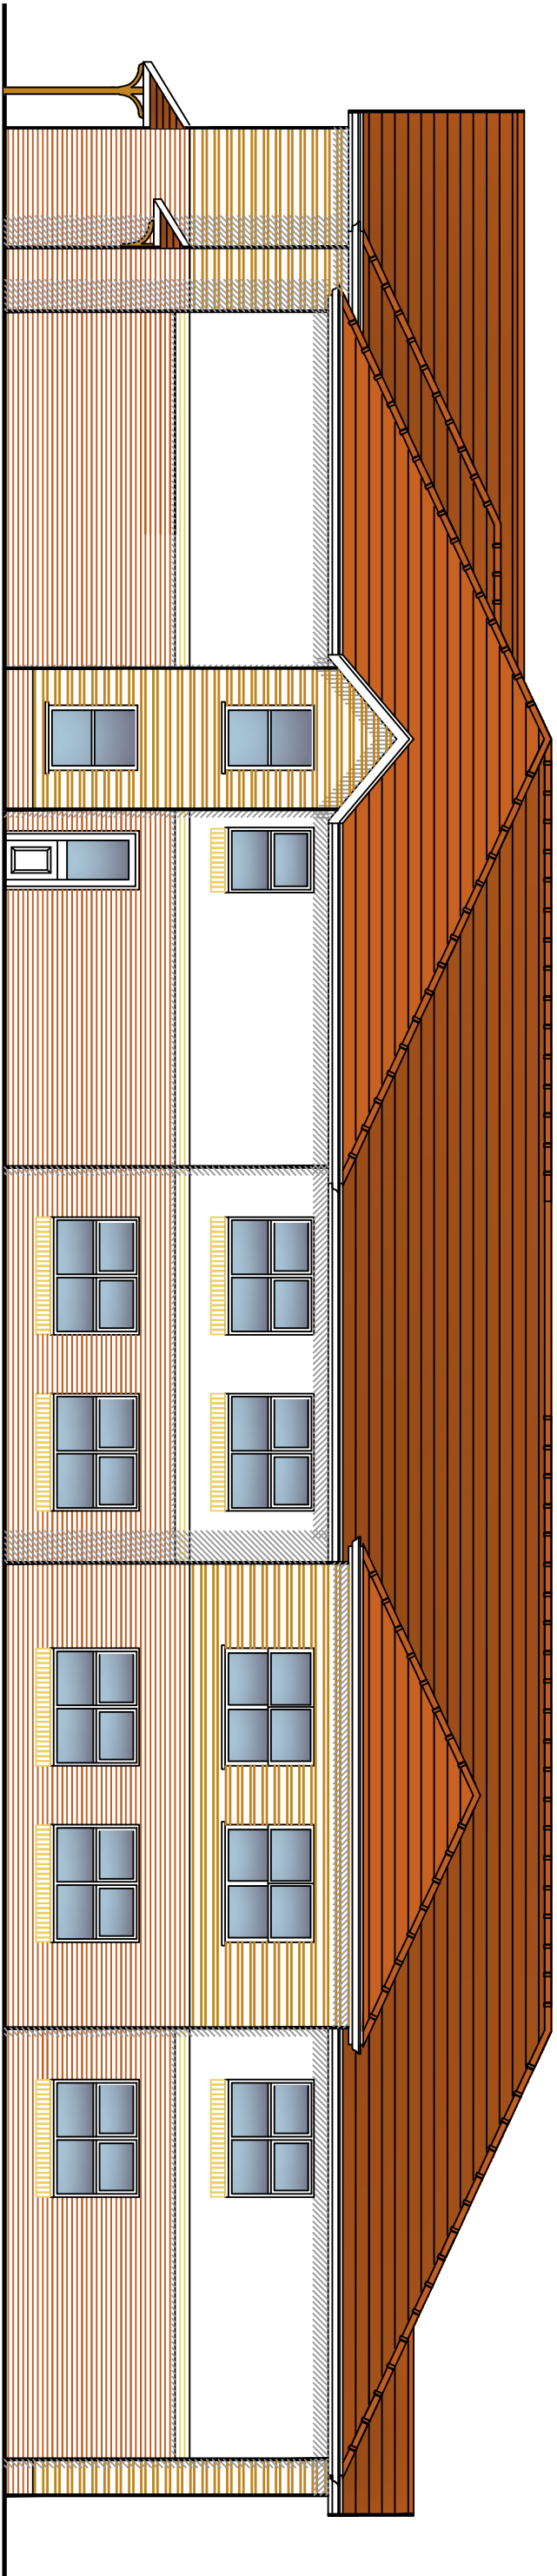


SOUTH ELEVATION

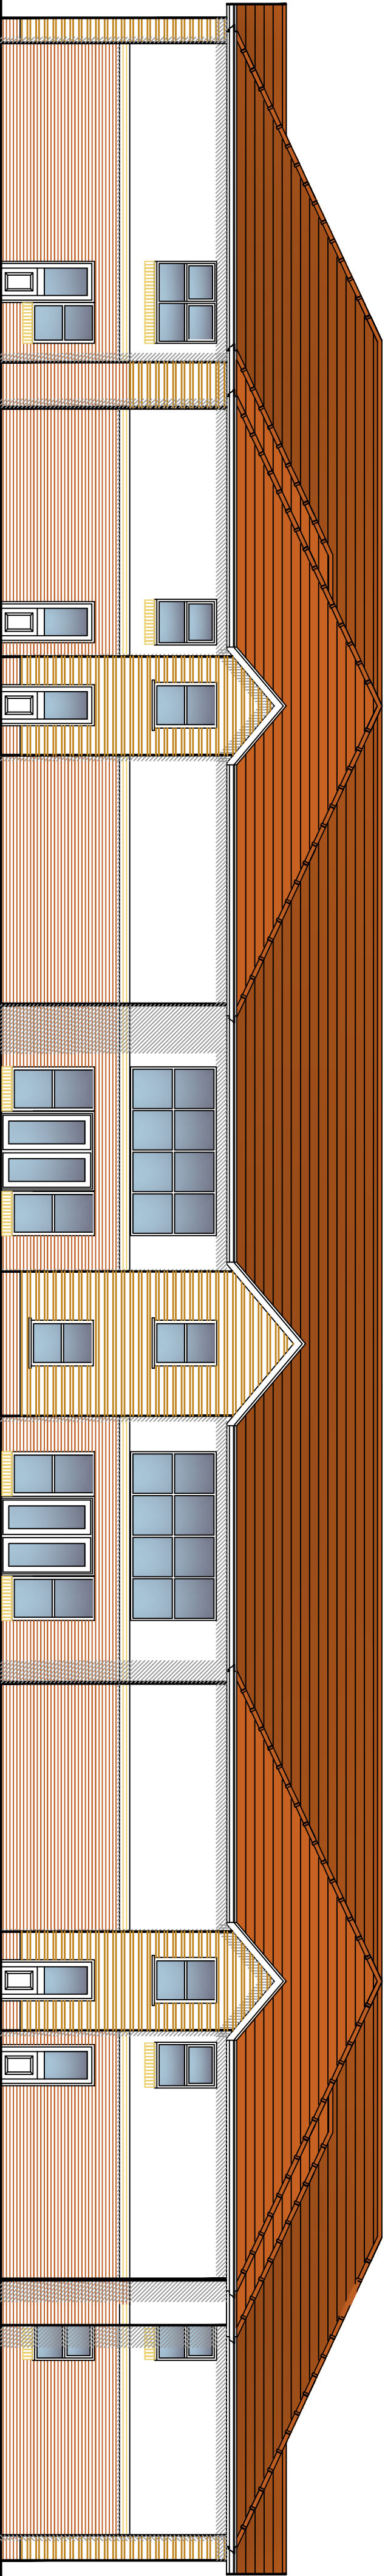

EAST ELEVATION

 ORCHARD CARE HOMES care in the detail			
SITE OAKWOOD ROAD BARNSELEY S71 4EZ			
TITLE PROPOSED 62 BED CARE HOME PROPOSED ELEVATIONS			
SCALE	1:100@A1	DATE	09-06-08
DRAWN	SJB	DWG NO.	ROY102-04
DRAWING STATUS			
FEASIBILITY		PLANNING SUBMISSION	
PLANNING APPROVAL		REGULATION SUBMISSION	
REGULATION APPROVAL		CONSTRUCTION ISSUE	
CHECKED BY		DATE	

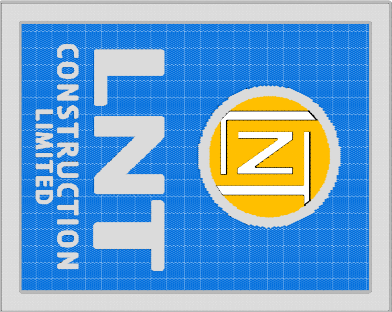

LNT
CONSTRUCTION
LIMITED

LNT CONSTRUCTION LTD

UNIT 2 HELIOS 47

ISABELLA ROAD

GARFORTH

LS25 2DY

TEL: 0113 3853 858

FAX: 0113 3853 859