




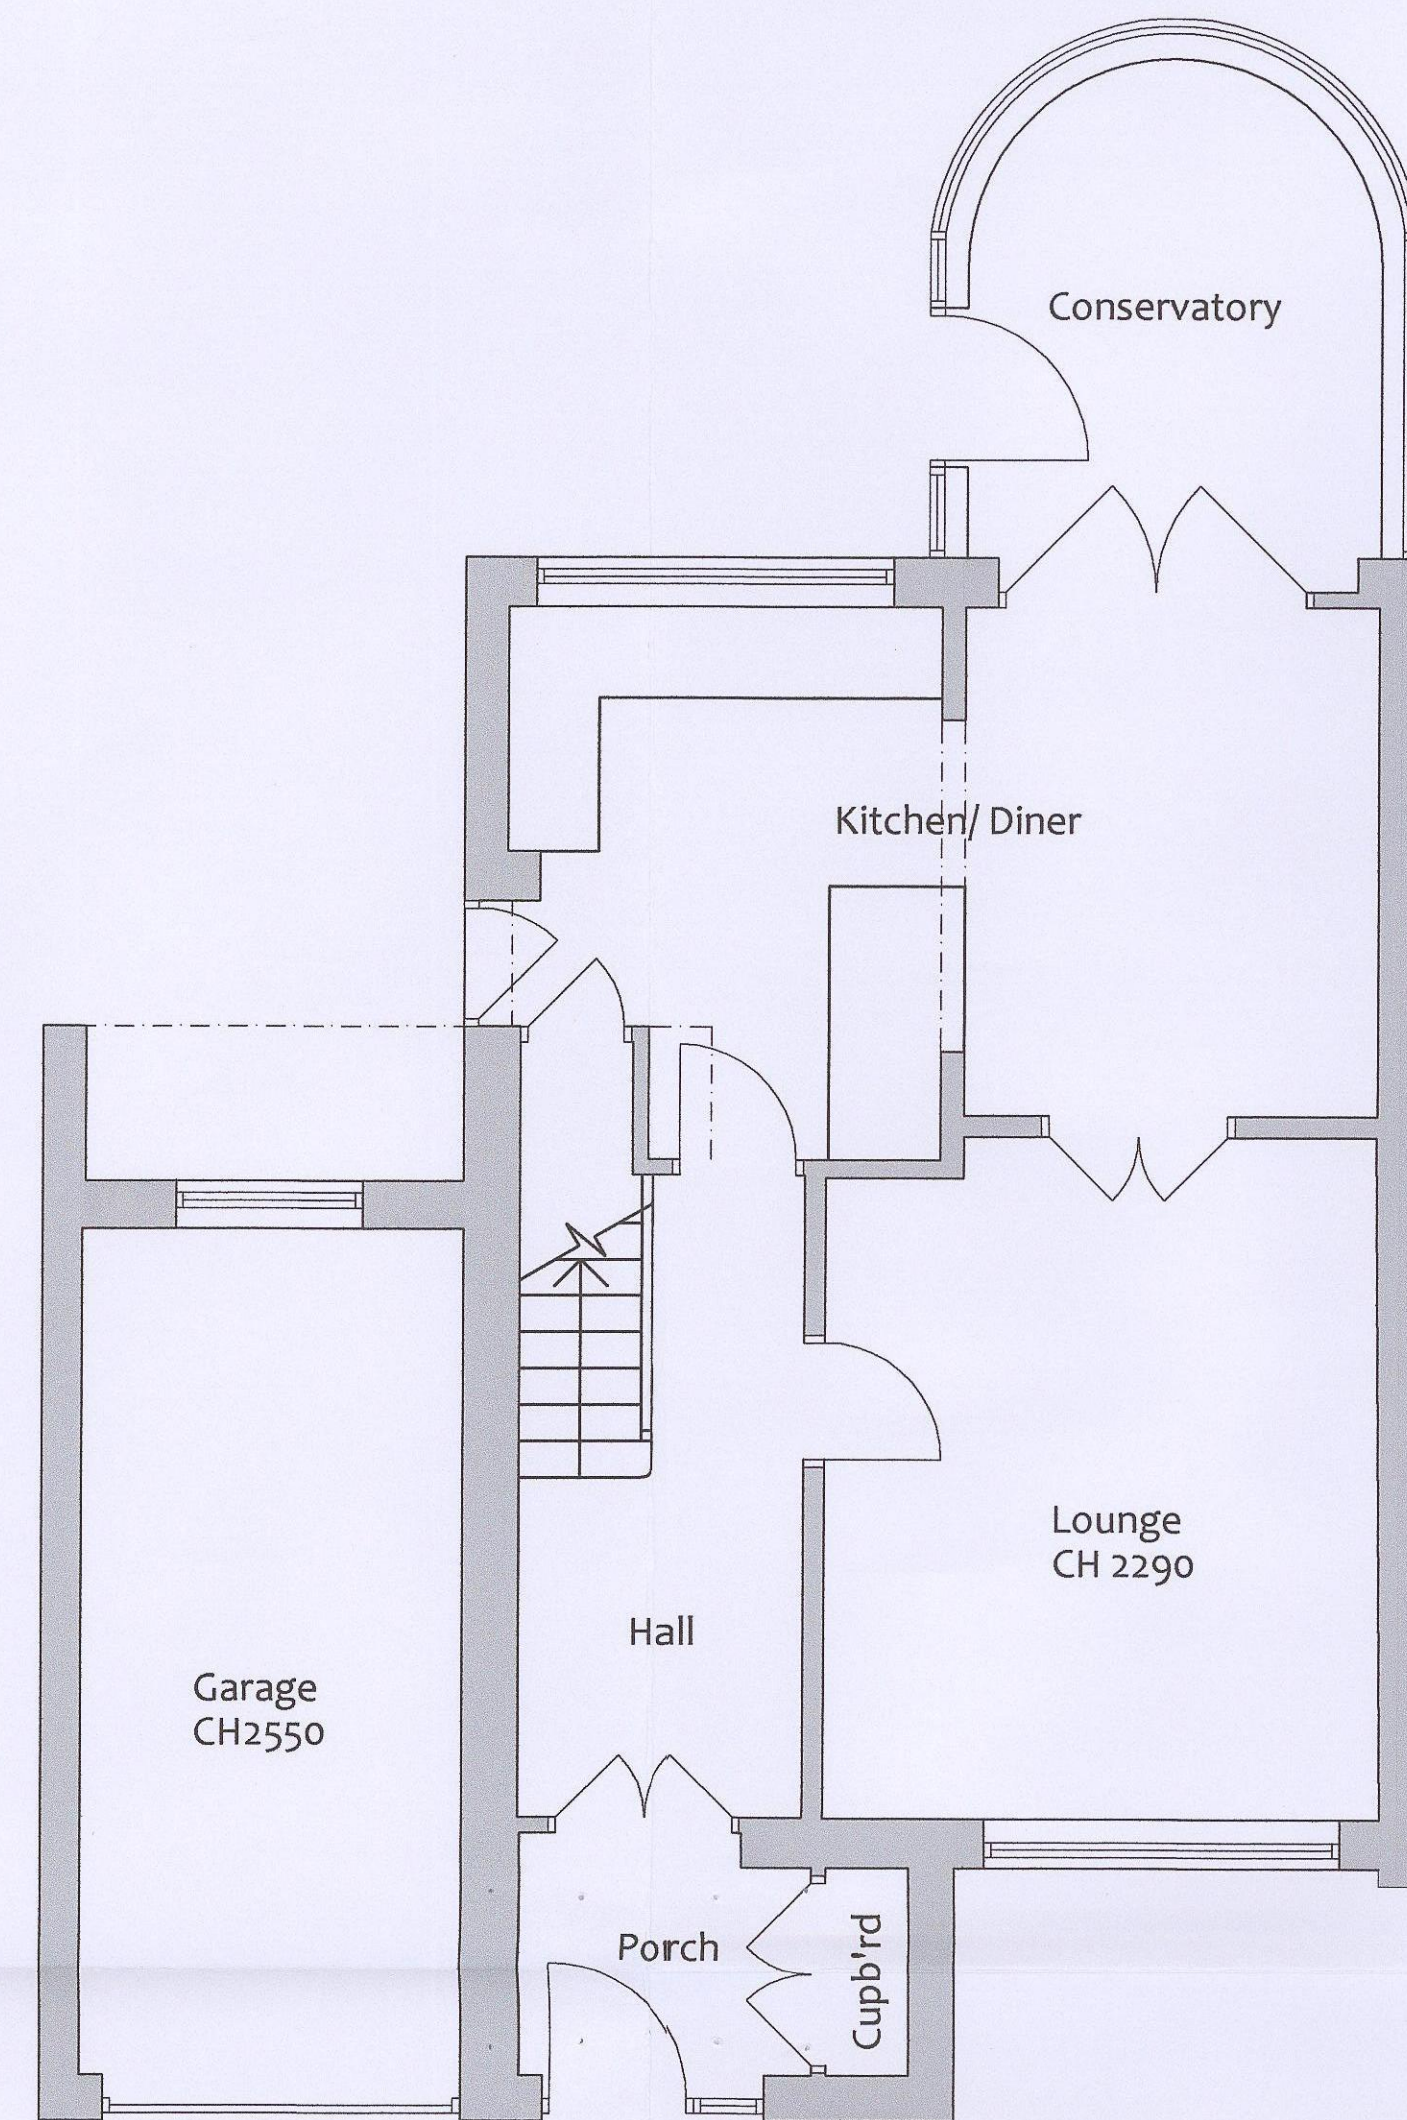


Ground Floor Layout

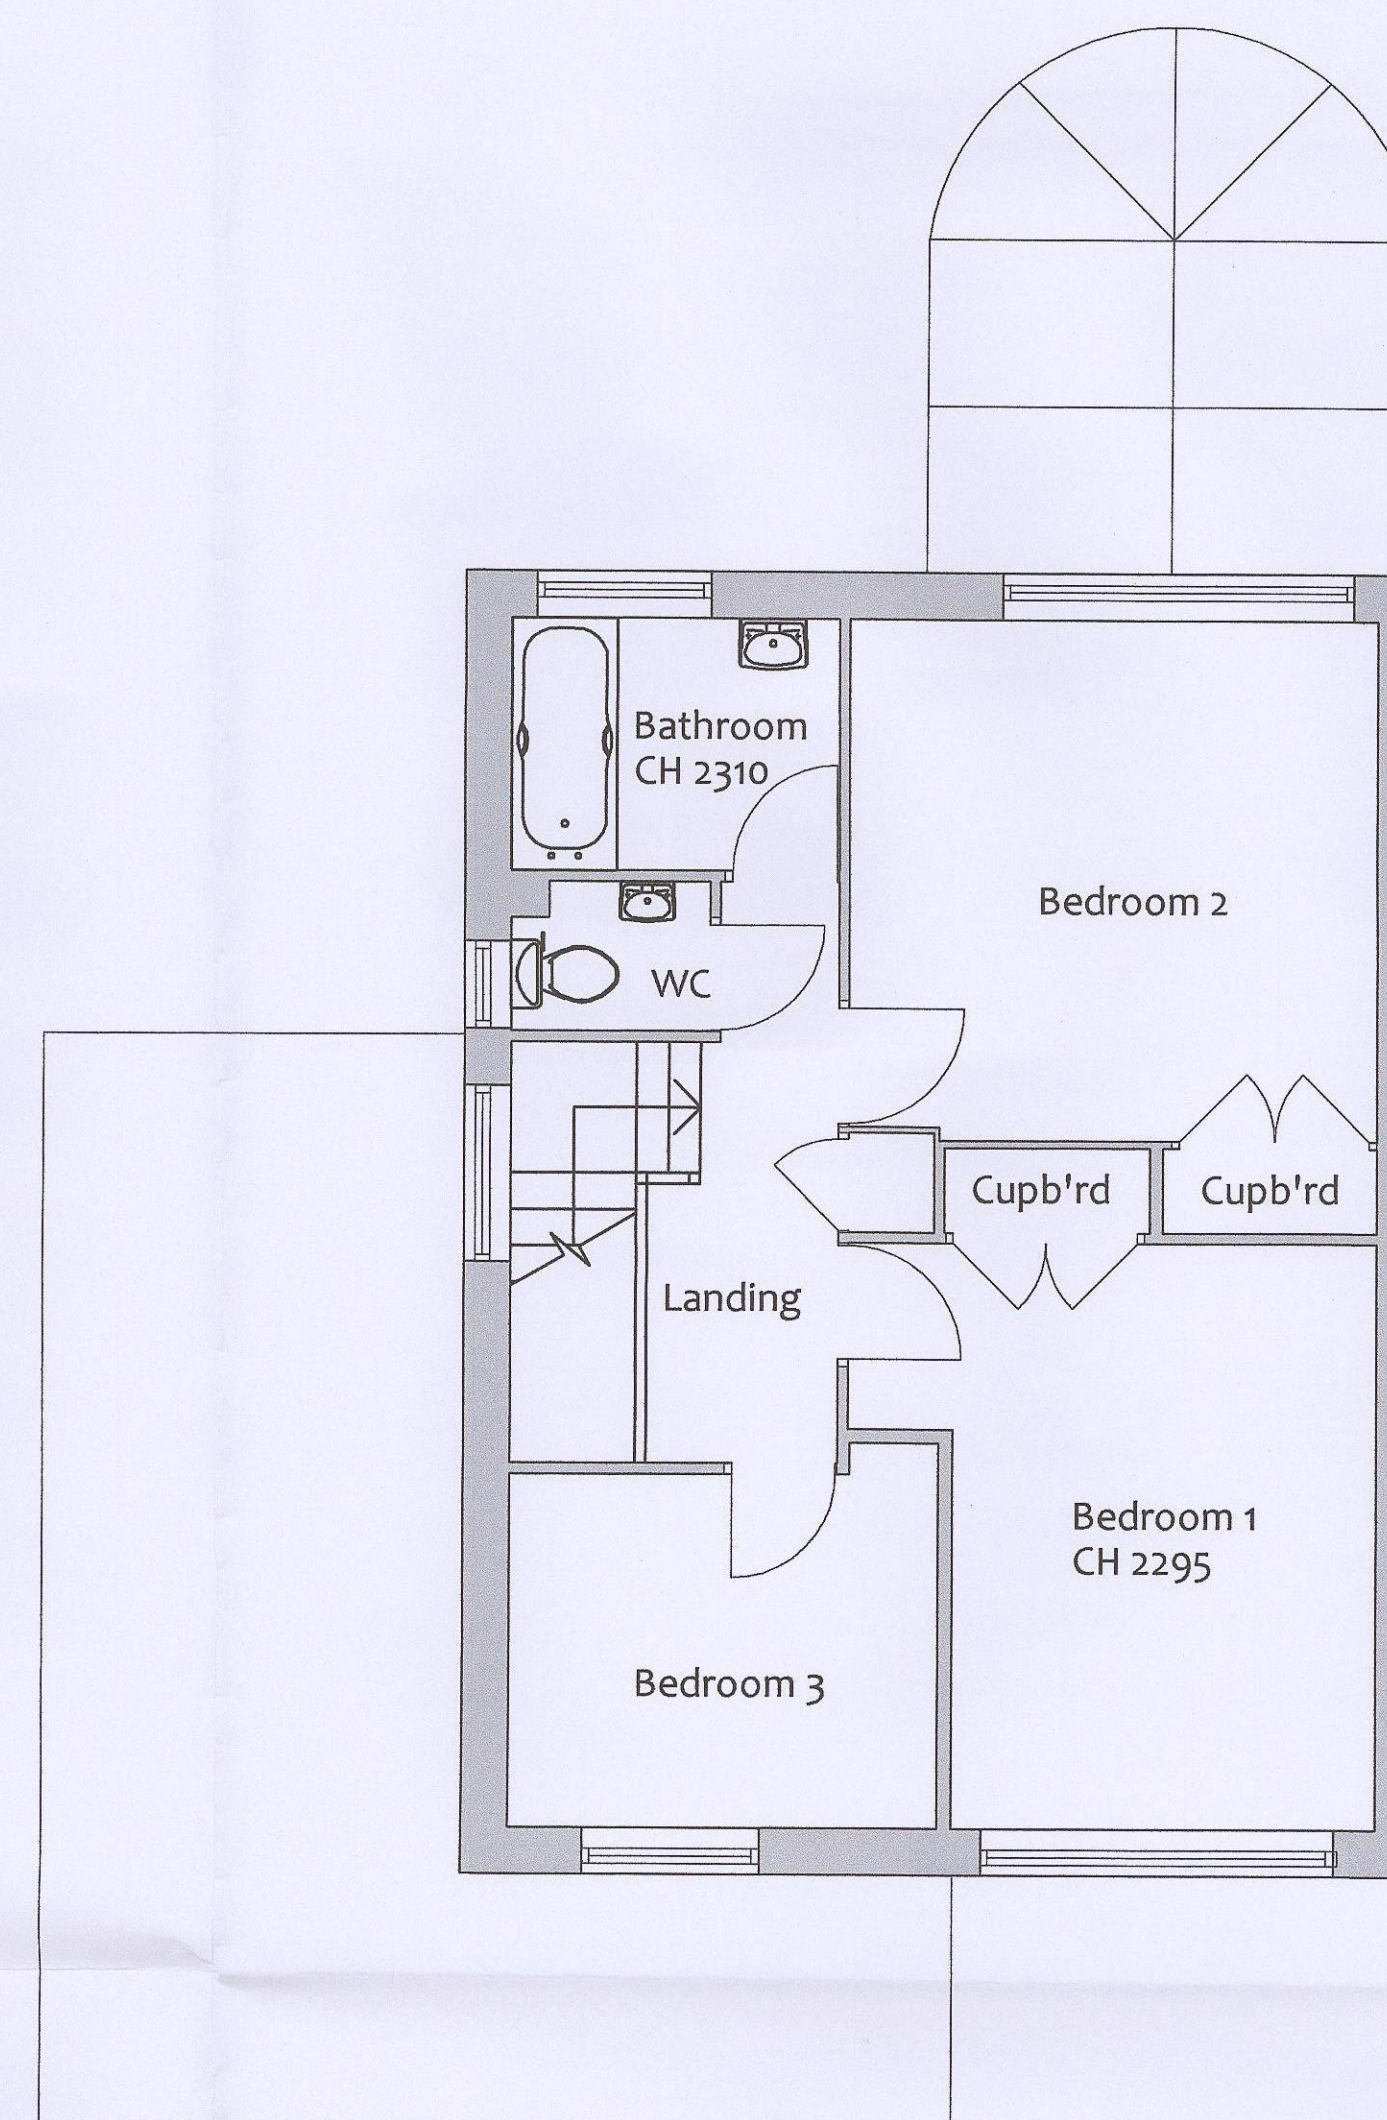


First Floor Layout

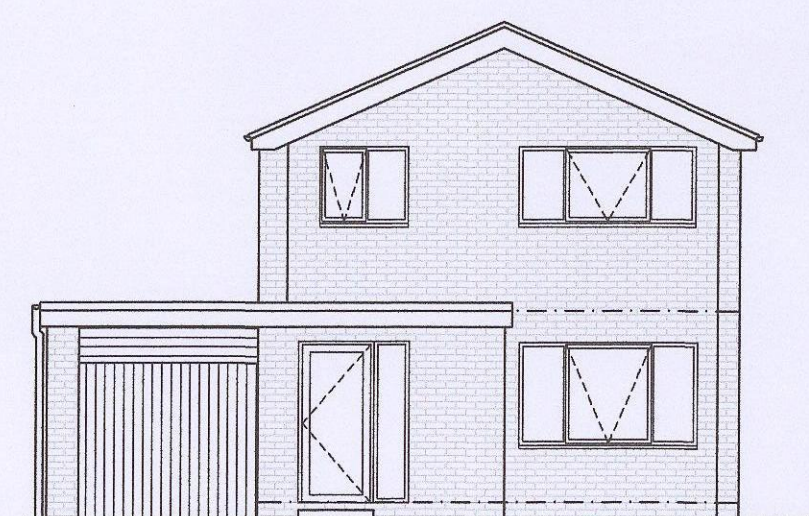


Front Elevation

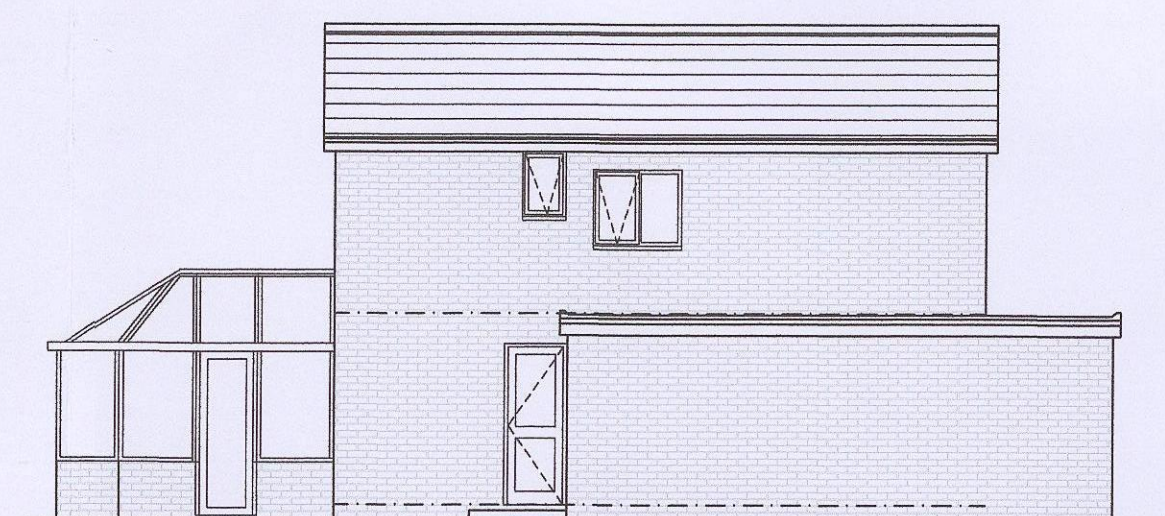

Side Elevation

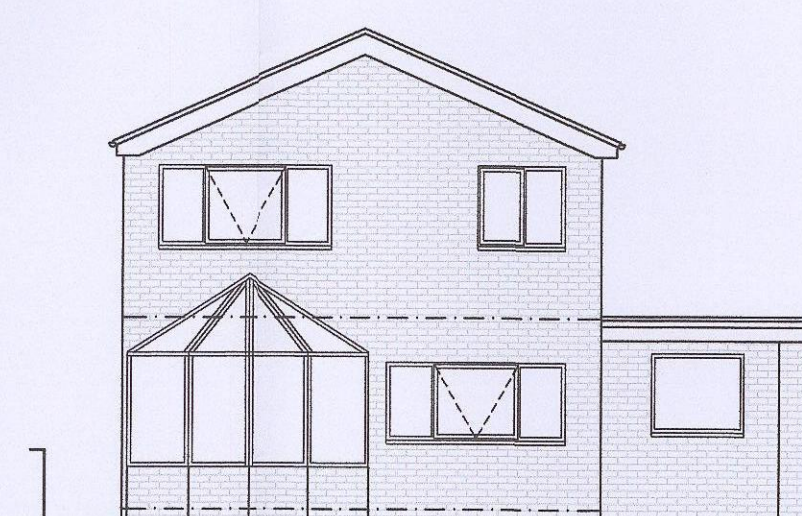


Rear Elevation

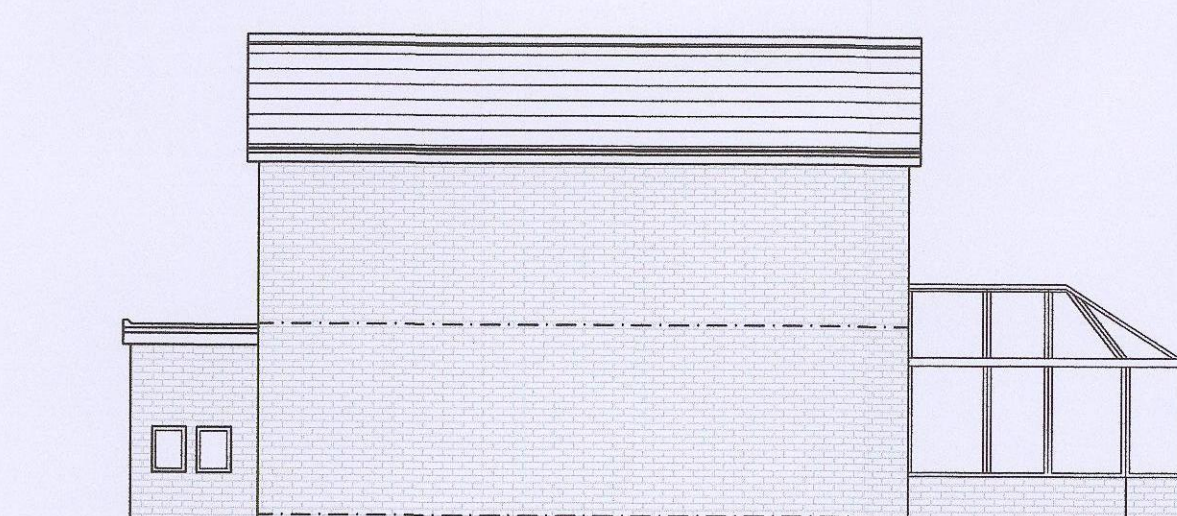

Side Elevation




Location Plan  
1:1250@A1

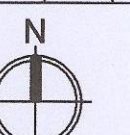


**PROMAN** Consultancy  
ProMan Consultancy Ltd.  
14 LARWING VIEW  
HORBURY BRIDGE  
WAKEFIELD  
WF4 5NZ  
Tel: 01924 279307  
Mobile: 07985 043318

PROJECT MANAGEMENT & ARCHITECTURAL SERVICES  
Web: www.promanconsultancy.co.uk EMAIL: info@promanconsultancy.co.uk


|                                                                            |                        |                          |  |
|----------------------------------------------------------------------------|------------------------|--------------------------|--|
| Project<br>Mr & Mrs Pretty<br>82 Deane Hall Road,<br>Barugh Green, S75 1LX |                        |                          |  |
| Drawing Title<br>As Existing                                               |                        |                          |  |
| Drawn:<br>DK/GU                                                            | Date:<br>May 19        | Scale:<br>1:50, 1:100@A1 |  |
| Project No.<br>1264                                                        | Drawing No.<br>1264-01 | Revision:<br>-           |  |

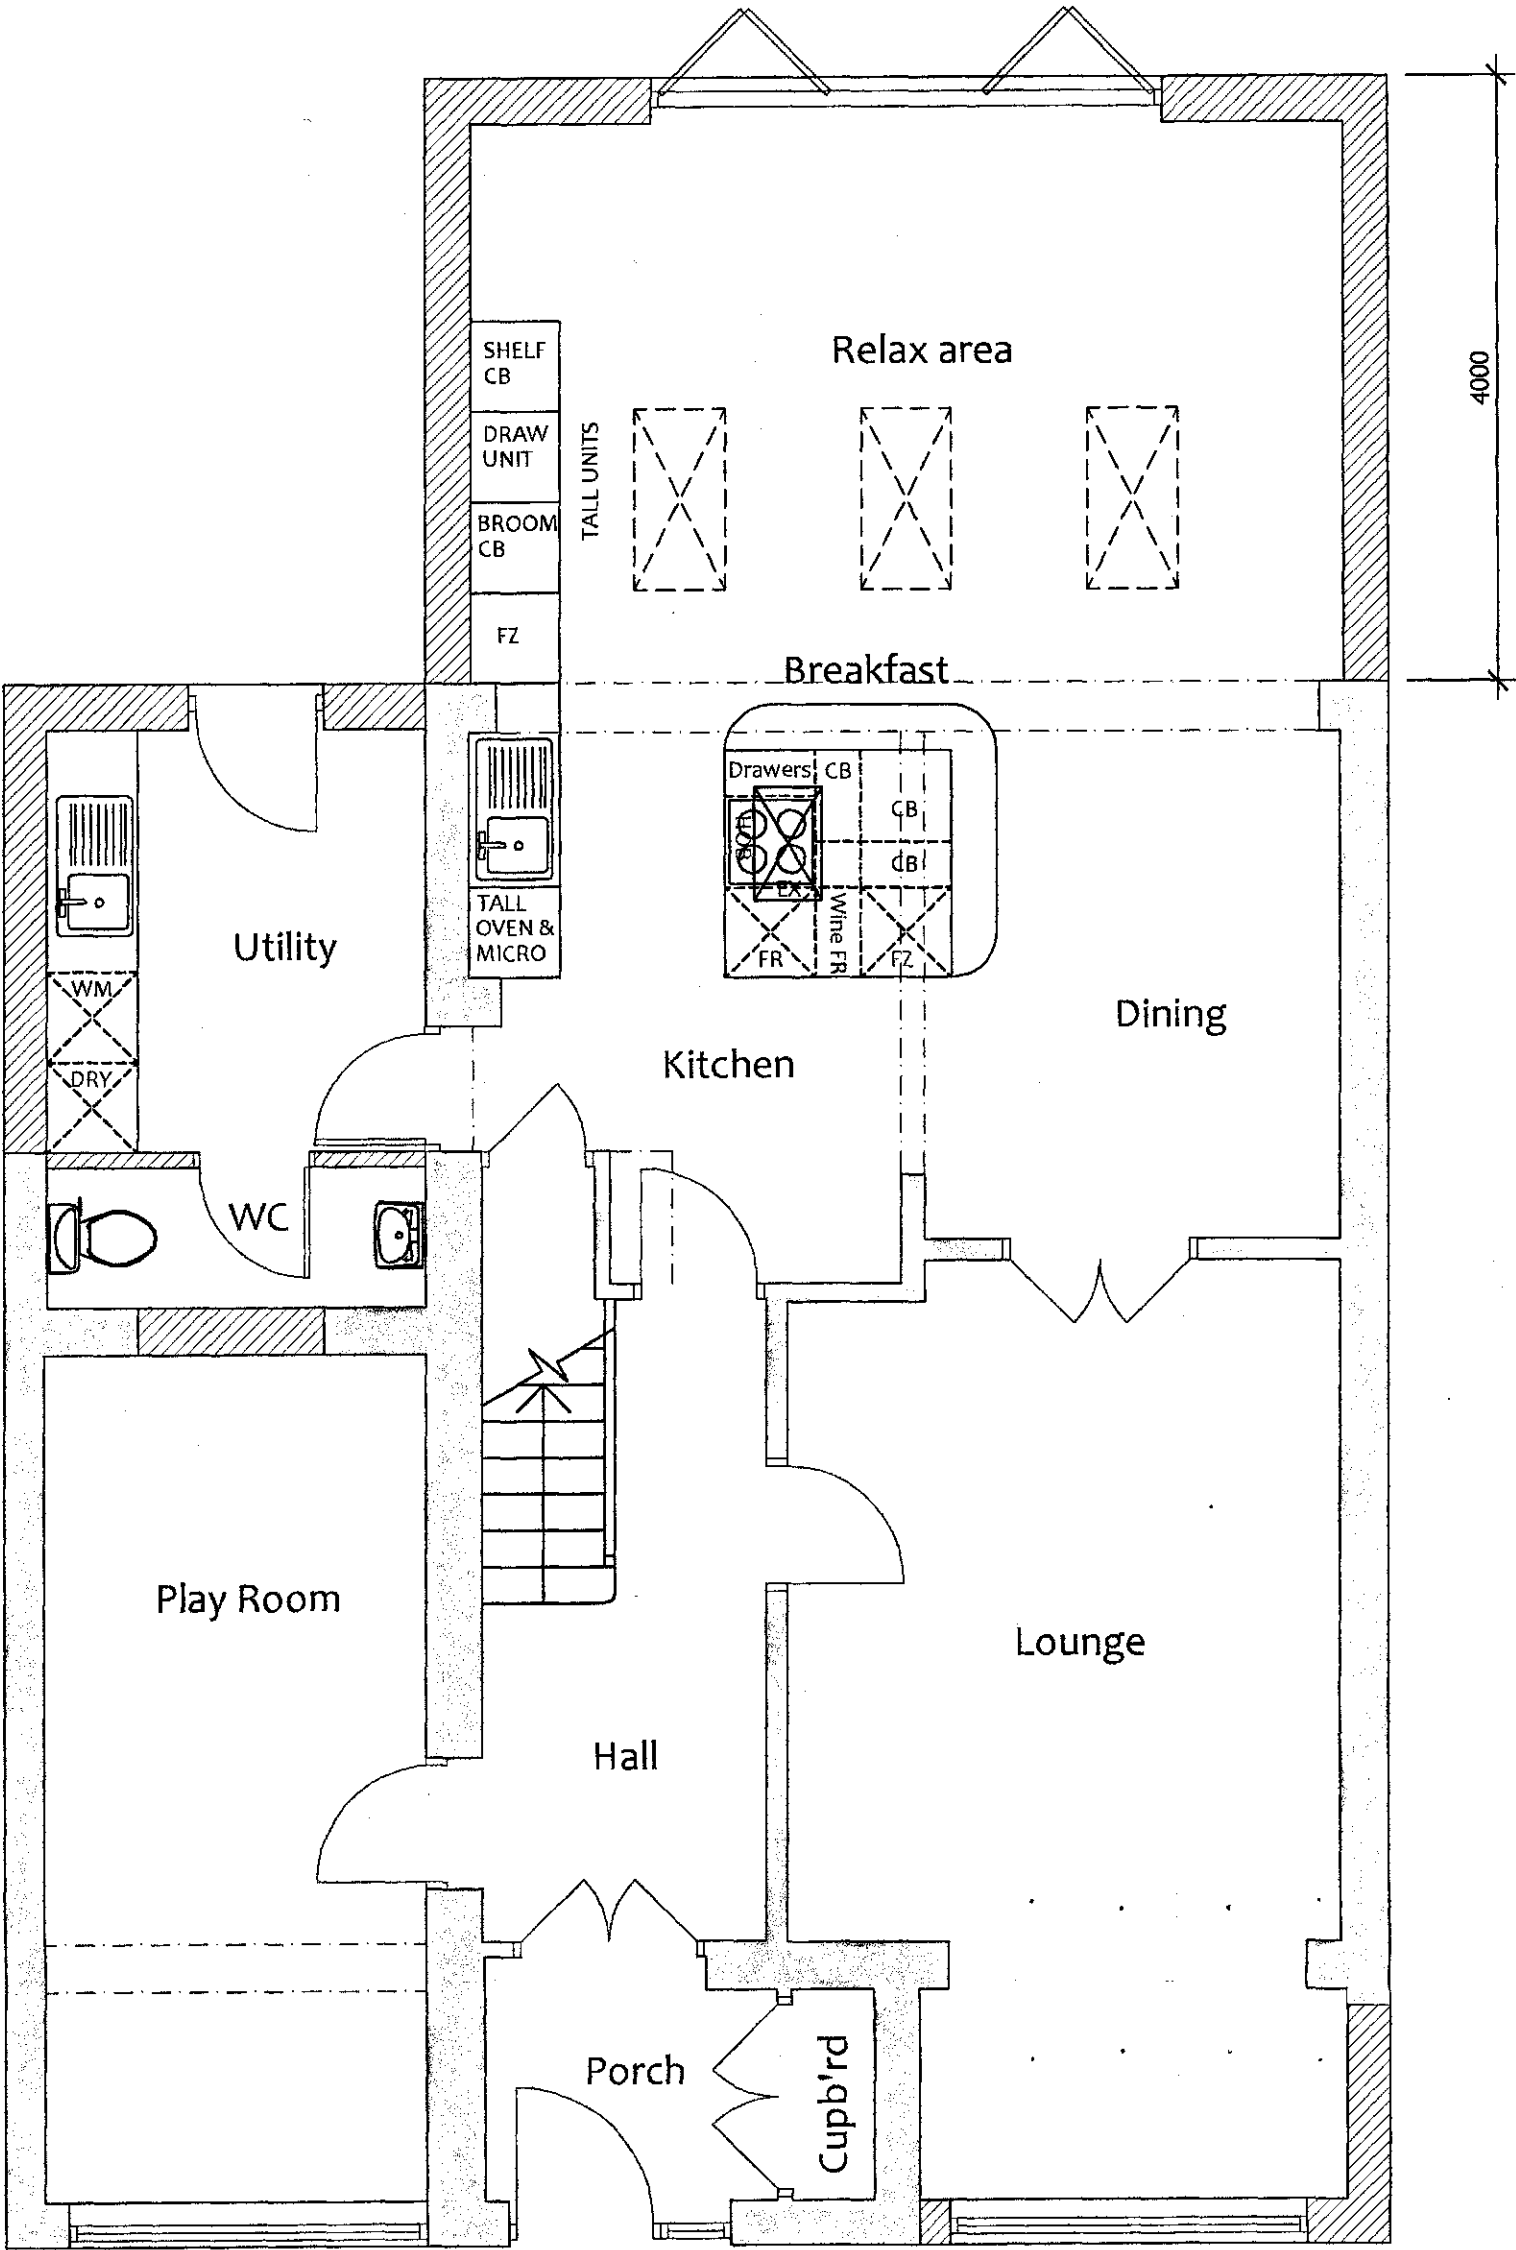


Ground Floor Layout

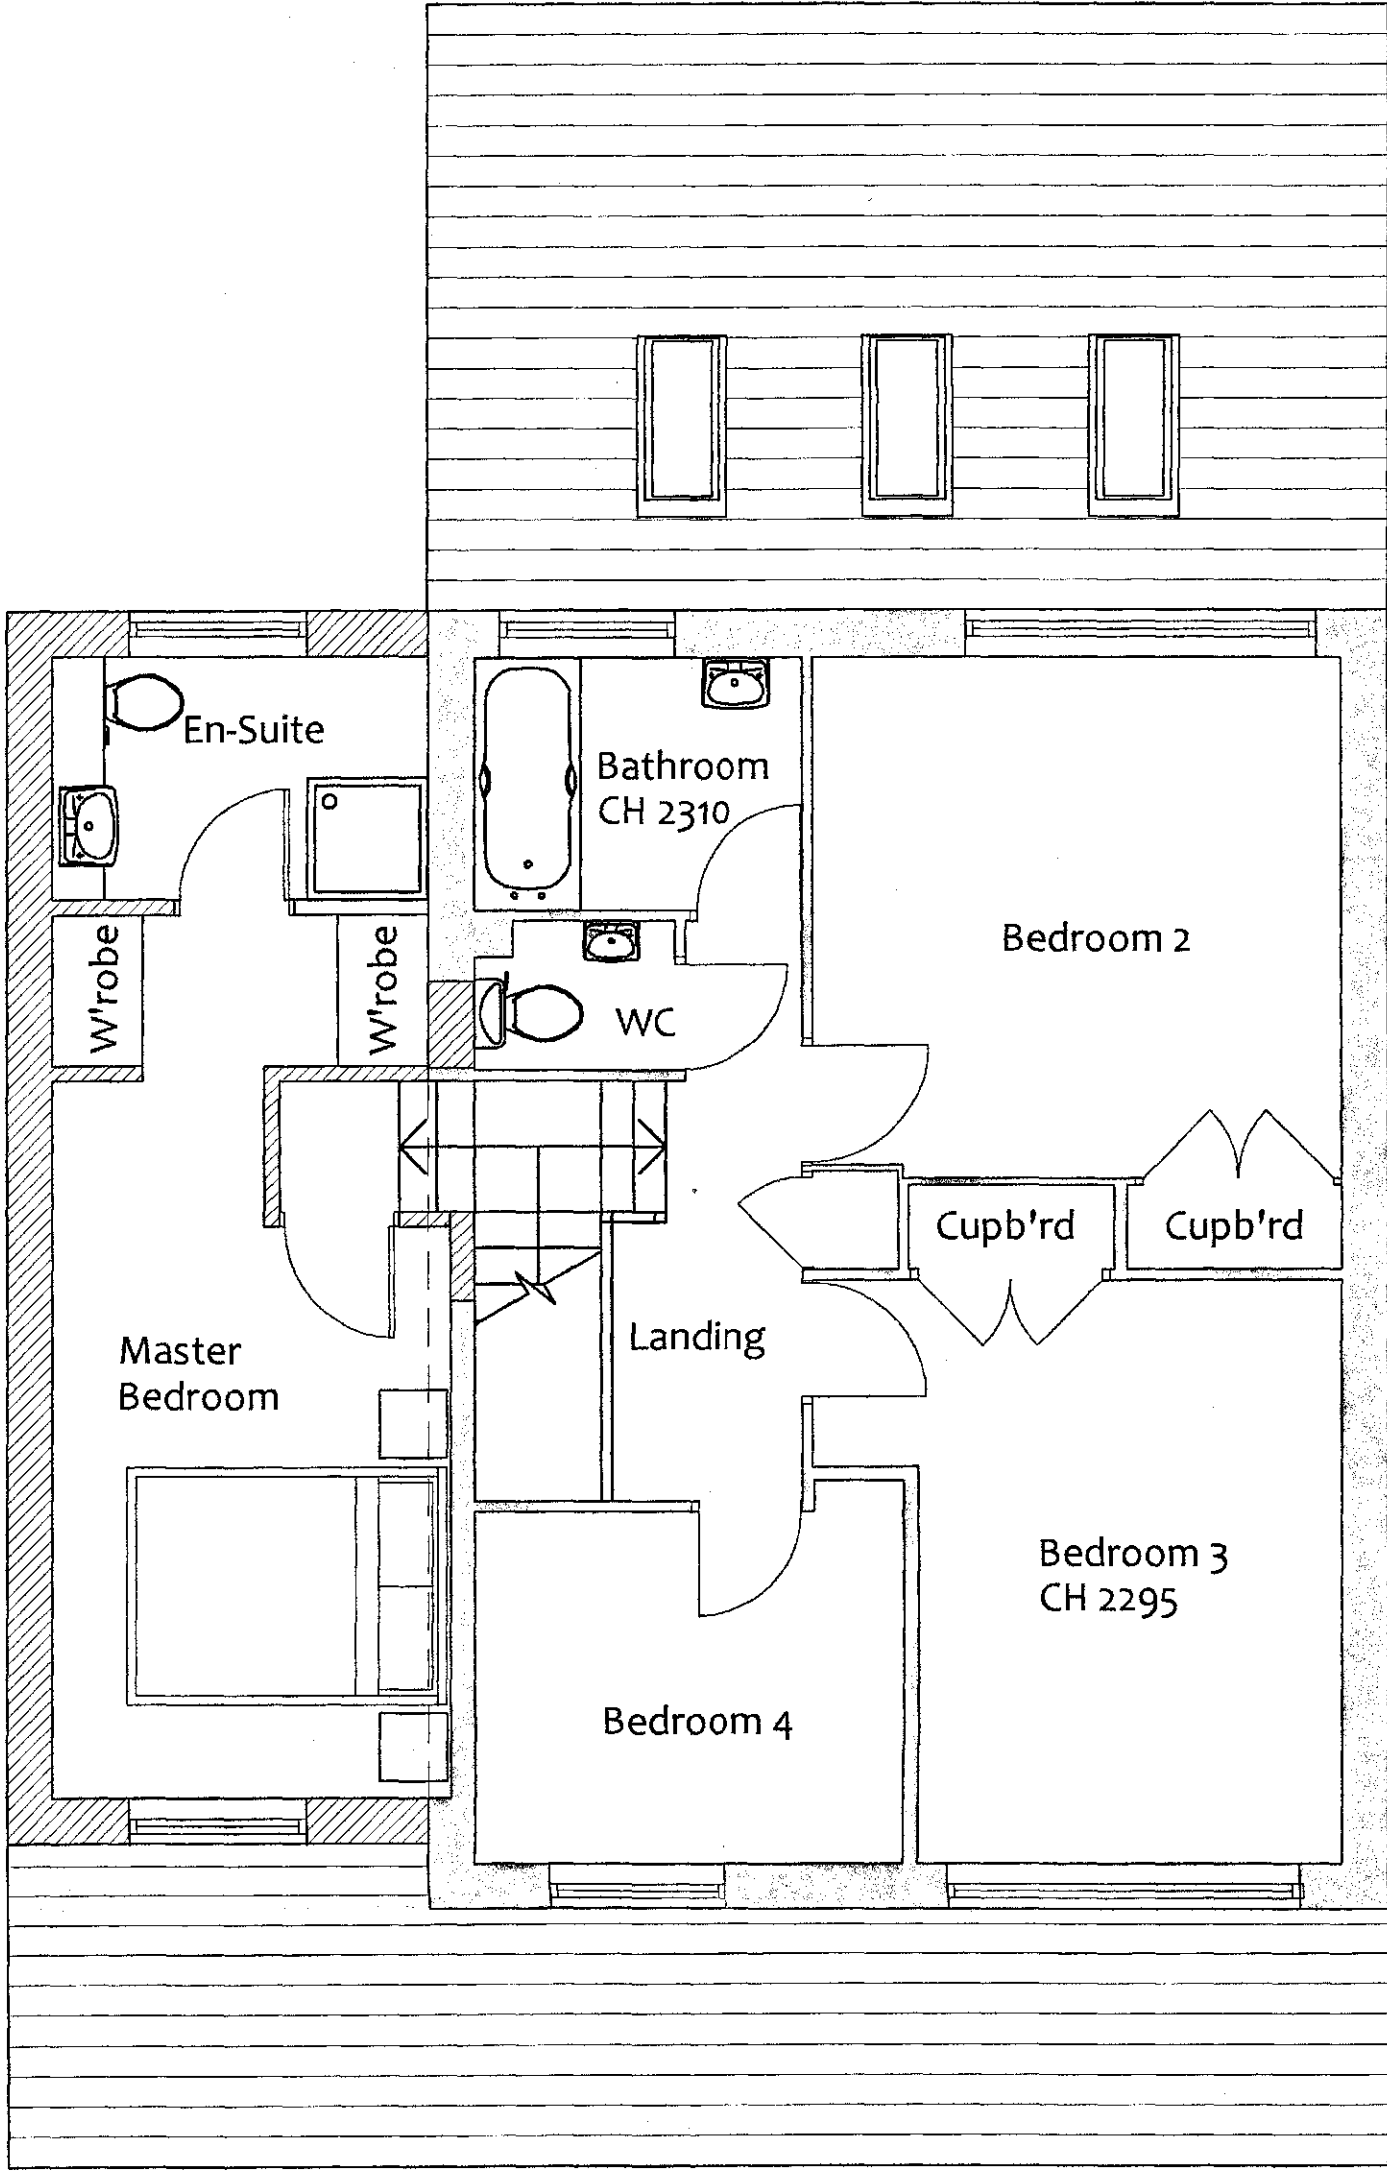


First Floor Layout

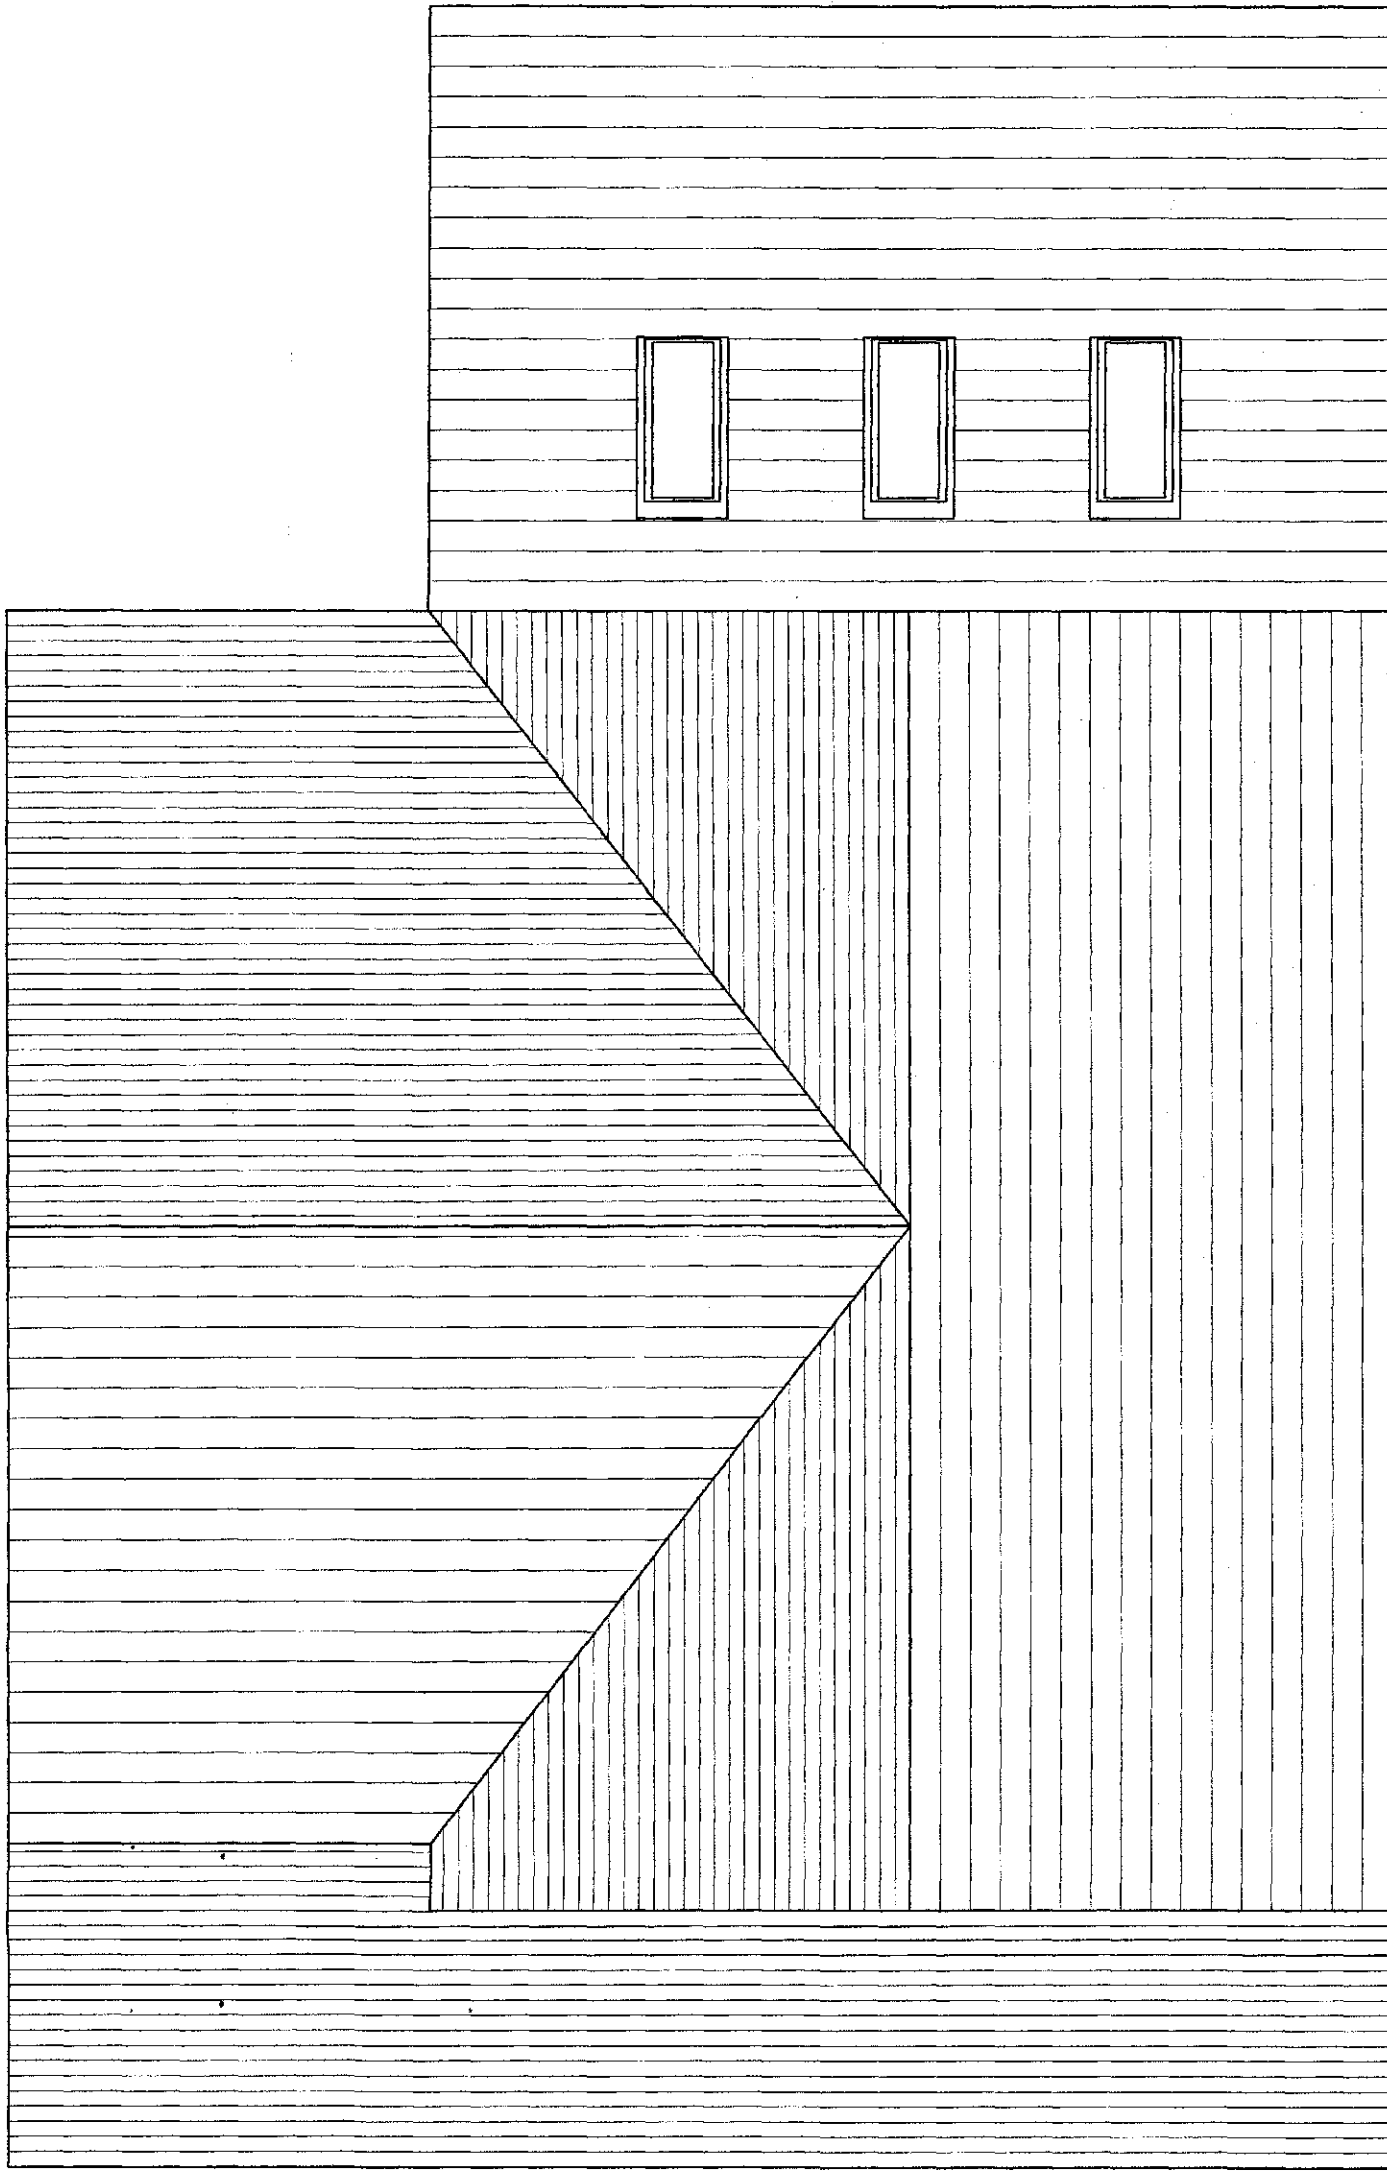

Roof Layout

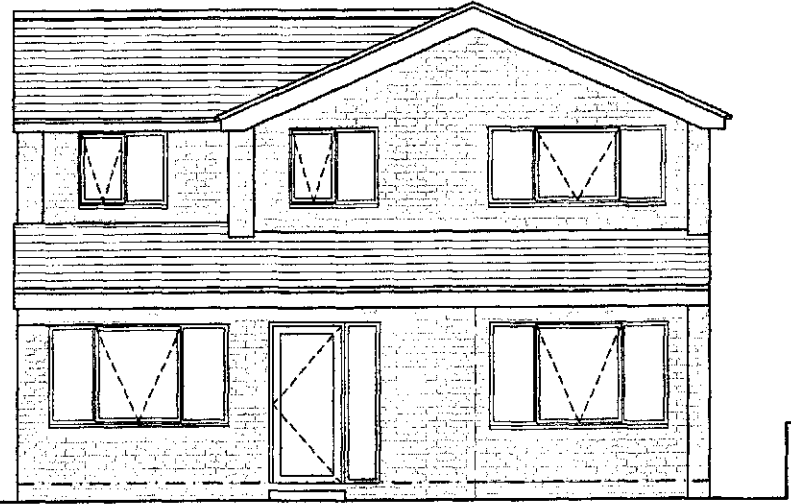


Front Elevation

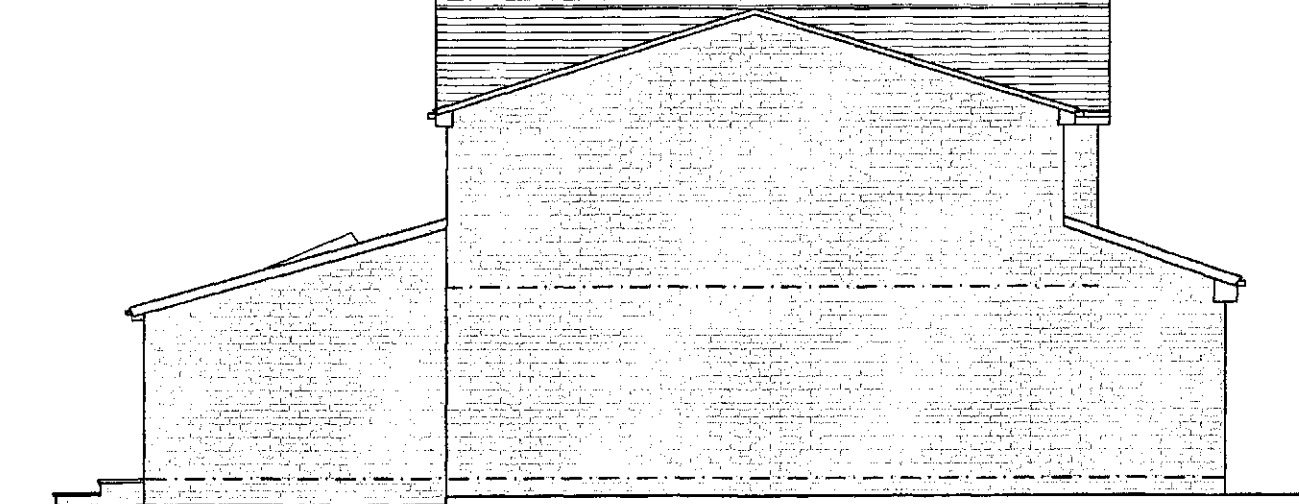


Side Elevation



Rear Elevation

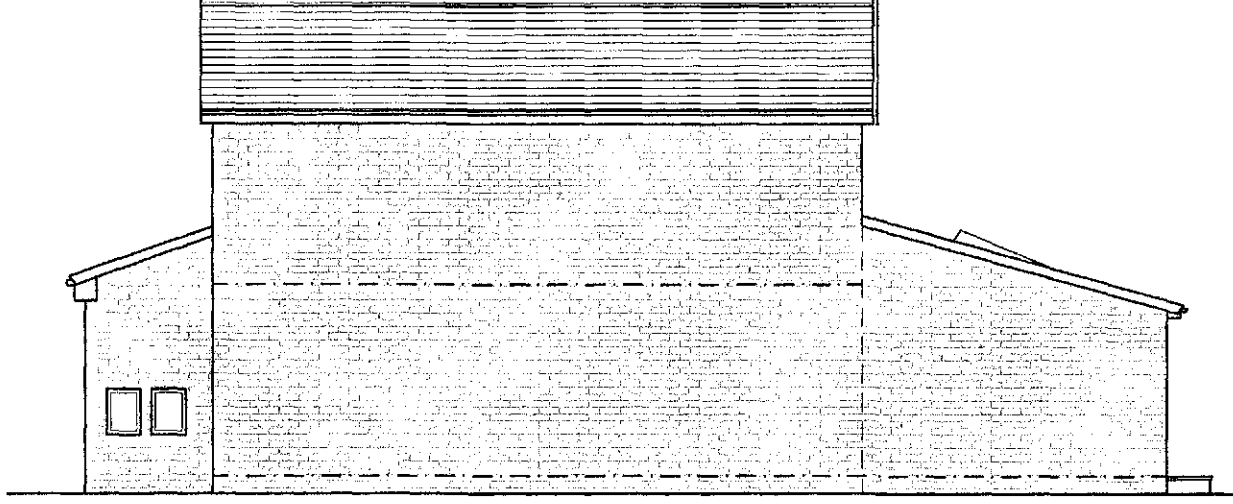


Side Elevation




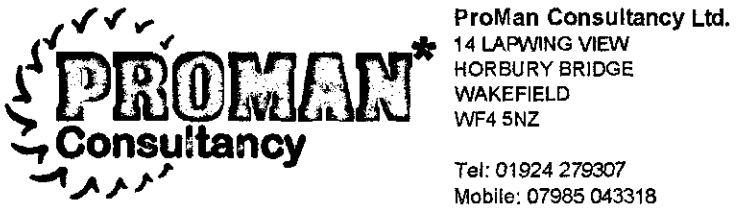


PROJECT MANAGEMENT & ARCHITECTURAL SERVICES  
Web: www.promanconsultancy.co.uk EMAIL: info@promanconsultancy.co.uk

|                                                                              |                        |                            |  |
|------------------------------------------------------------------------------|------------------------|----------------------------|--|
| Project:<br>Mr & Mrs Pretty<br>82 Dearne Hall Road,<br>Barugh Green, S75 1LX |                        |                            |  |
| Drawing Title:<br>As Proposed                                                |                        |                            |  |
| Drawn:<br>DK                                                                 | Date:<br>June 19       | Scale:<br>1:50, 1:100 @ A1 |  |
| Project No:<br>1264                                                          | Drawing No:<br>1264-02 | Revision:<br>04            |  |

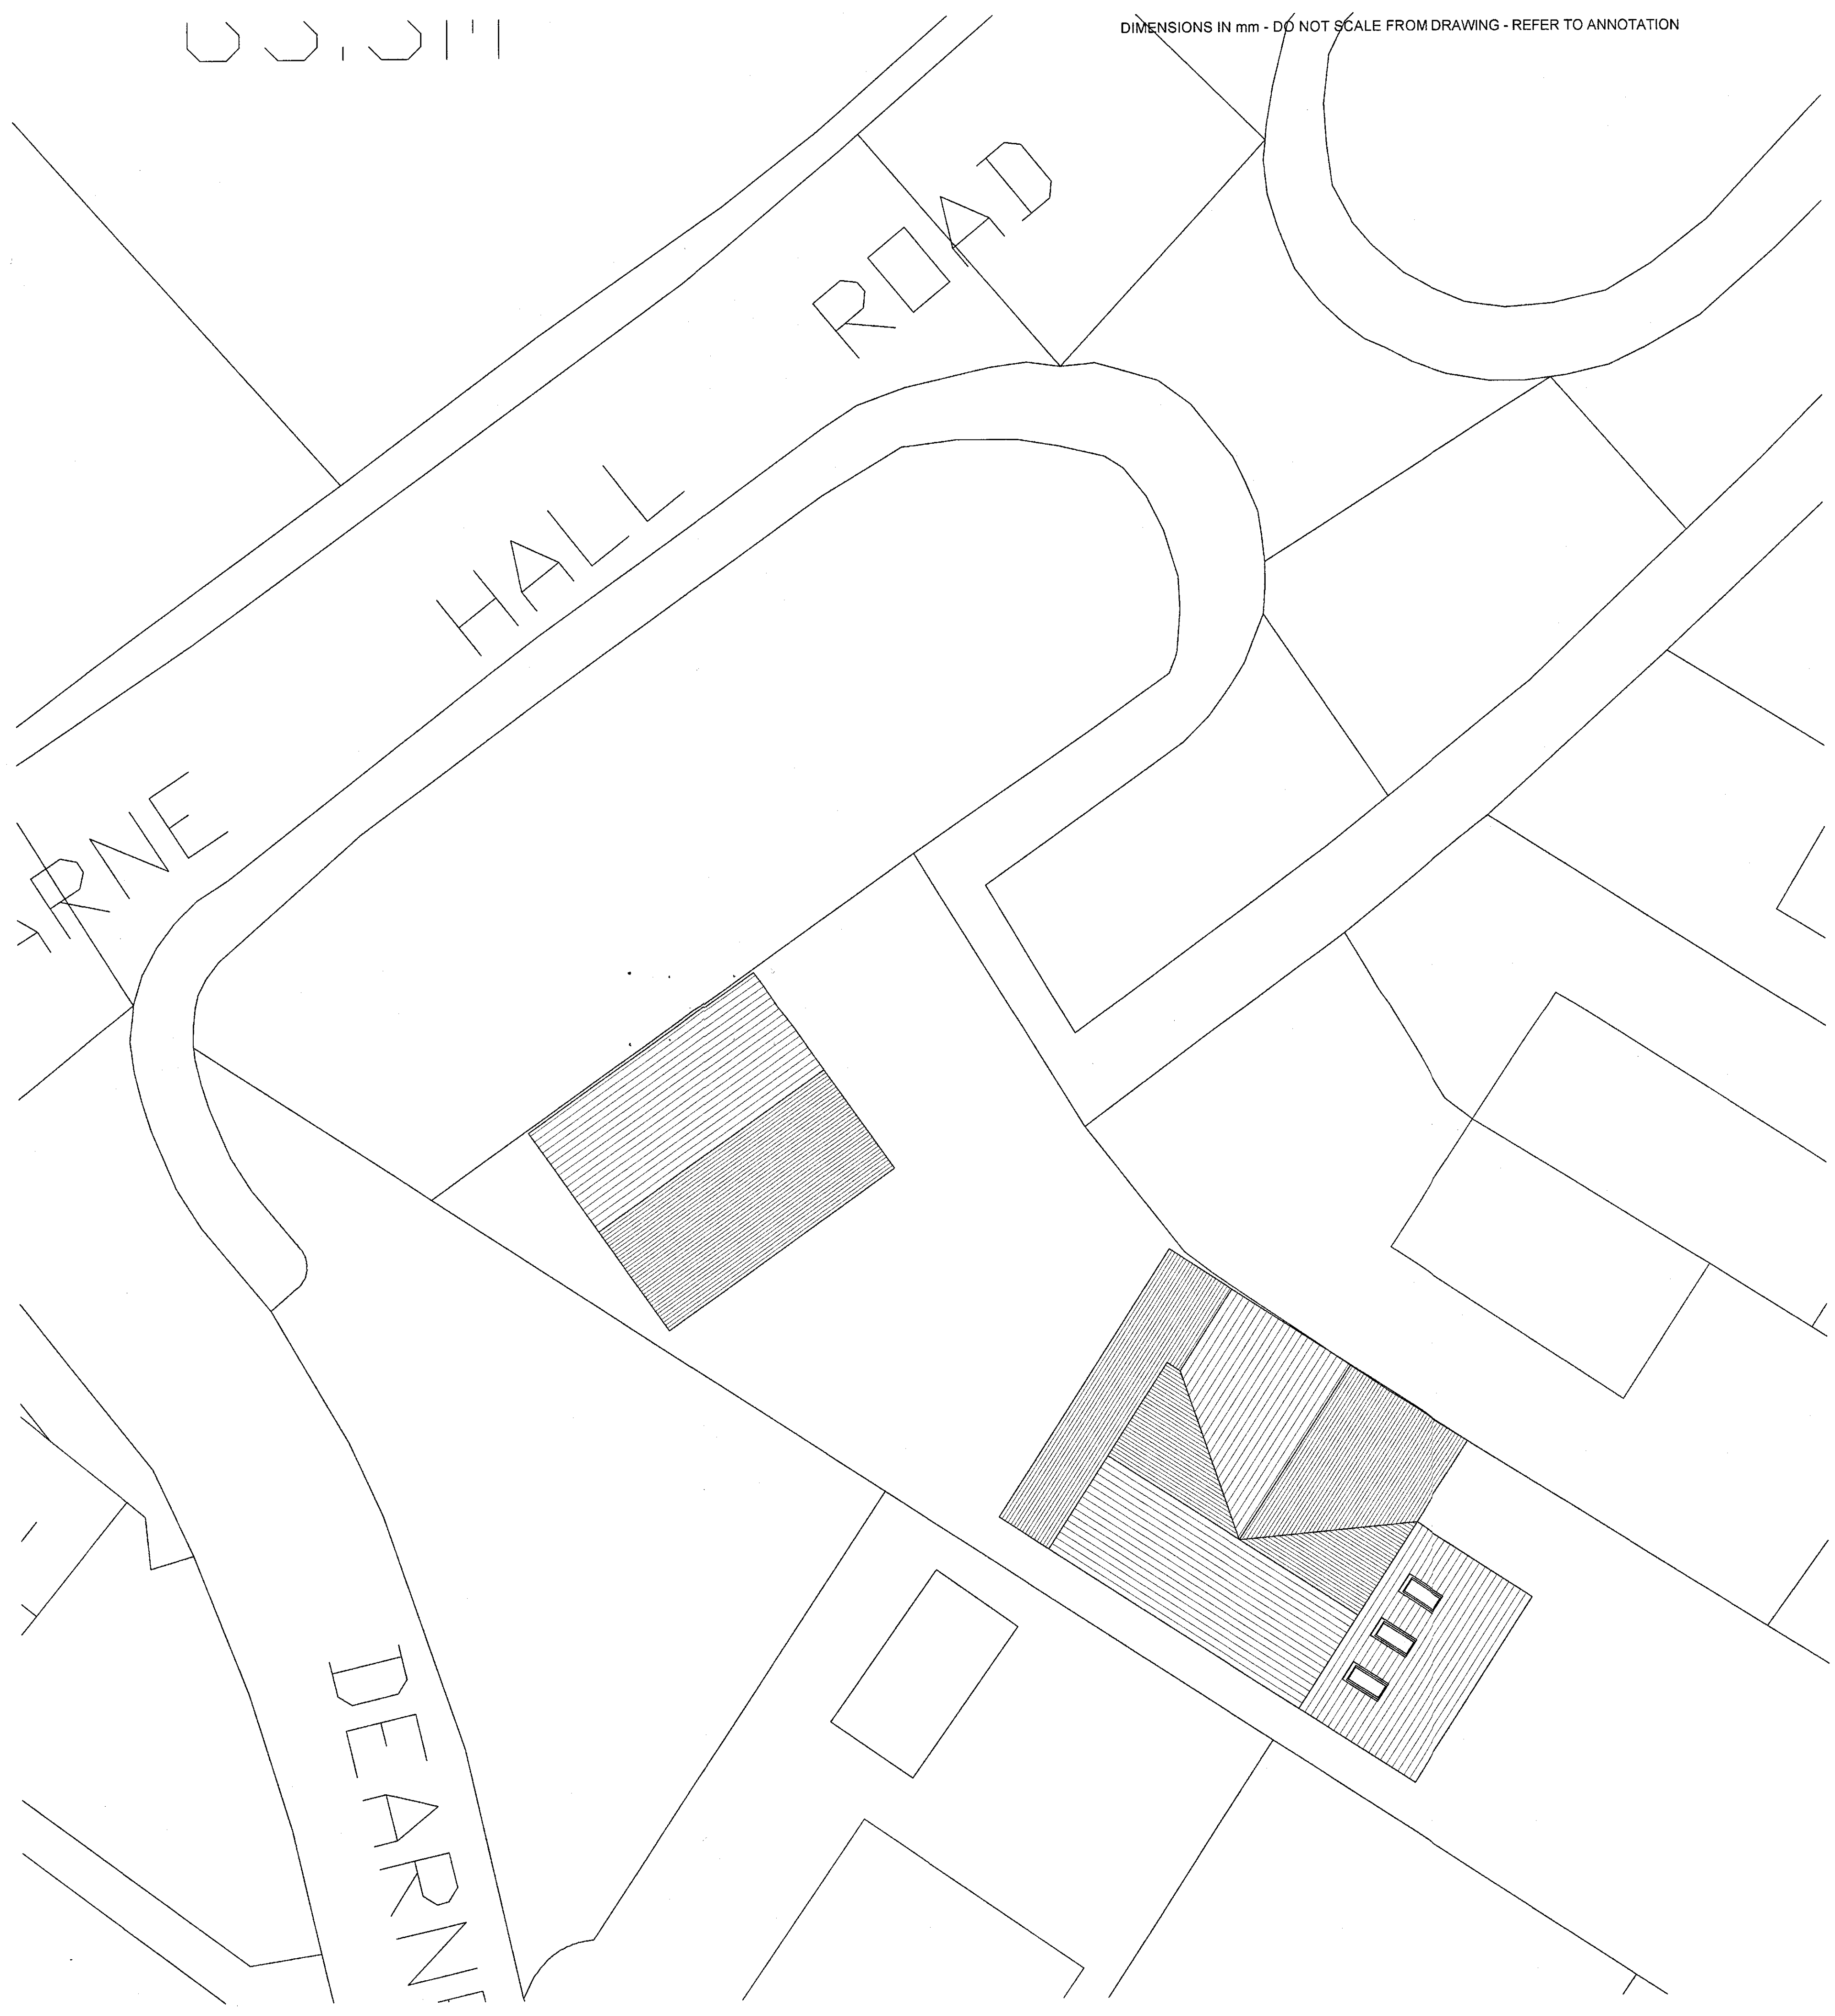

DIMENSIONS IN mm - DO NOT SCALE FROM DRAWING - REFER TO ANNOTATION

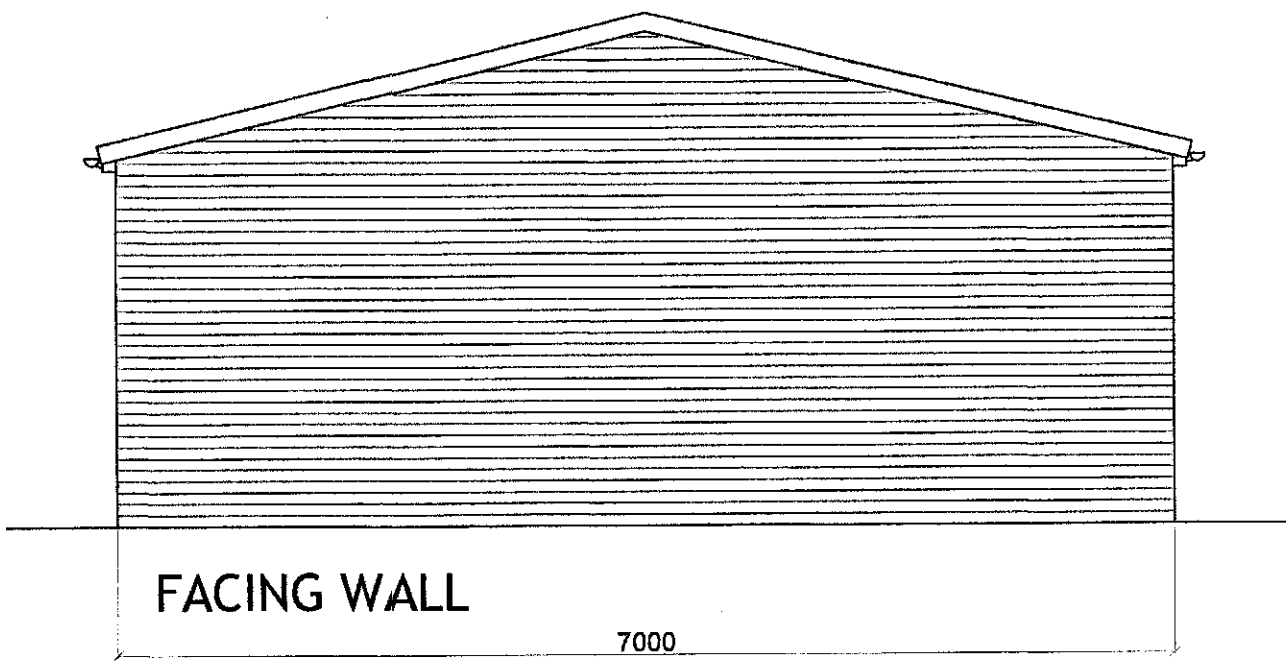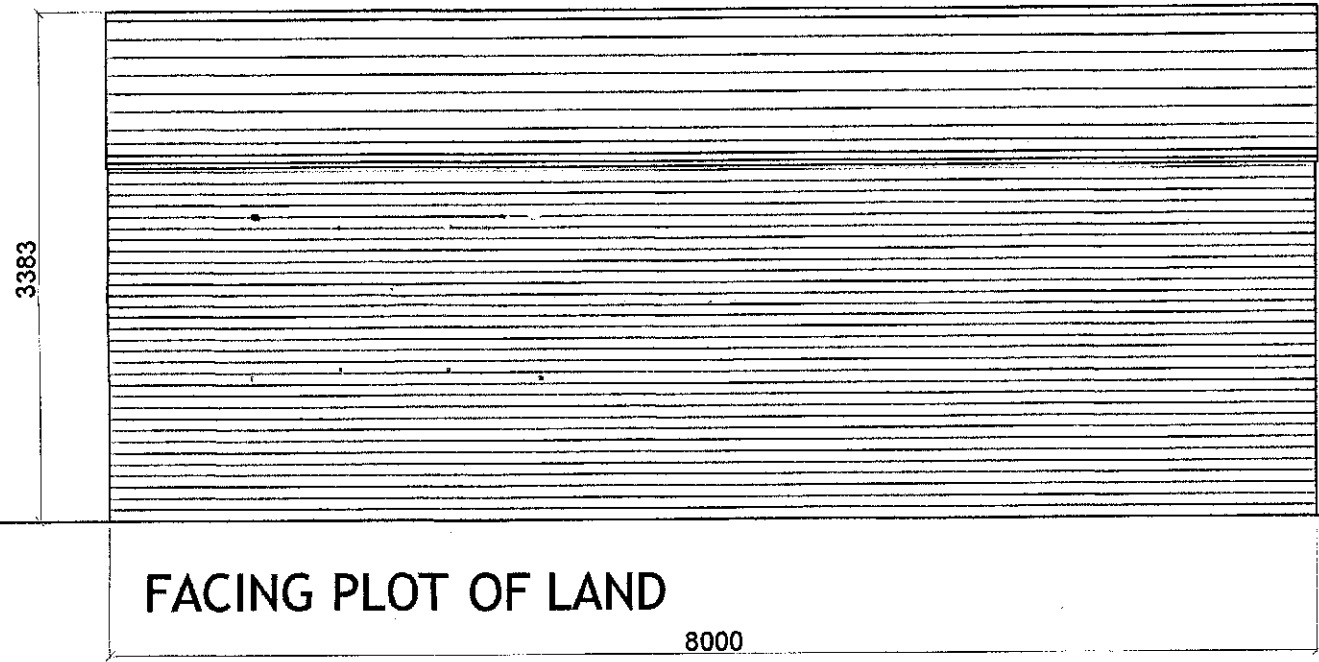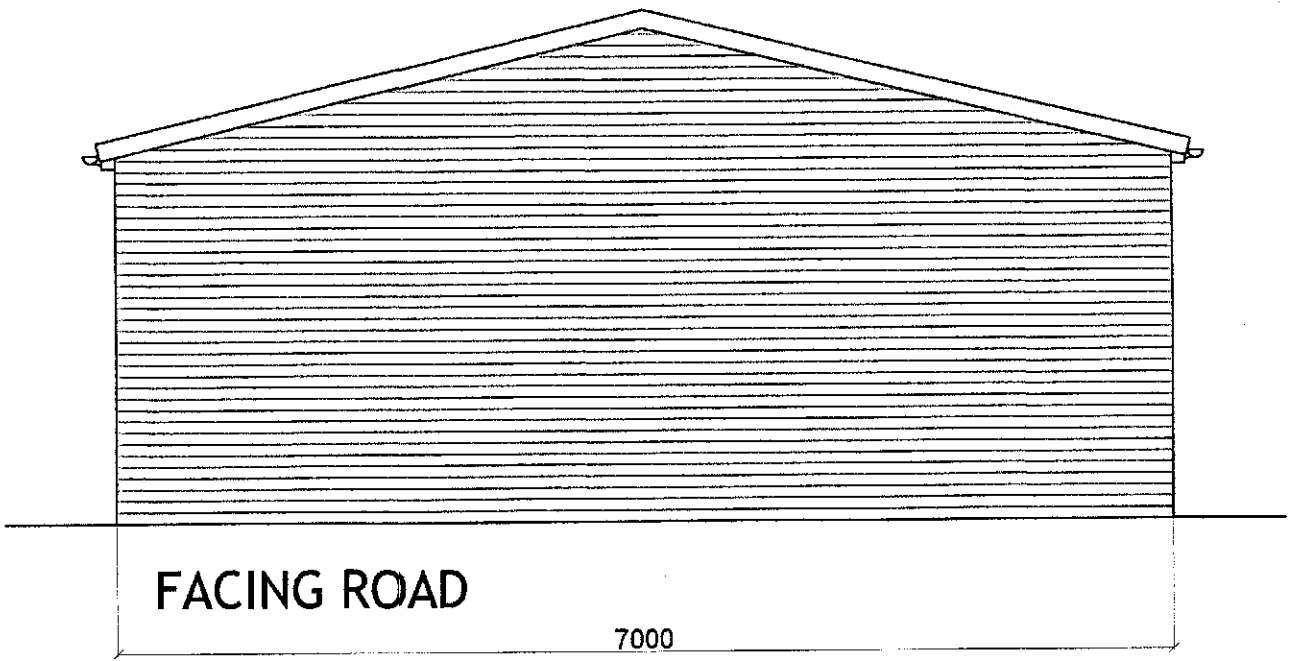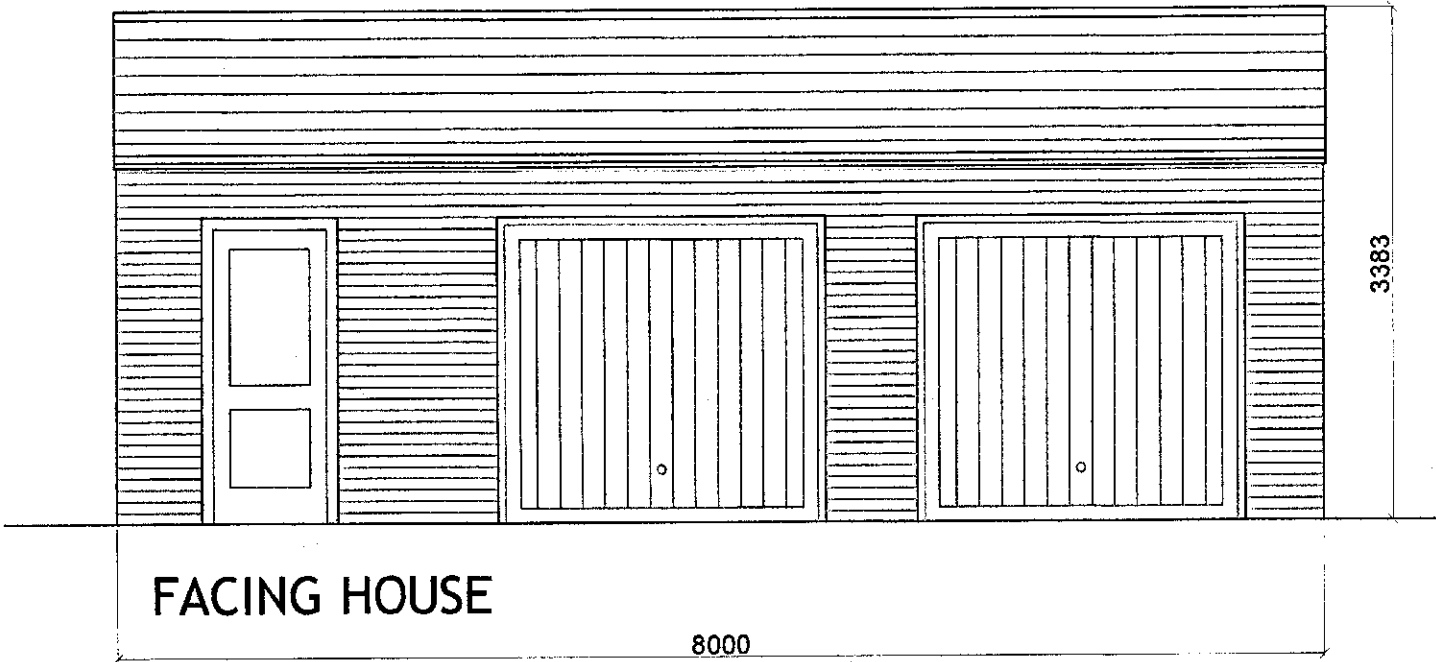

ProMan Consultancy Ltd.  
14 LAFWING VIEW  
HORBURY BRIDGE  
WAKEFIELD  
WF4 5NZ  
Tel: 01924 279307  
Mobile: 07985 043318

PROJECT MANAGEMENT & ARCHITECTURAL SERVICES  
Web: [www.promanconsultancy.co.uk](http://www.promanconsultancy.co.uk) EMAIL: [info@promanconsultancy.co.uk](mailto:info@promanconsultancy.co.uk)

|                                                                             |                     |                |  |
|-----------------------------------------------------------------------------|---------------------|----------------|--|
| Project<br>Mr & Mrs Pretty<br>82 Dearne Hall Road,<br>Barugh Green, S75 1LX |                     |                |  |
| Drawing Title<br>Garage Proposals                                           |                     |                |  |
| Drawn: DK                                                                   | Date: June 19       | Scale: 1:50@A1 |  |
| Project No: 1264                                                            | Drawing No: 1264-03 | Revision: 04   |  |