



SIMON ELLIOTT ASSOCIATES

Fiddler Farm, Old Mill Lane, Thurgoland.


Proposed Site Layout Plan – Scale 1:500

Drawing No. SEA/750/Y/002

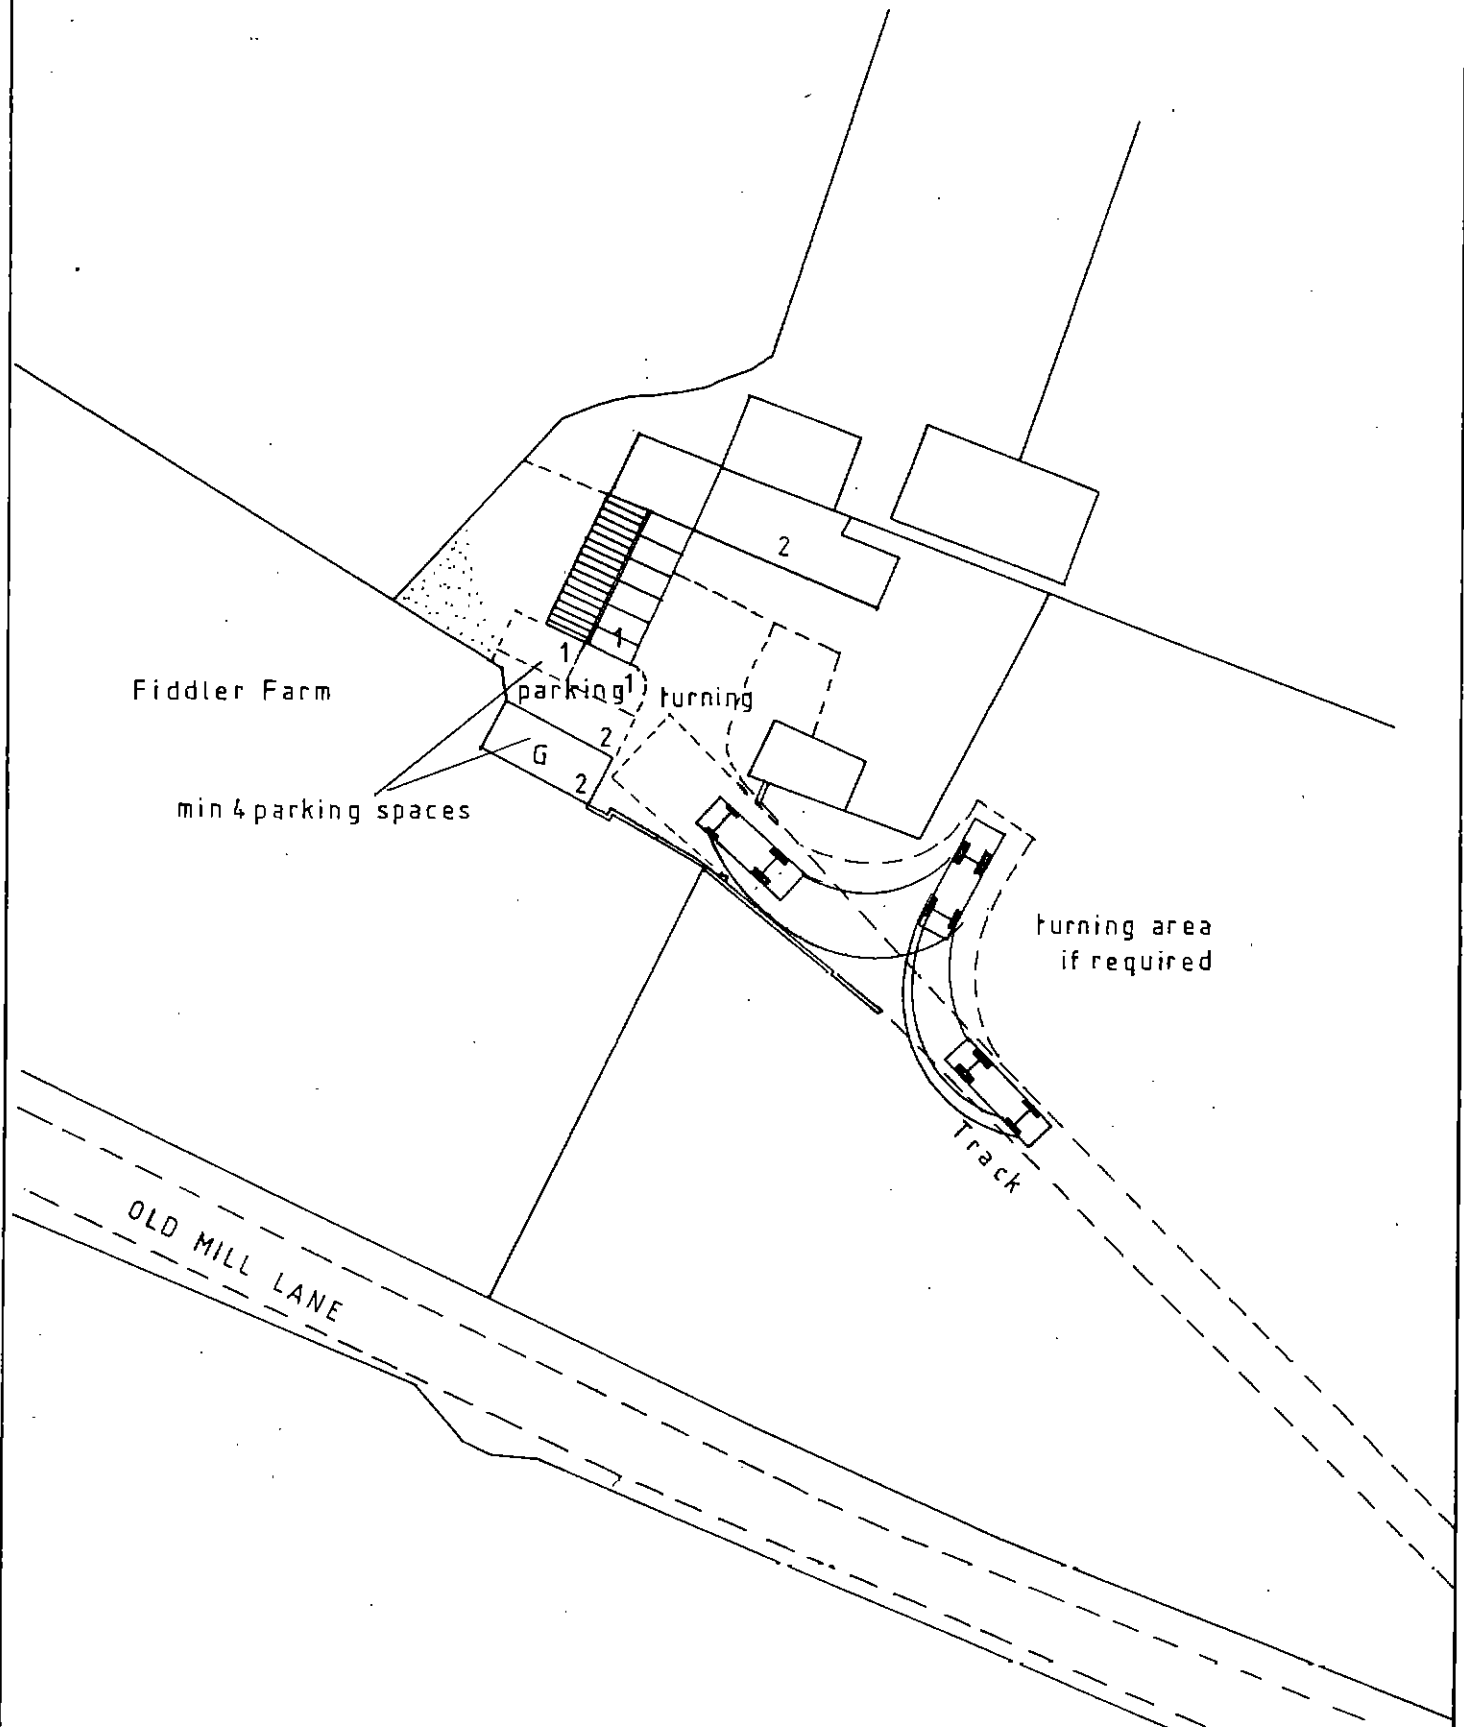


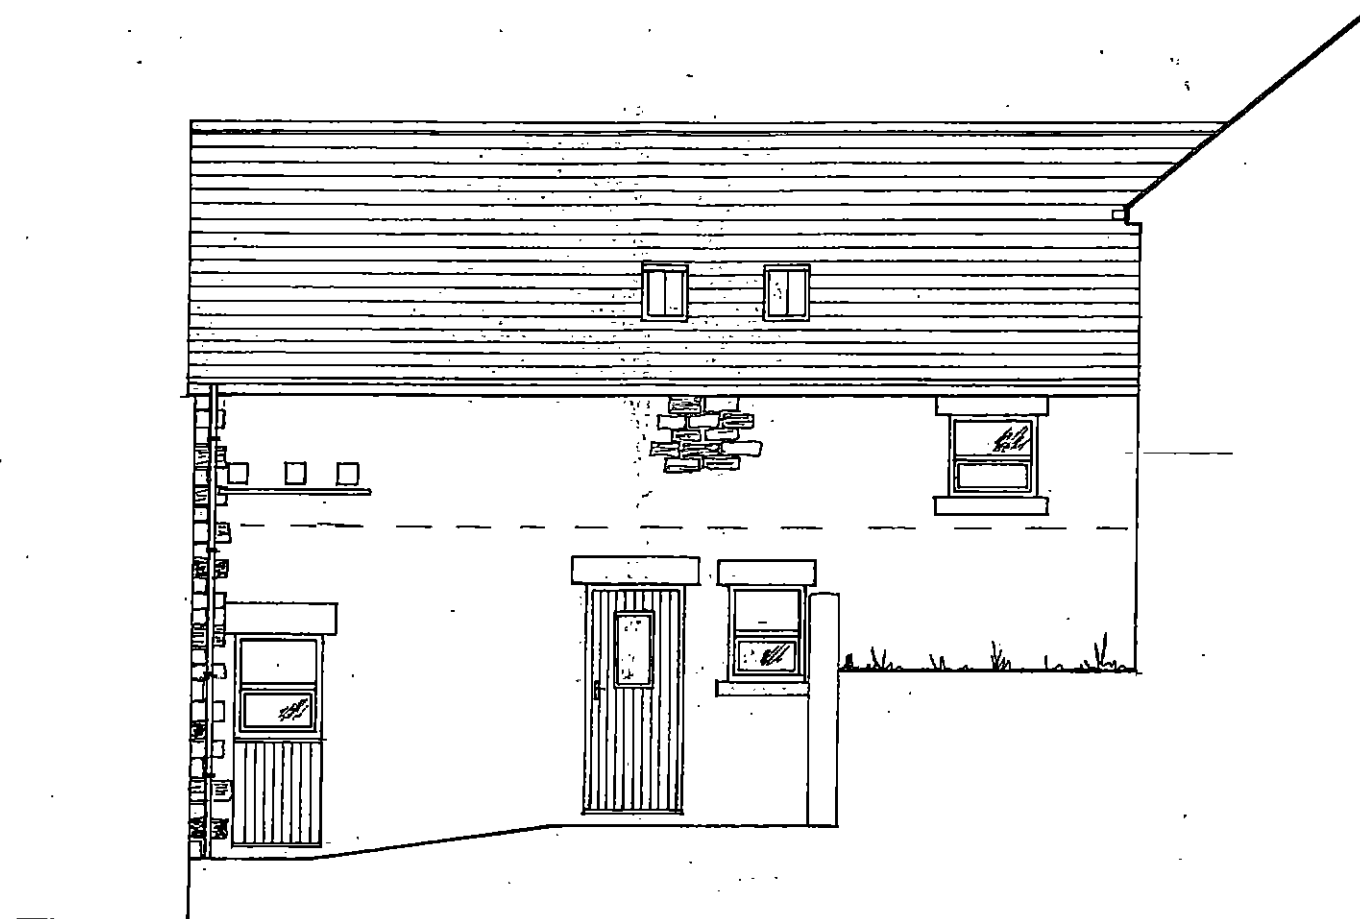

Proposed Front Elevation

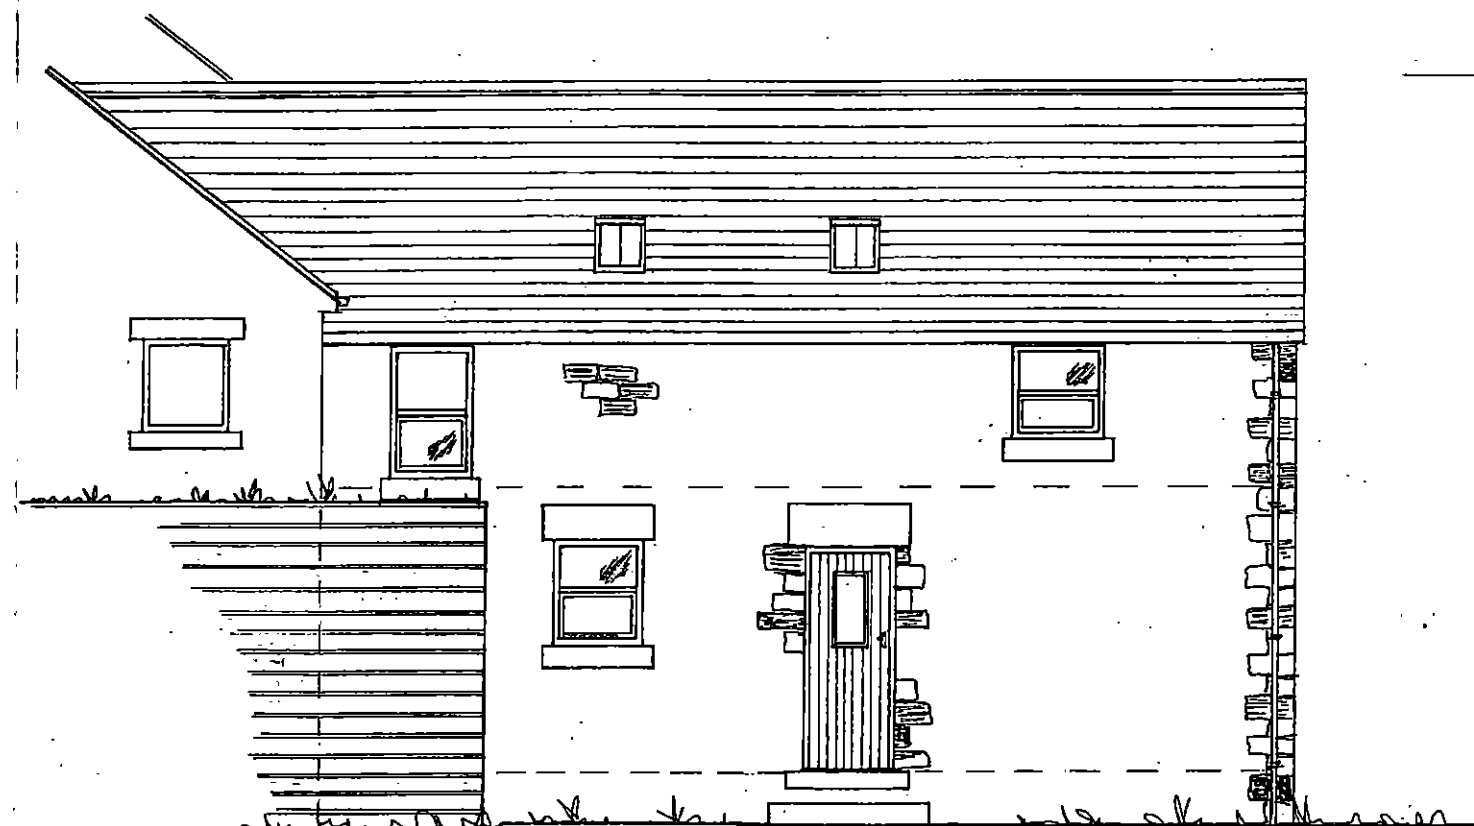

Proposed Rear Elevation

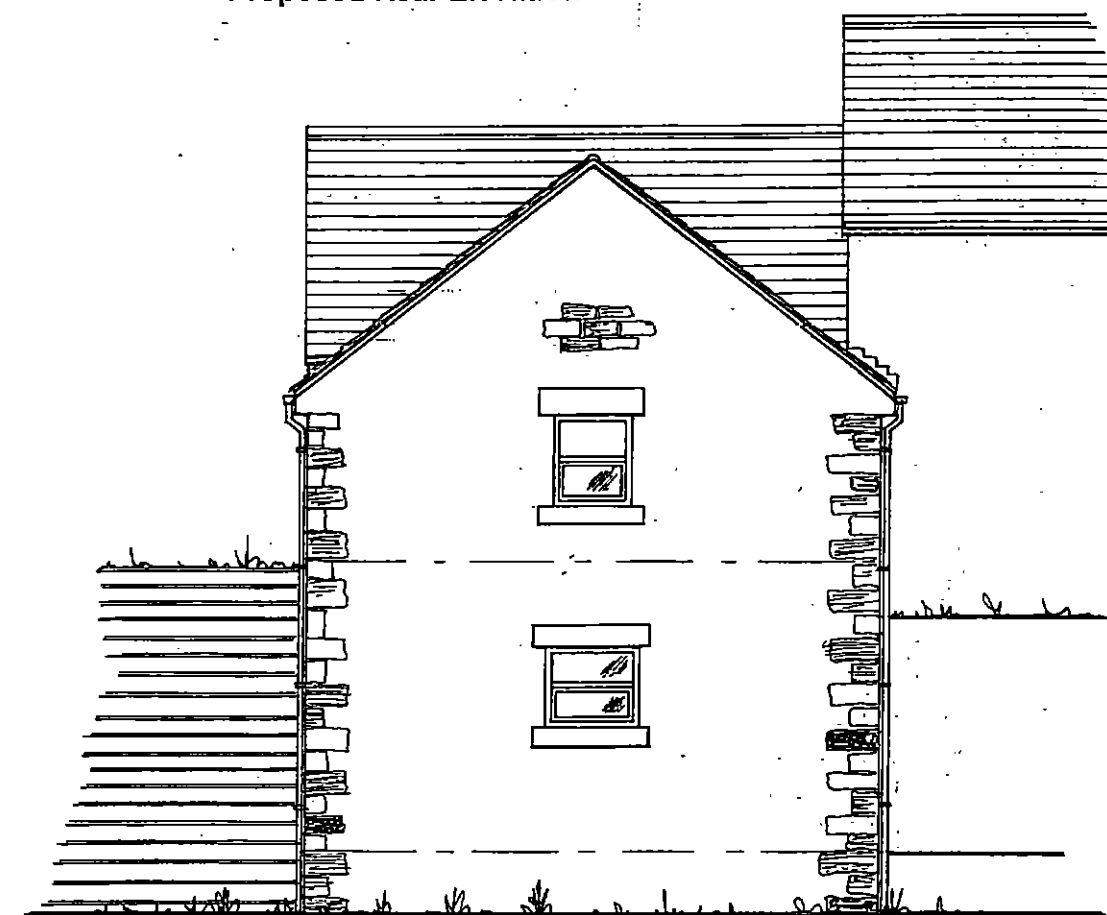


Proposed Side Elevation

SIMON ELLIOTT ASSOCIATES


Fiddler Farm, Old Mill Lane, Thurgoland.

Proposed External Elevations – Scale 1:100


Drawing No. SEA/750/Y/006 – Rev A – MAY 2018

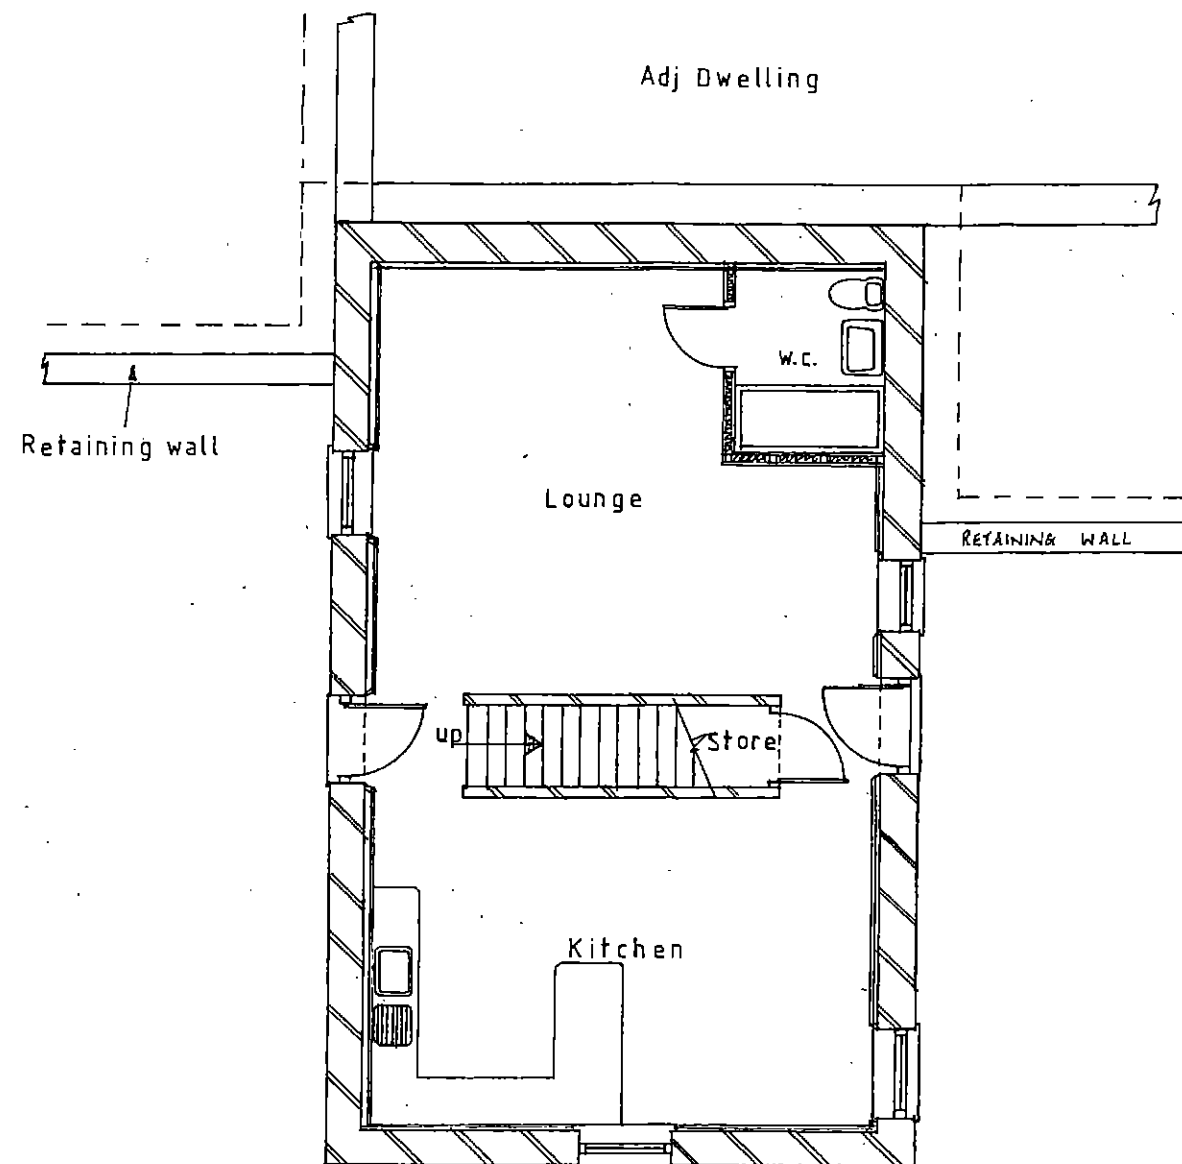

Proposed Ground Floor Plan

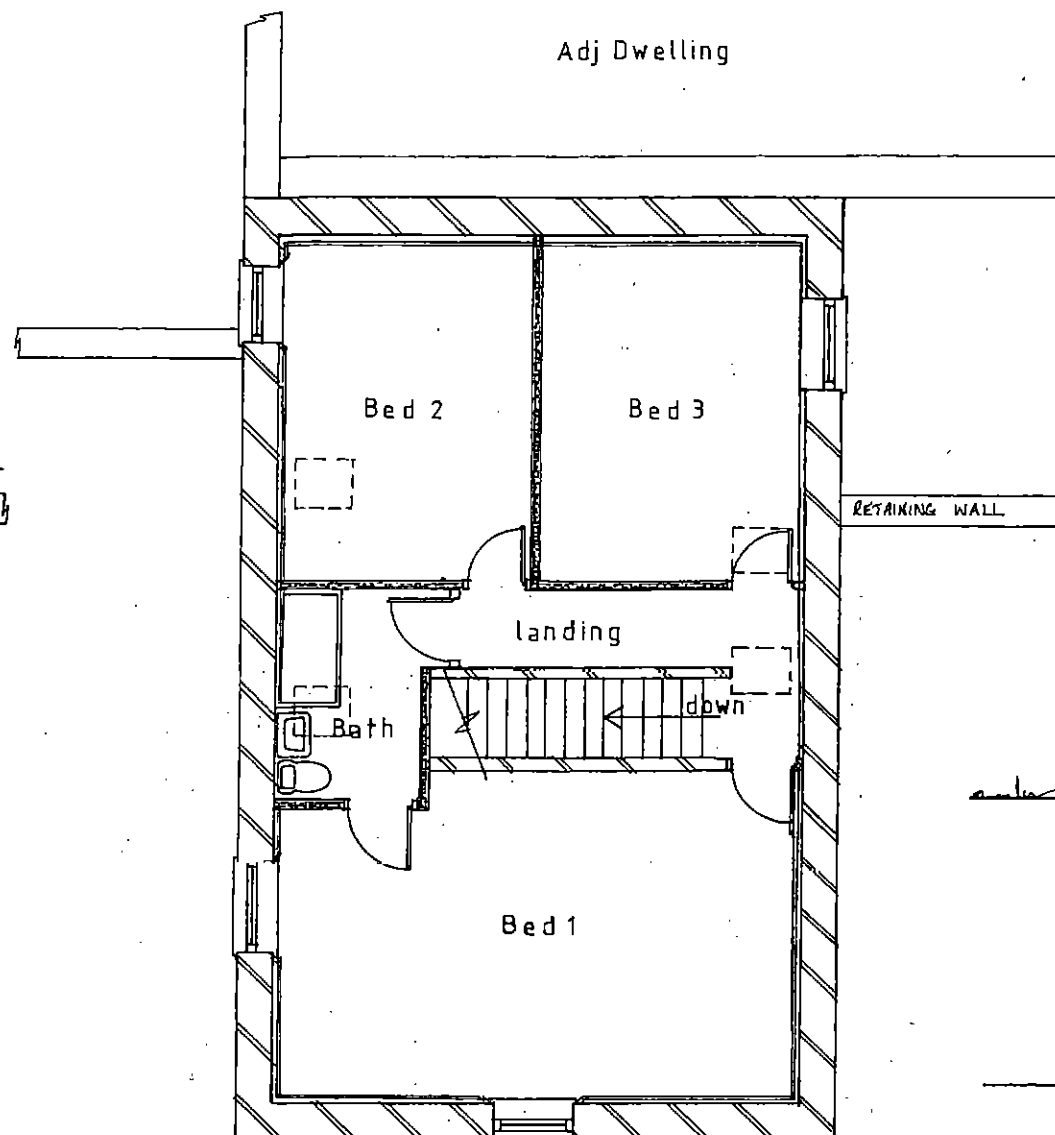

Proposed First Floor Plan

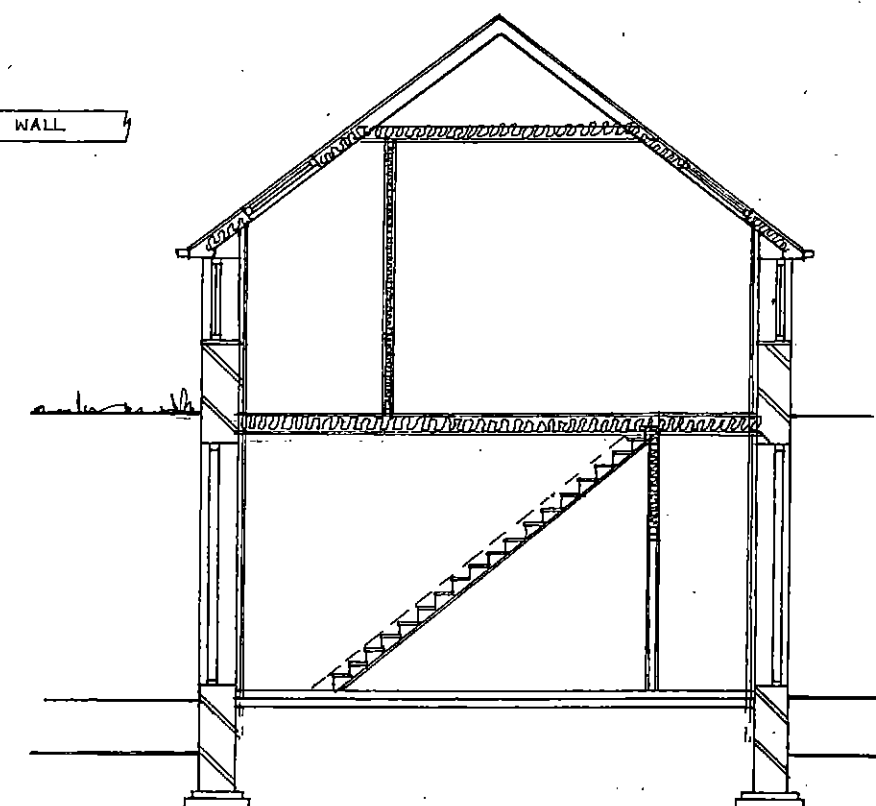

Proposed Section

SIMON ELLIOTT ASSOCIATES

Fiddler Farm, Old Mill Lane, Thurgoland.

Proposed Floor Plans & Section – Scale 1:100

Drawing No. SEA/750/Y/005 – Rev A- MAR 2018