
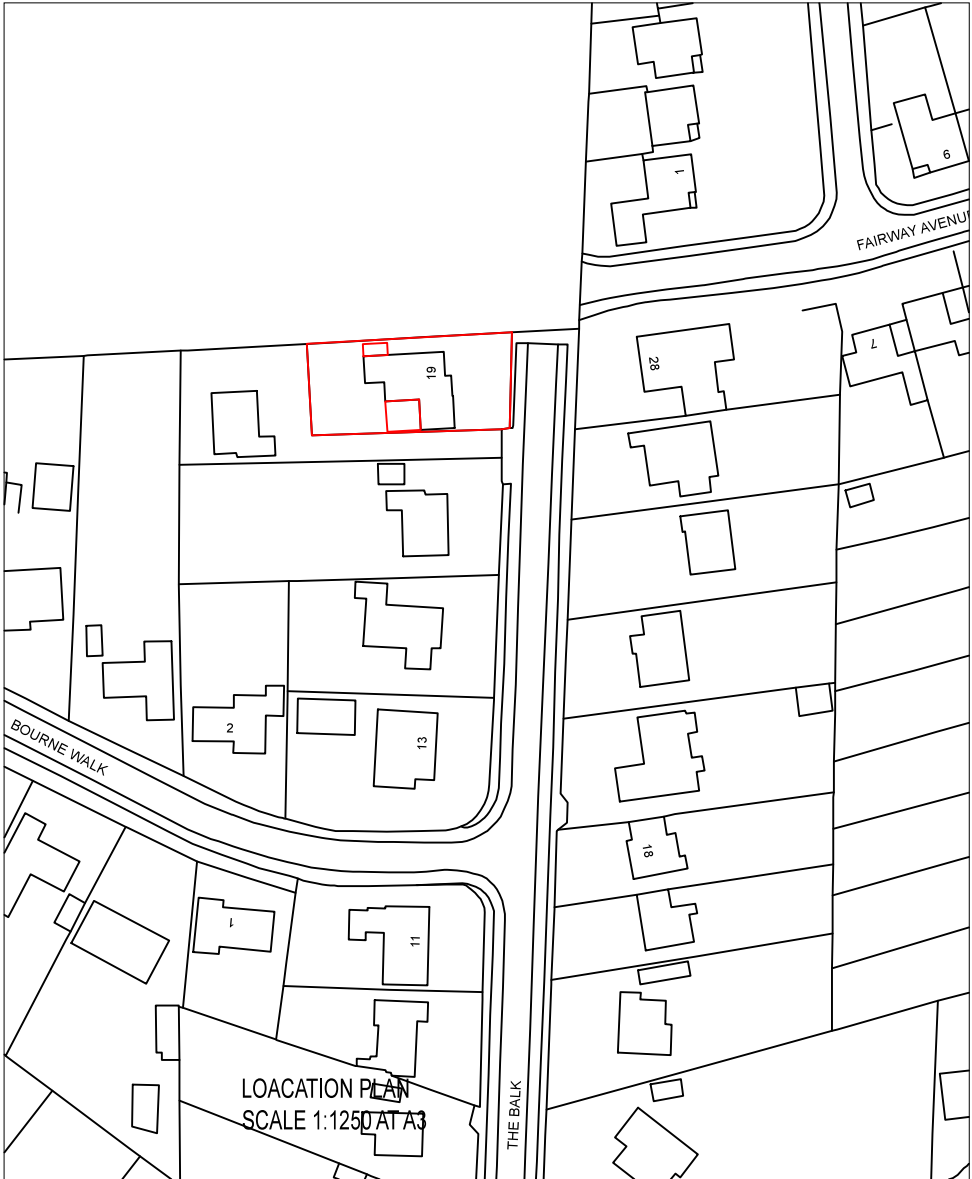


Drawing No.	Rev No.
MAS001 -001	

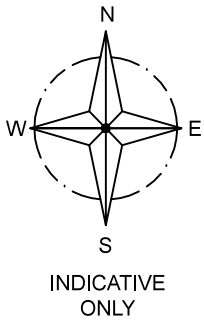

SITE PLAN
SCALE 1:500 AT A3

DO NOT SCALE: Contractor to check all dimensions and report any omissions or errors

NOTES

Rev	Description	By	Chk	App	Date
	JRB DESIGNS Ltd 1 Saville Road Cudworth Barnsley S72 8LT Tel: 01226 383542 Fax: 01226 380078 Mob: 07970 541192 Email: john@jrbdesigns.co.uk This drawing is copyright. © jrbdesigns Ltd.				

Client

MR. A SMITH

Drawing Title

SITE PLANS

Address

19 THE BALK
STAINCROSS COMMON
BARNLEY
S75 6JJ

Project Title:

PROPOSED SINGLE STOREY EXT
& SIDE BALCONY EXTENSION

Purpose of Issue:

PLANNING

Drawing Status

FIRST ISSUE

Scale at A3 AS SHOWN	Drawn By JRB	Date 08/07/2020
Checked By	Date 08/07/2020	Approved By Date 08/07/2020
Project No. MAS001	Drawing No. 001	Revision -

APPROVAL ☐

INFORMATION ☐

TENDER ☐

CONTRACT ☐

CONSTRUCTION ☐