



| Drawing No. | Rev No. |
|-------------|---------|
| MGD002 -003 |         |

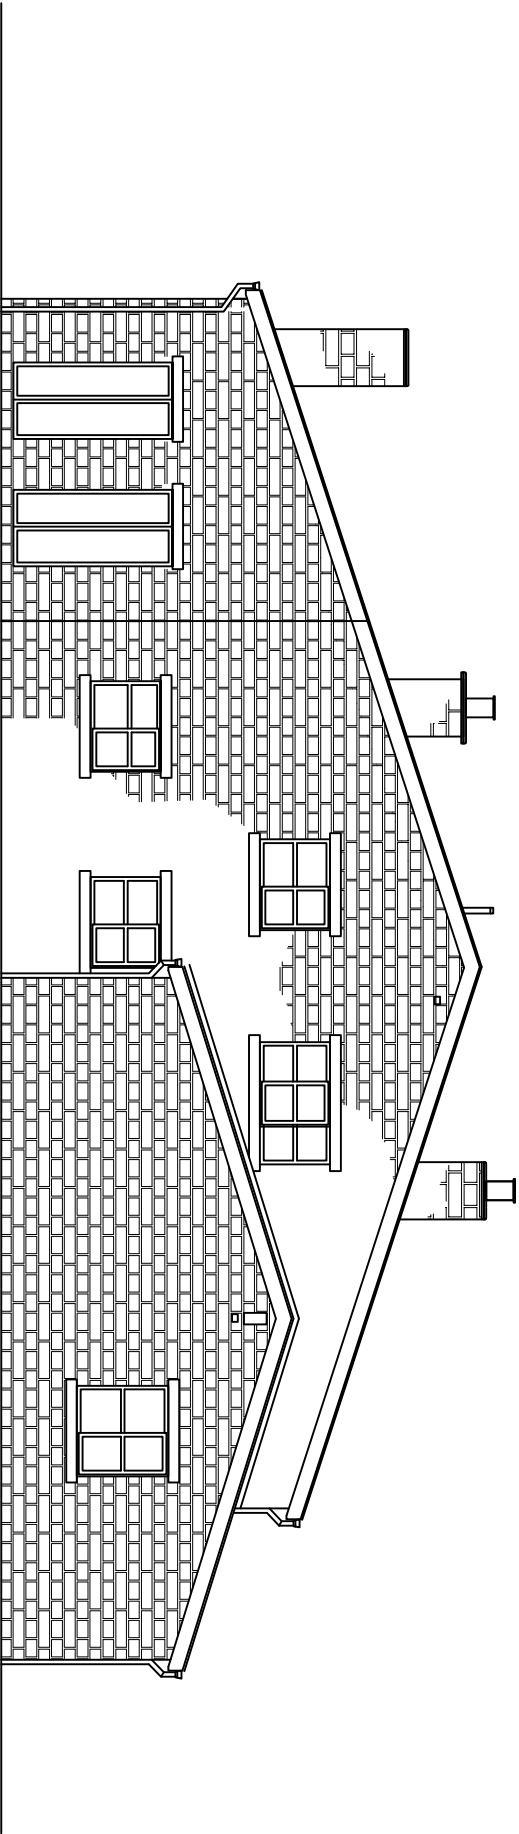

PROPOSED END ELEVATION  
SCALE 1:100 AT A3

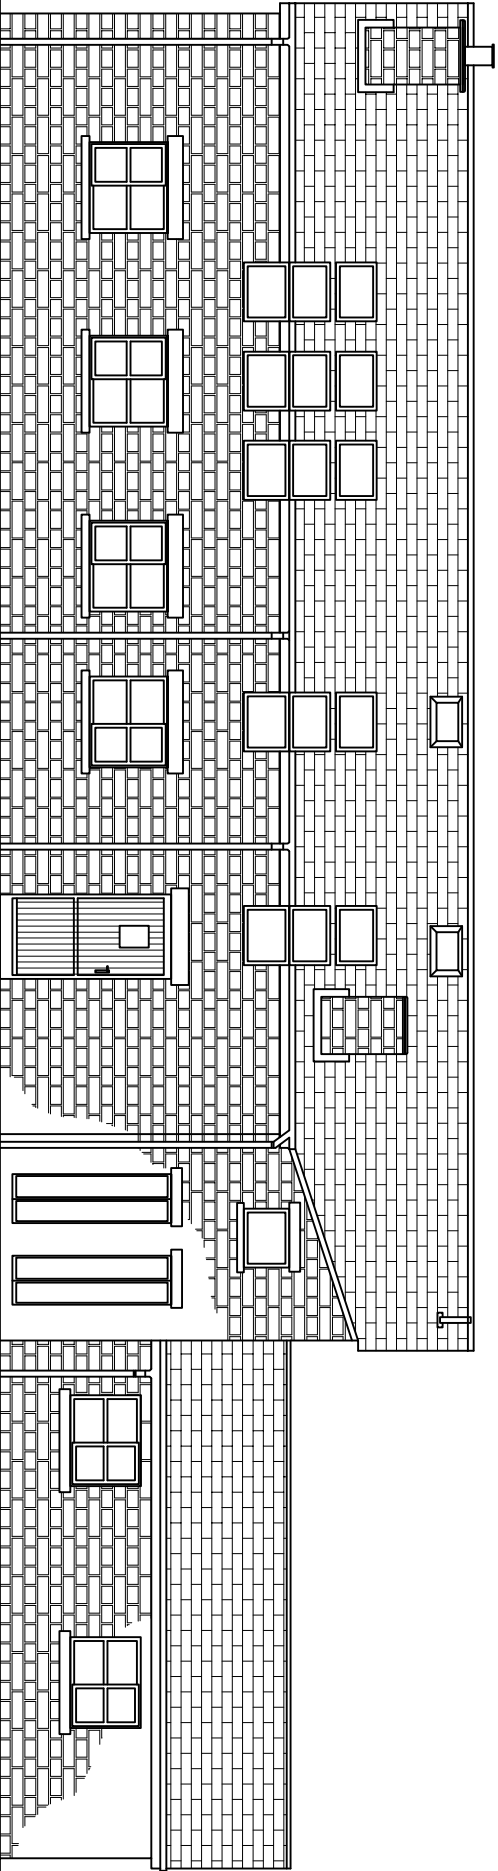

PROPOSED REAR ELEVATION  
SCALE 1:100 AT A3

DO NOT SCALE: Contractor to check all dimensions and report any omissions or errors

NOTES

| Rev | Description | By | CHK | App | Date |
|-----|-------------|----|-----|-----|------|
|-----|-------------|----|-----|-----|------|

JRB DESIGNS LTD  
1 Saville Road  
Cudworth  
Barnsley  
S72 8LT  
Tel: 01226 383542  
Fax: 01226 380078  
Mob: 07970 541192  
Email: joiner@jrbdesigns.co.uk  
This drawing is copyright. © Jrbdesigns Ltd.

Client

MR G DALTON

Drawing Title

PROPOSED ELEVATIONS

Address

OLD SAW MILL  
FORGE LANE  
WORTLEY  
SHEFFIELD S35 7DN

Project Title:

External alterations

Purpose of Issue:

CONSTRUCTION

Drawing Status

FIRST ISSUE

|                         |                    |                    |                    |
|-------------------------|--------------------|--------------------|--------------------|
| Scale at A3<br>AS SHOWN | Drawn By<br>JRB    | Date<br>04/03/2013 |                    |
| Checked By              | Date<br>04/03/2013 | Approved By        | Date<br>04/03/2013 |
| Project No.<br>MGD002   | Drawing No.<br>003 | Revision<br>-      |                    |

APPROVAL ☒ INFORMATION ☐ TENDER ☐ CONTRACT ☐ CONSTRUCTION ☐