



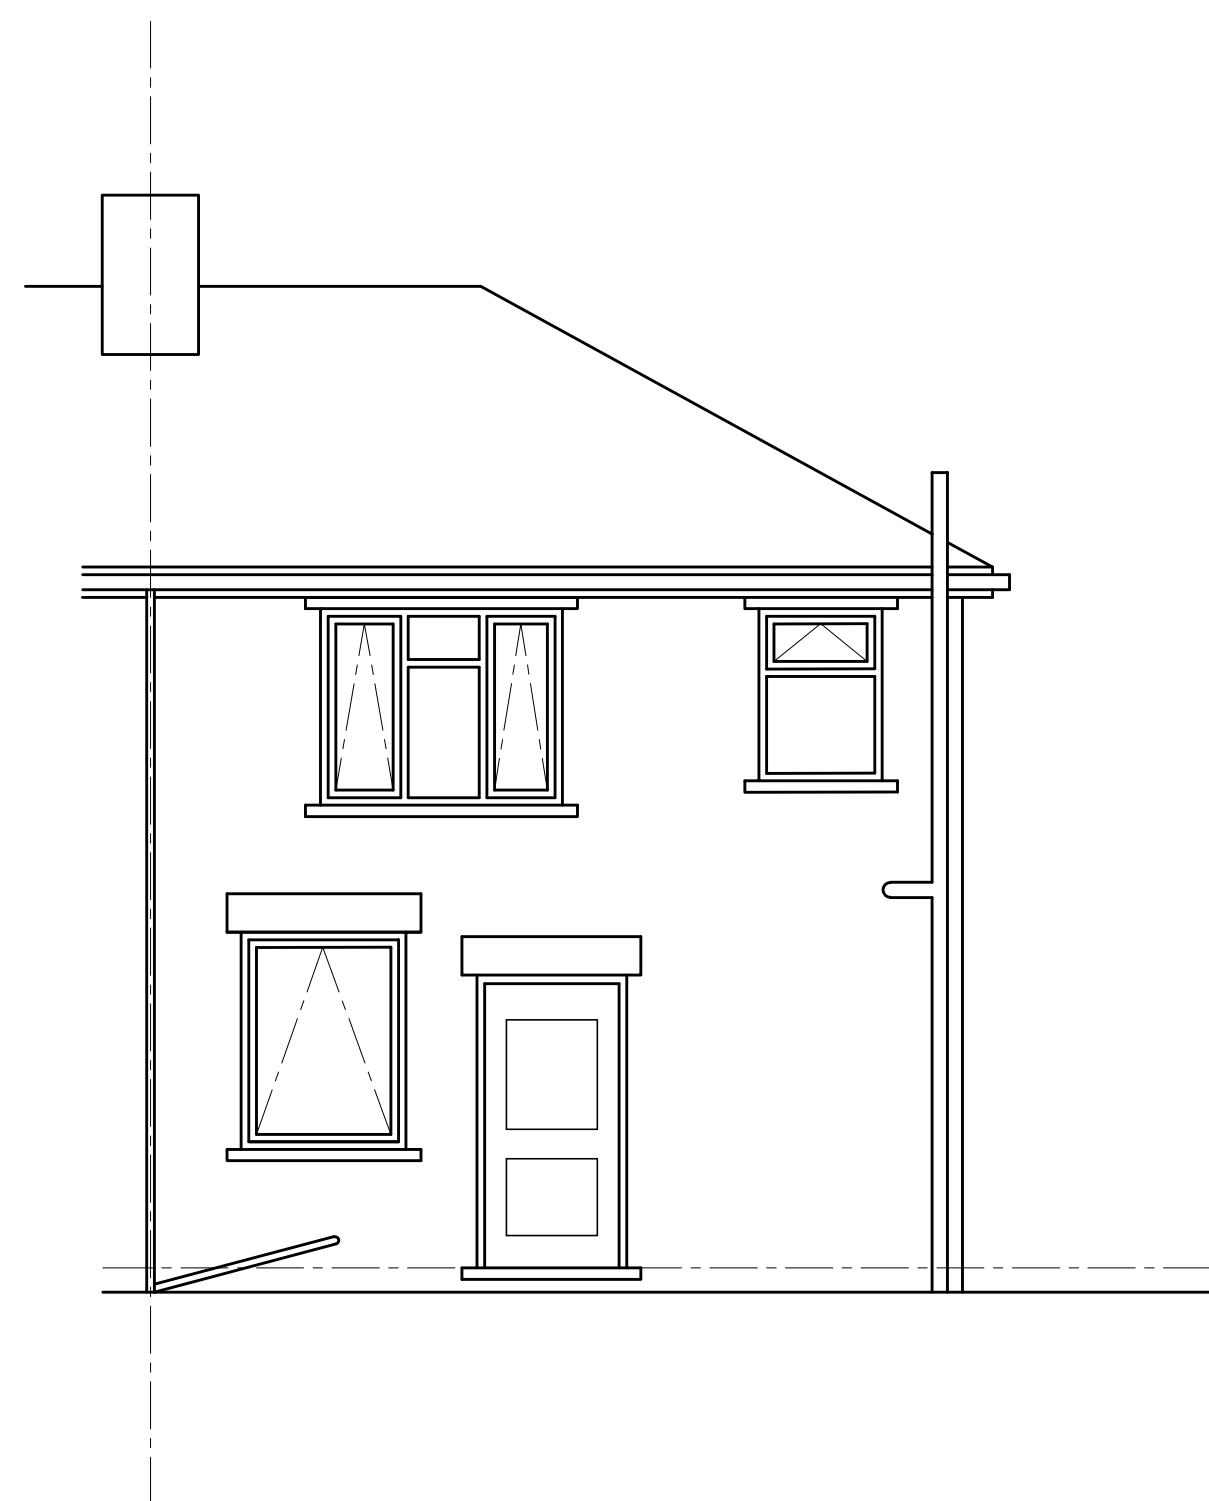

existing rear elevation

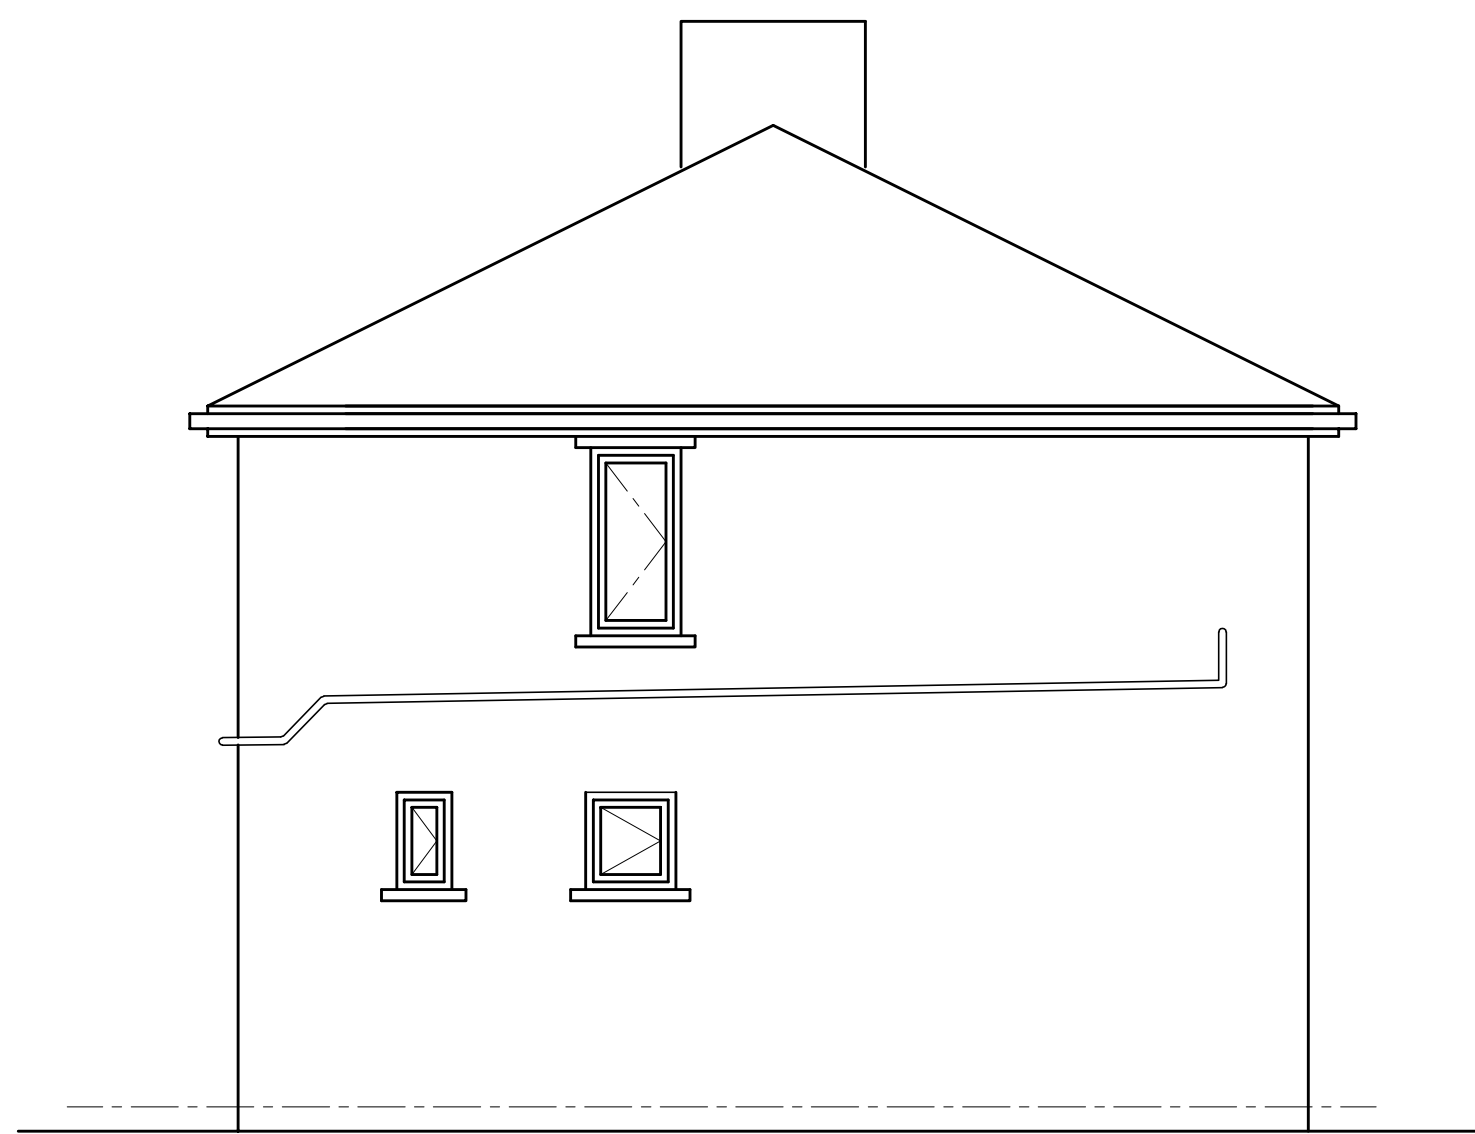


existing side elevation



existing front elevation



proposed rear elevation

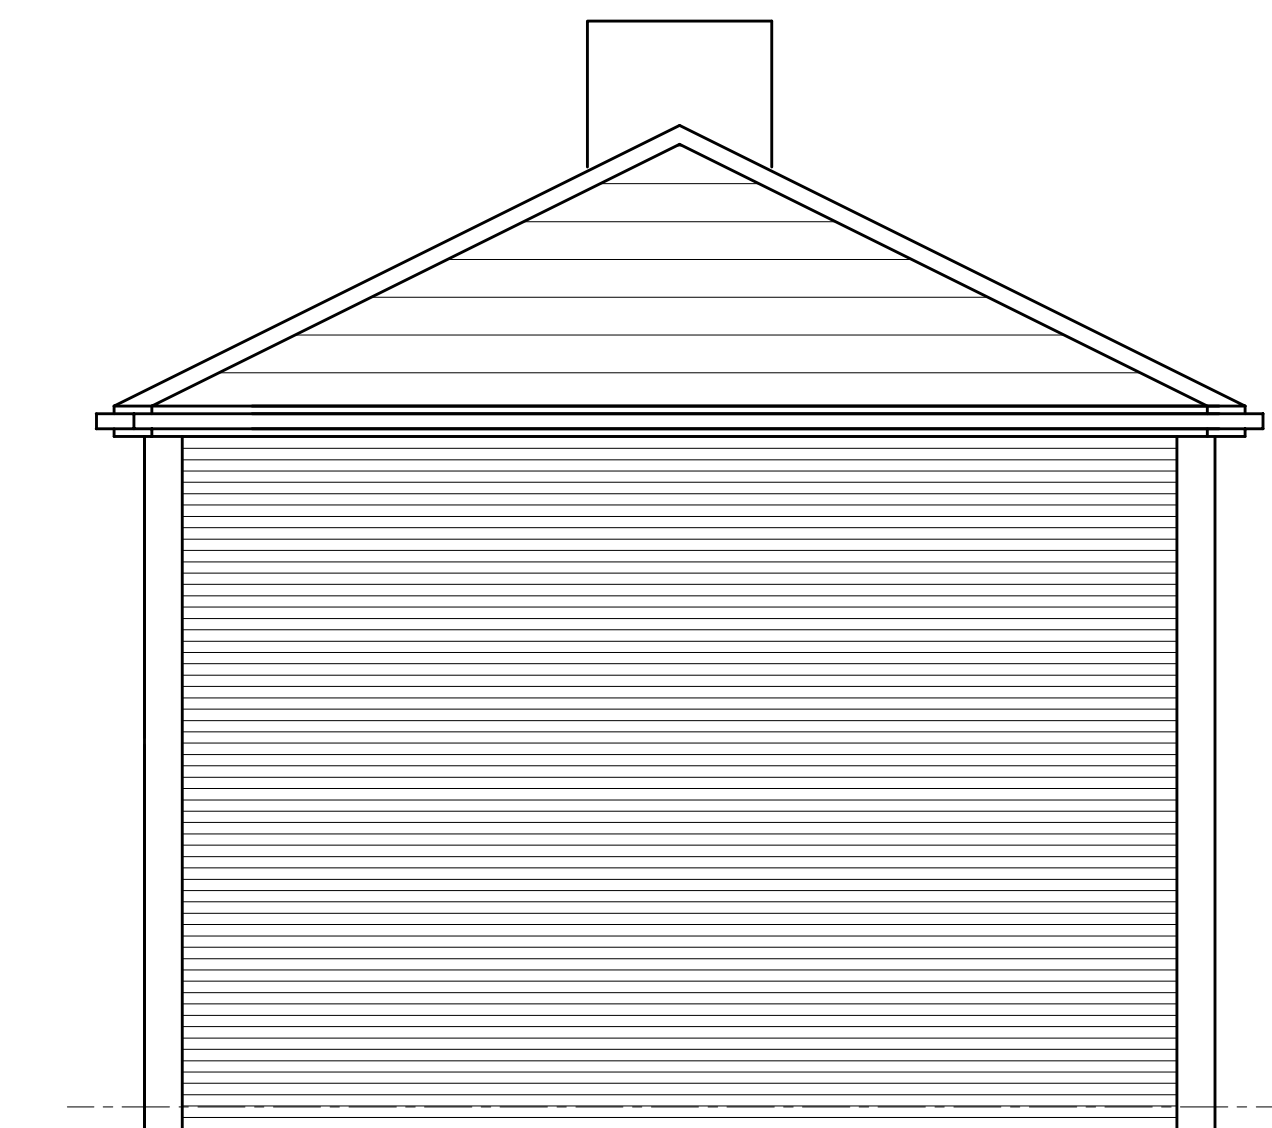

proposed side elevation



proposed front elevation

General Notes

ALL DIMENSIONS ARE APPROXIMATE AND ARE TO BE CHECKED ON SITE.

THE CONTRACTOR MUST NOTIFY BUILDING CONTROL AND THE CLIENT IF THE GROUND CONDITIONS DIFFER FROM THE REASONABLE ASSUMPTIONS MADE BY THE DESIGNER AND STRUCTURAL ENGINEER. IT IS ALSO THE CONTRACTOR'S RESPONSIBILITY TO CONFIRM ANY ASSUMPTIONS MADE BY THE DESIGNER OR ENGINEER PRIOR TO WORK COMMENCING AND NOTIFY THE DESIGNER IF THERE ARE DIFFERENCES.

ALL GOODS AND MATERIALS SPECIFIED TO BE INSTALLED IN ACCORDANCE WITH MANUFACTURER'S INSTRUCTIONS AND RELEVANT CODES OF PRACTICE AND BRITISH STANDARDS.

A	Size & Location of extension revised	Mar 2020
No.	Revision/Issue	Date

Firm Name and Address
JOHN CAMM
14 ALDHAM CRESCENT
WOMBWELL
BARNSELEY
SOUTH YORKSHIRE
S73 8ES
01226 497617

Project Name and Address
PROPOSED EXTENSION
AT 19 CLIFFDALE
CRESCENT, BARNSELEY
FOR MISS A DIXON

Project 2019/01	Sheet BR/01
Date DEC 2019	
Scale 1:50 U.N.O.	