

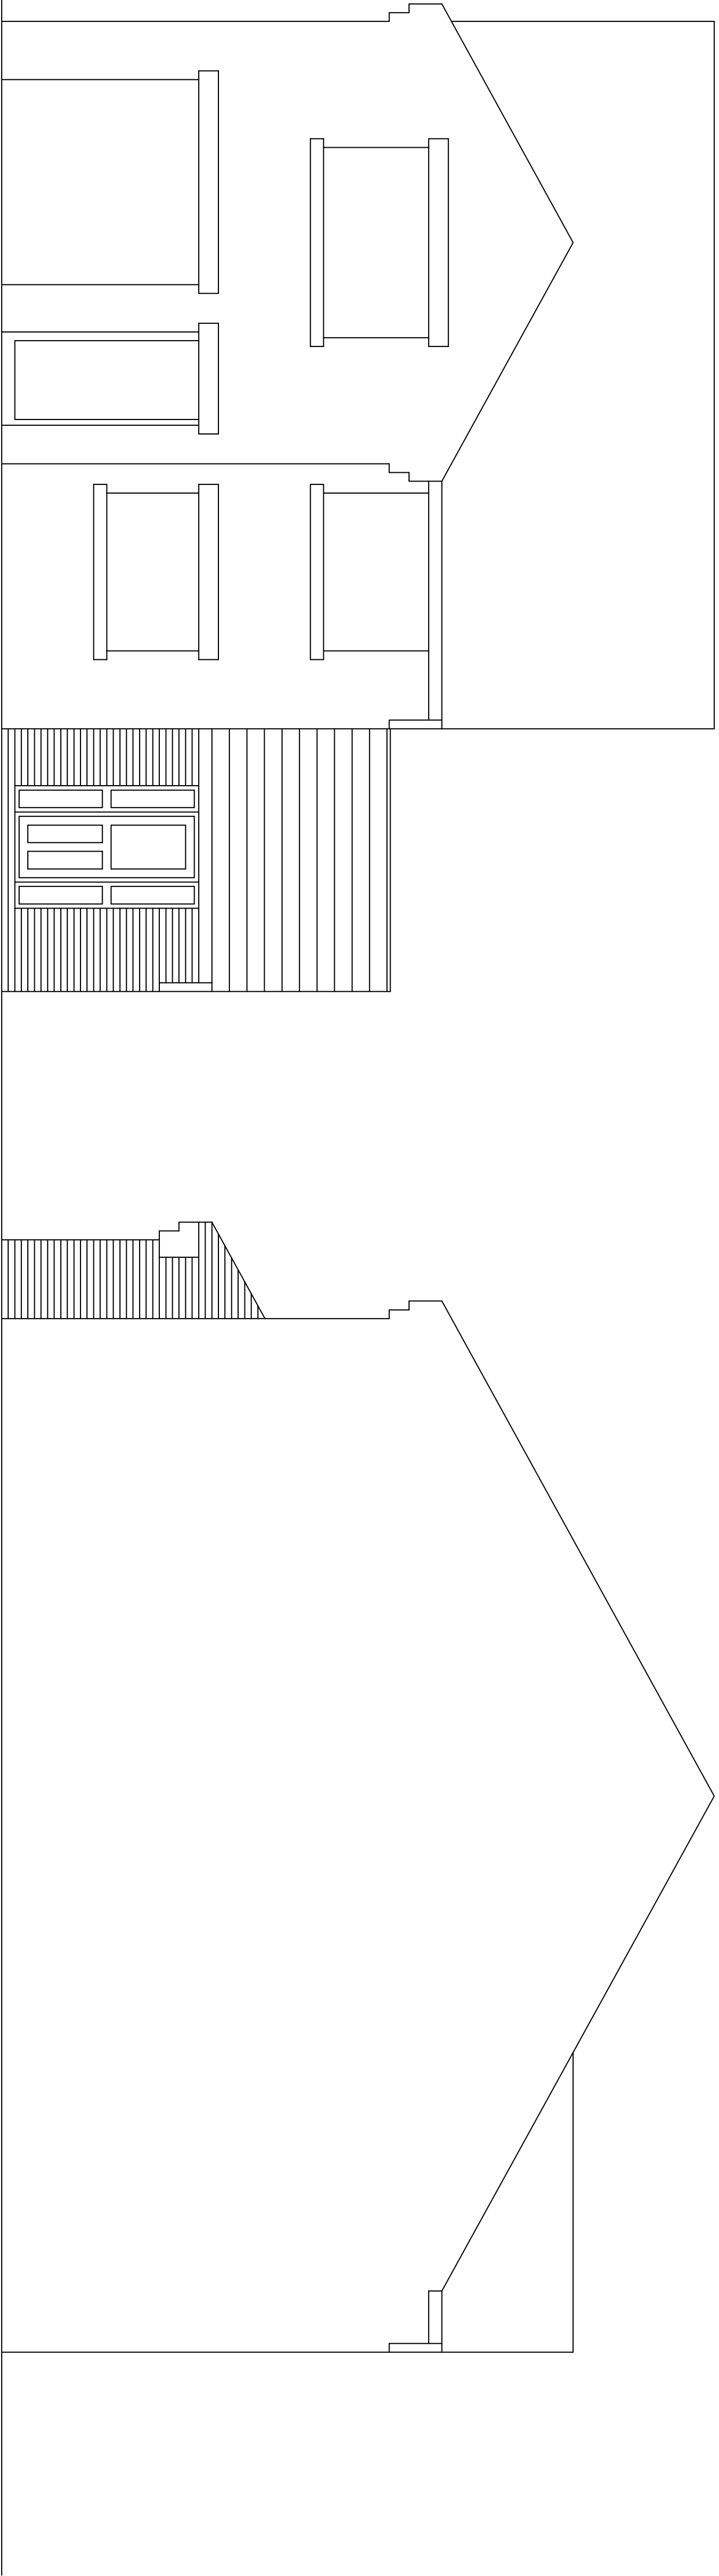


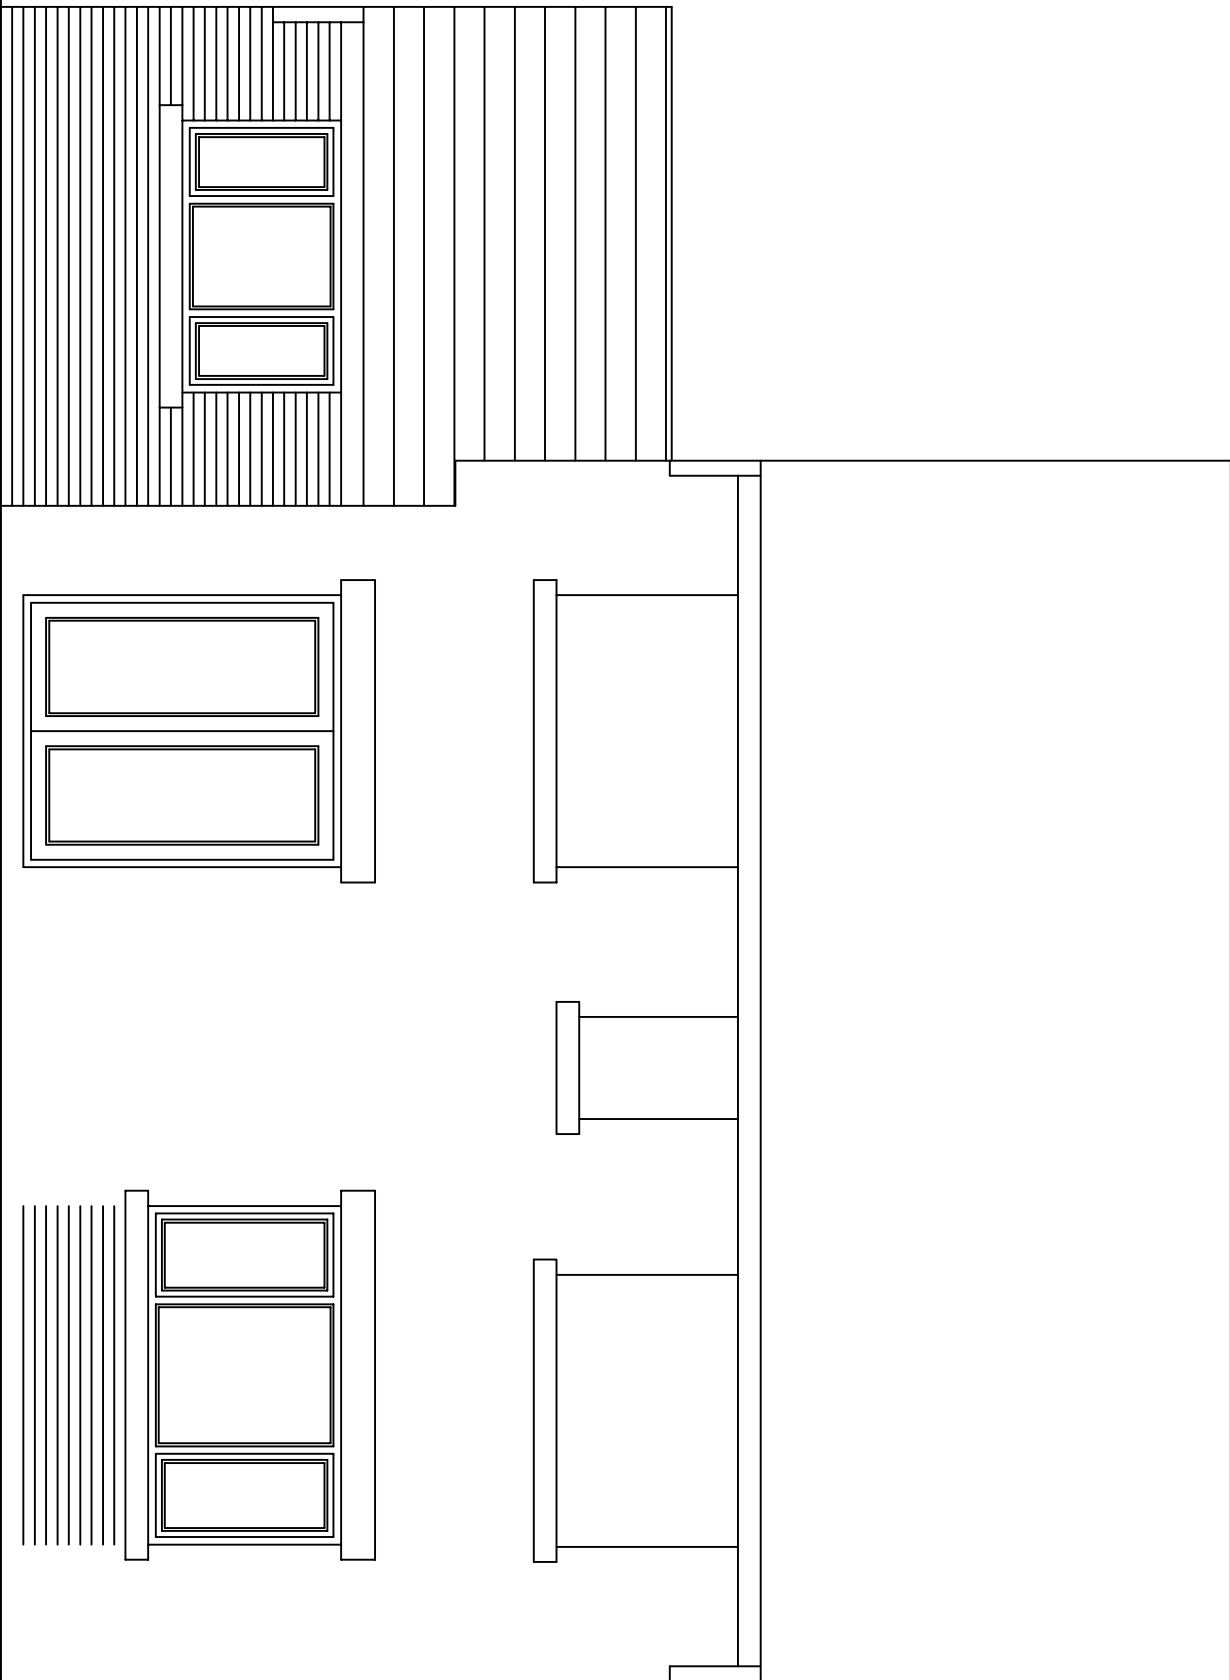


PROPOSED FRONT ELEVATION


PROPOSED SIDE ELEVATION

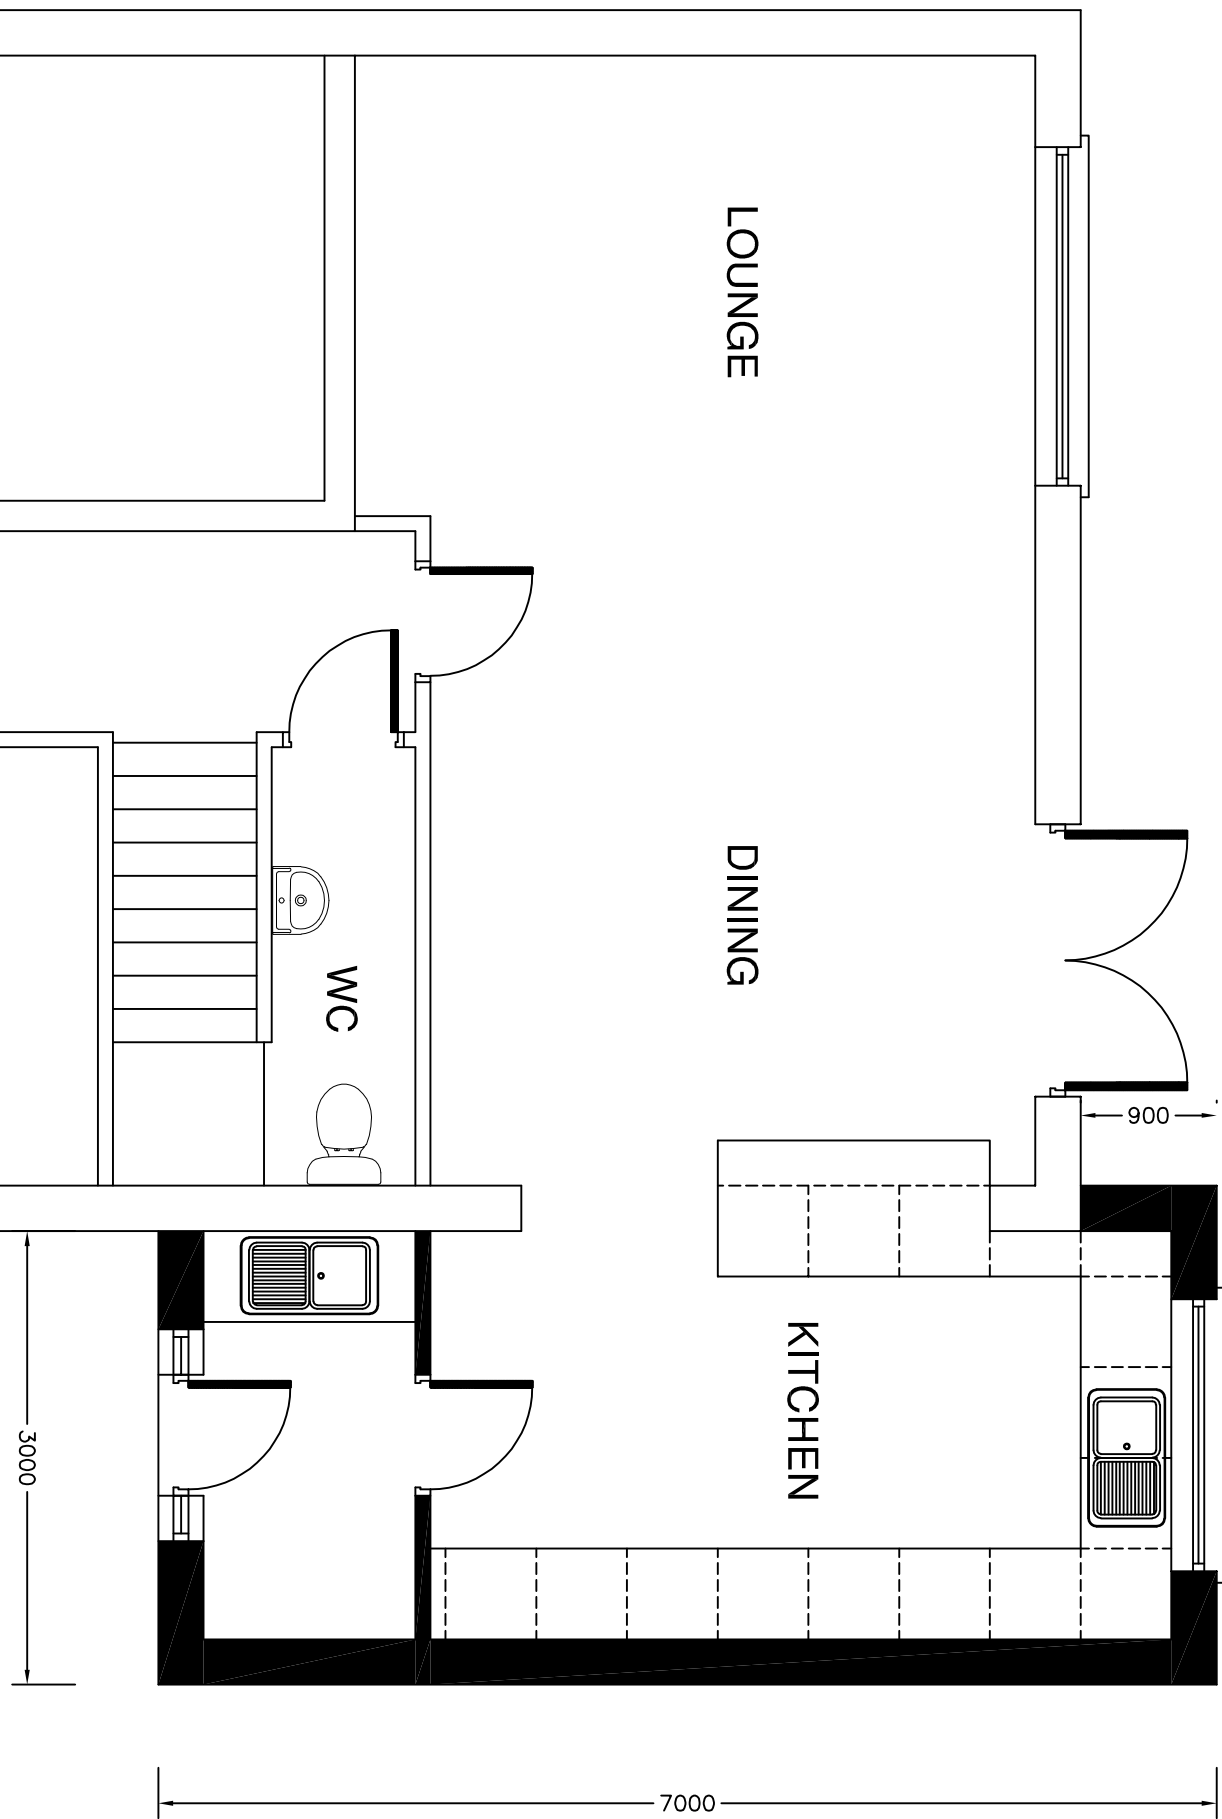

PROPOSED REAR ELEVATION

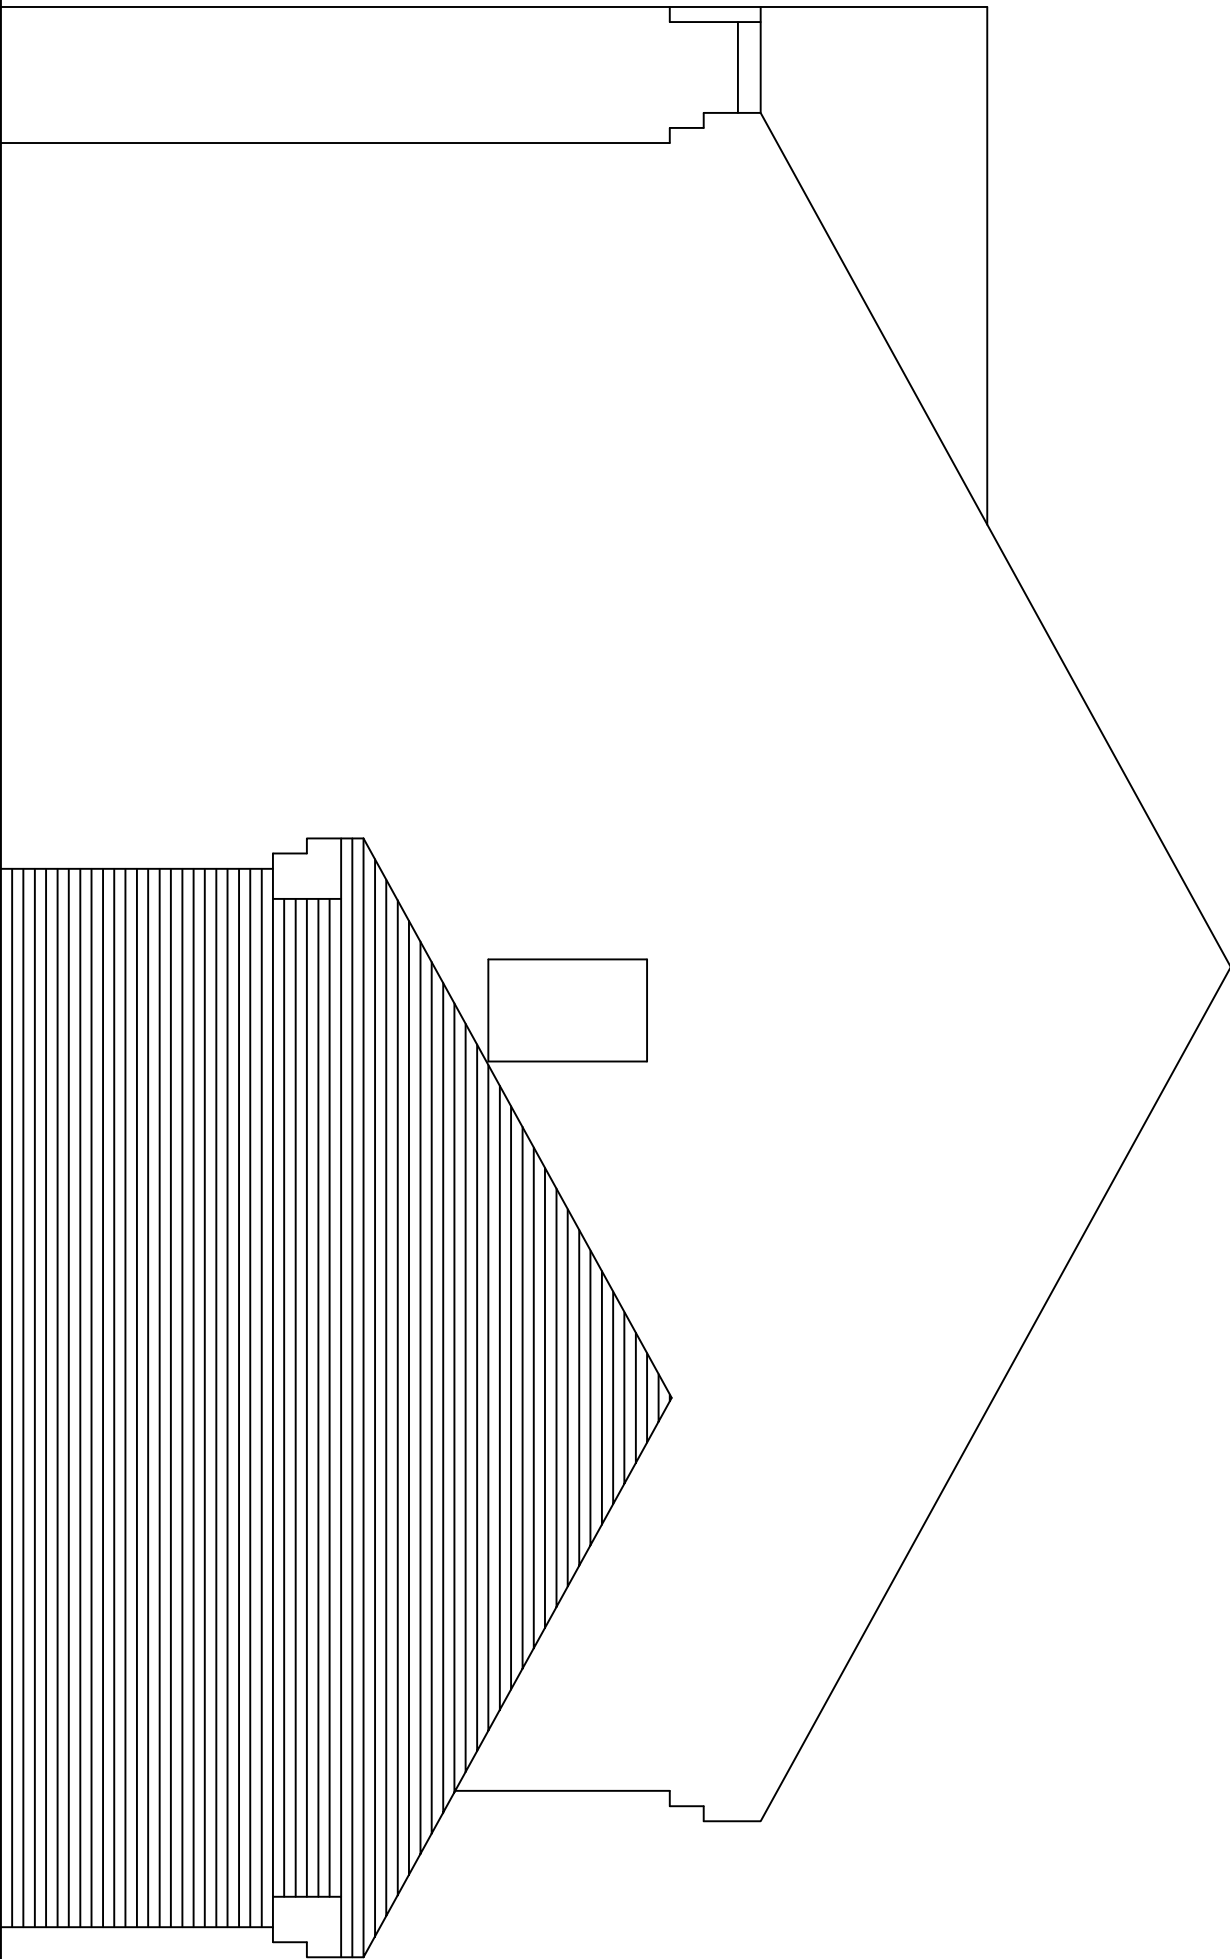

PROPOSED SIDE ELEVATION

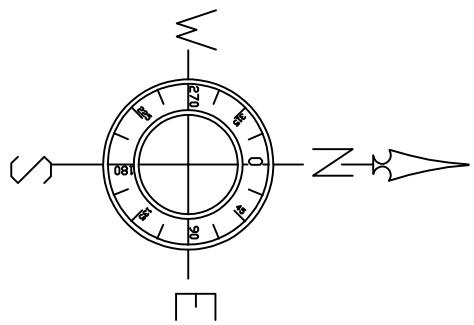

PROPOSED GROUND FLOOR PLAN

SITE PLAN - 1/500

DEVELOPMENT	
KAREN FIELD 3 OAKWOOD ROAD ROYSTON BARNSELEY S71 4EZ	
STATUS	
PLANNING LAYOUT	
DRAWING TITLE	
PROPOSED PLANS AND ELEVATIONS	
SCALE	
1:50 / 1:1250	
DATE	
APR 2021	
DRAWN	
A/C	
DRG. No.	
KF/02	
REV.	
/	