
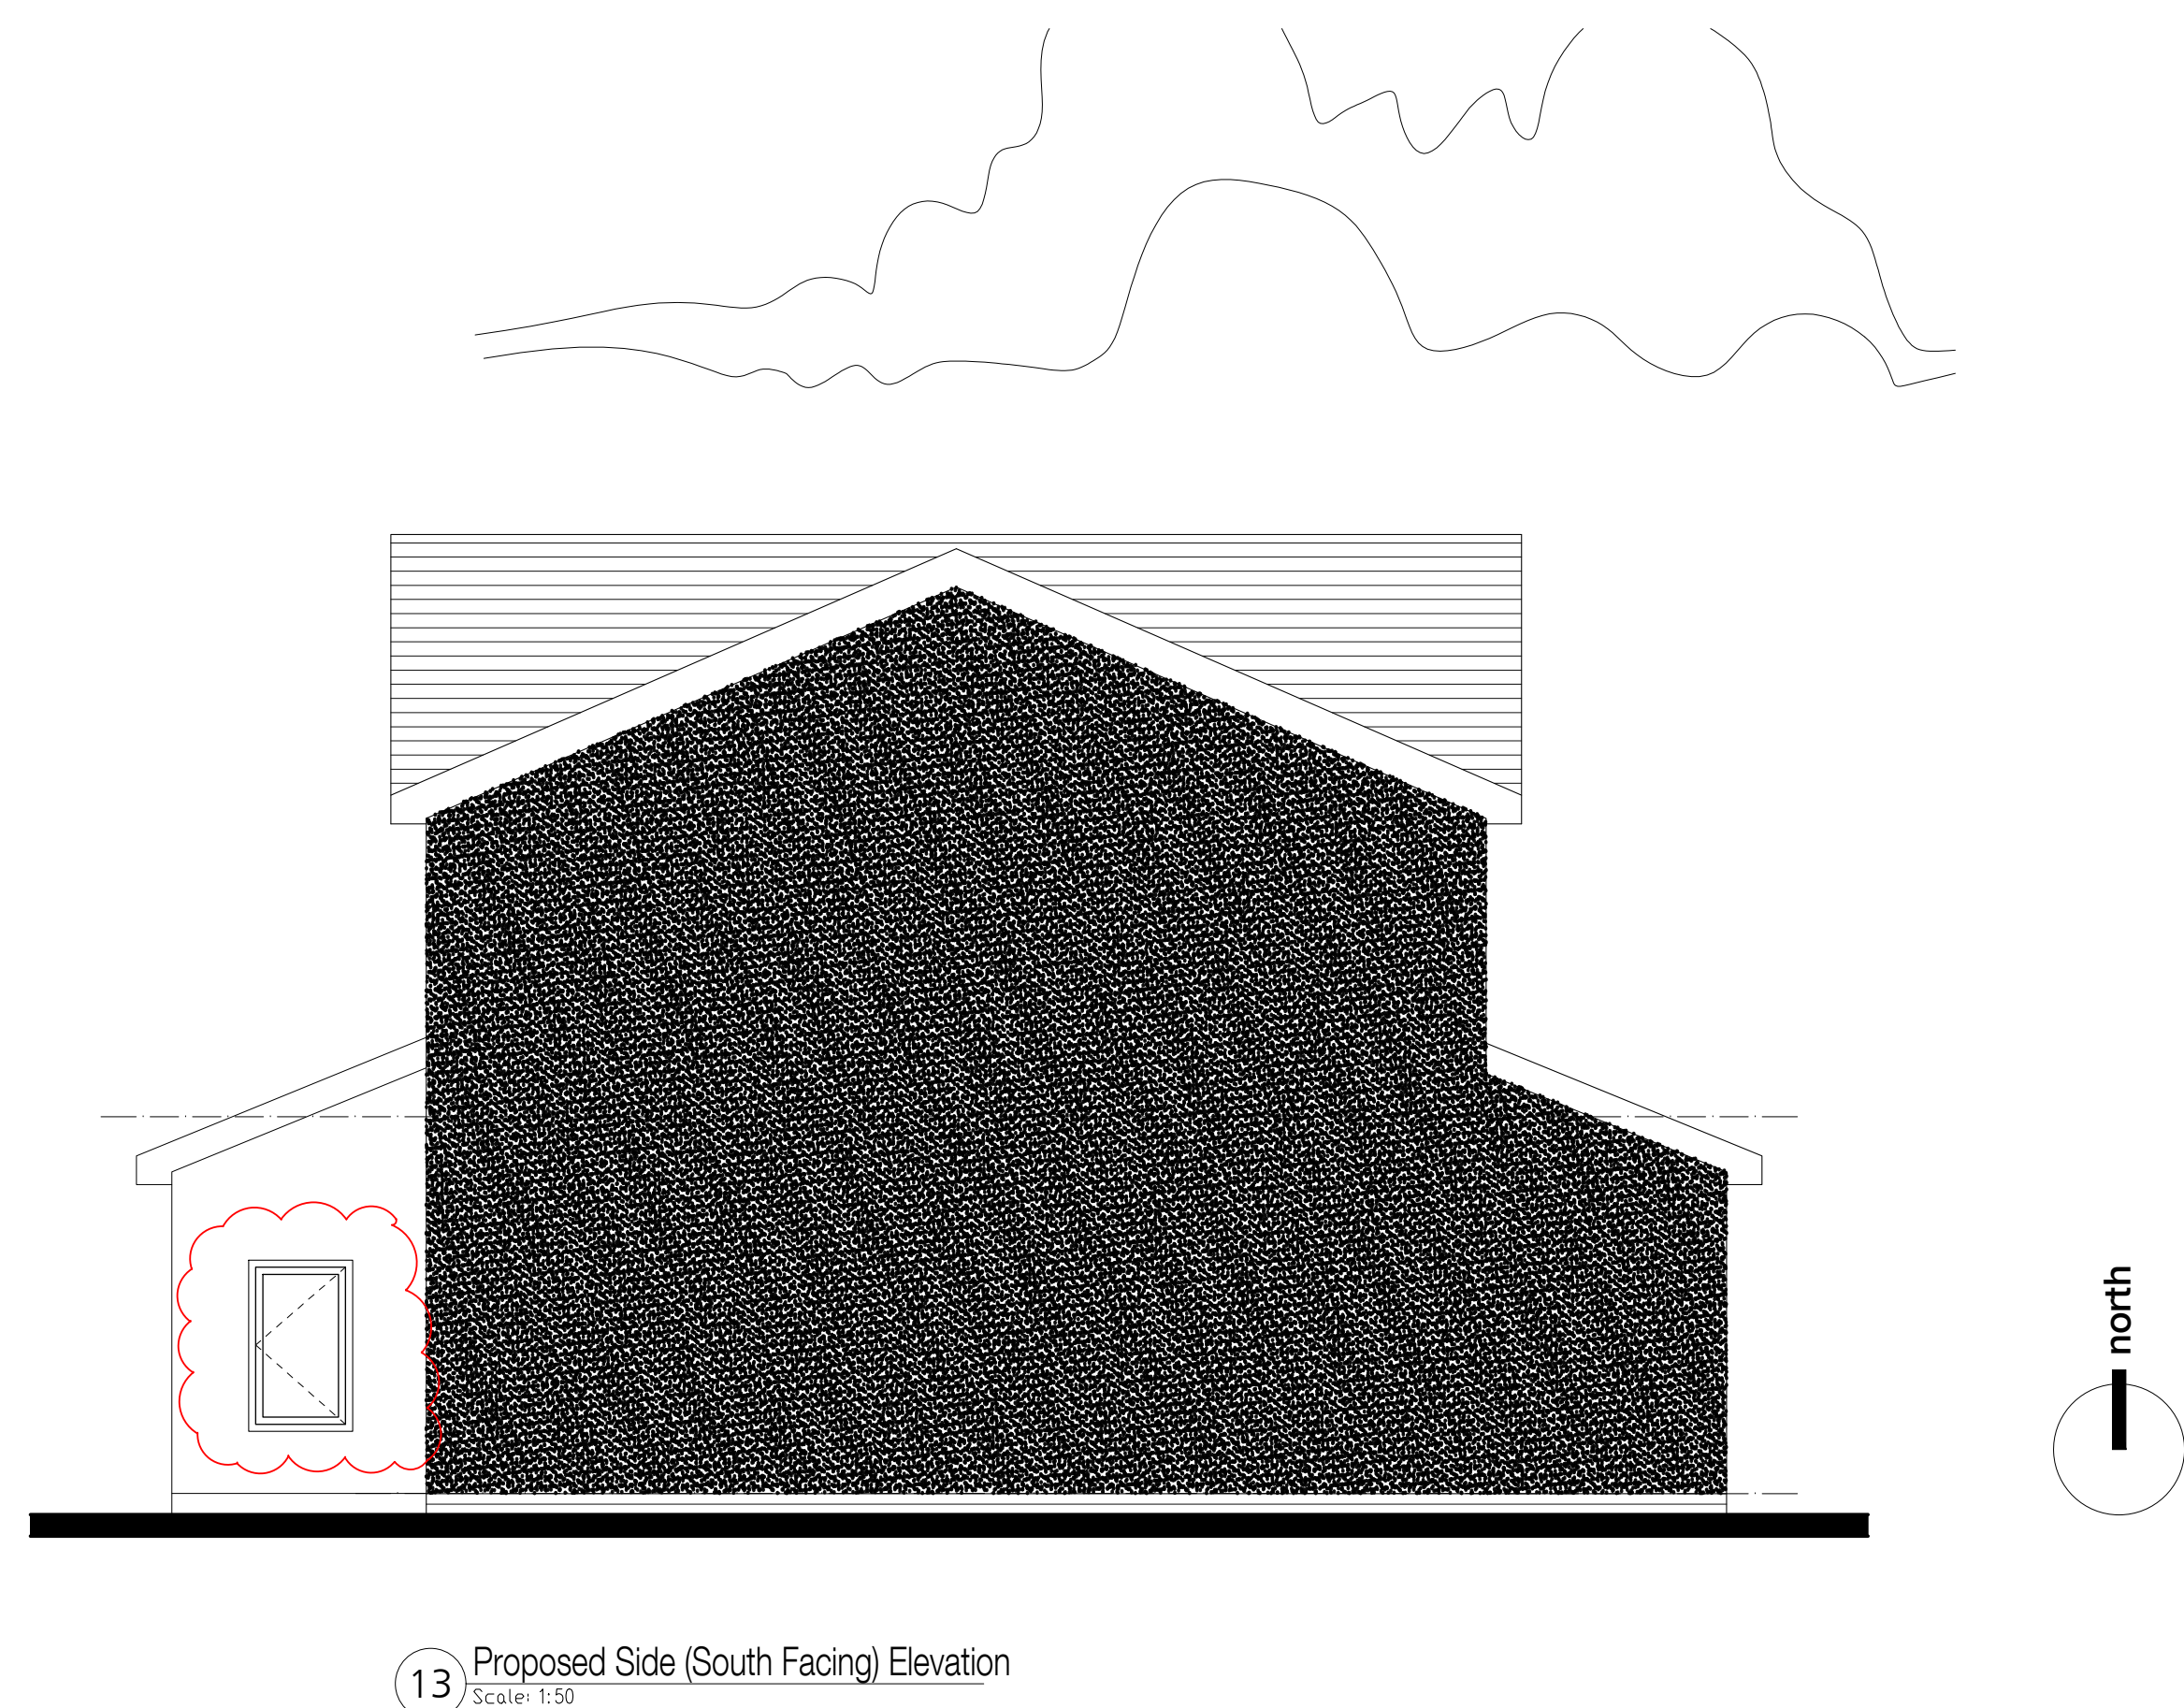
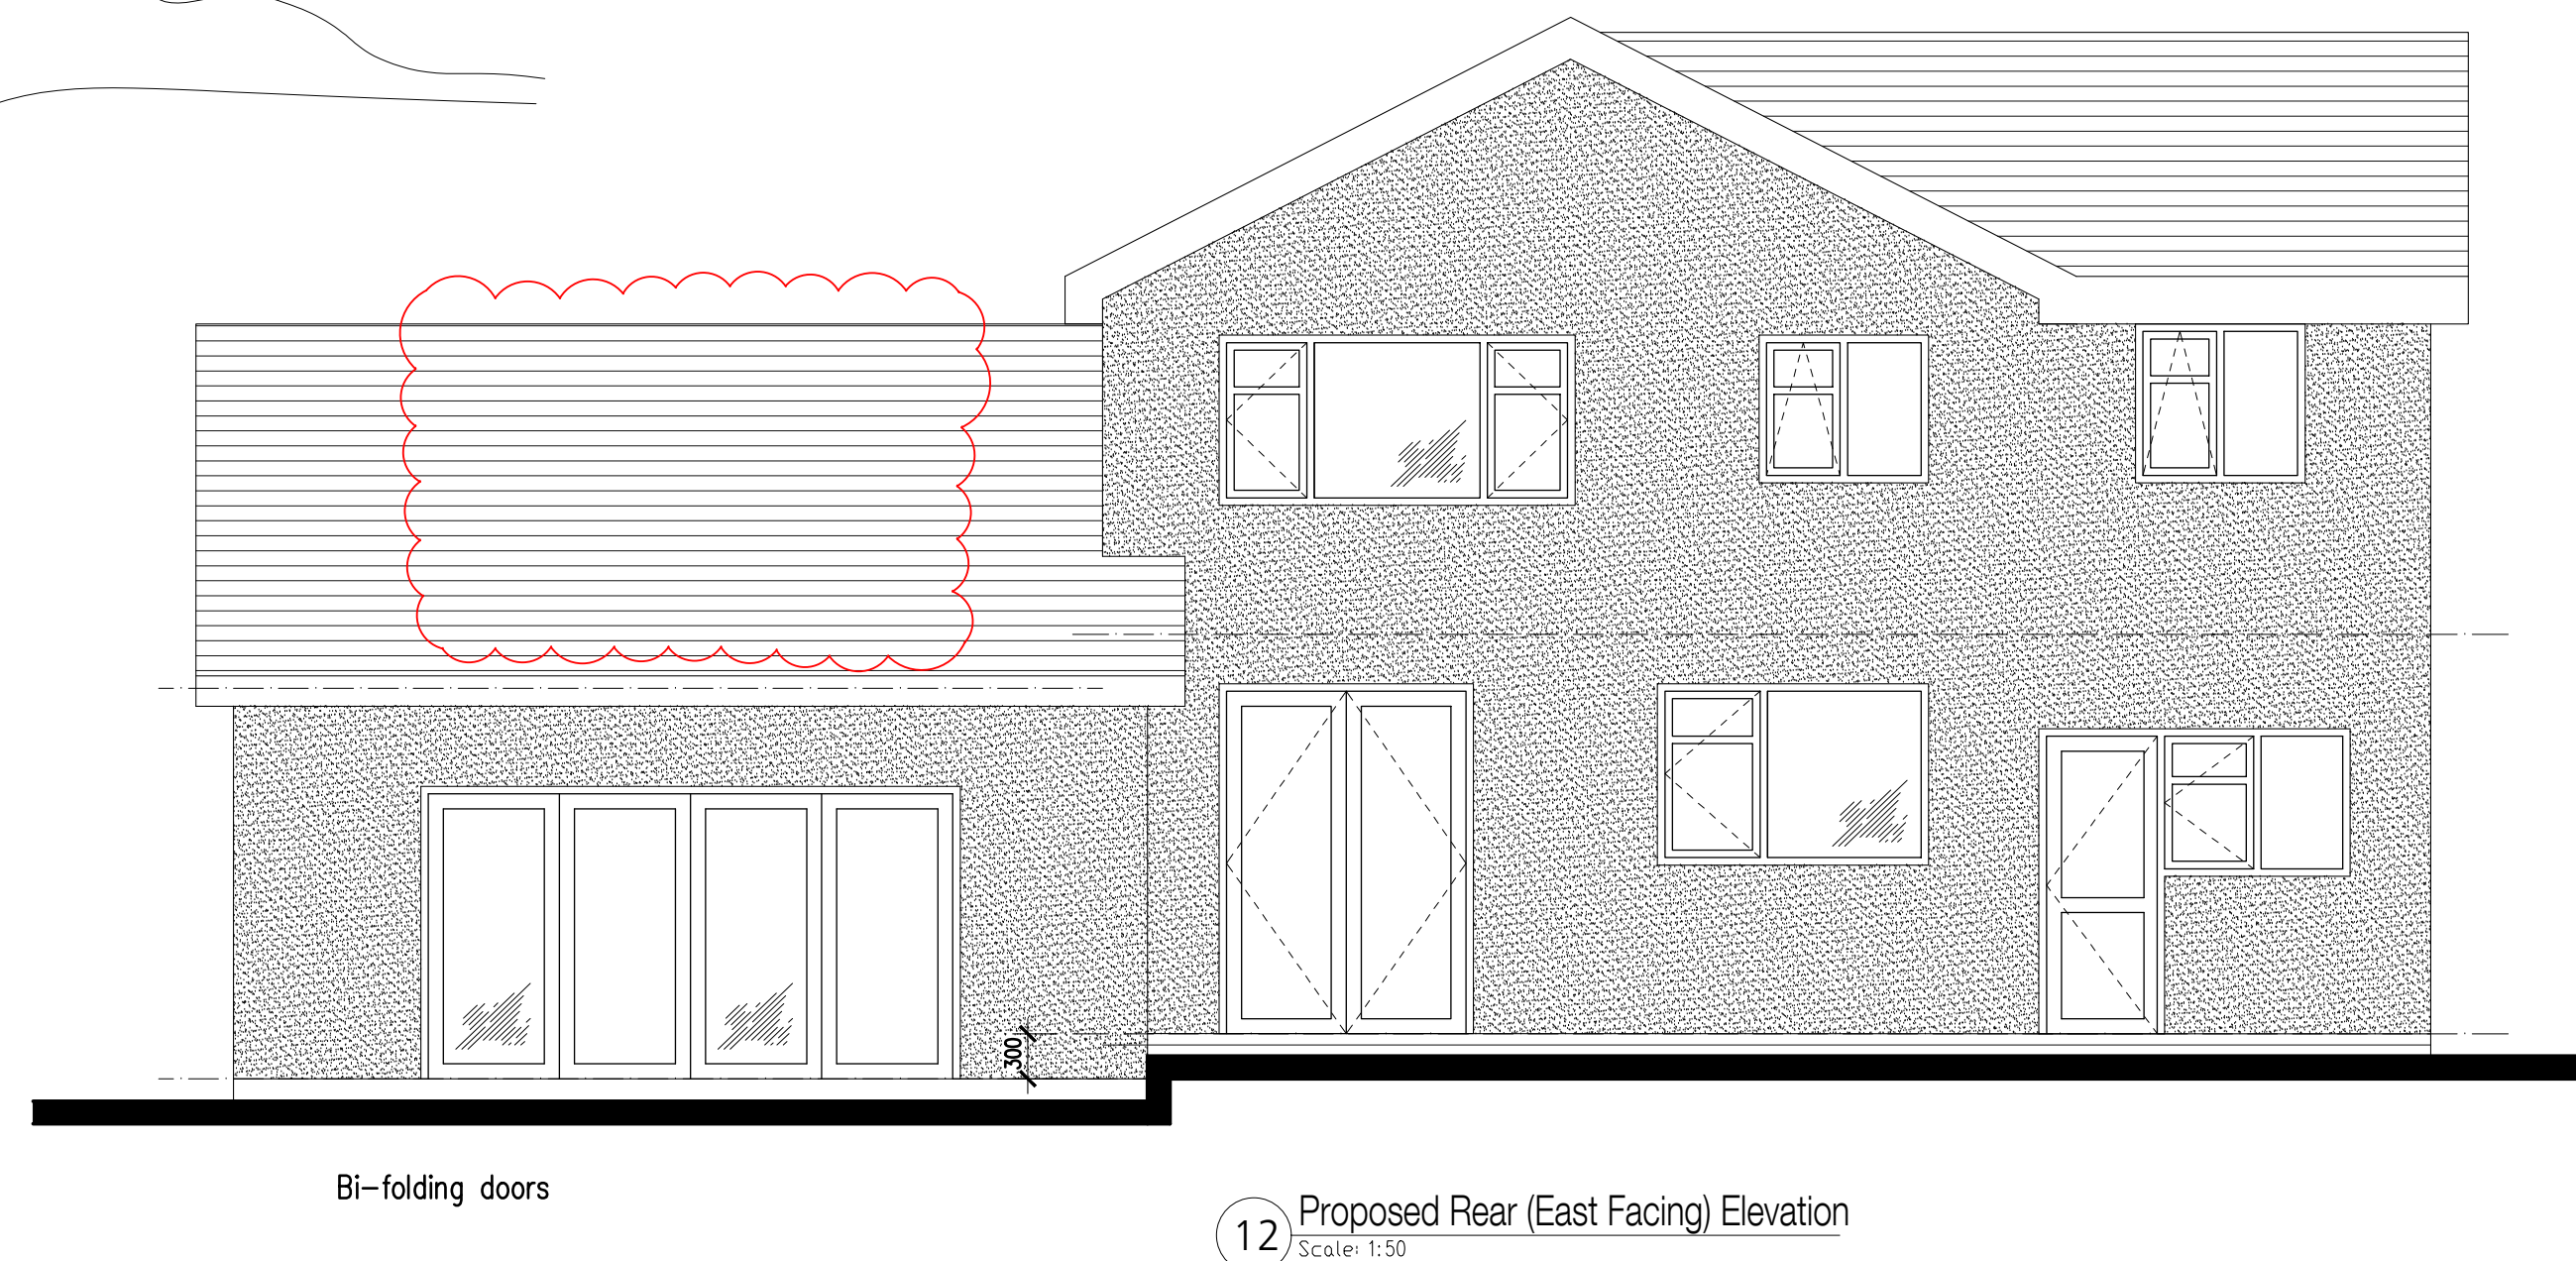
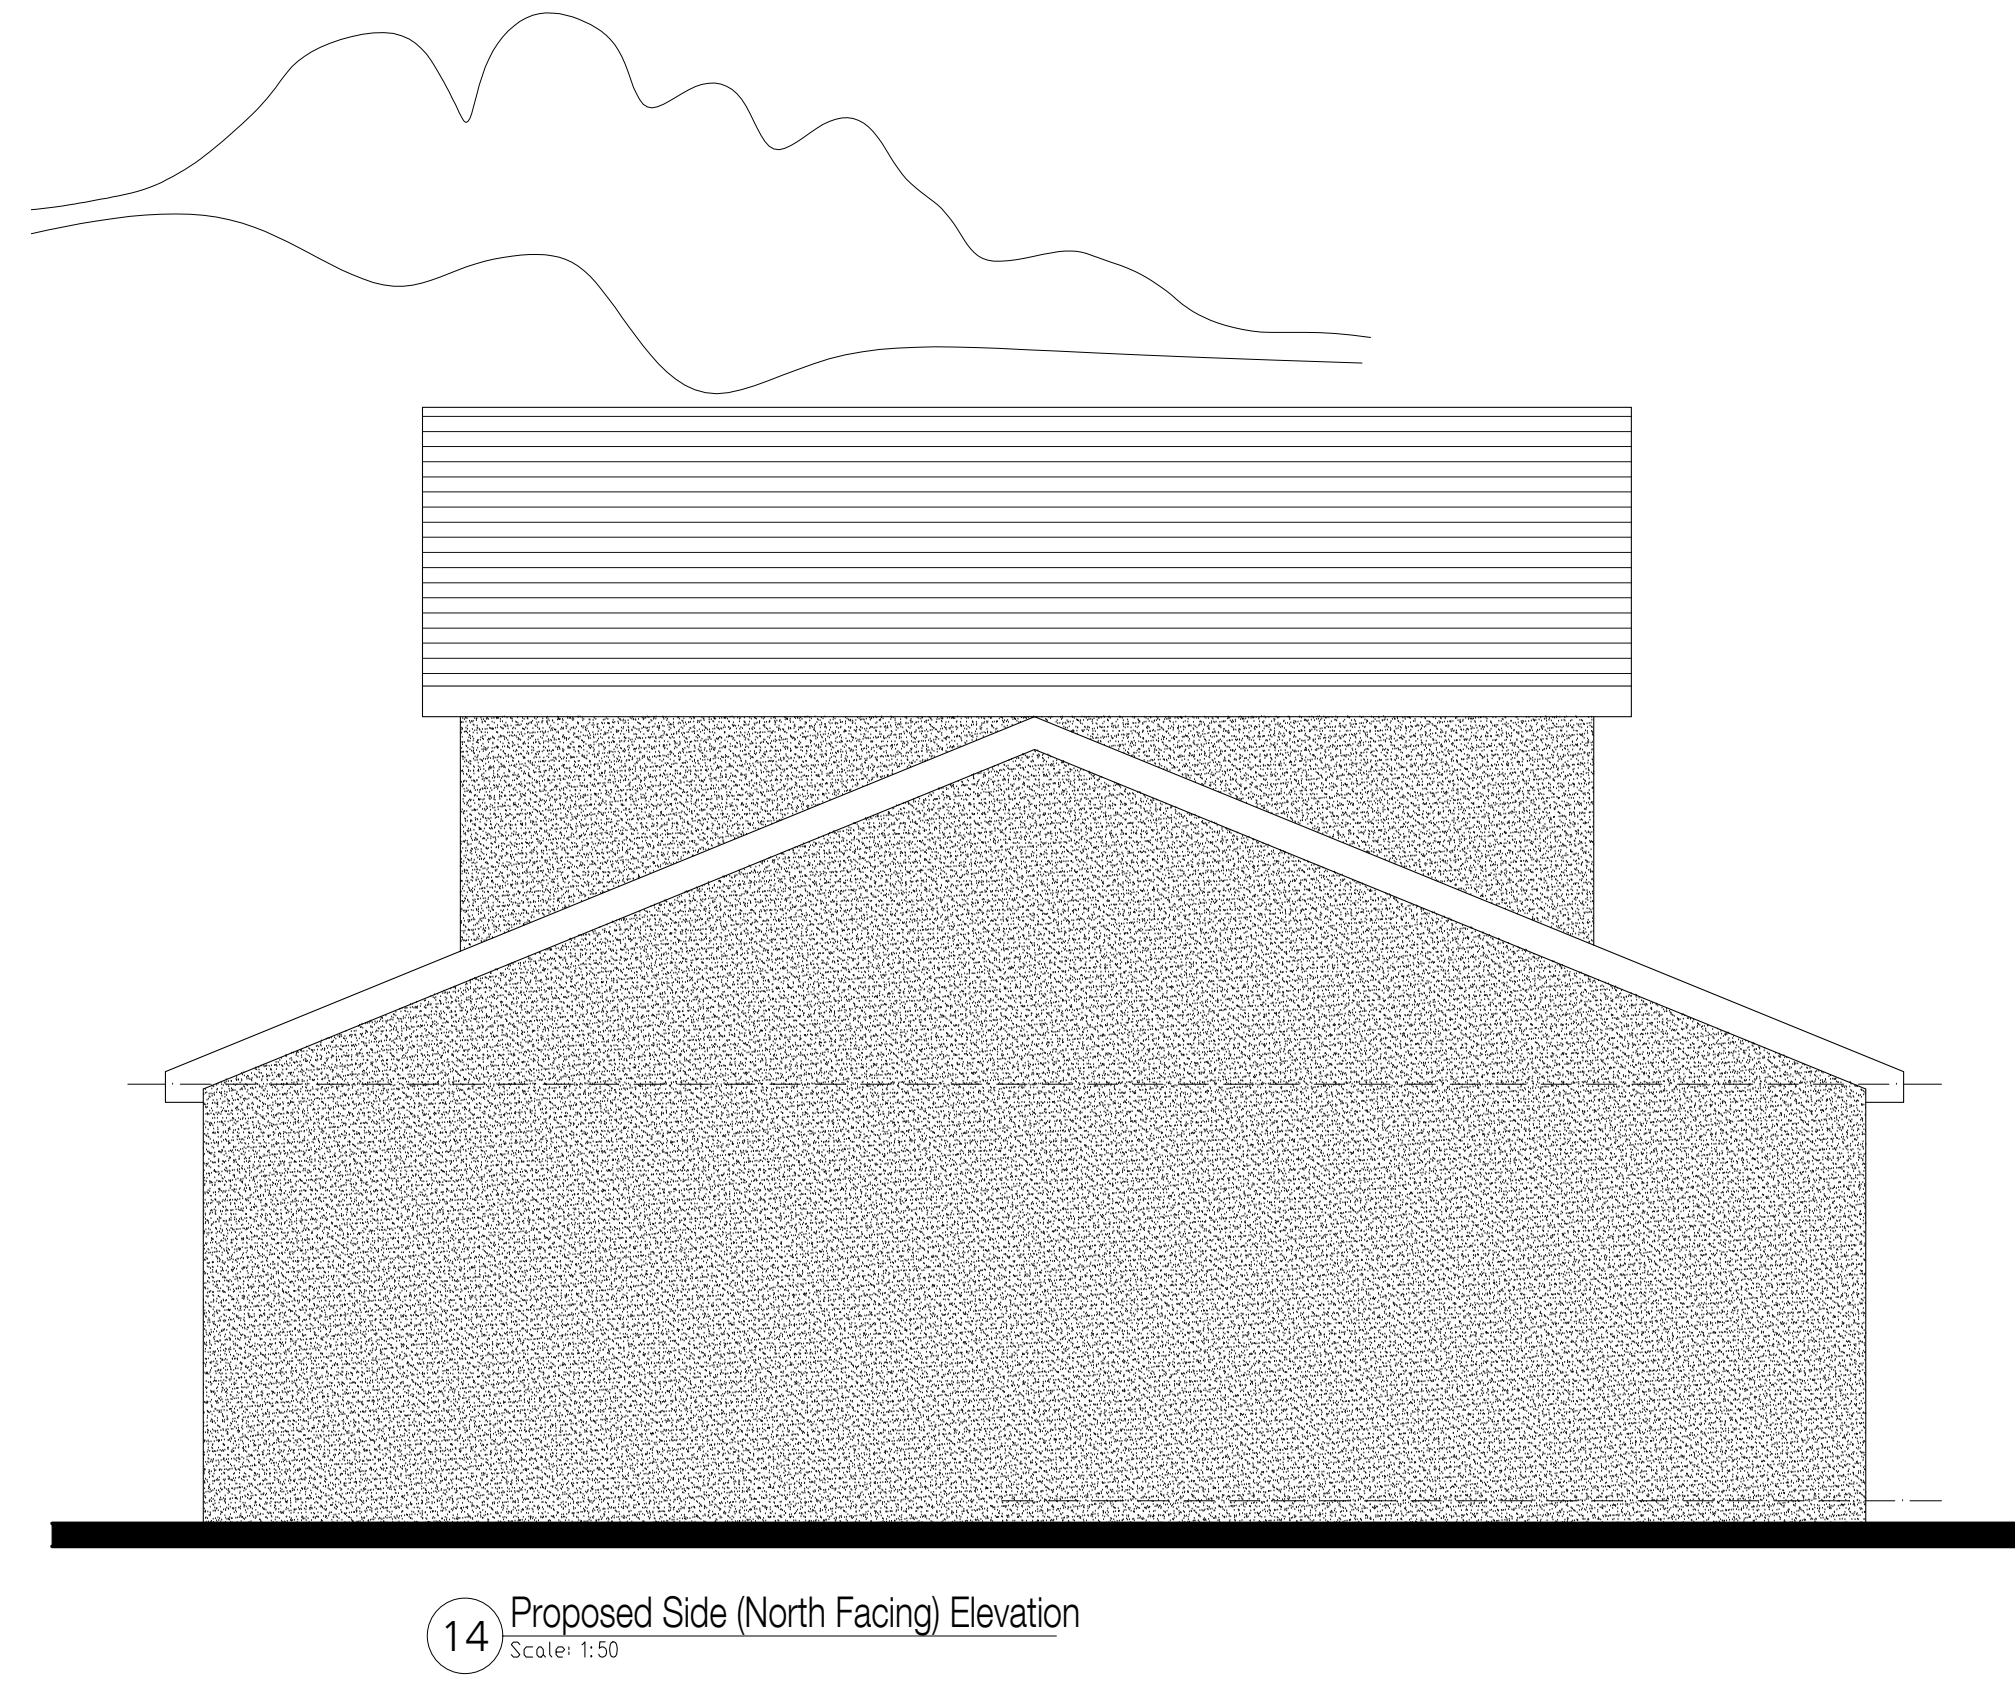


A	Timber introduced to the extension front elevation, dormer ornamentation at rear updated. 24.02.2020
B	Room title "Studio" removed, and replaced with "Cinema Room". Hidden elevations added and ridge increased slightly. 11.03.2020
C	Extension width reduced and the front elevation eaves reduced at the request of the LPA. Increase at rear to suit. 06.04.2020
D	Clouded amendments as discussed with client & LPA. 29.04.2020
E	First Floor & Velux removed to comply with LPA request. 01.05.2020

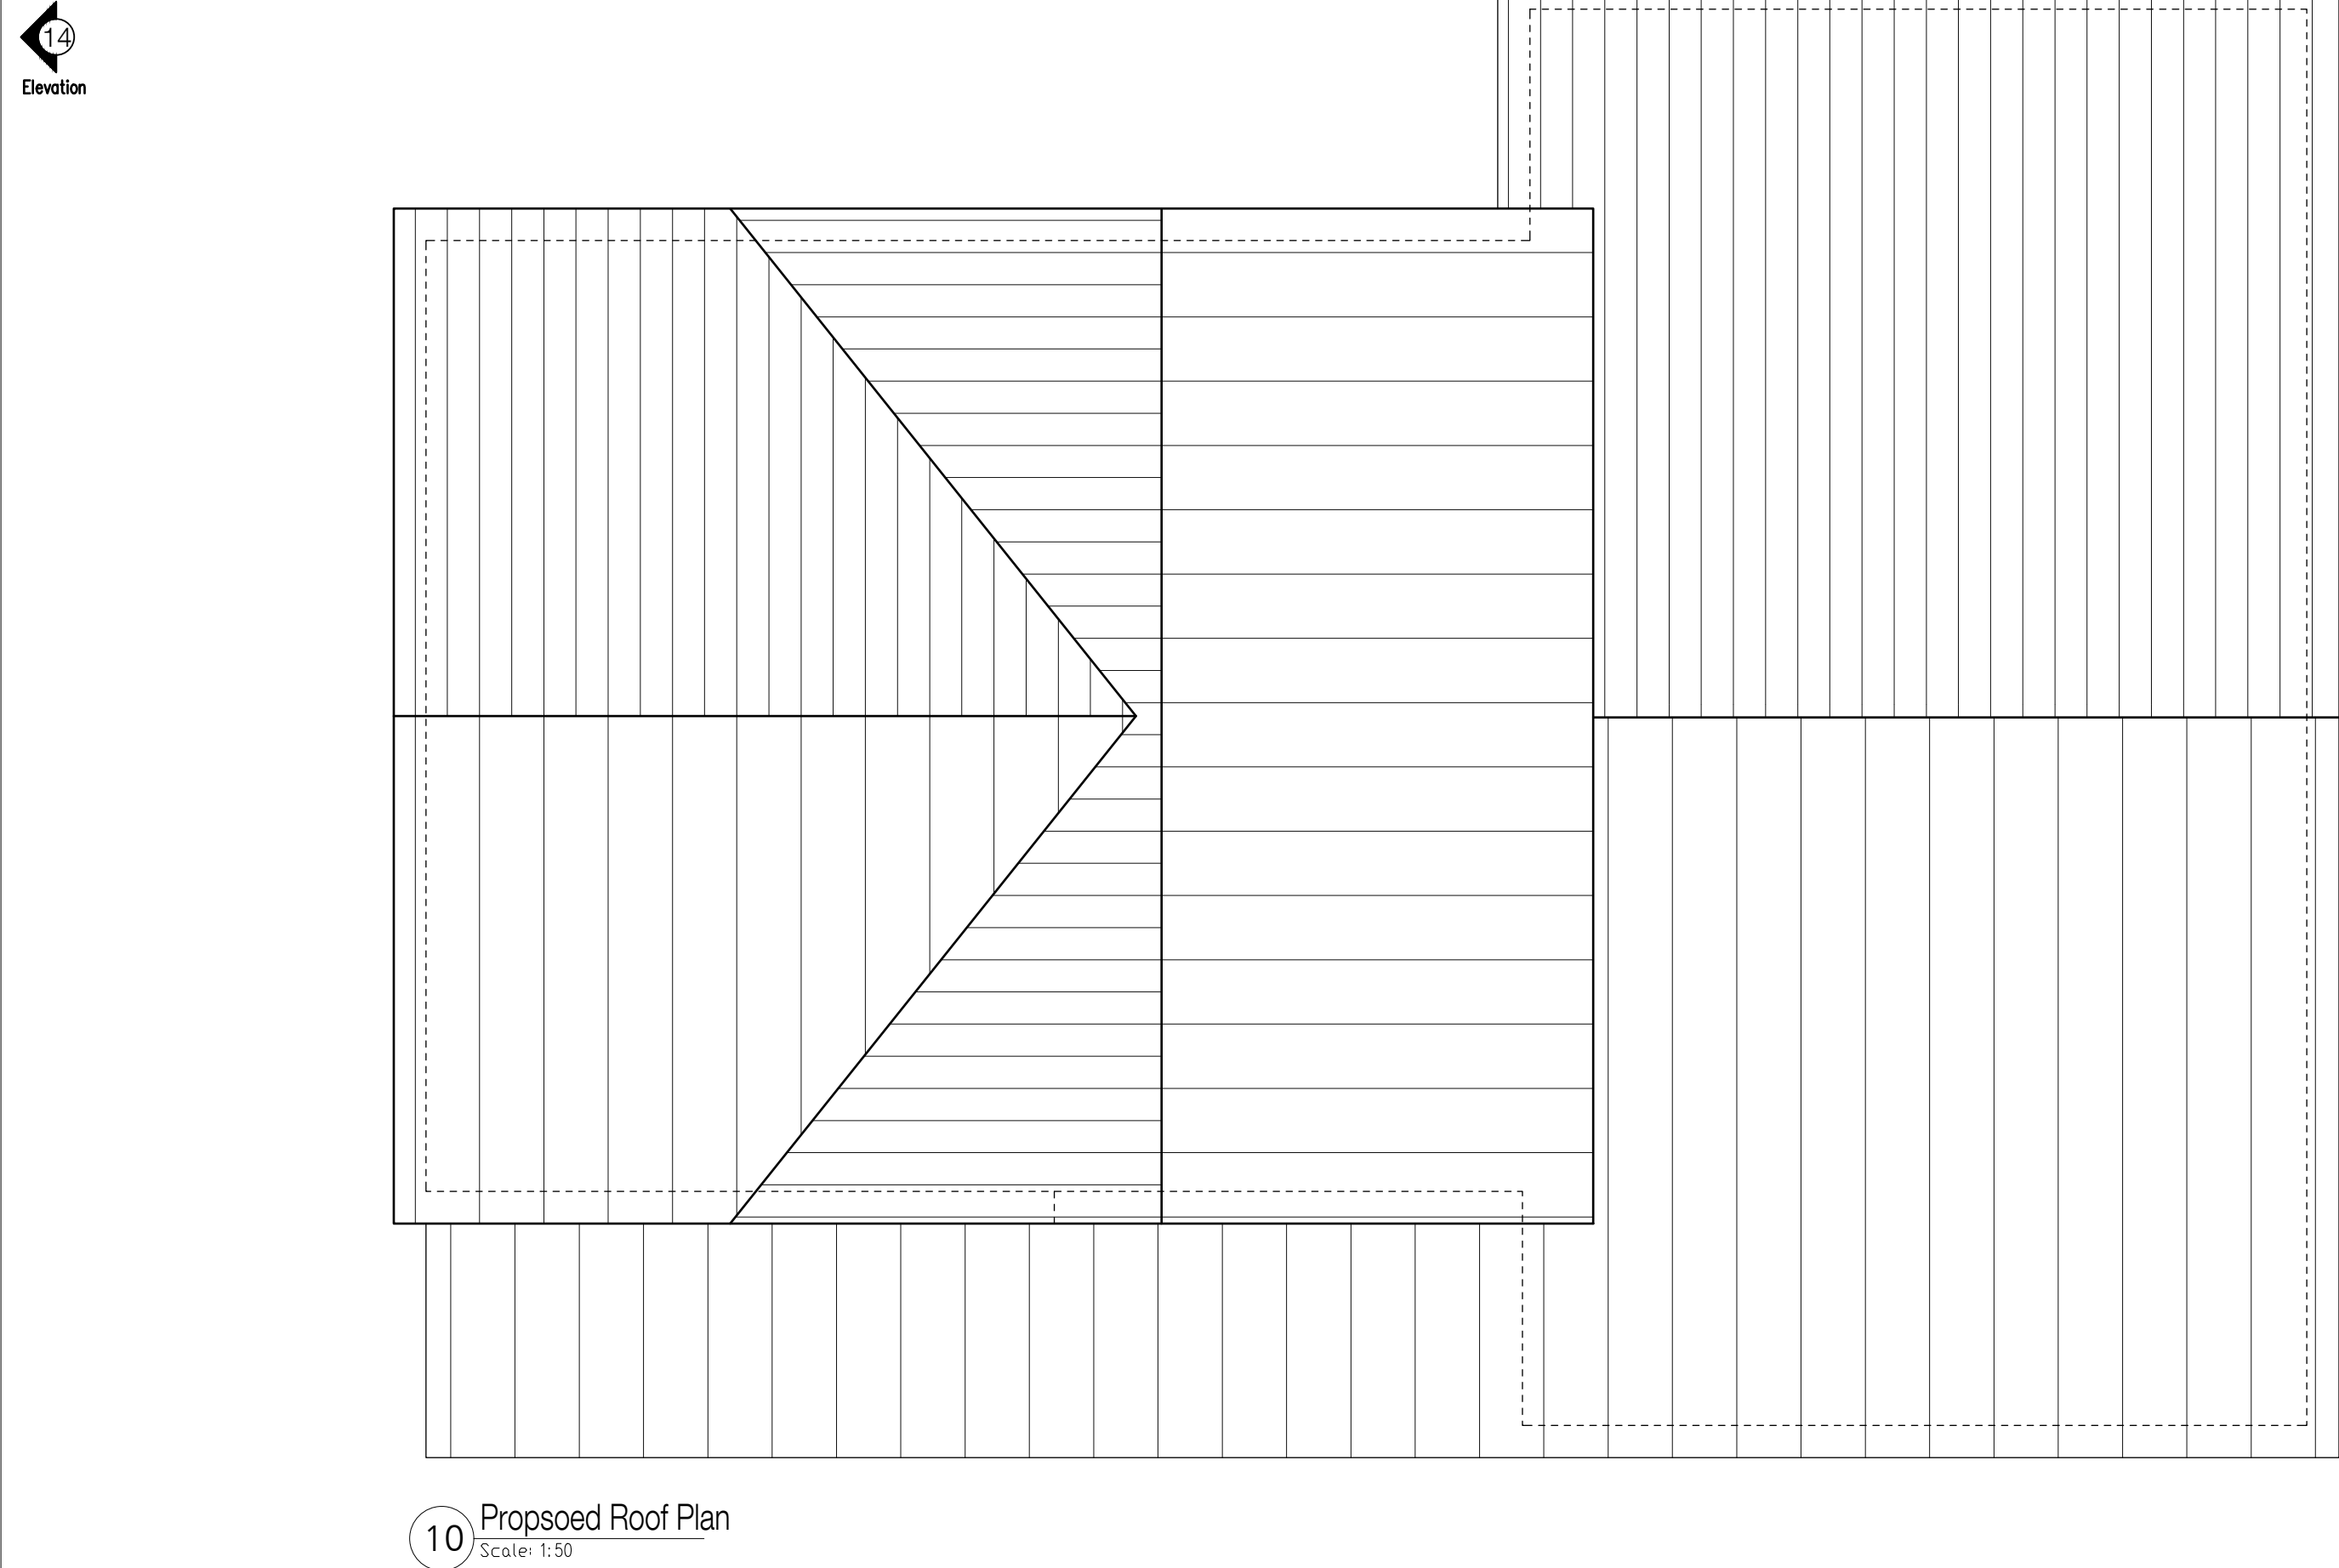

- Materials Key
- Walls
- brown, through coloured render applied to existing masonry.
 - Masonry below DPC painted dark grey
- Windows, door & rainwater goods
- Dark Grey uPVC
- Roof
- Dark grey tiles

PROJECT	
Ryan O'Lothlin, 44 Skiers View Road, Hoyland	
TITLE	
Proposed Side Extension Proposed GA's	
SCALE	DATE
1:50 @ A0	20.02.2020
DRAWN BY	REVIEWED
DRAWING NO	REVISION
2020-01-02	E
DRAWING PATH	