



NOTE:-


THE KITCHEN EXTRACTOR CHIMNEY
AT No 6 WAS ERECTED APPROXIMATELY
5 YEARS AGO AND HAS BEEN IN OPERATION
SINCE THAT TIME. PLEASE SEE COVERING
LETTER REF. JBW/1.

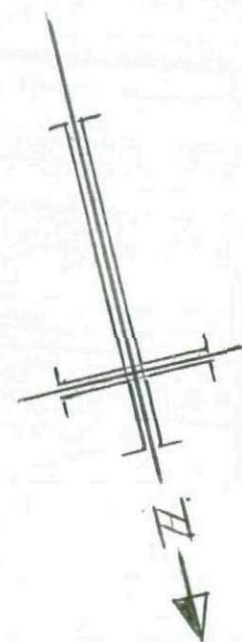

GARAGE

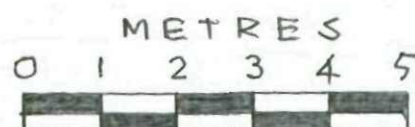


SCALE 1:100

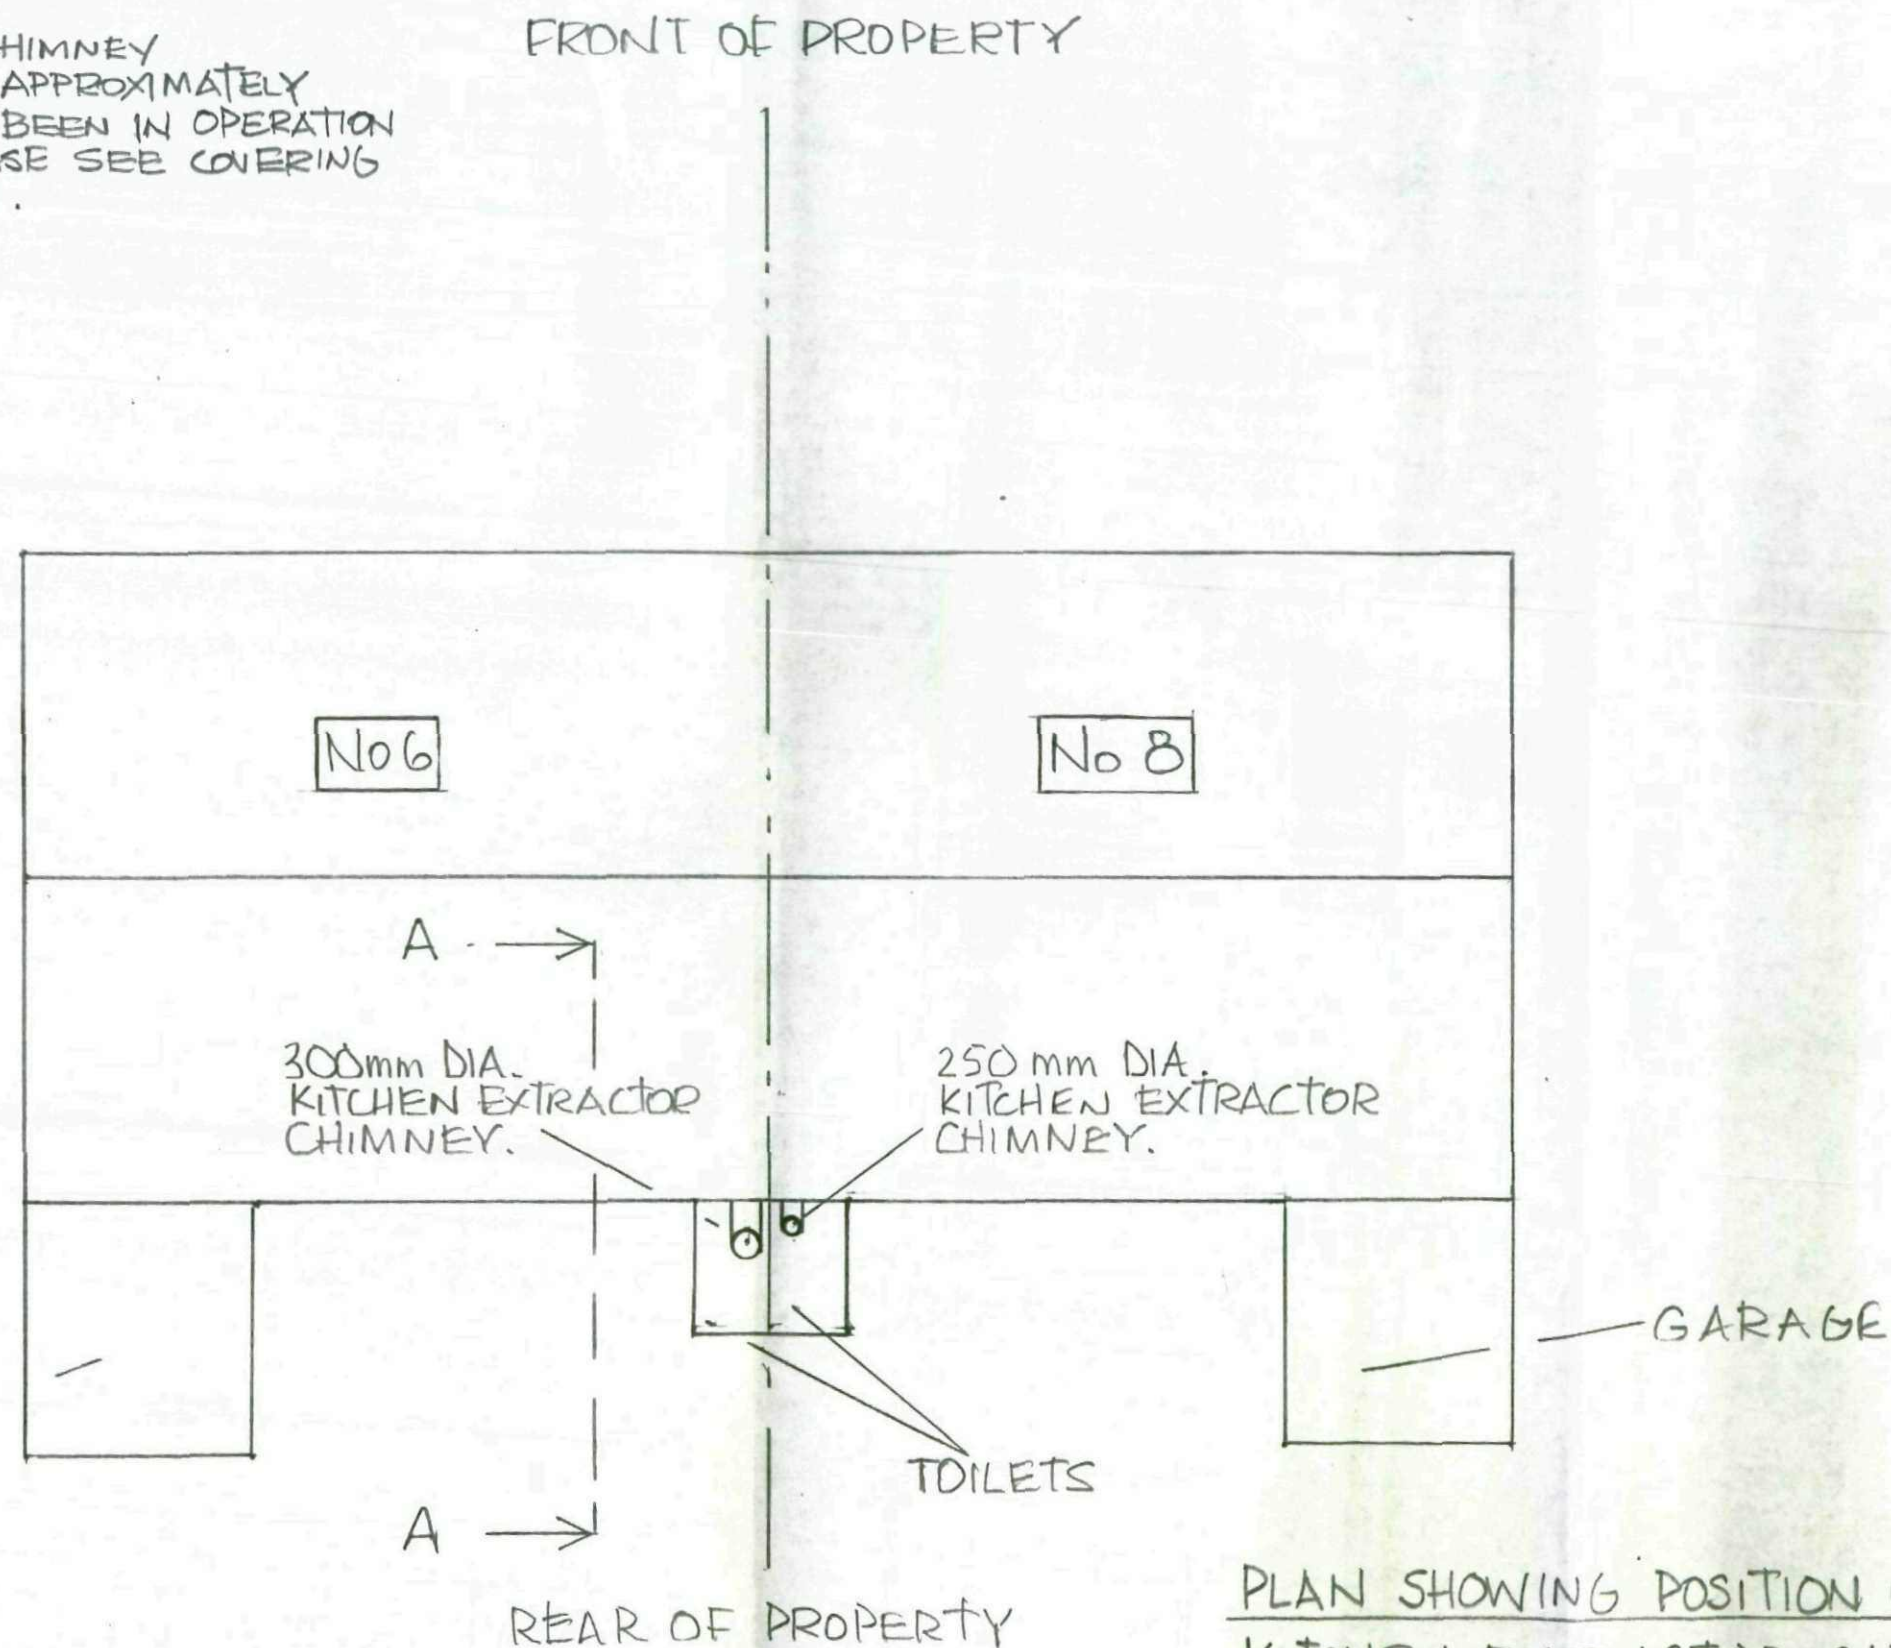


PLAN SHOWING POSITION OF
KITCHEN EXTRACTOR CHIMNEY
AT 6, ST. ANDREWS SQUARE
BOLTON-ON-DEARNE, NR. ROTHERHAM,
SOUTH YORKSHIRE. S63 8BA.

ADJACENT CHIMNEY AT No 8 HAS BEEN OMITTED FOR CLARITY.


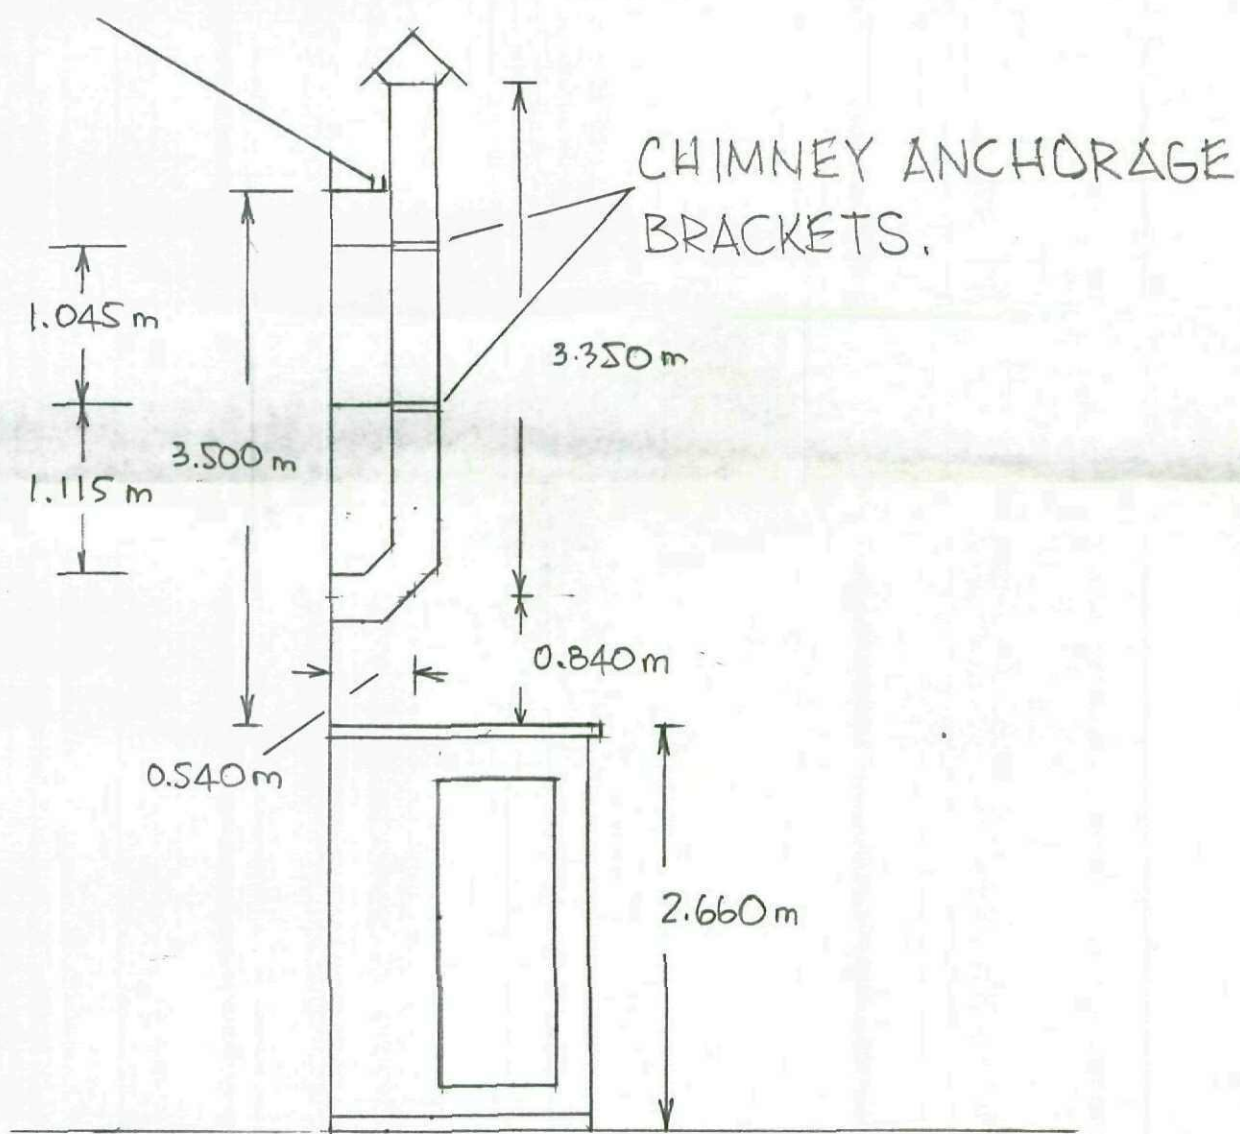


SIDE ELEVATION FROM A A

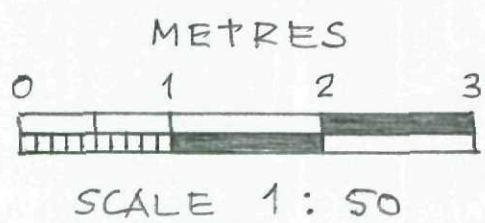

SIDE ELEVATION SHOWING POSITION OF
KITCHEN EXTRACTOR CHIMNEY AT
6, ST. ANDREWS SQUARE,
BOLTON-ON-DEARNE, NR. ROTHERHAM,
SOUTH YORKSHIRE. S63 8BA.

PLAN REF. JBN / B

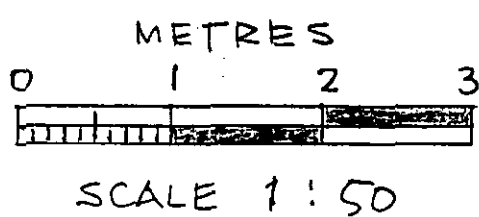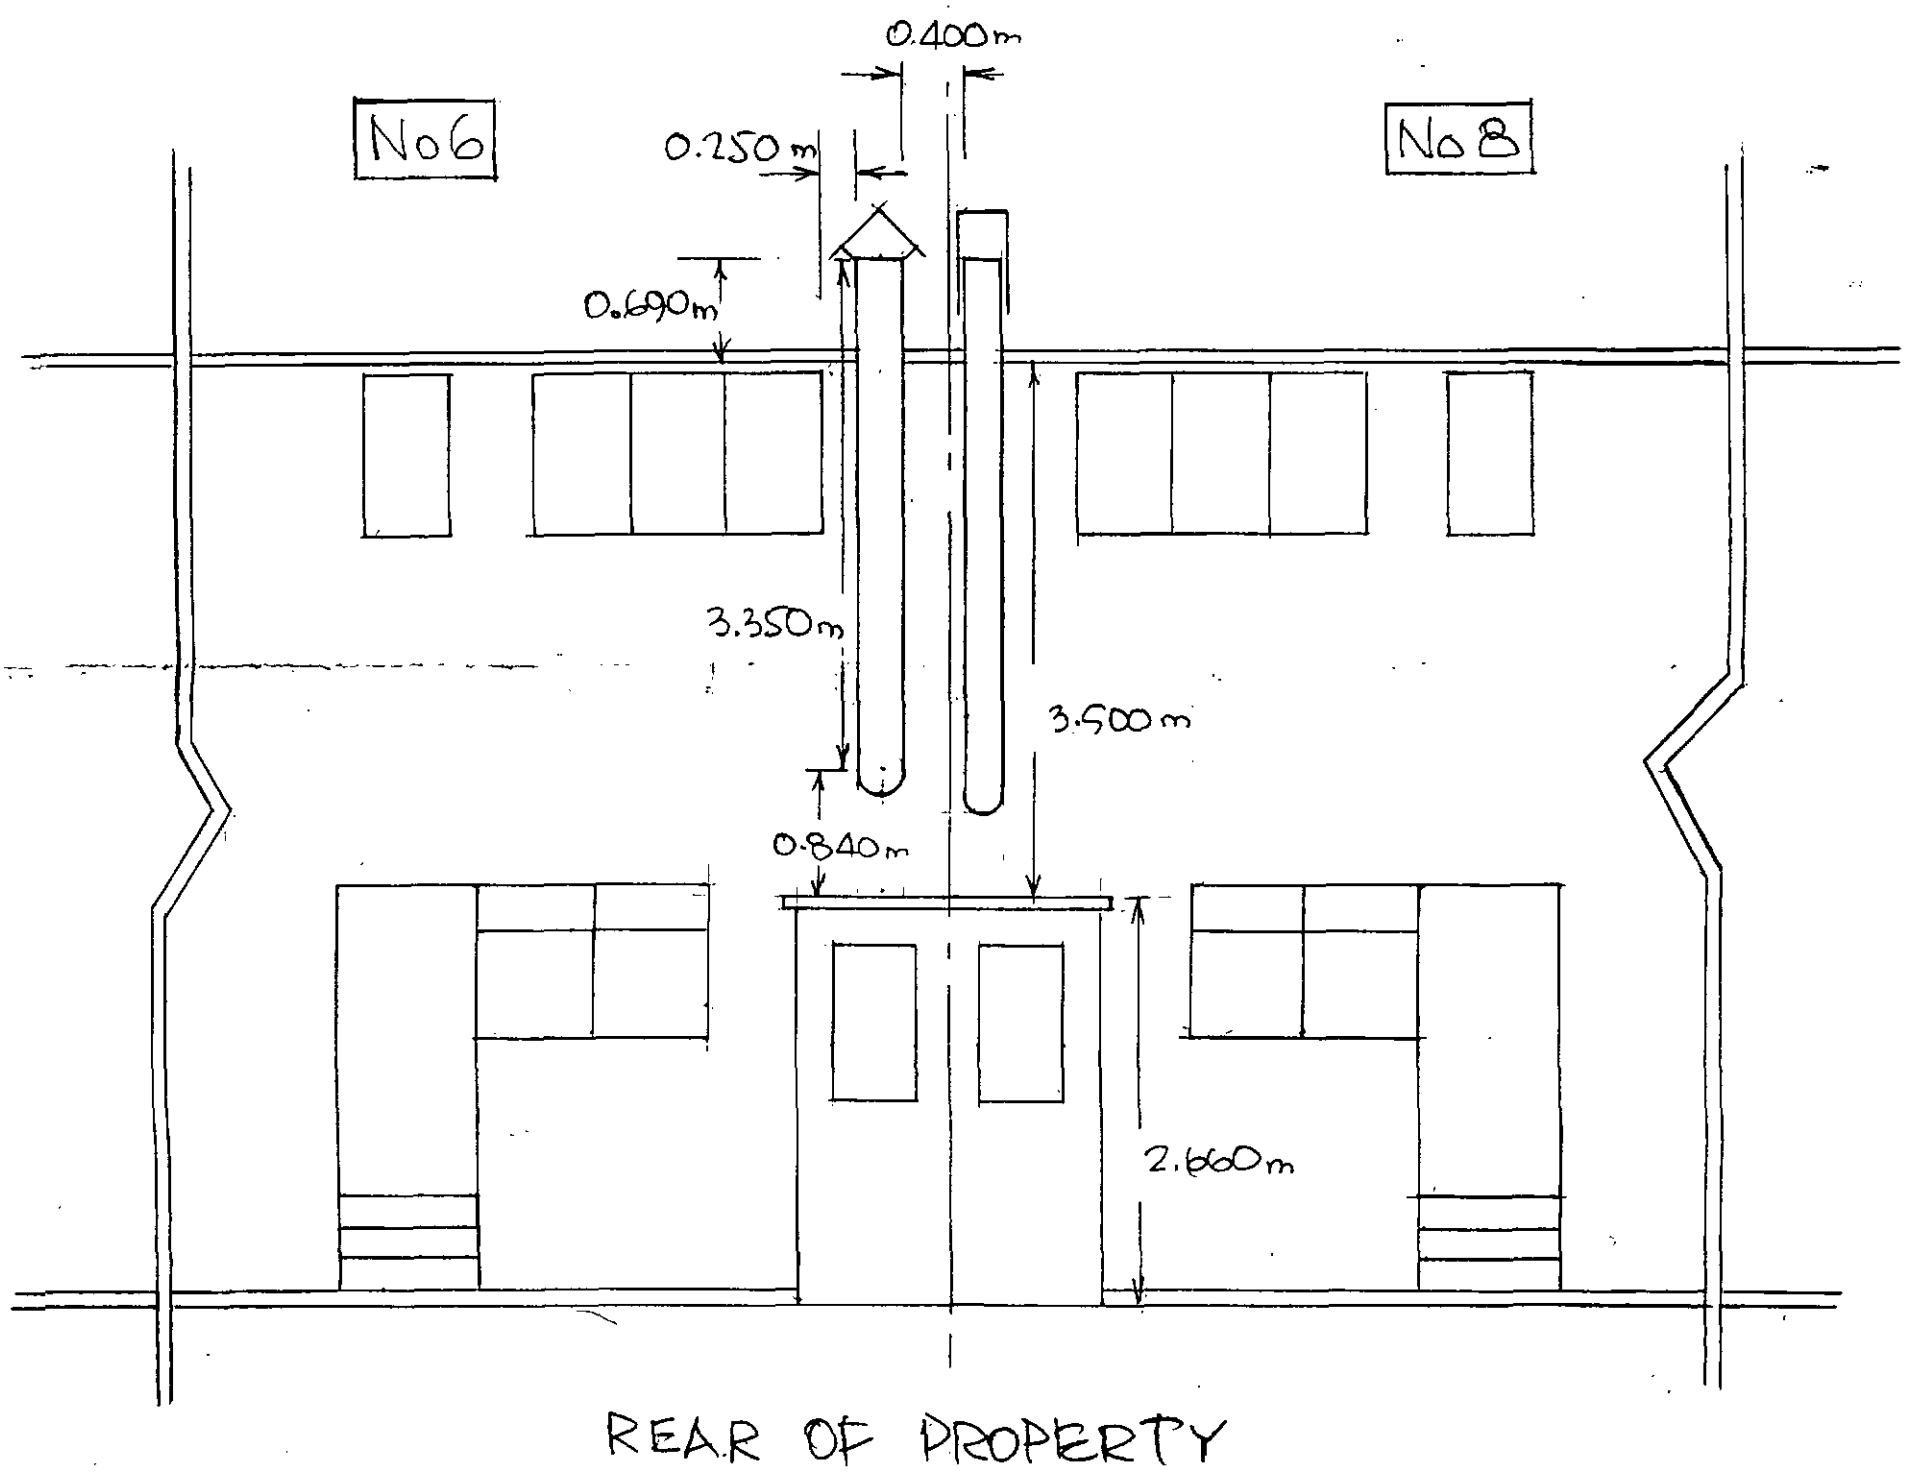

REAR ELEVATION SHOWING POSITION OF
KITCHEN EXTRACTOR CHIMNEY AT
6, ST. ANDREWS SQUARE,
BOLTON-ON-DEARNE, NR. ROTHERHAM,
SOUTH YORKSHIRE. S63 8BA.