

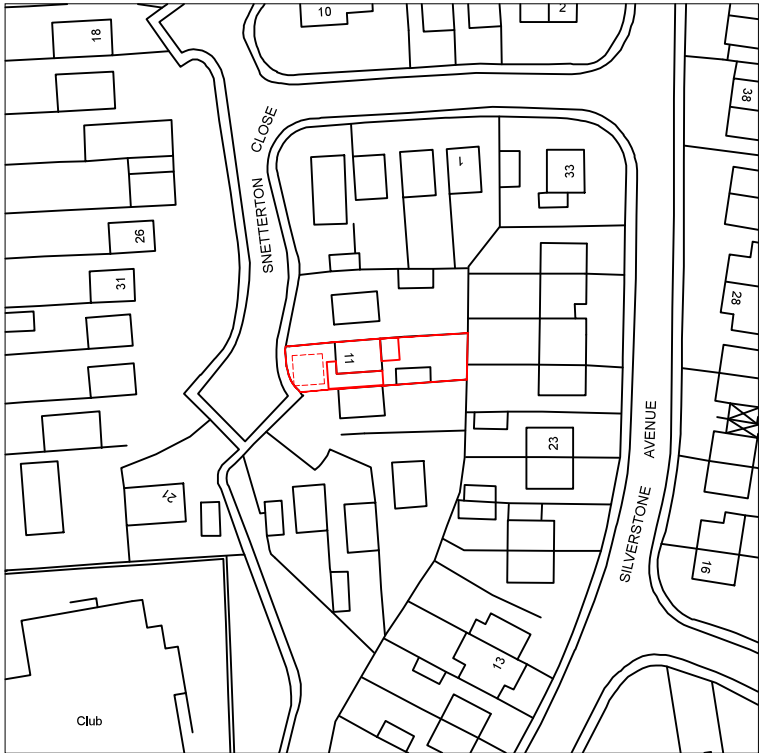
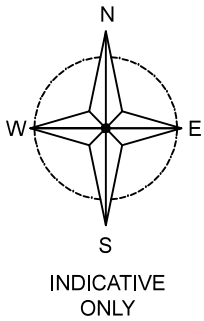


Drawing No.	Rev No.
MCB001 -001	A

 

LOCATION PLAN
SCALE 1:1250 AT A3

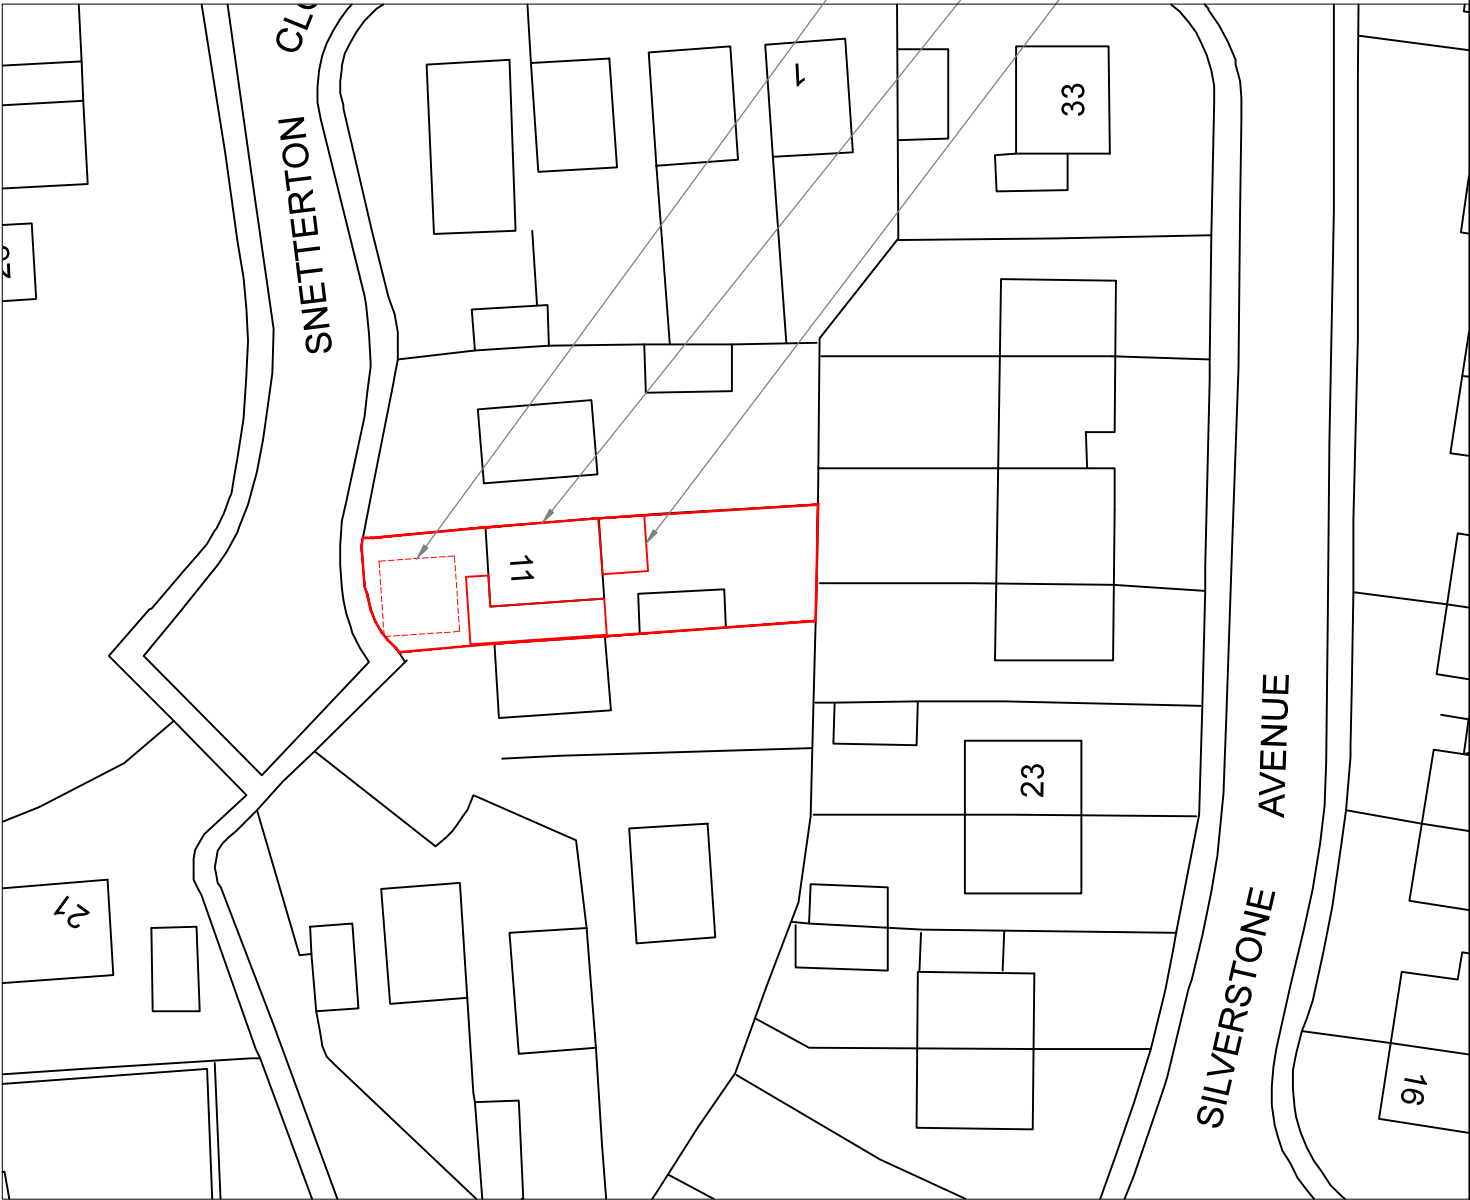

SITE PLAN
SCALE 1:500 AT A3

DO NOT SCALE: Contractor to check all dimensions and report any omissions or errors

NOTES

A	Set back increased	JRB			13/12/23
Rev	Description	By	Chk	App	Date

JRB DESIGNS Ltd
1 Saville Road
Cudworth
Barnsley
S72 8LT
Tel: 01226 383542
Fax: 01226 380078
Mob: 07970 541192
Email: john@jrbdesigns.co.uk
This drawing is copyright. © jrbdesigns Ltd.

Client	MR. C BRADY		
Drawing Title	SITE PLANS		
Address	11 SNETTERTON CLOSE CUDWORTH BARNSELEY S72 8NA		
Project Title:	SINGLE REAR, FRONT & TWO 2 STOREY SIDE EXTENSIONS		
Purpose of Issue:	PLANNING		
Drawing Status	FIRST ISSUE		
Scale at A3 AS SHOWN	Drawn By JRB	Date 02/10/2023	
Checked By	Date 02/10/2023	Approved By	Date 02/10/2023
Project No. MCB001	Drawing No. 001	Revision A	
APPROVAL ☒	INFORMATION ☐	TENDER ☐	CONTRACT ☐
CONSTRUCTION ☐			